


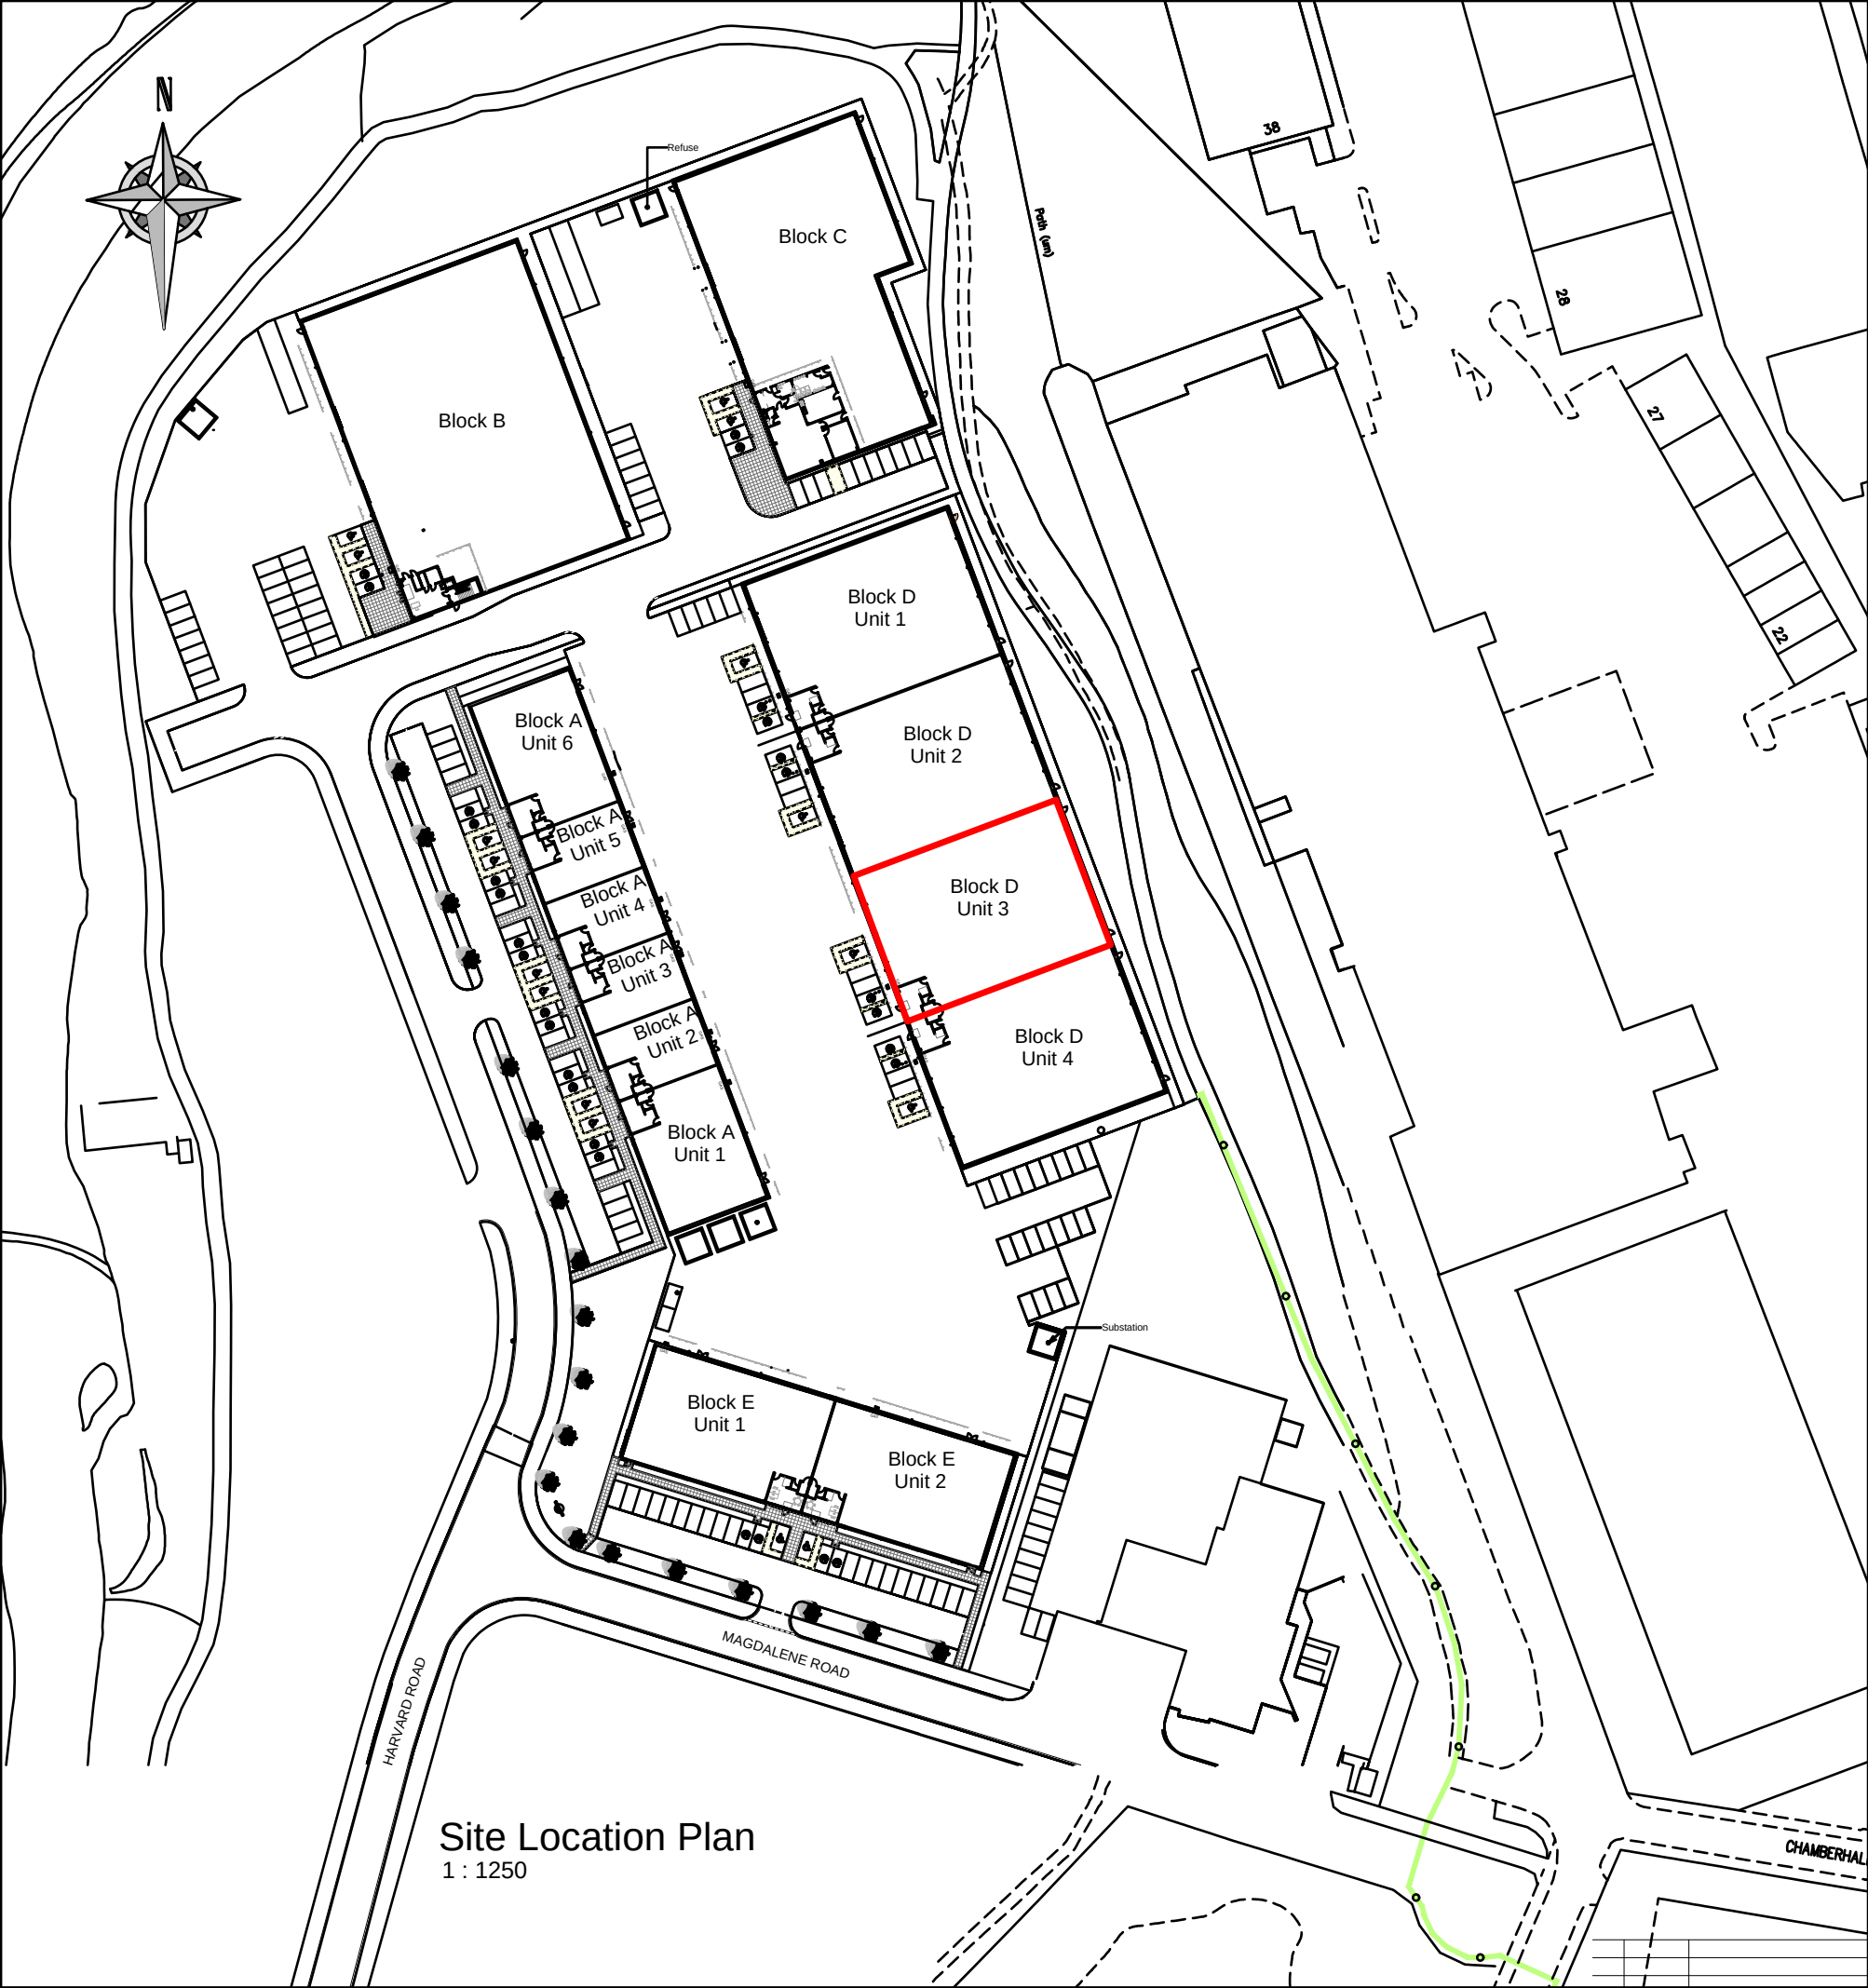

Rev	Date	Description	Initial
-----	------	-------------	---------

Project:
Unit D3 Chamberhall
Business Park

Drawing Title:
Location Plan

Client:
Premier textiles Ltd.

Drawn: JCG	Date: 10/21	Scale: As Shown	Sheet Size: A3
Job No: 4321	Drawing No: 01	Revision:	Checked: ---

sdb
CHARTERED BUILDING SURVEYORS

Stephen D Buxton & Associates
0161 8391866
admin@sdbuxton.co.uk
www.sdbuxton.co.uk
31 Green Courts
Green Walk, Bowdon
Altrincham WA14 2SR