


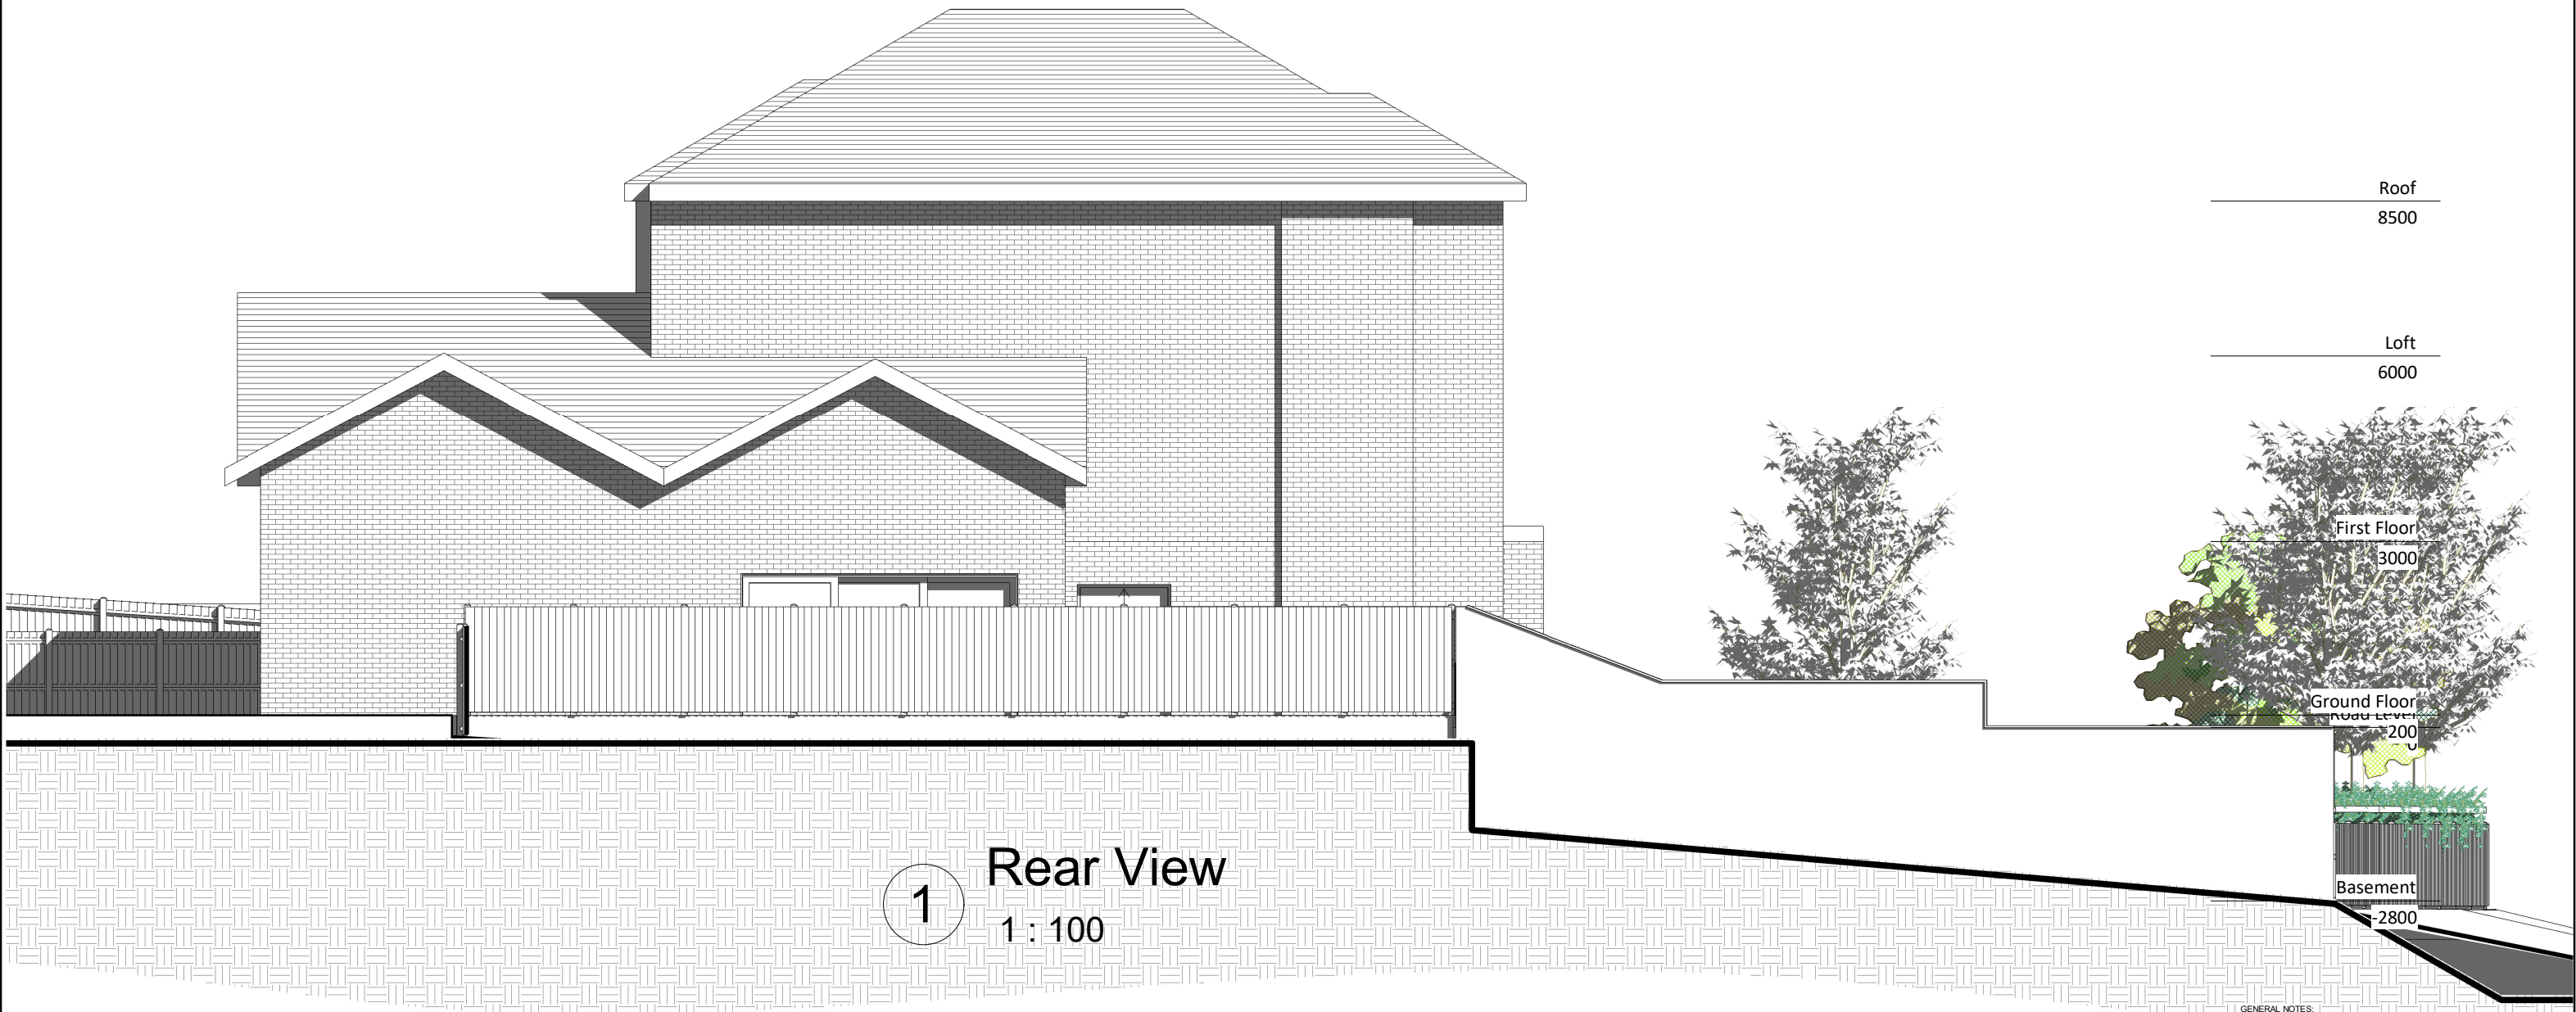

1
Rear View
1 : 100

Roof
8500

Loft
6000

First Floor
3000

Ground Floor
2000


Basement
-2800

GENERAL NOTES:
ONLY SCALE OF DRAWINGS FOR PLANNING PURPOSES
ALL DIMENSIONS ARE TO BE CHECKED ON SITE. INCONSISTENCIES ARE TO BE REPORTED TO DIMENSIONS IMMEDIATELY.
COPYRIGHT OF PLANNING DIMENSIONS LTD

PROJECT TITLE
Shrewsbury House ,Lowther Road
/Shrewsbury Road
,Prestwich,manchester ,M25 9QG


CLIENT PROJECT NO
A -

DRAWING TITLE SCALE (@ A3)
Existing Elevation 1 : 100

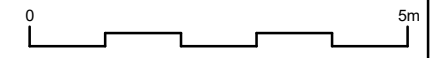

DRAWING NUMBER REV
ER - E002 -

Date Drawn by
04/11/2022 Author

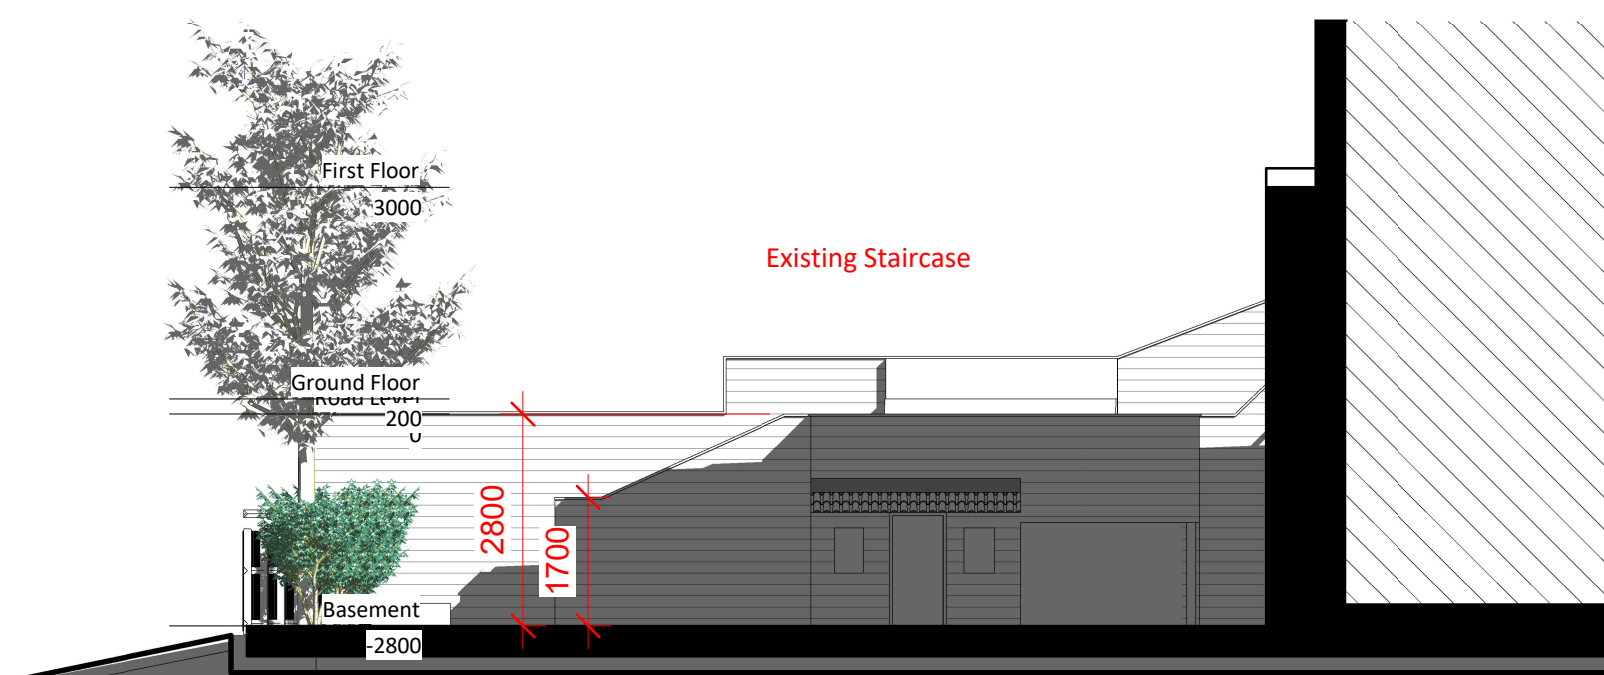

2
side view
1 : 100