



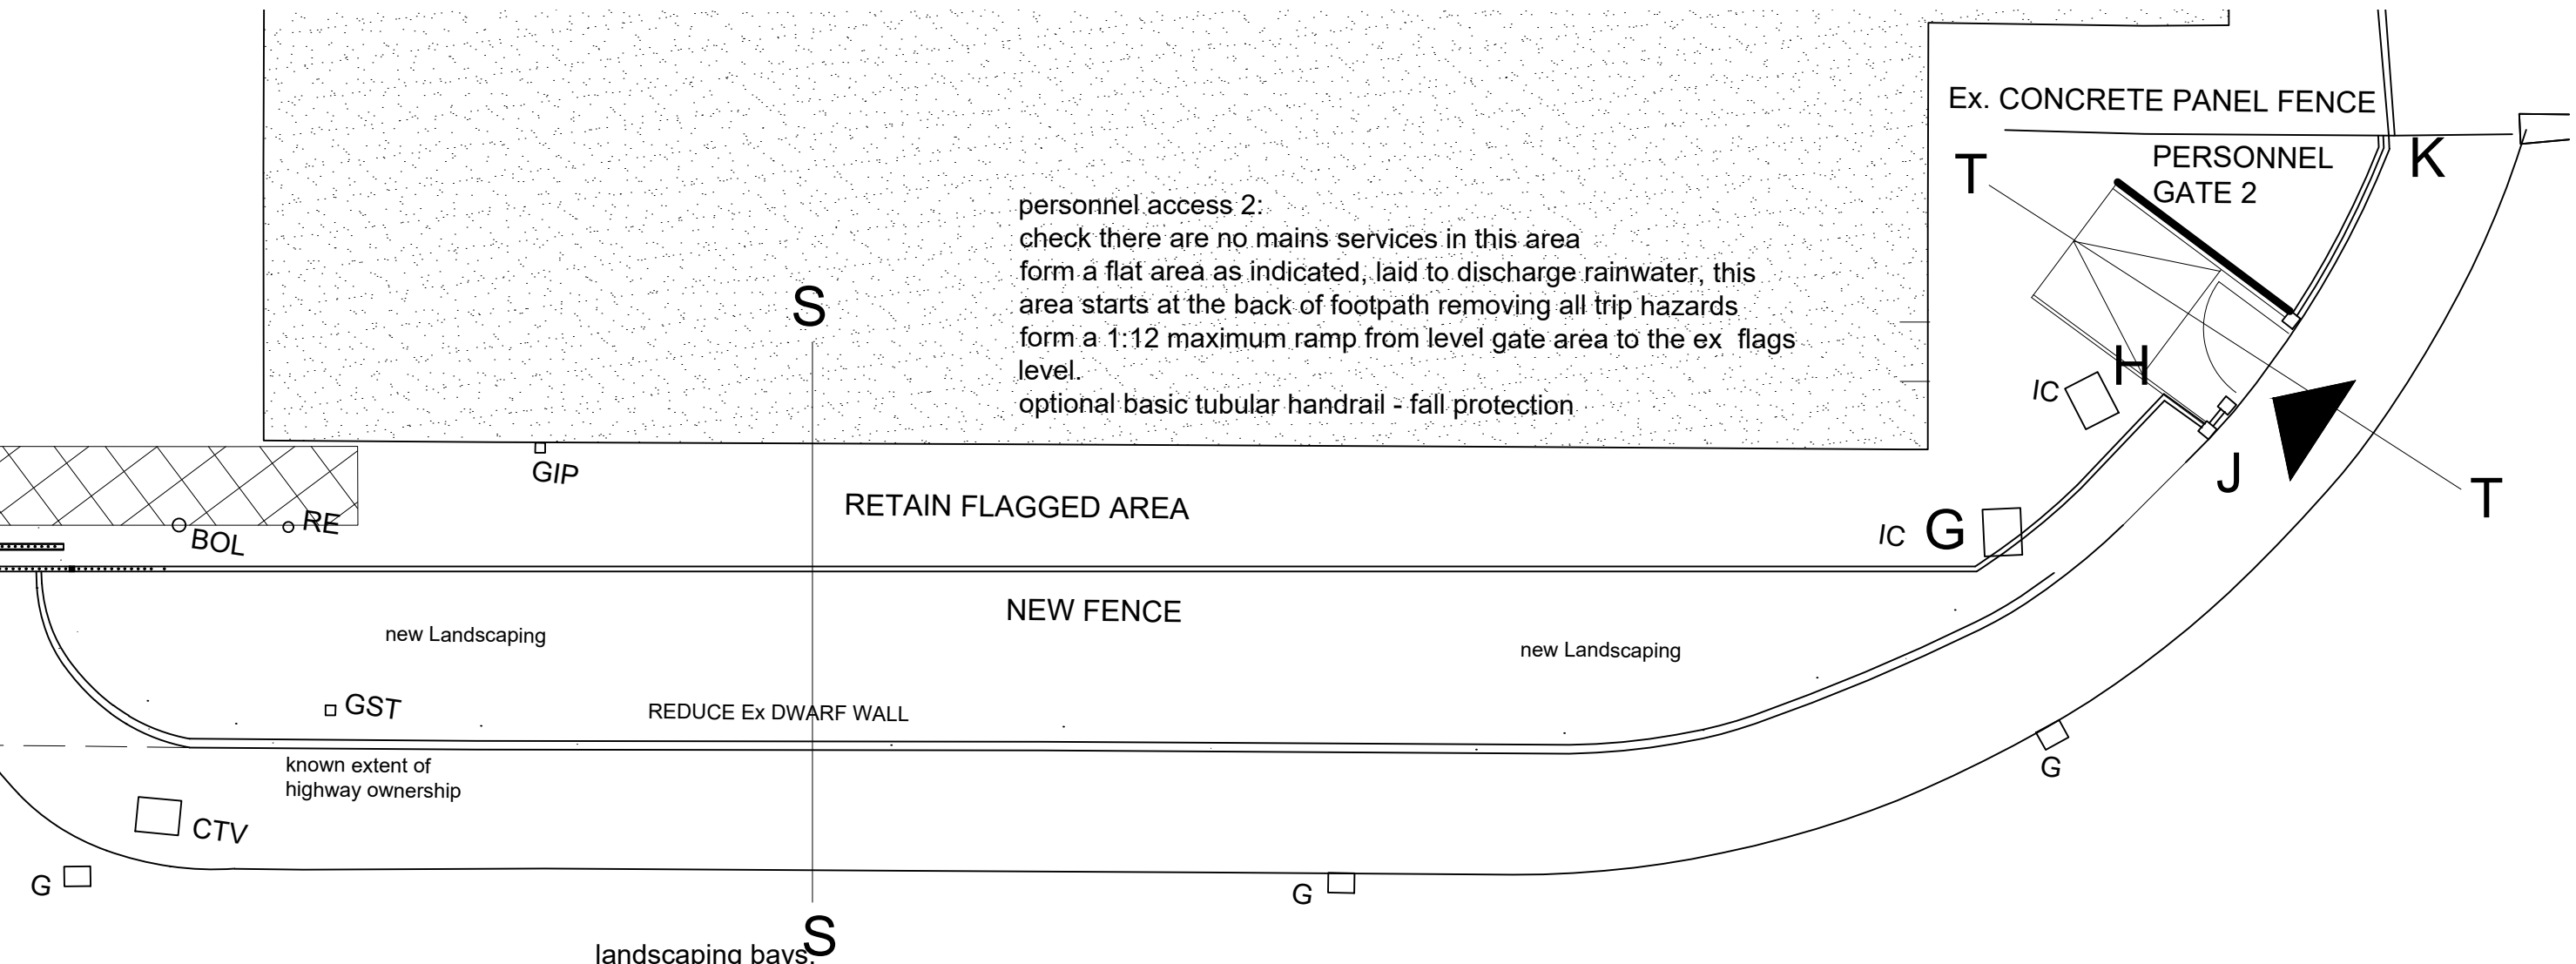

Age Group	Percentage of Respondents
10-19	10%
20-29	15%
30-39	25%
40-49	35%
50-59	40%
60+	45%

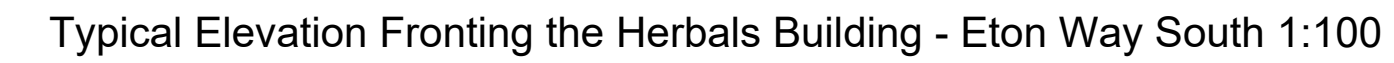

Herbals building

optional handrail

new gate

Gate

public footpath

Eton Way South Turning Head

ramped area not to exceed 1:12

flat area below gate to be laid to falls to discharge rainwater



0 10 20 30



K	Revisions column corrected, height of fence dimensioned, extent of highway ownership corrected and clearly identified, note location moved	09.12.24
J	Road names corrected from ELTON to ETON, personnel gate 1 location amended	26.08.24
H	Fence/ gate line amended, additional landscaping added	19.08.24
G	Details added to clarify the application	21.06.24
F	Details added to clarify the application	21.06.24
E	Elevation changes	11.06.24
D	Topographical survey added and layout amended to suit	07.05.24

Revision	Description	Date
	Drawing Title Replacement Security Fence + Gates at the R+D and Herbals Processing Buildings	

Client
Fragrance Oils International Limited
Eton Hill Industrial Estate, Elton Way South
Radcliffe, Manchester M26 2FR

Drawing No. fha 24/118/01P		Rev K	Scale 1:100 1:200@A2	Date May 2024
Drawn by	ME	 Francis Haigh Associates Architectural Design & Planning Consultant The Annexe 78 Malton Road, Gt. Sankey, Warrington, Cheshire WA5 1JS Tel : Fax 01925 483210 Email francis.haigh@world.com		
Checked by				
Issued to:				

THE DETAILS ABOVE ARE AS CLOSE A REPRESENTATION OF THE FINISHED PRODUCT AS POSSIBLE, THE FINAL POST SIZE AND RAILING SPACING WILL BE THE RESPONSIBILITY OF THE COUNTRY GATES & BARRIERS TO SUIT MATERIALS USED