



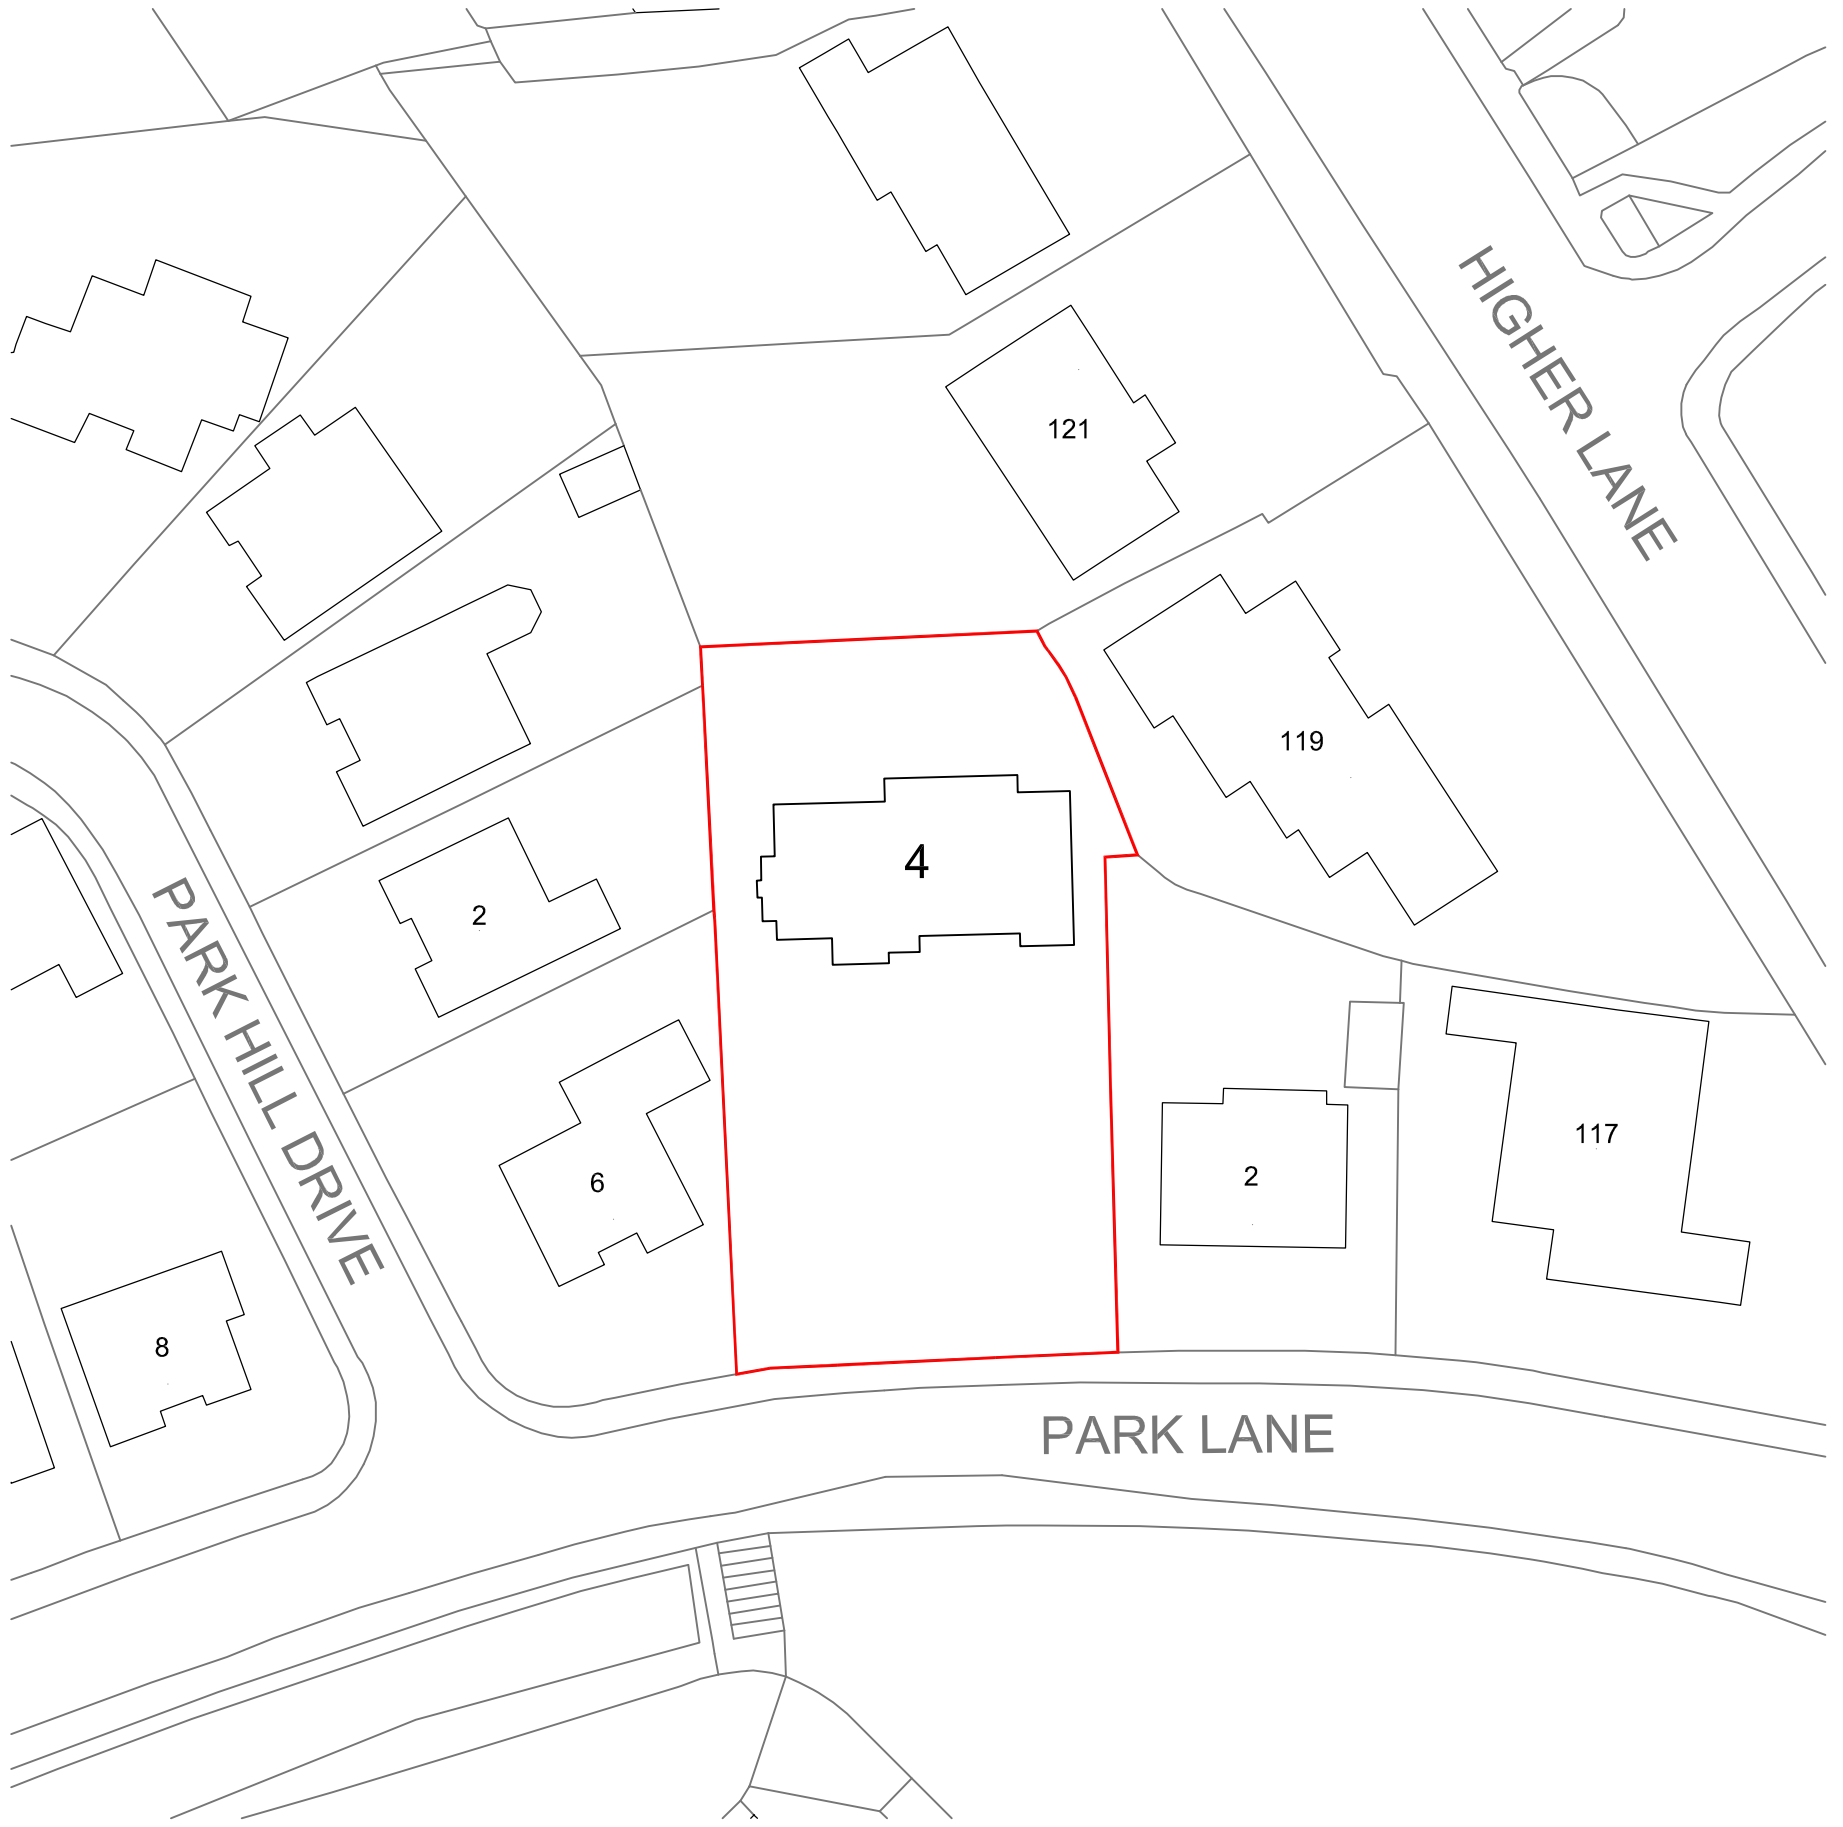

LOCATION PLAN (1:500)
(showing existing footprint)

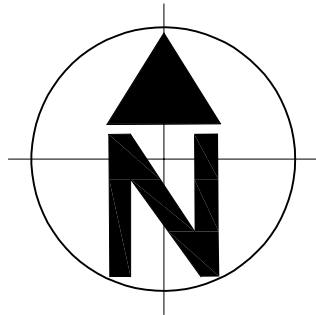

date	revision	by	no.

the design room
Architecture & Interiors

14 KINGSWAY : ALTRINCHAM : CHESHIRE : WA14 1PJ
0161 660 9505
info@thedesignroom.uk

job 4 PARK LANE, PRESTWICH			
drawing Location Plan			
drawn RJL	status Planning		
date Jan 2024	scale 1:500 @ A3	drg no. 24101-P01	rev -