
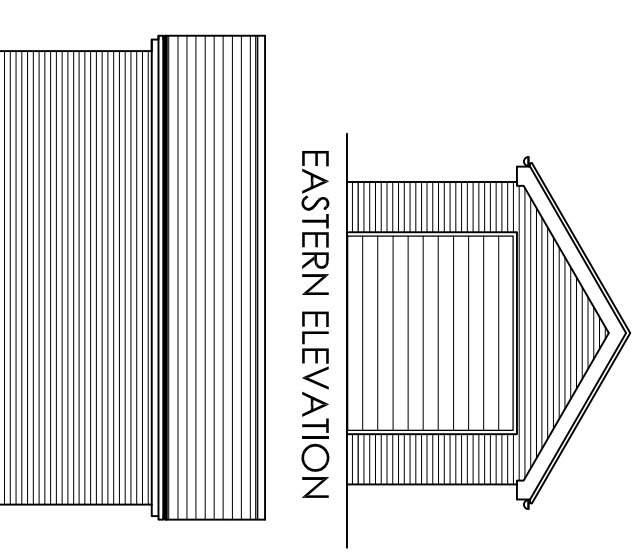
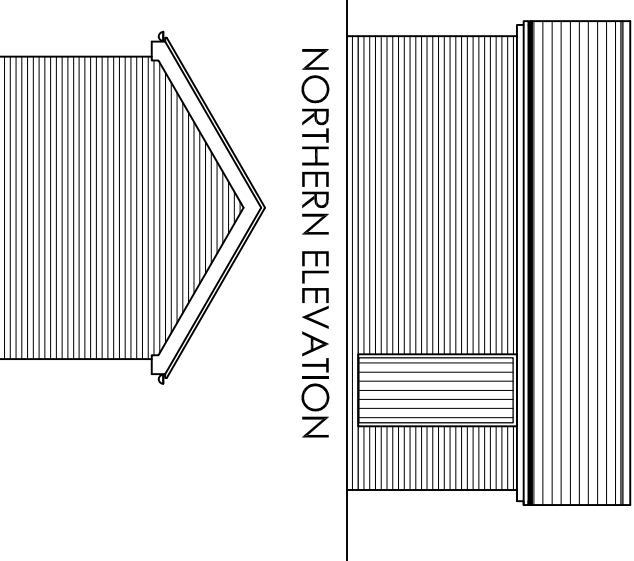
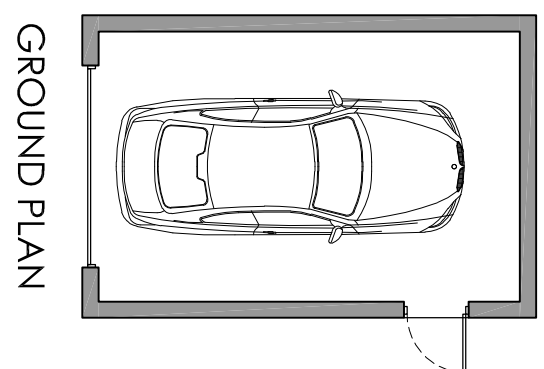
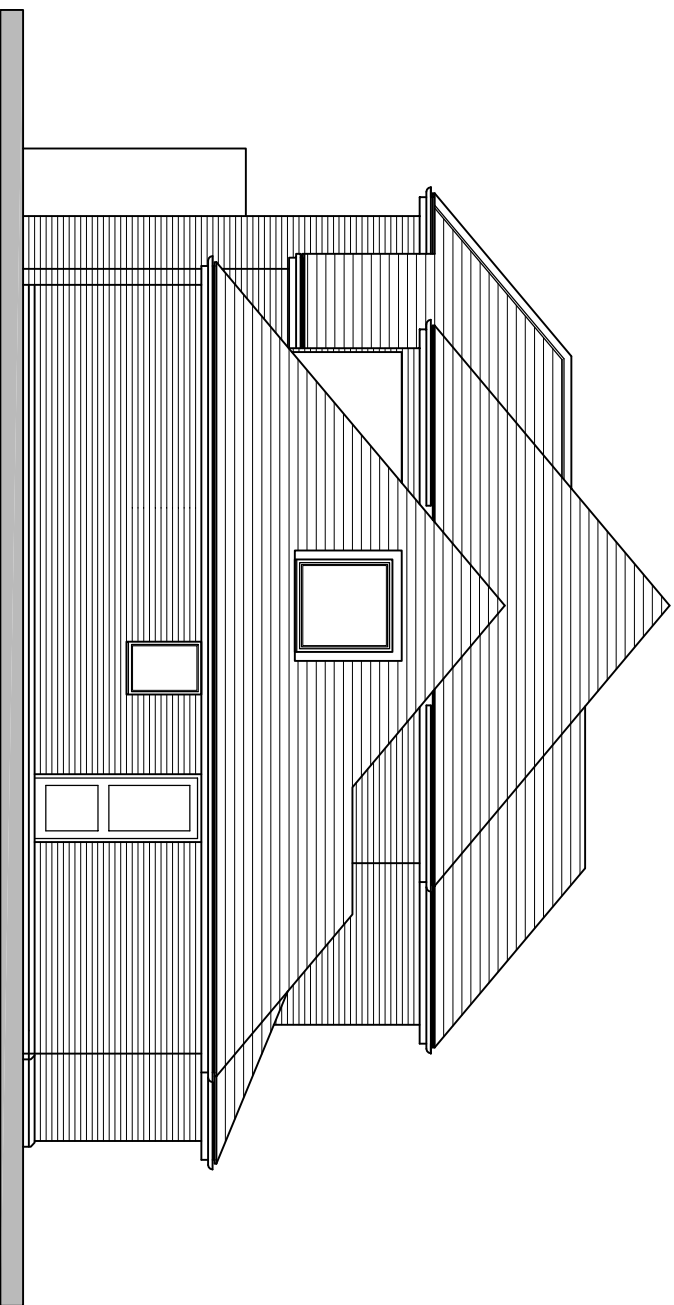
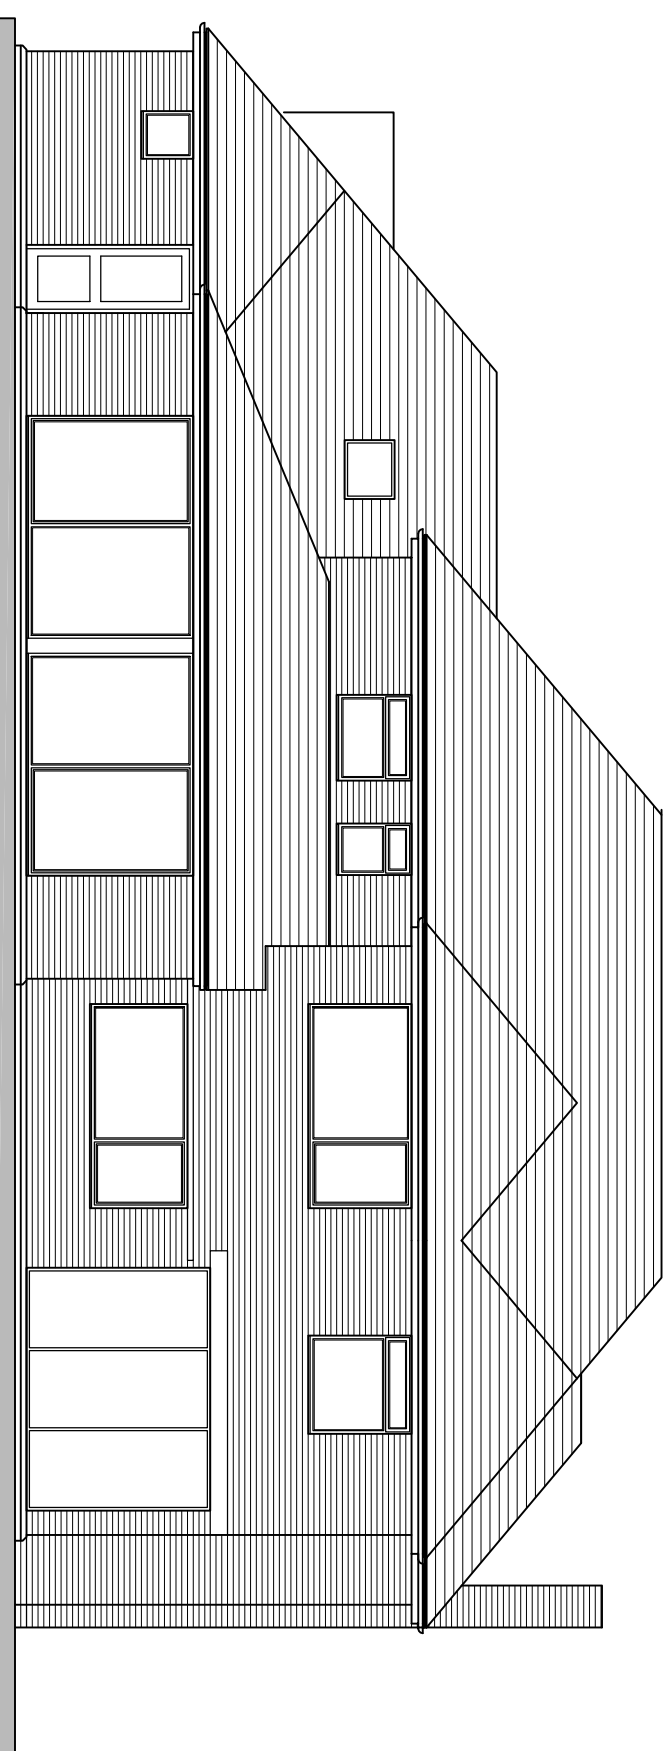
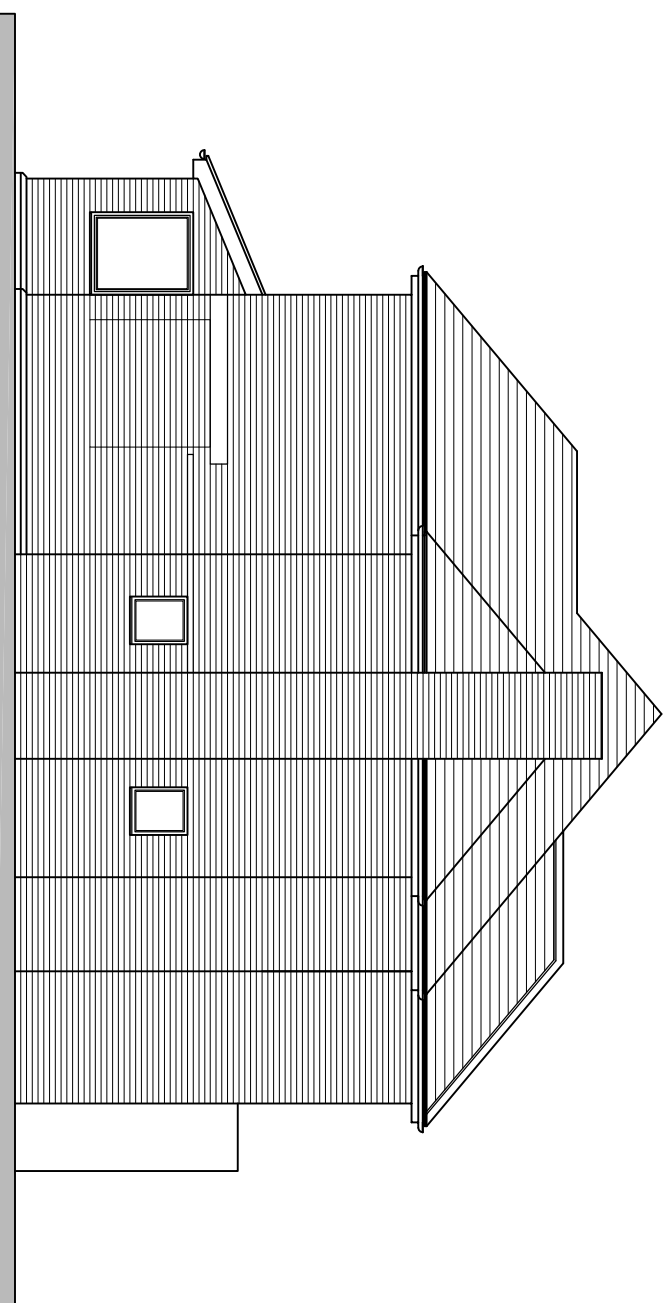
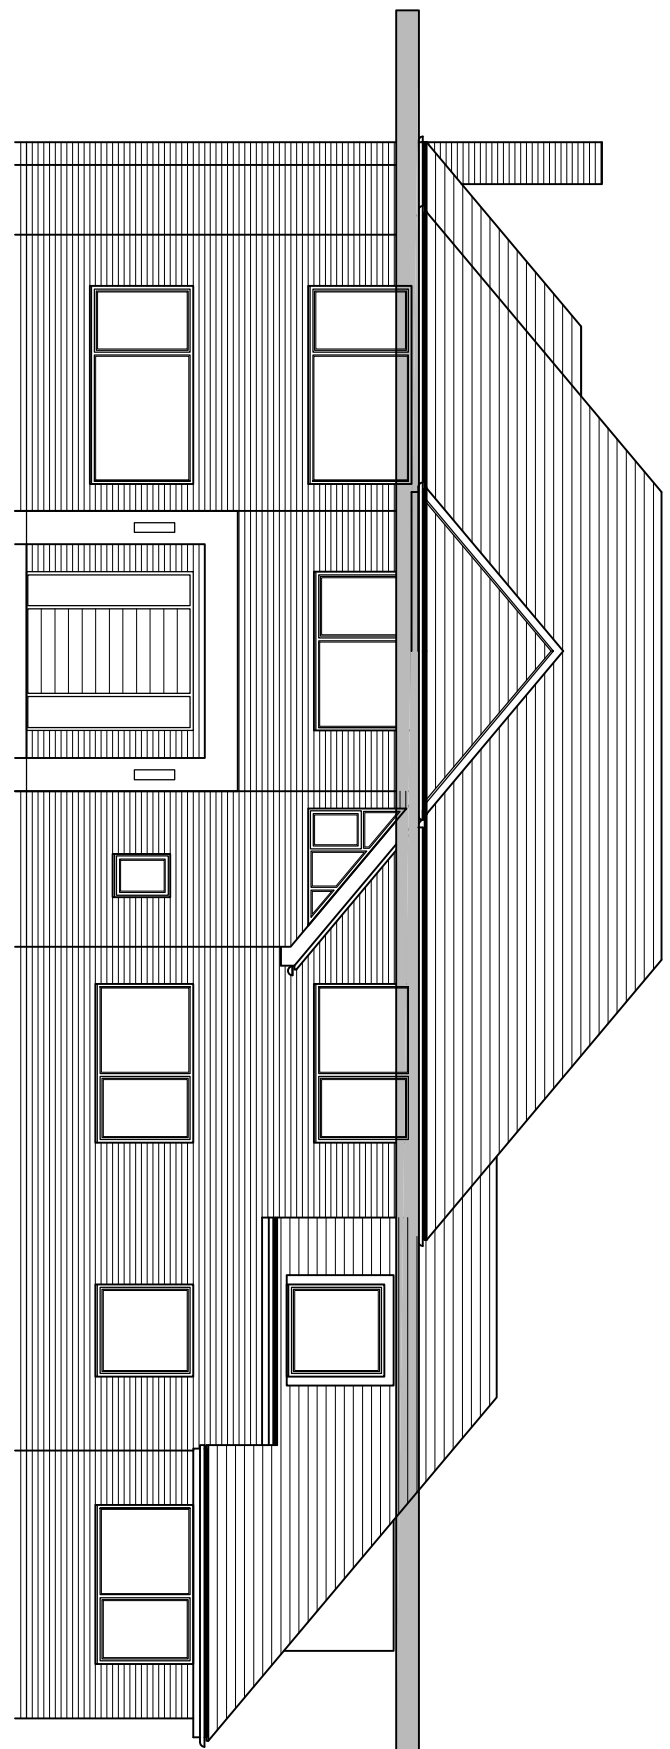
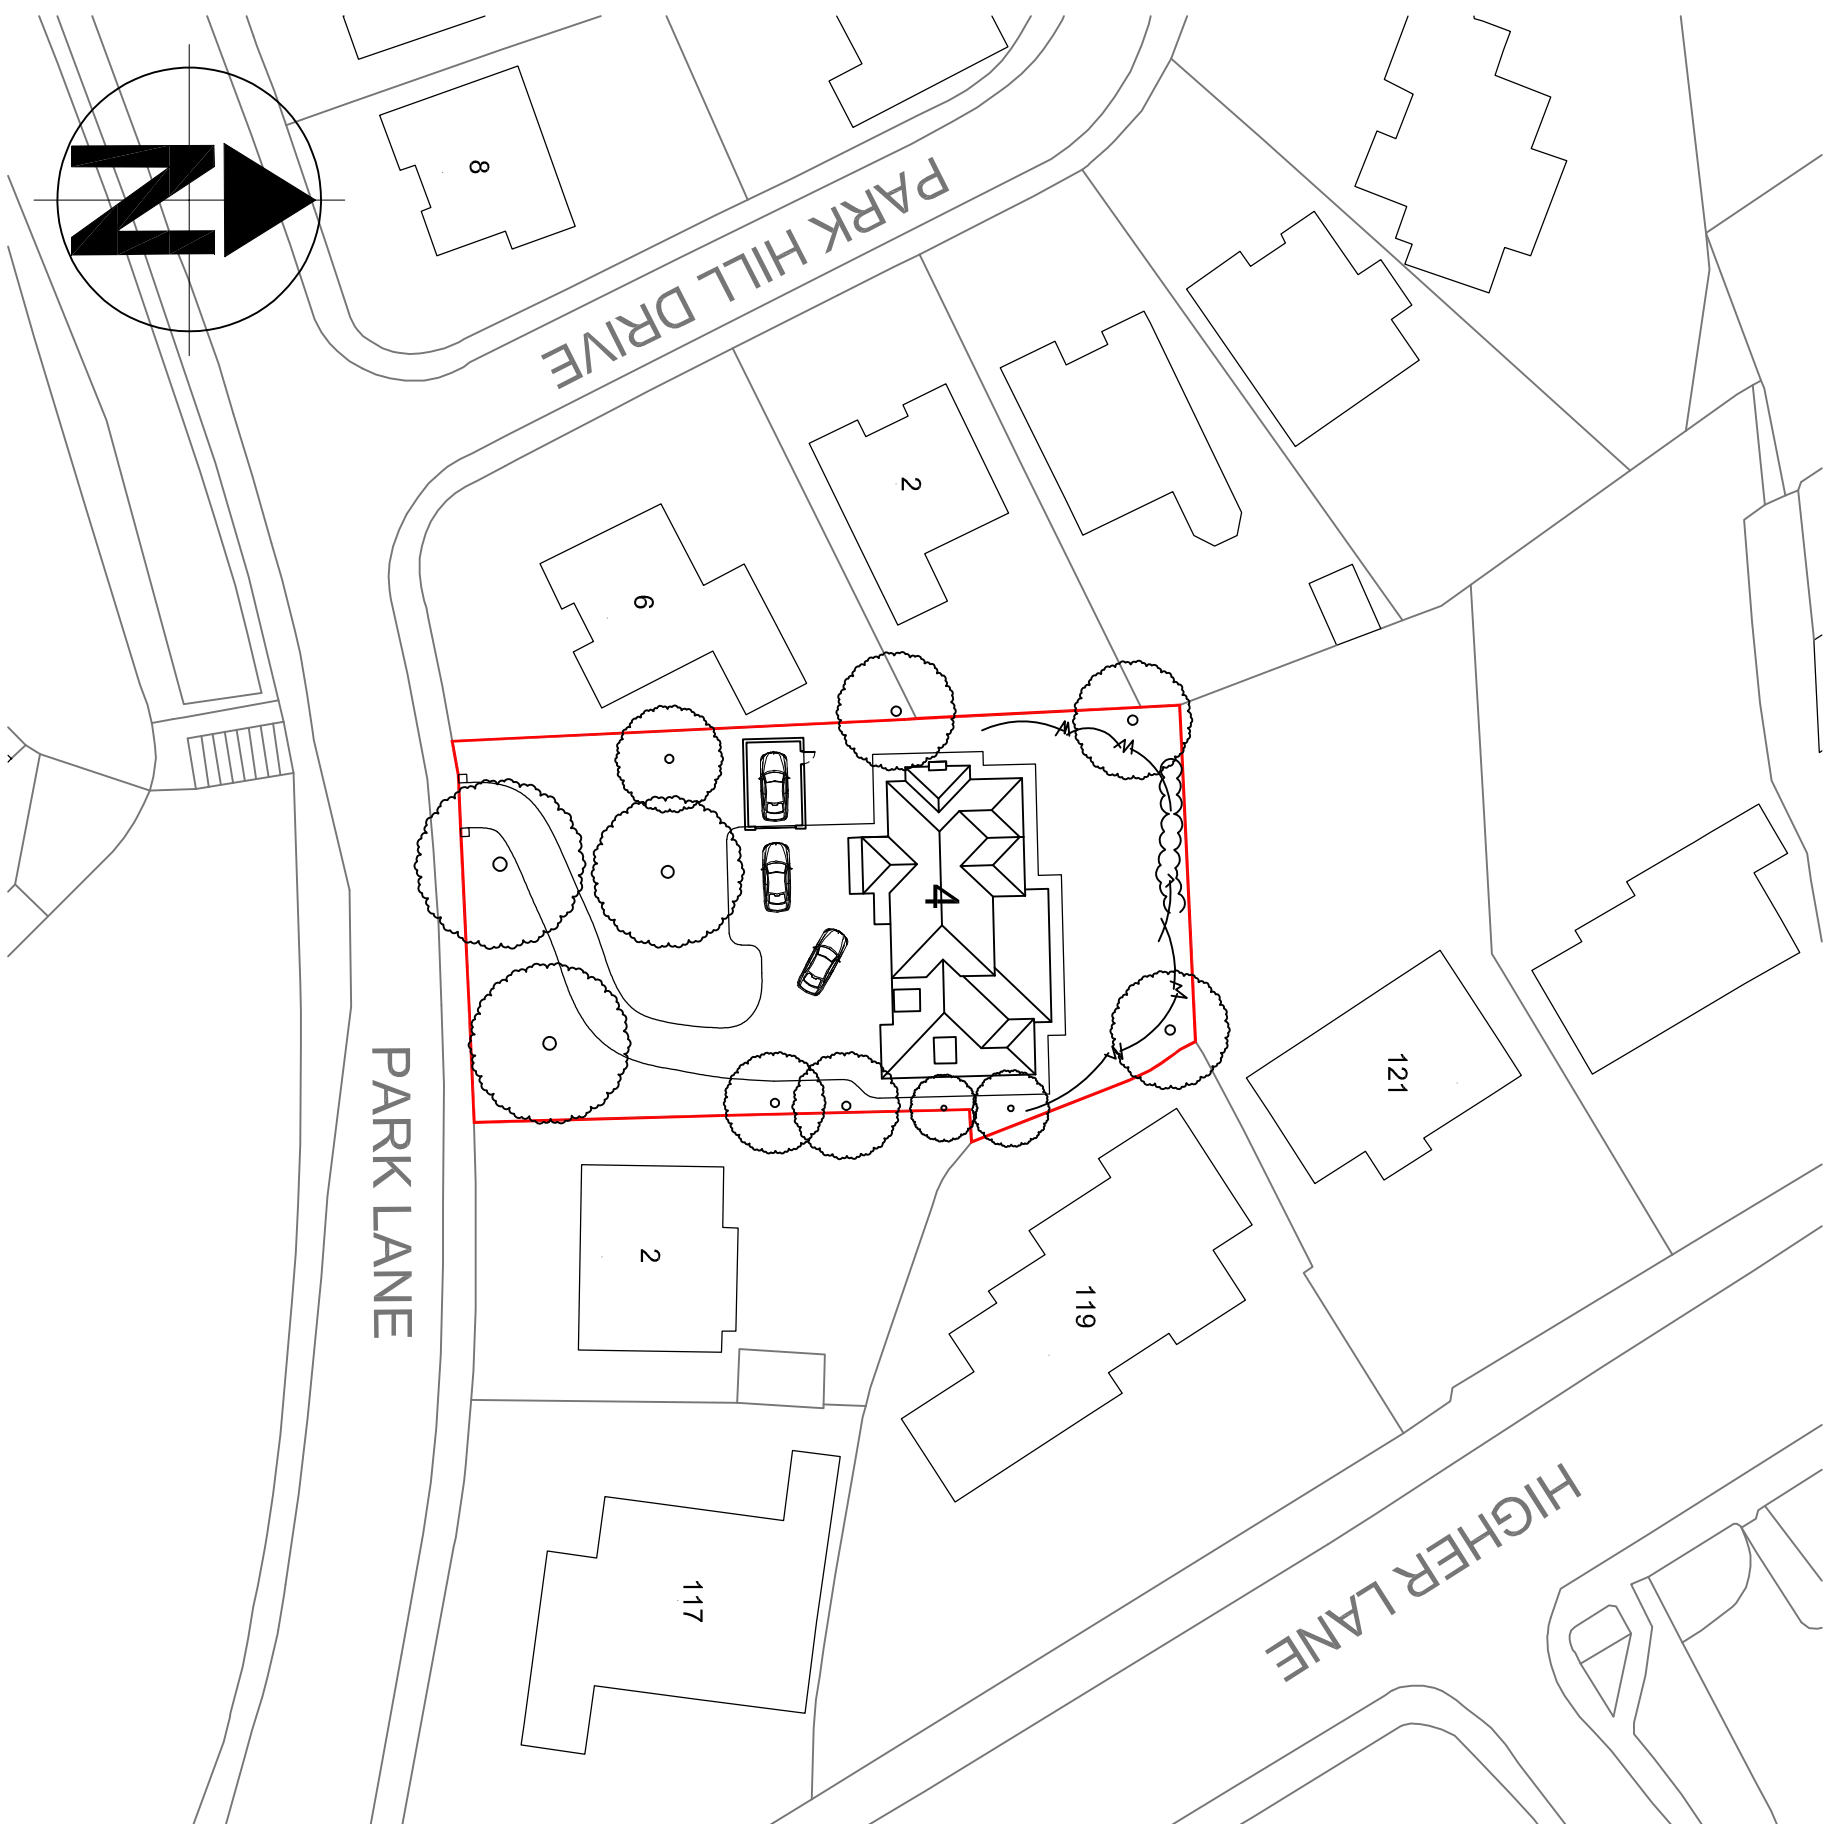
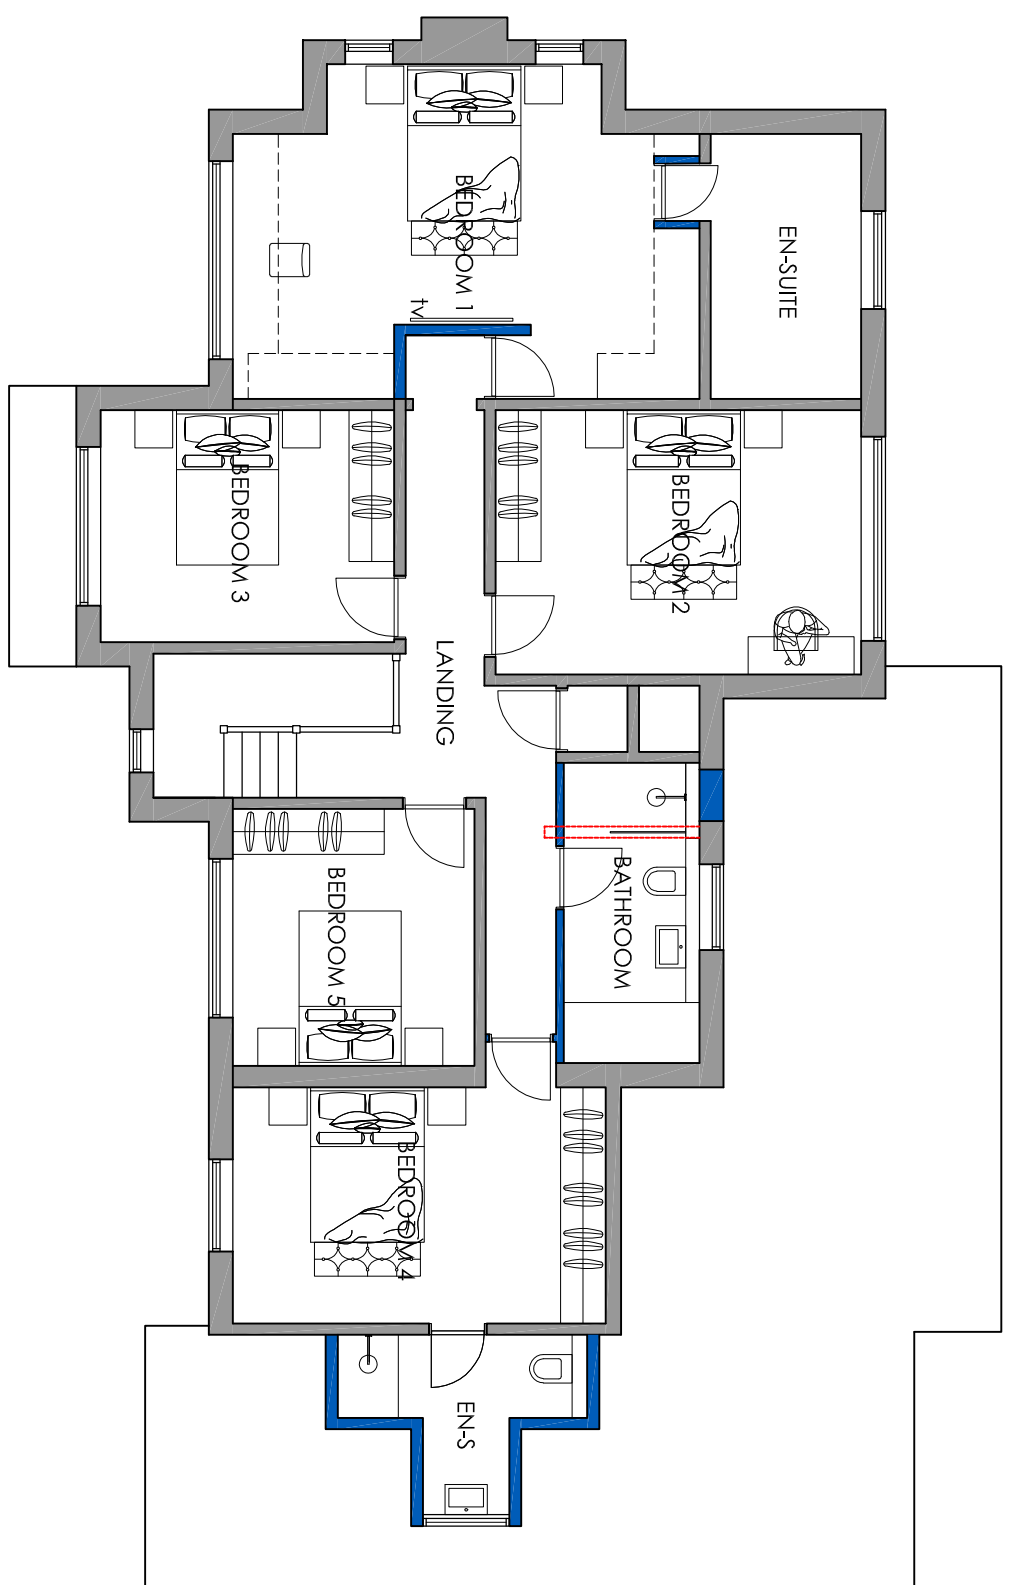


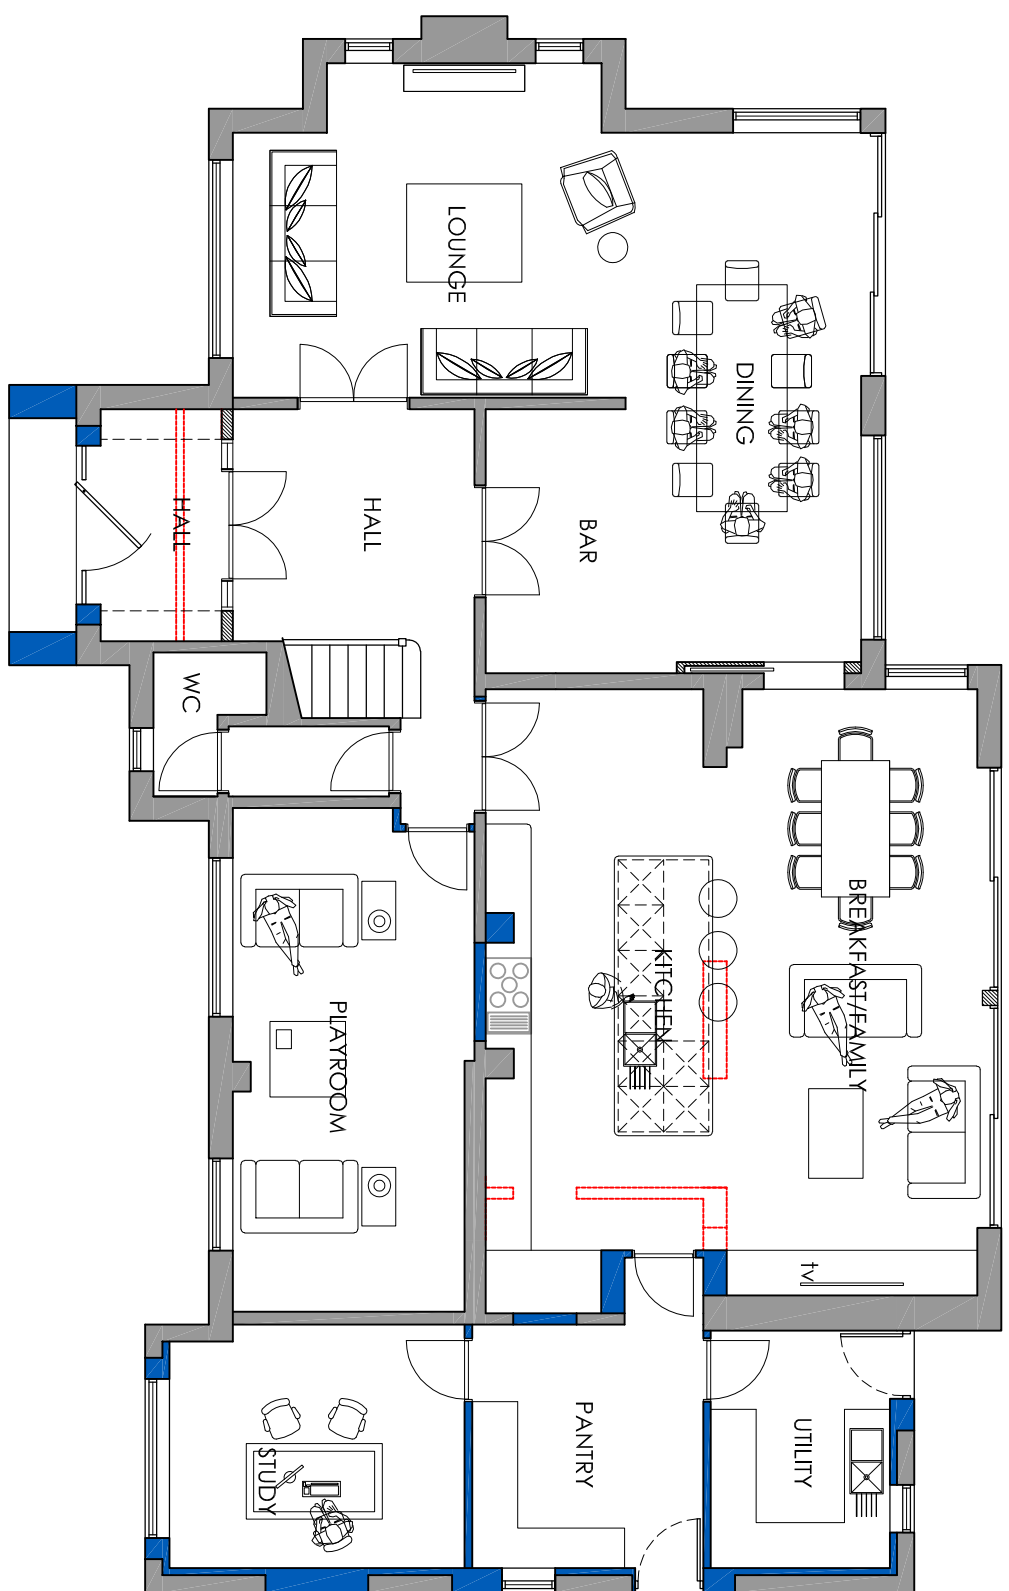

PROPOSED NEW GARAGE PLANS & ELEVATIONS