

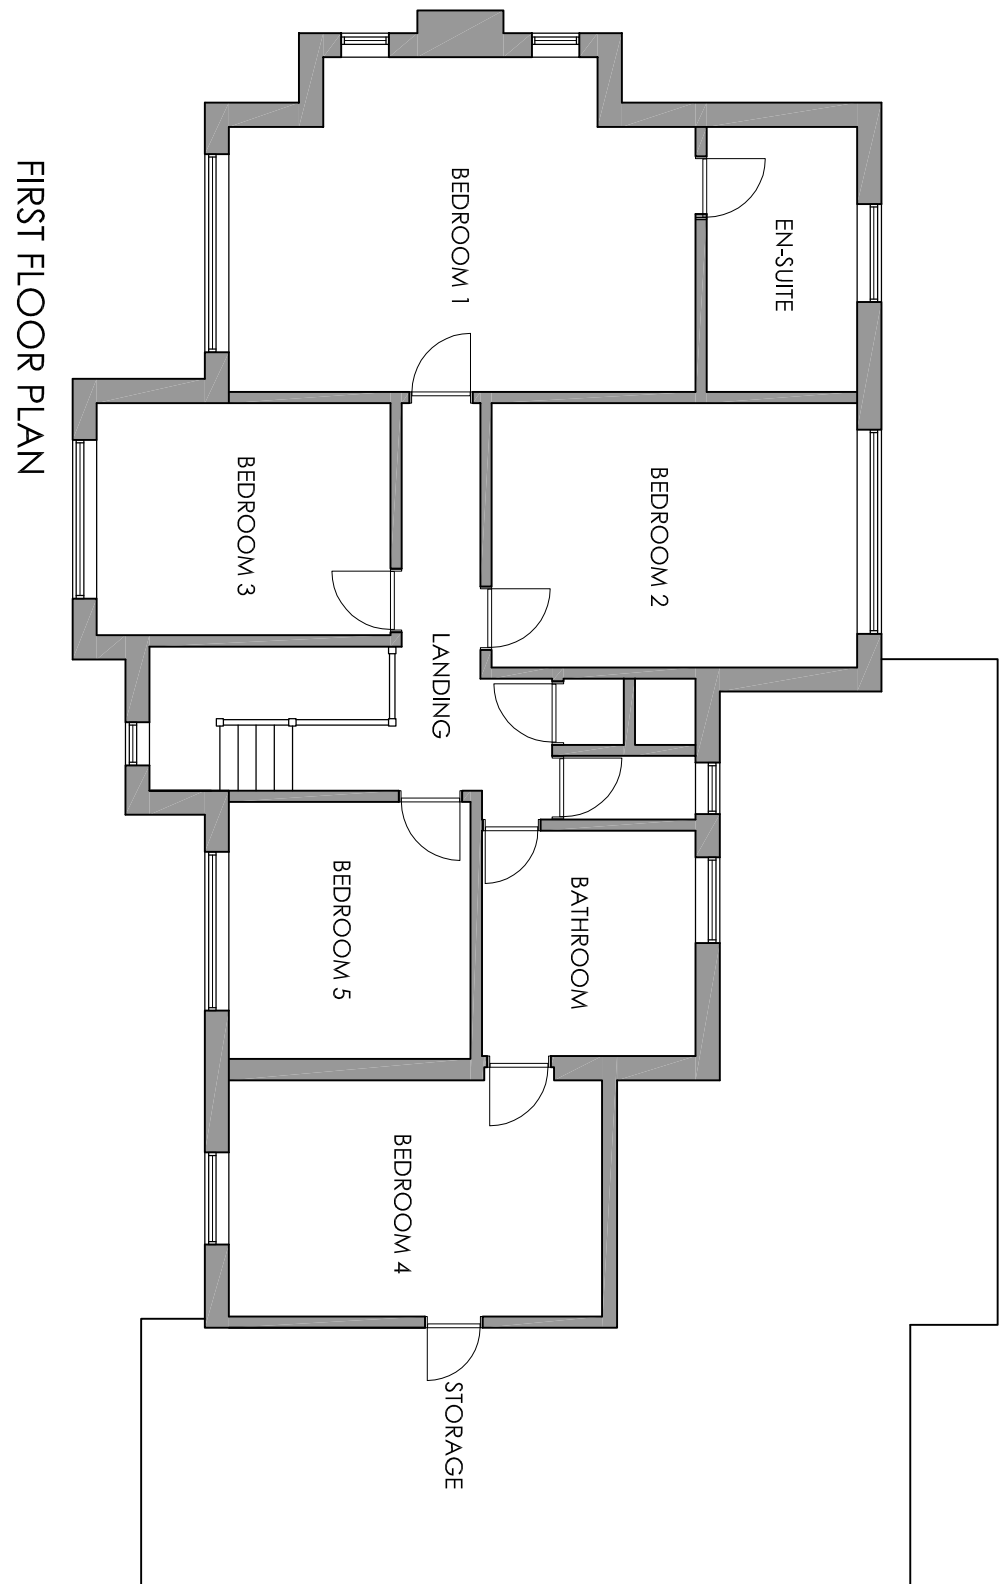
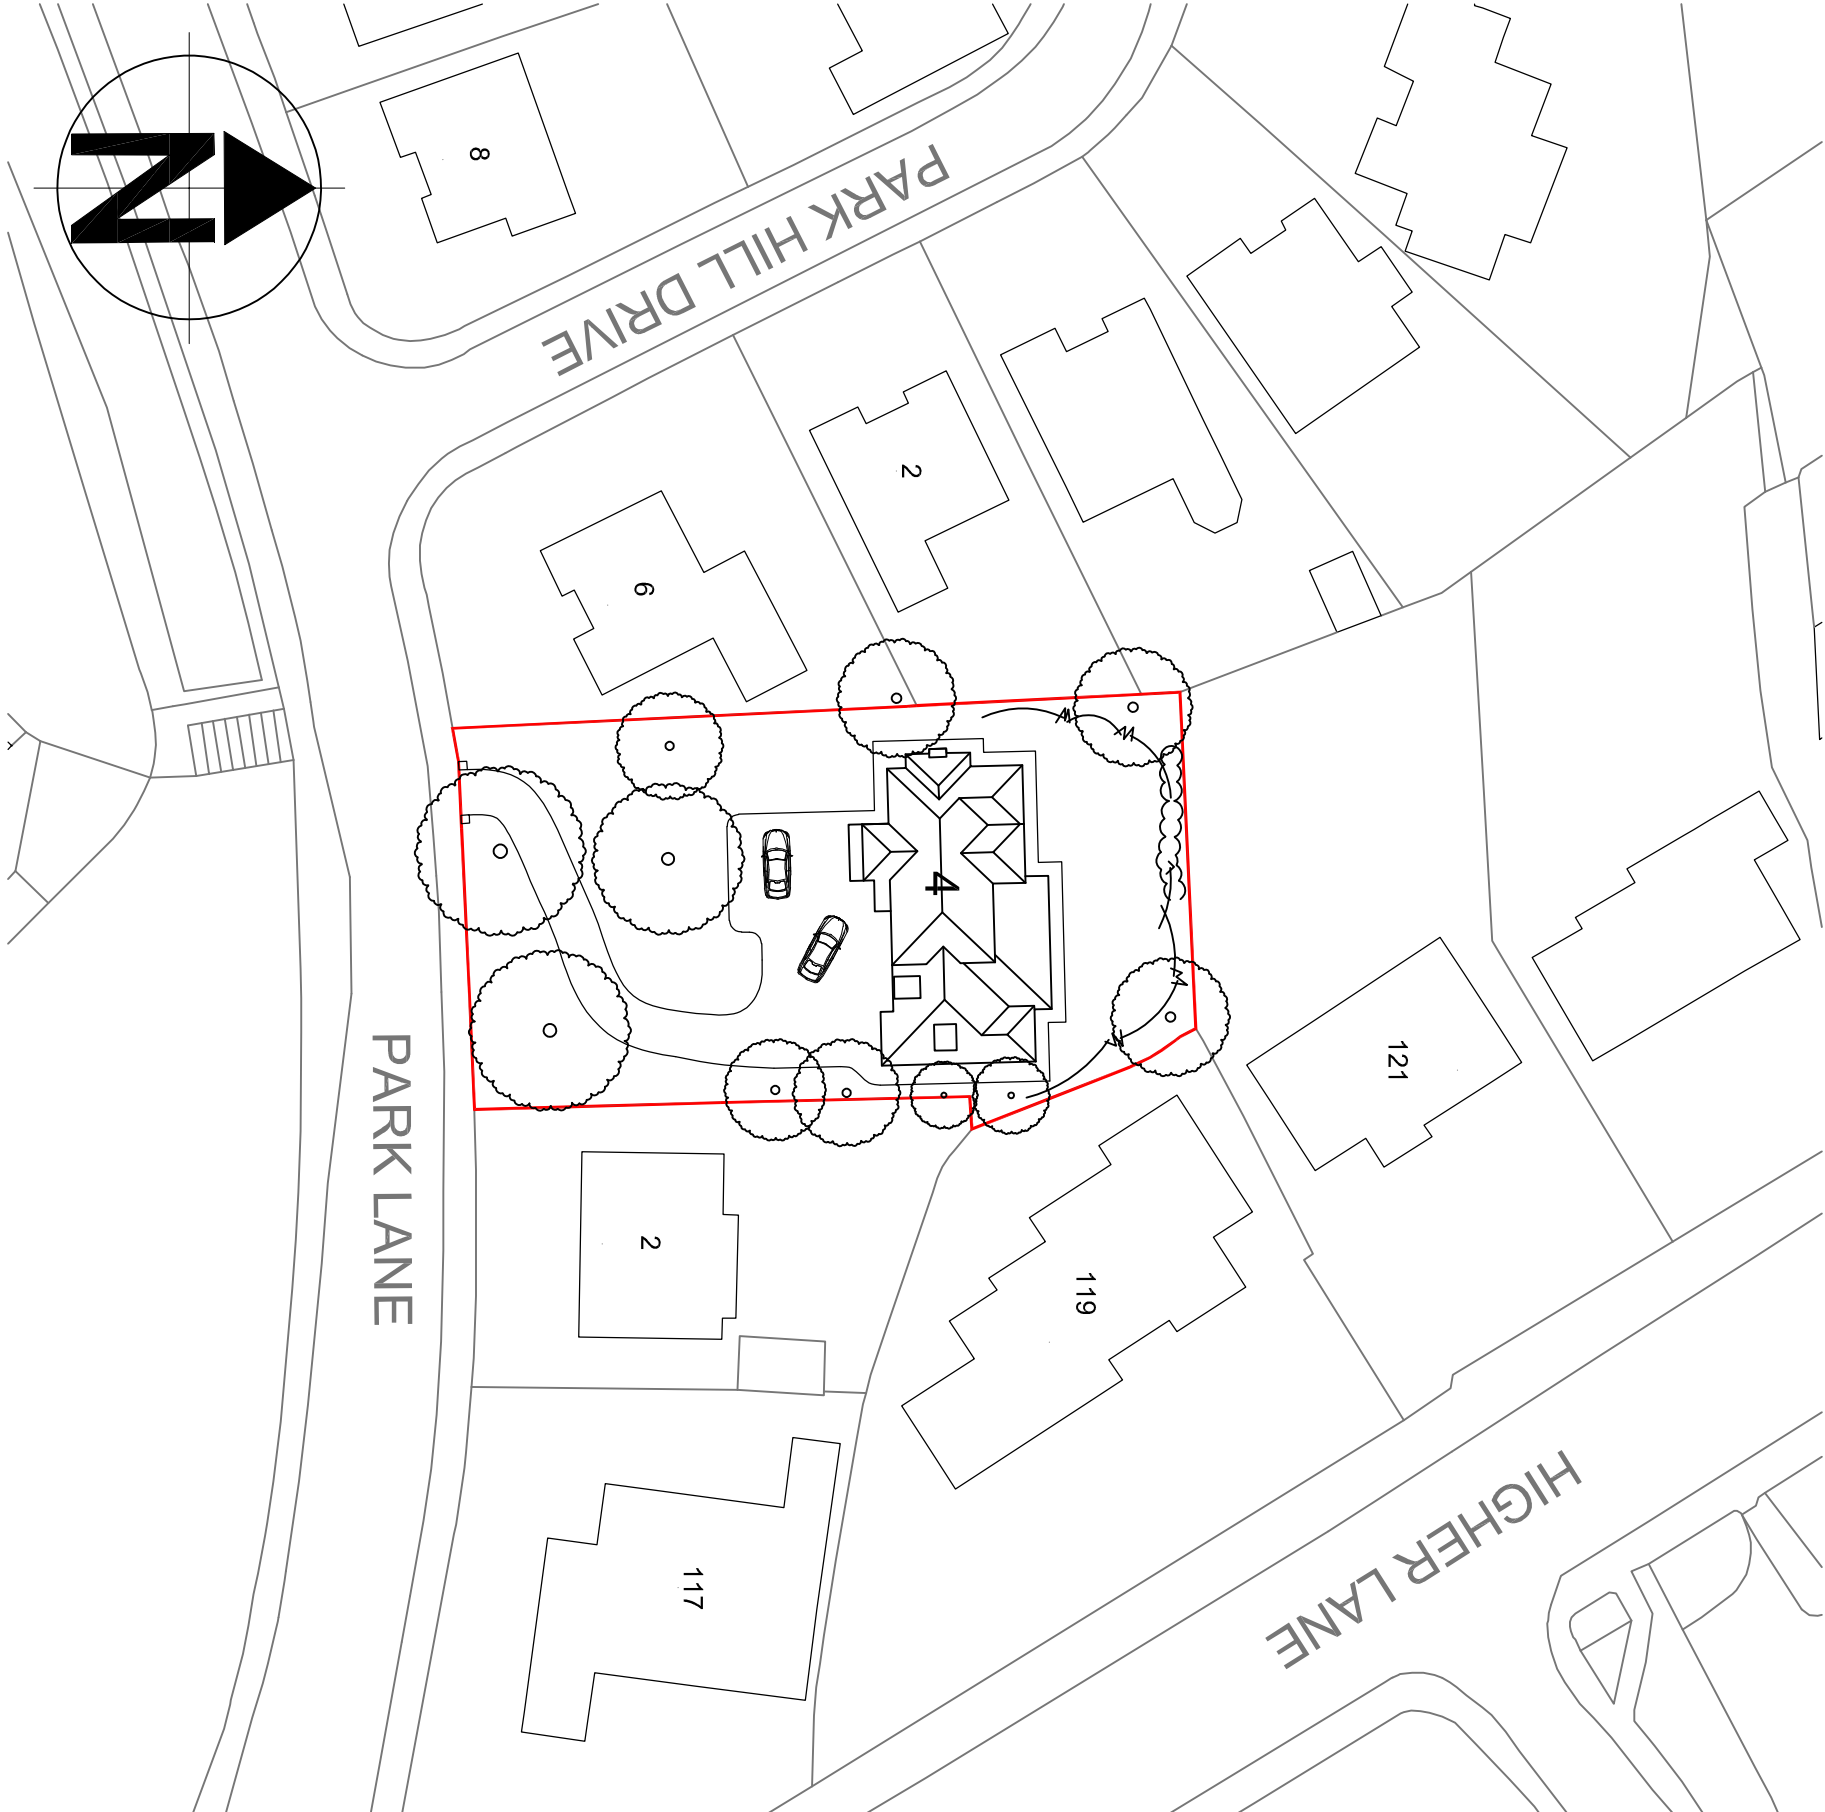
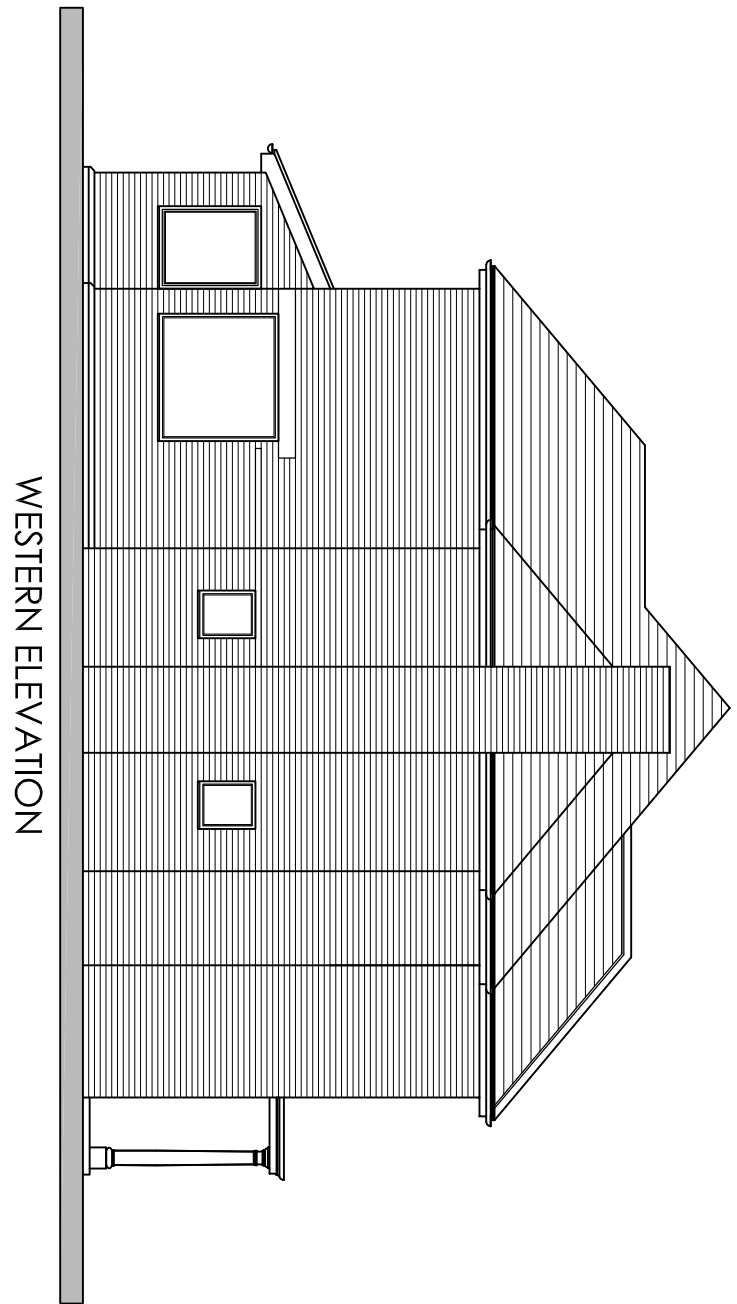
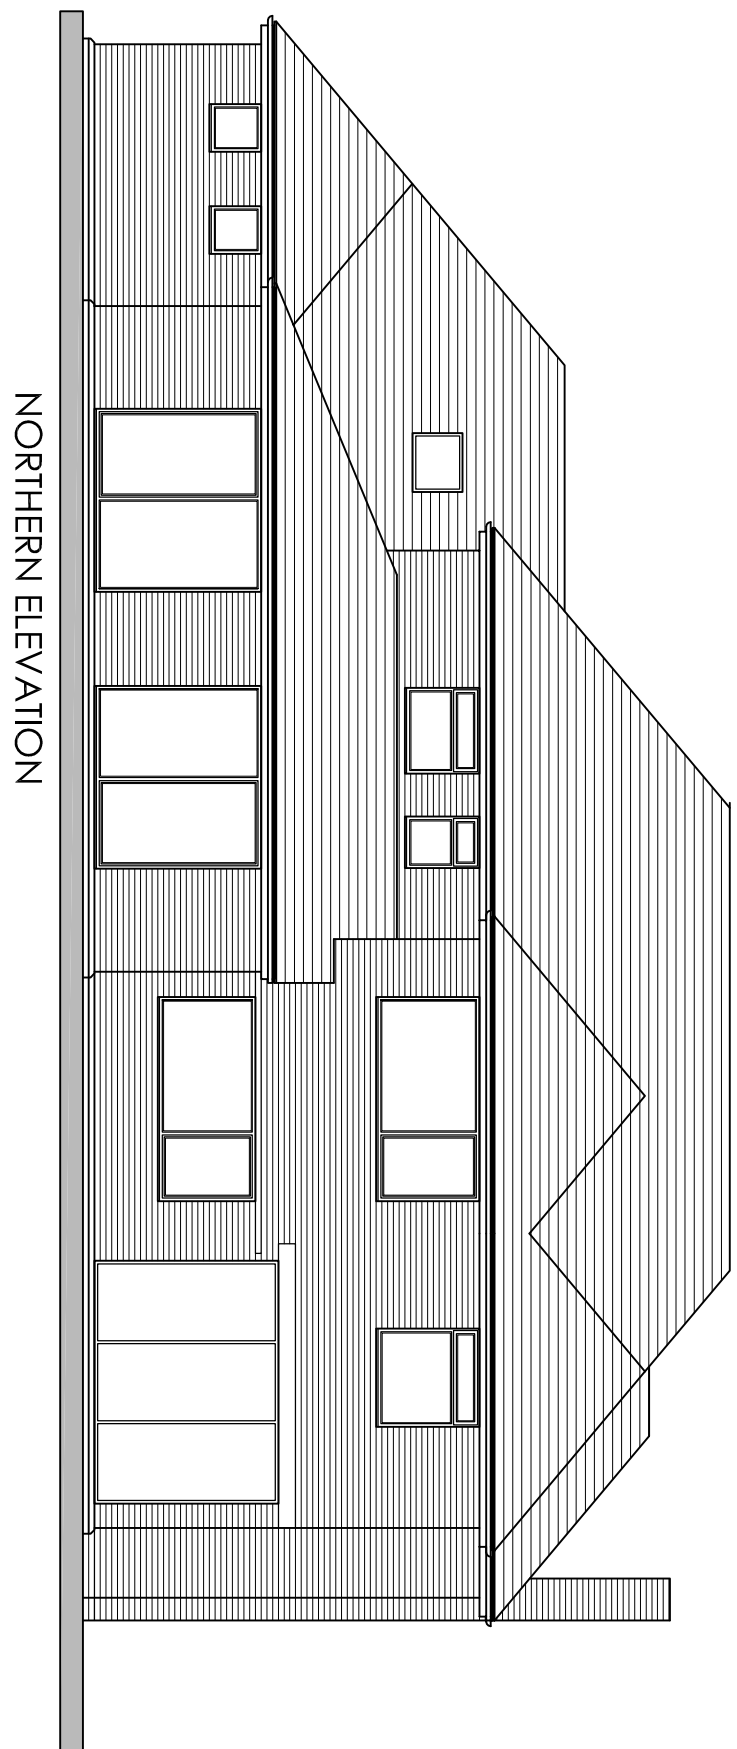



date	revision	by	no.

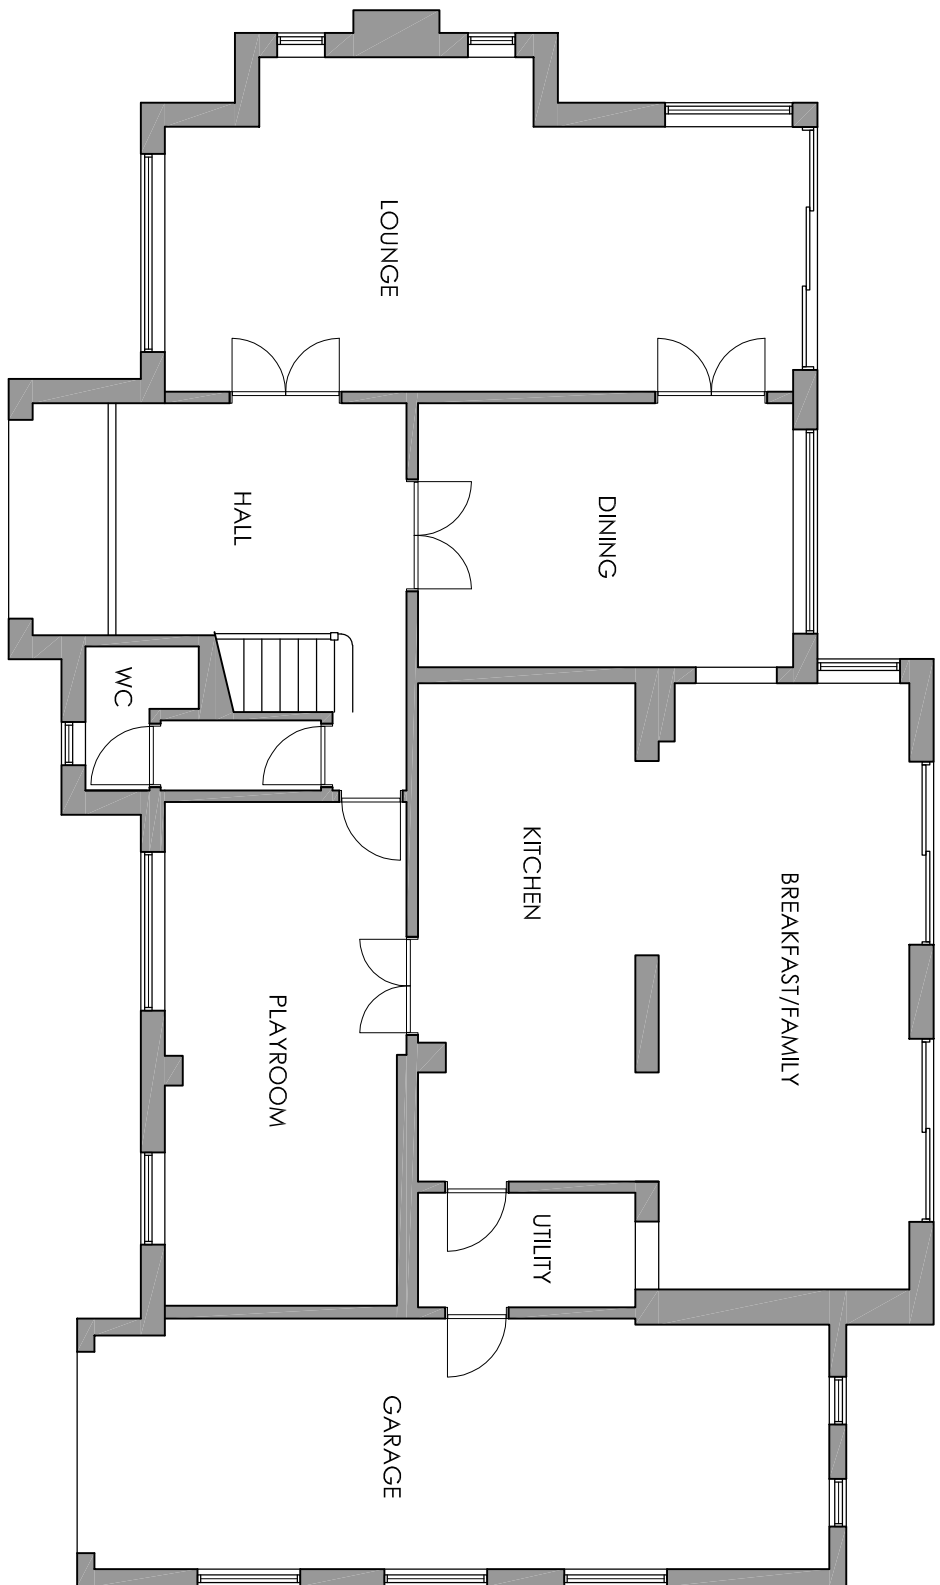

GROUND FLOOR PLAN
EXISTING FLOOR PLAN

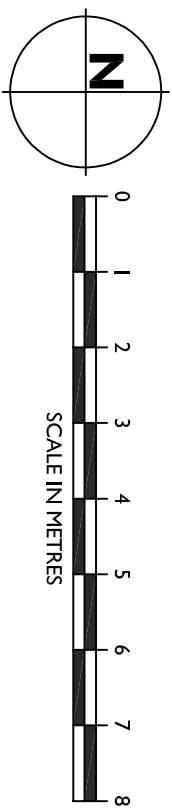

SOUTHERN ELEVATION
EXISTING ELEVATIONS

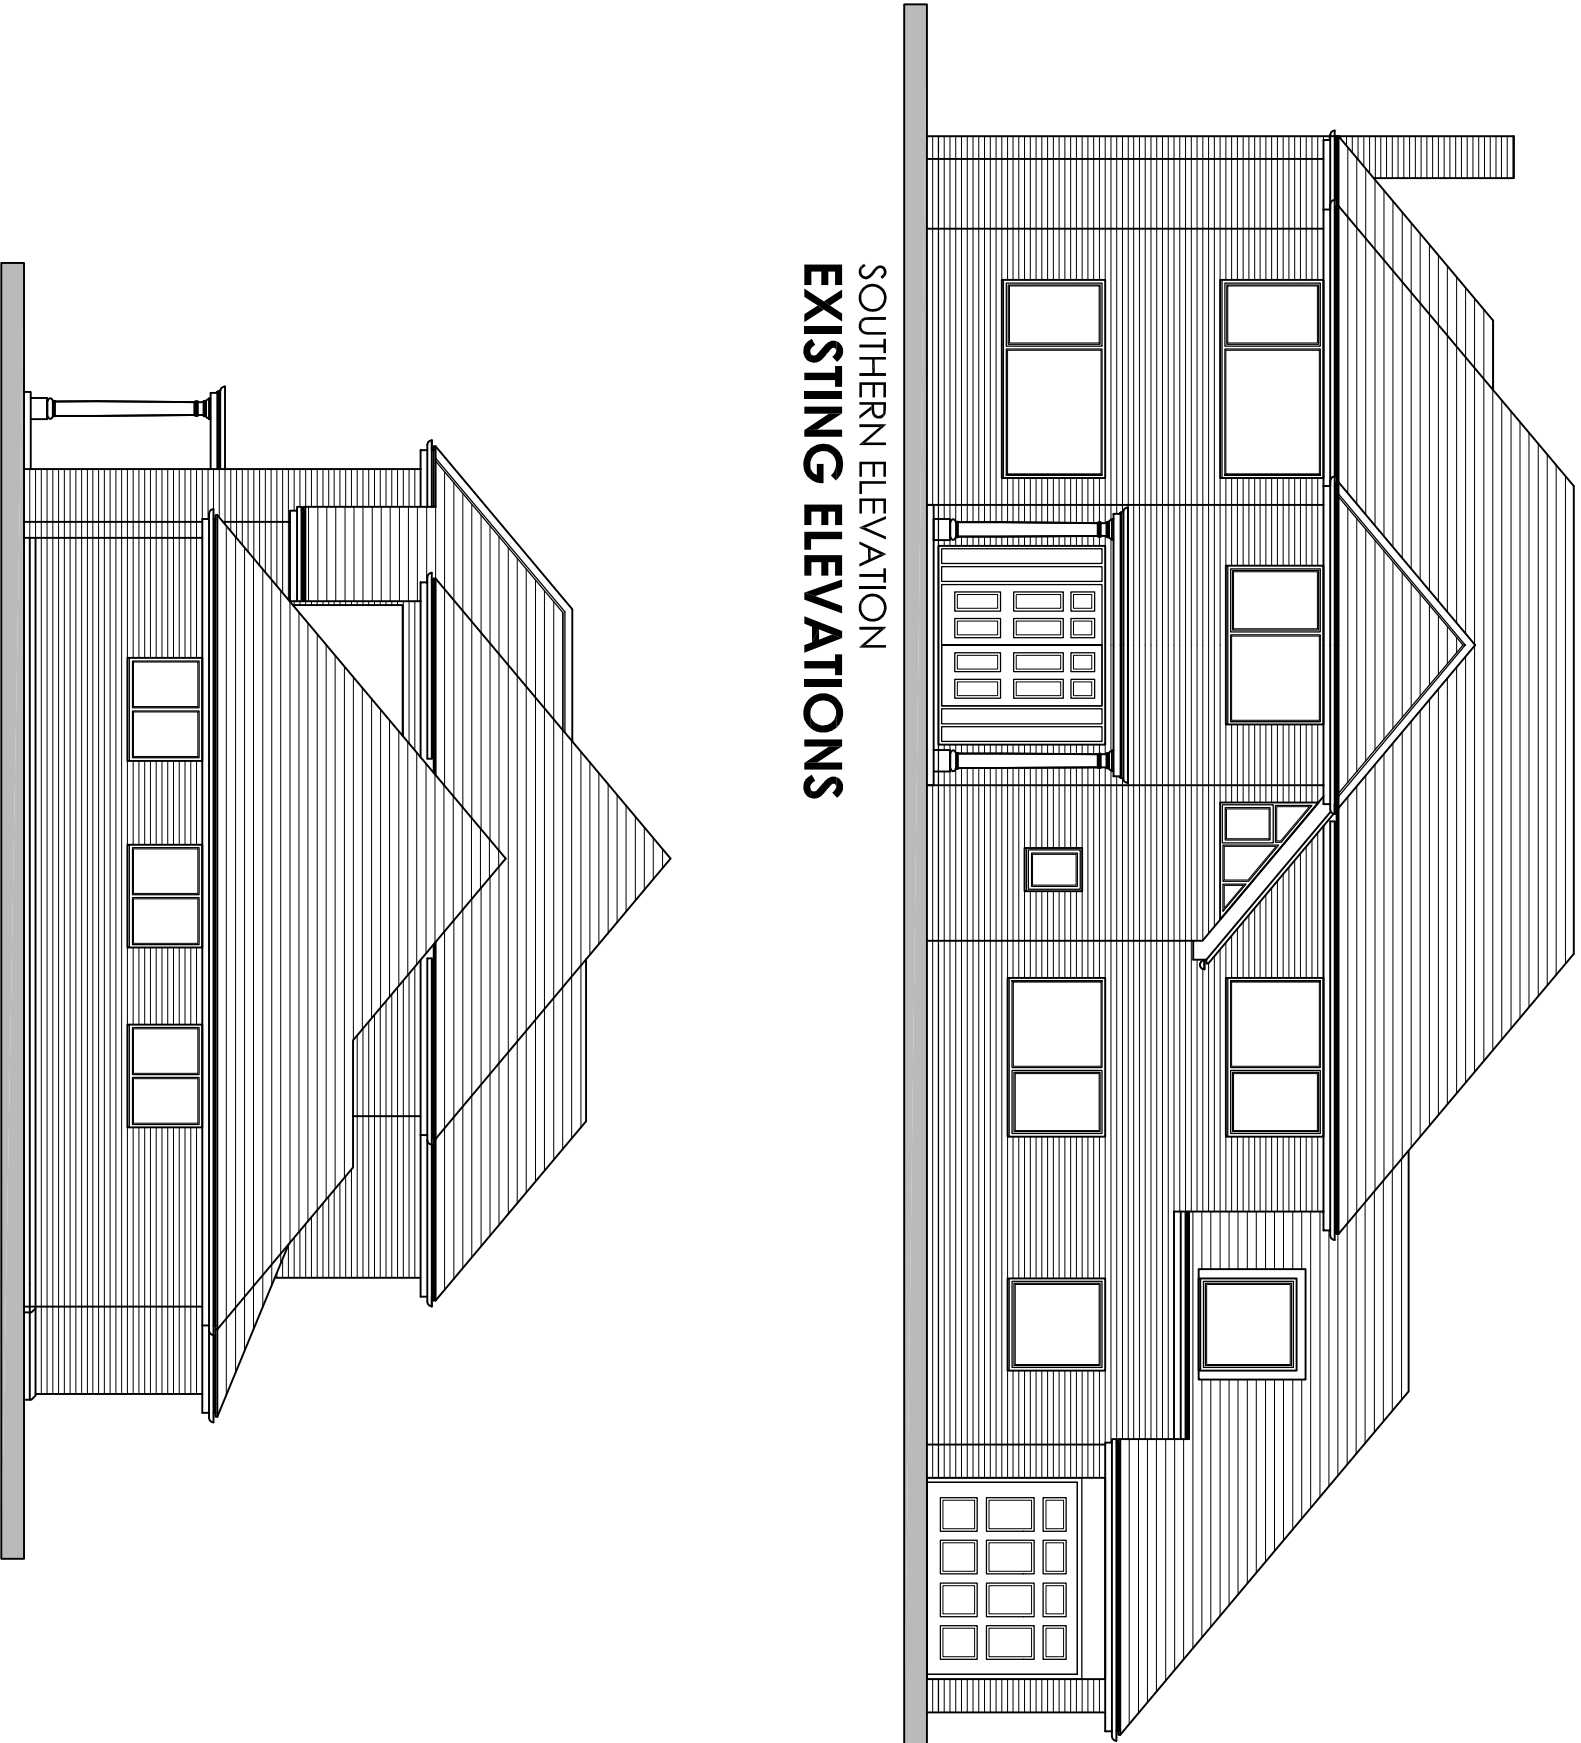

EASTERN ELEVATION

SITE/BLOCK PLAN (1:500)
(showing existing footprint)