
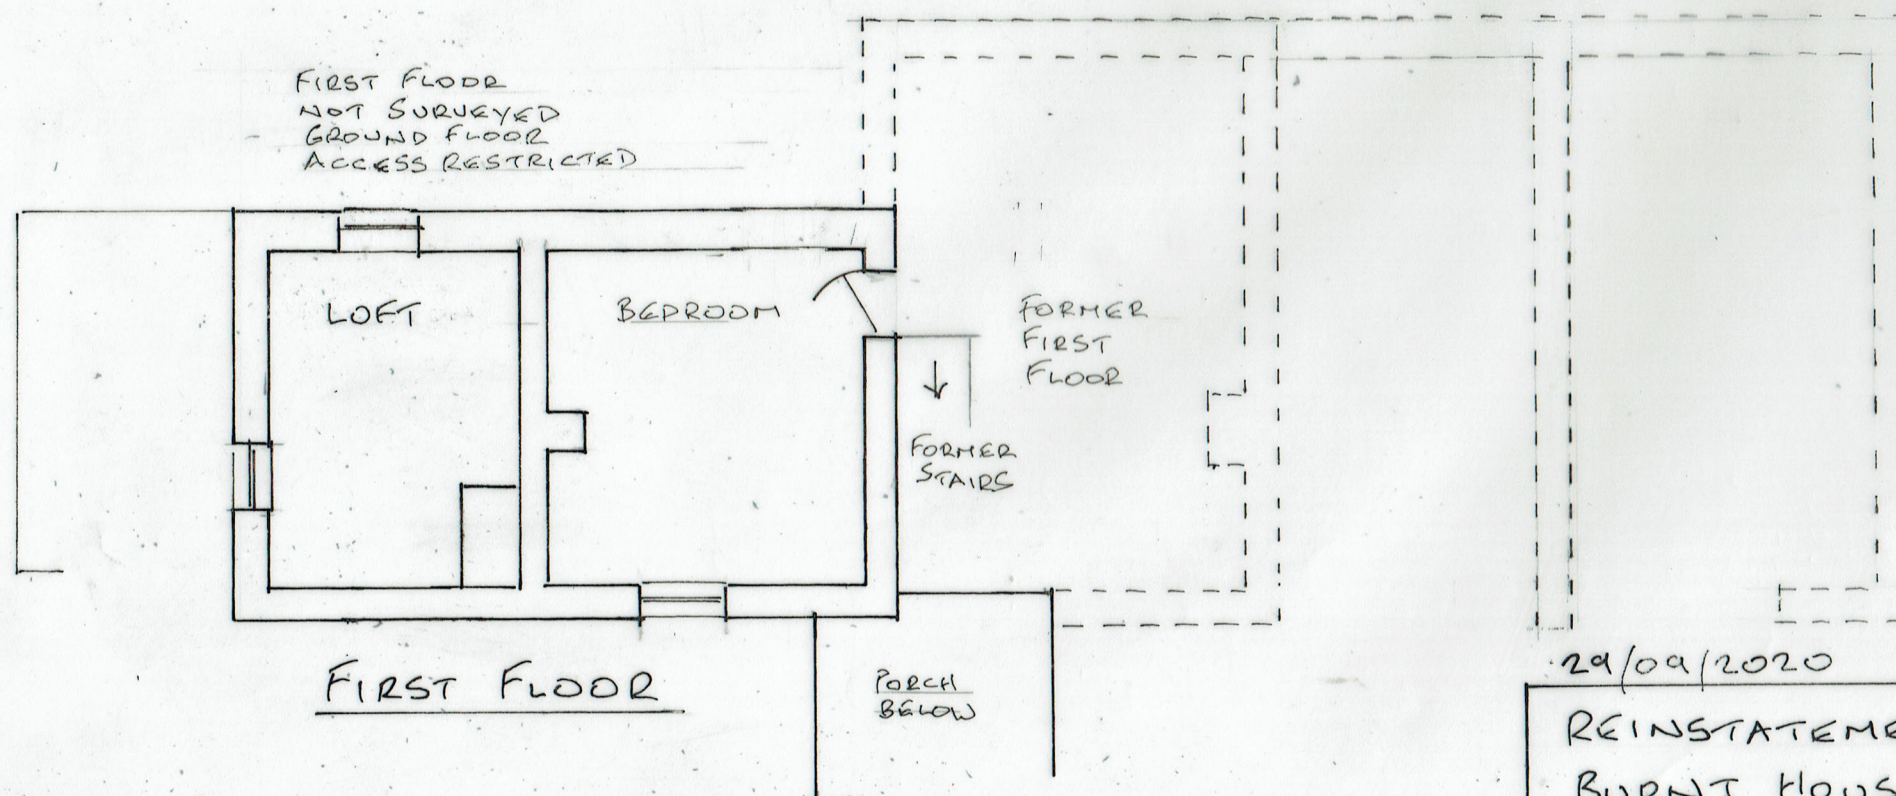


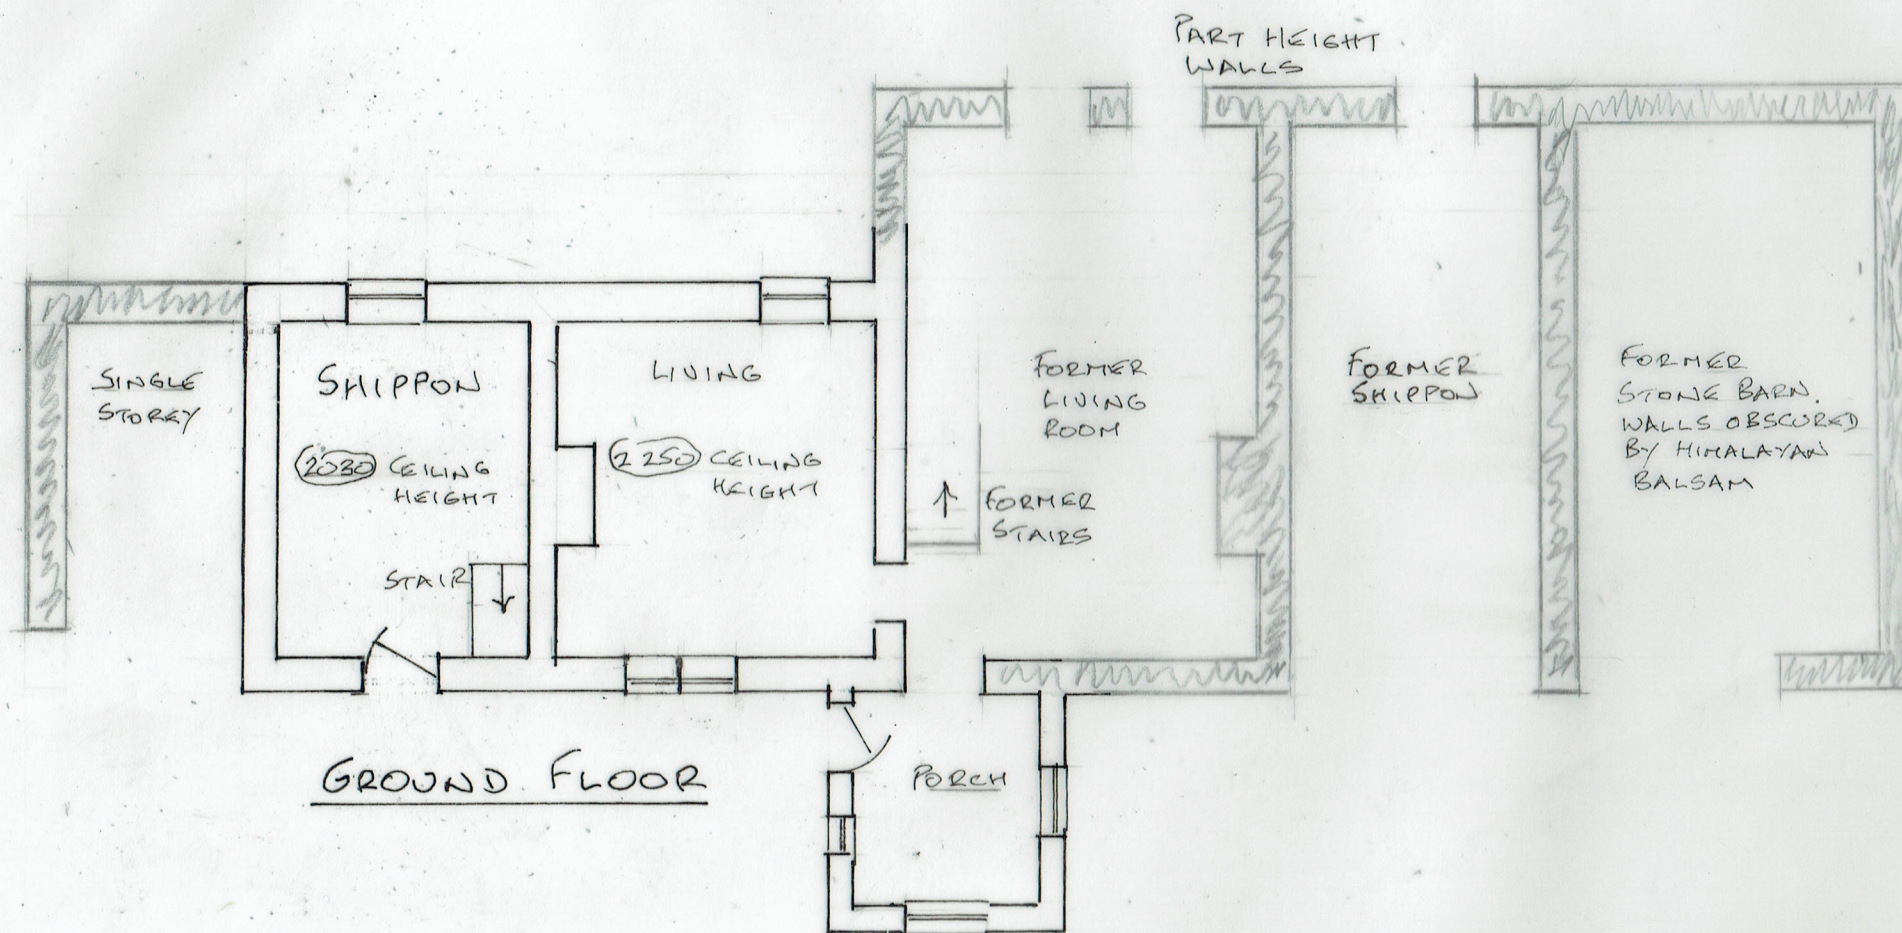

1 EXISTING PLANS

29/09/2020

20/573/01

REINSTATEMENT OF DWELLING
BURNT HOUSE FARM, TURTON ROAD

BLB 3QF

SCALE 1:100 @ A3