
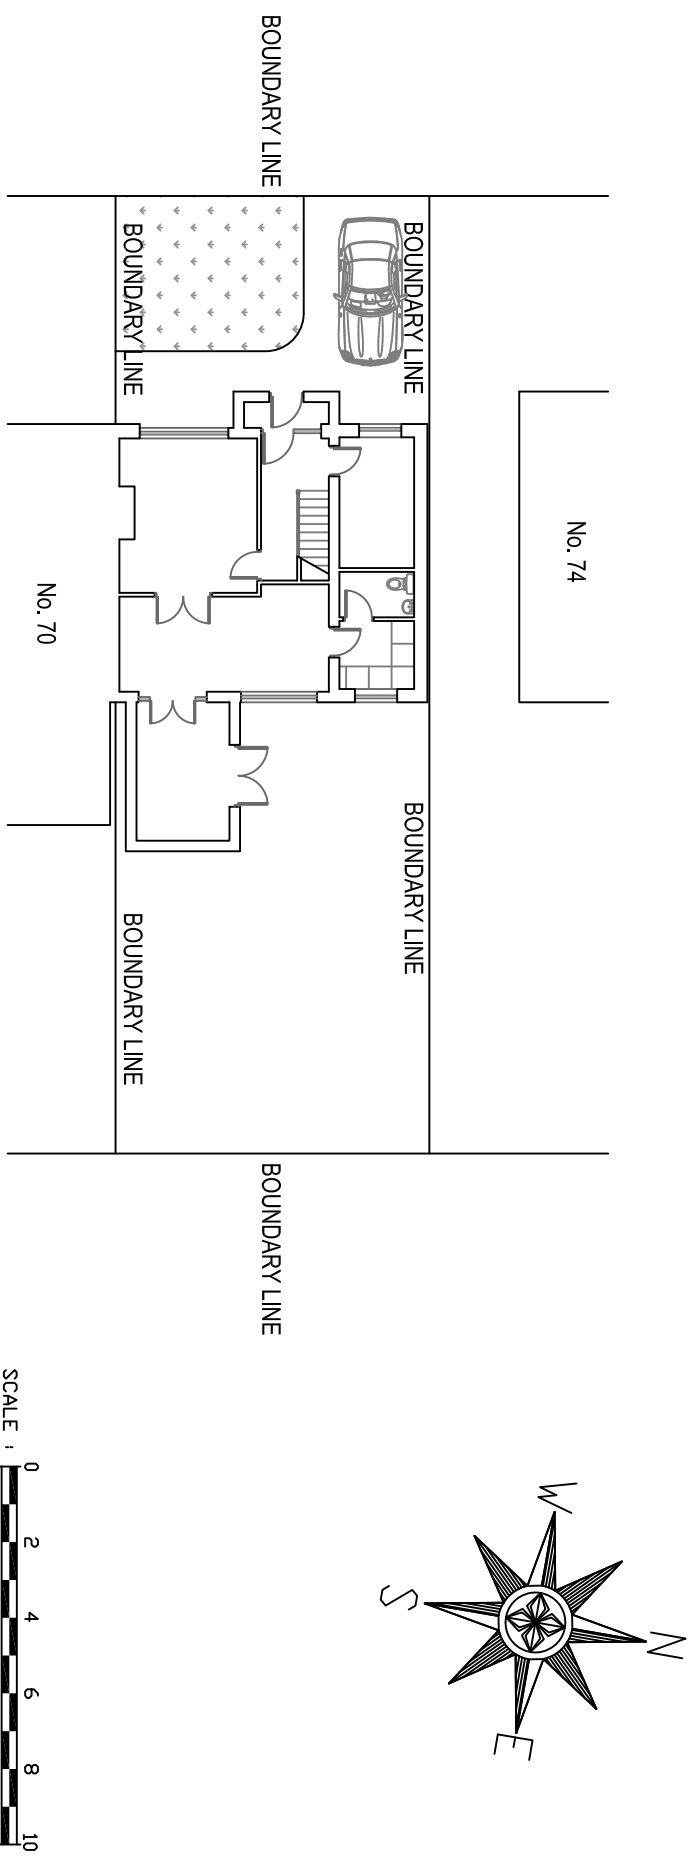
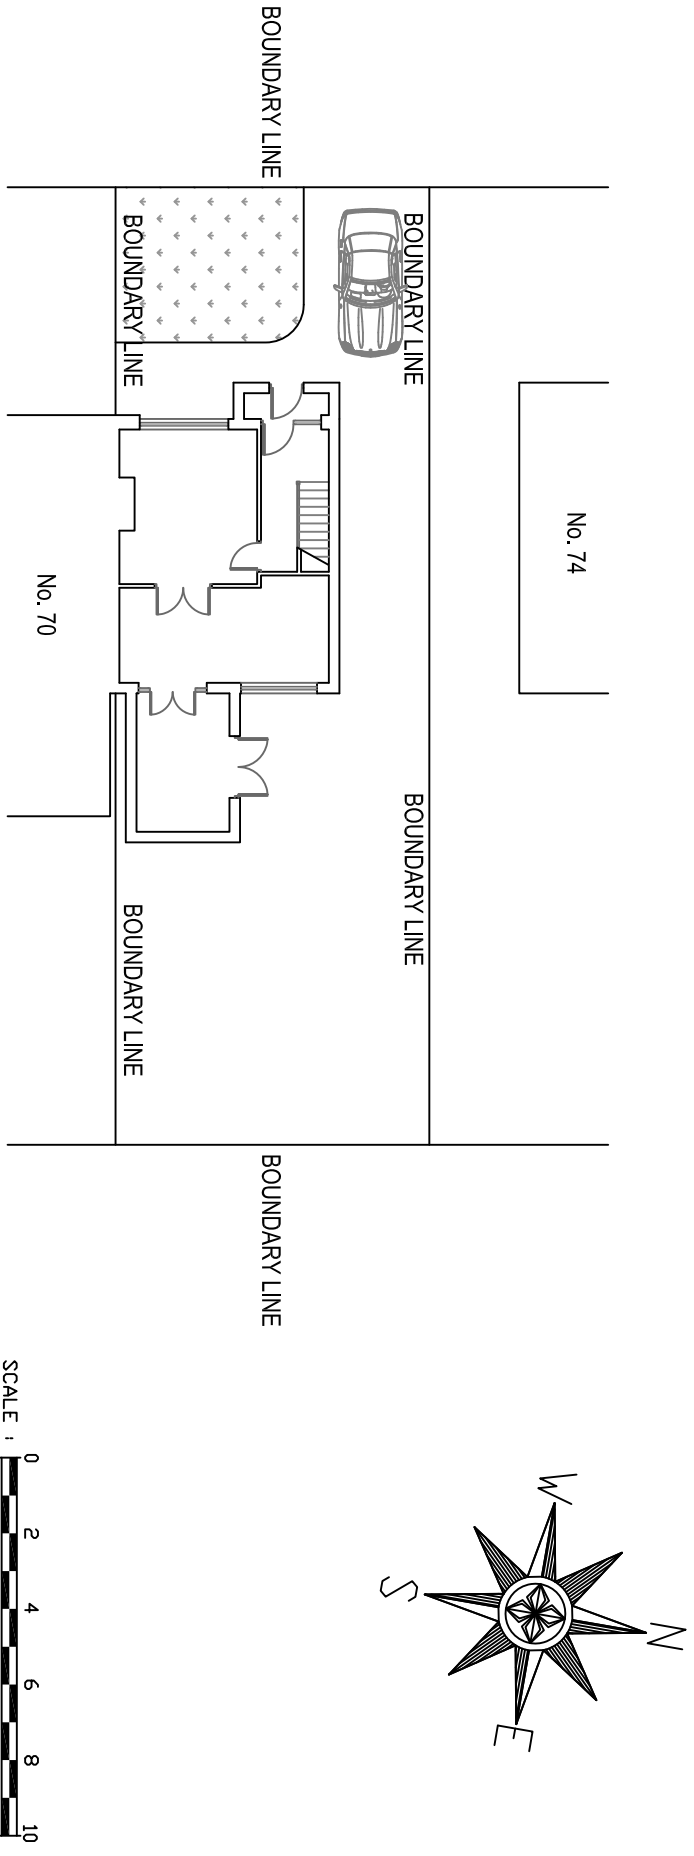
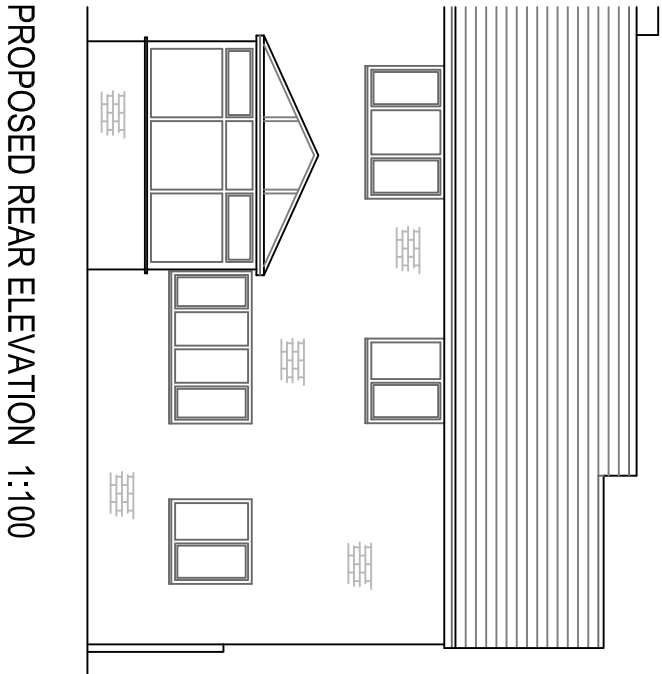
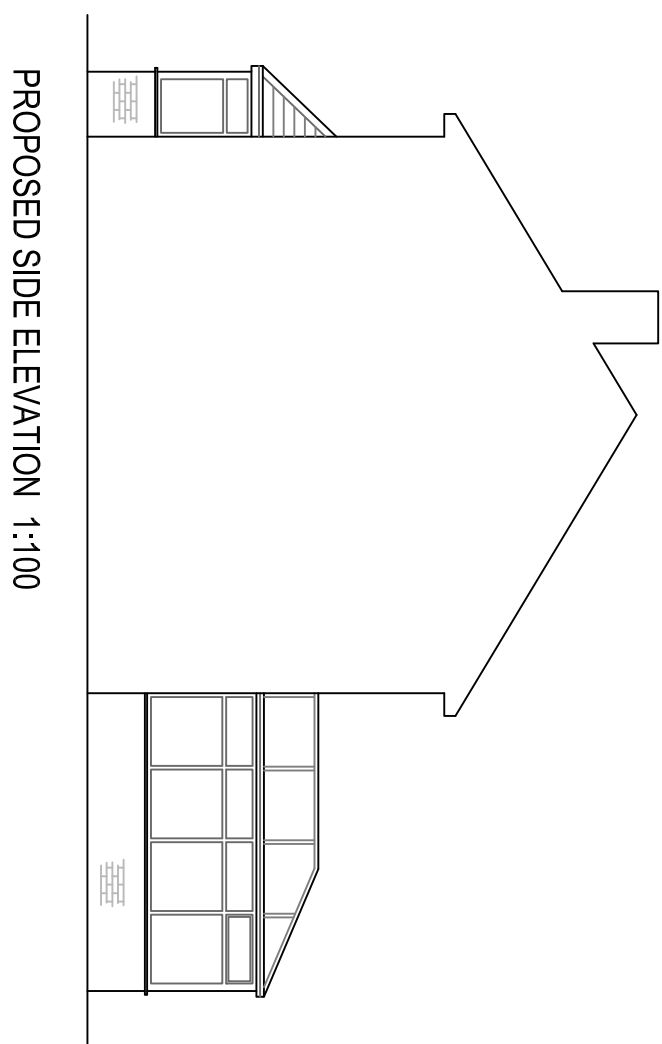
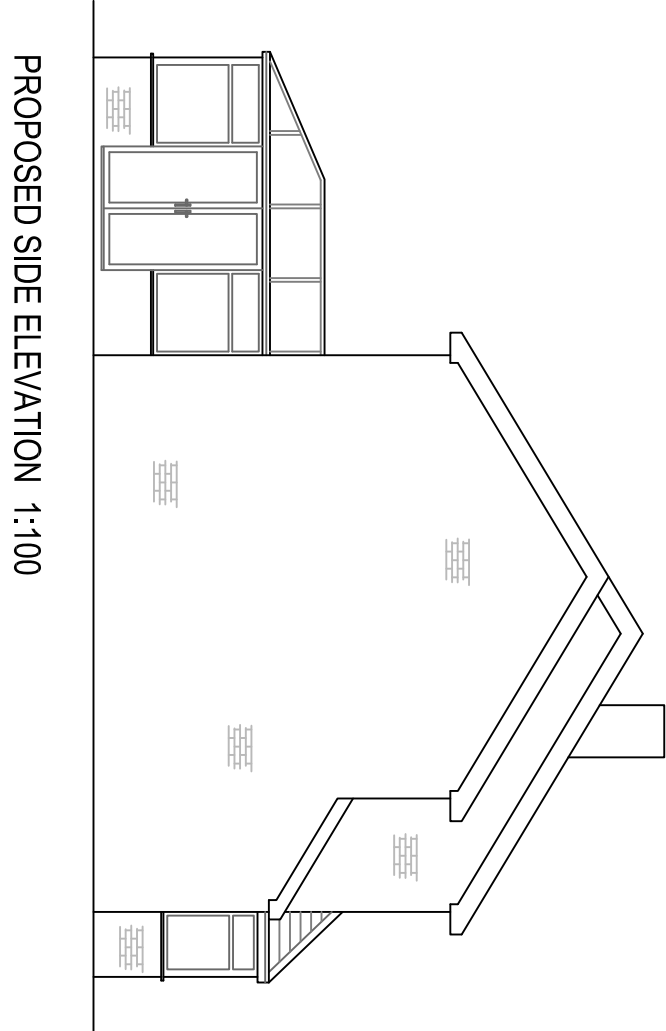
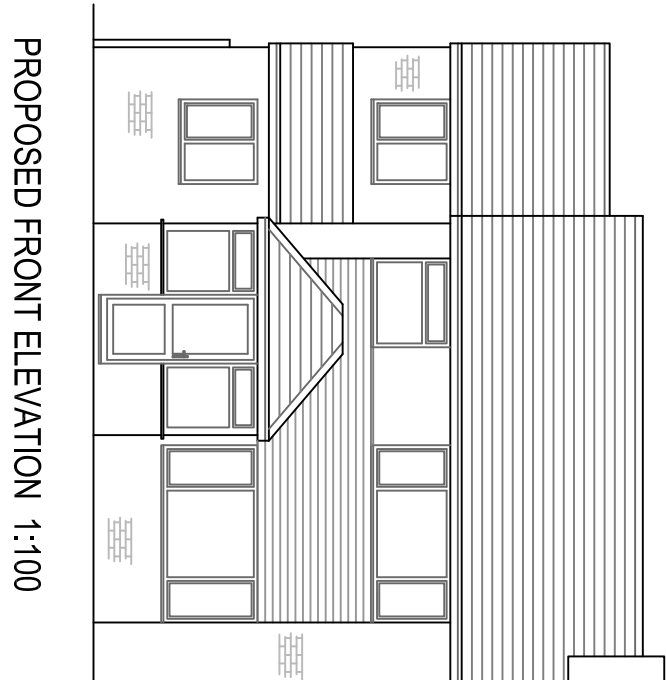
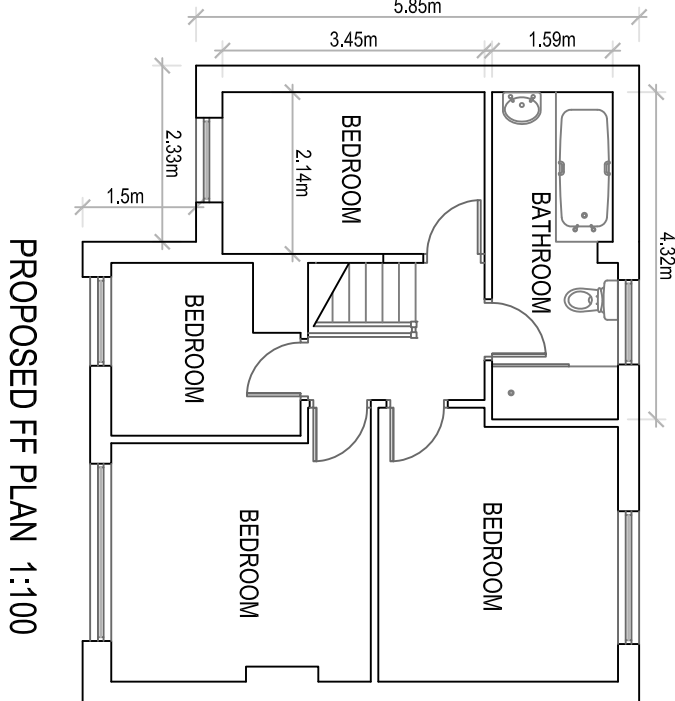
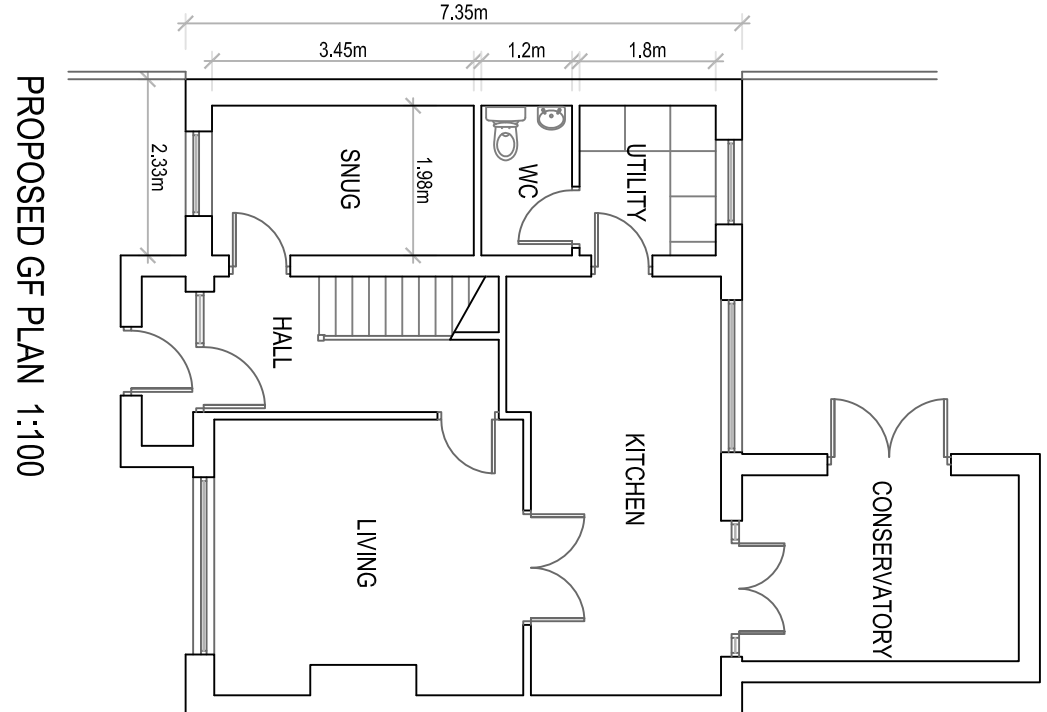
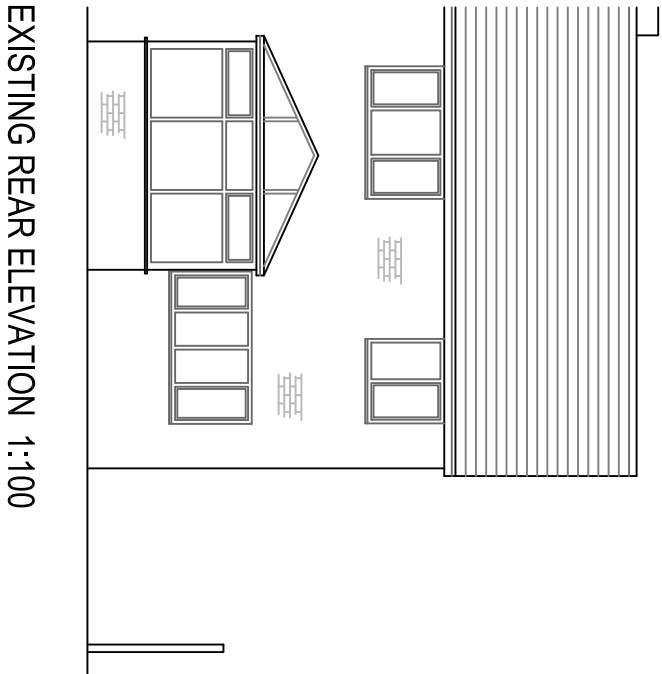
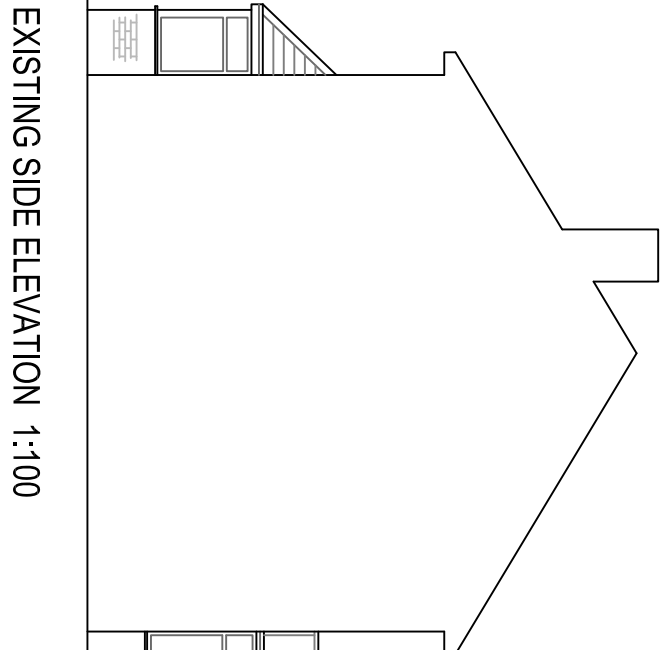
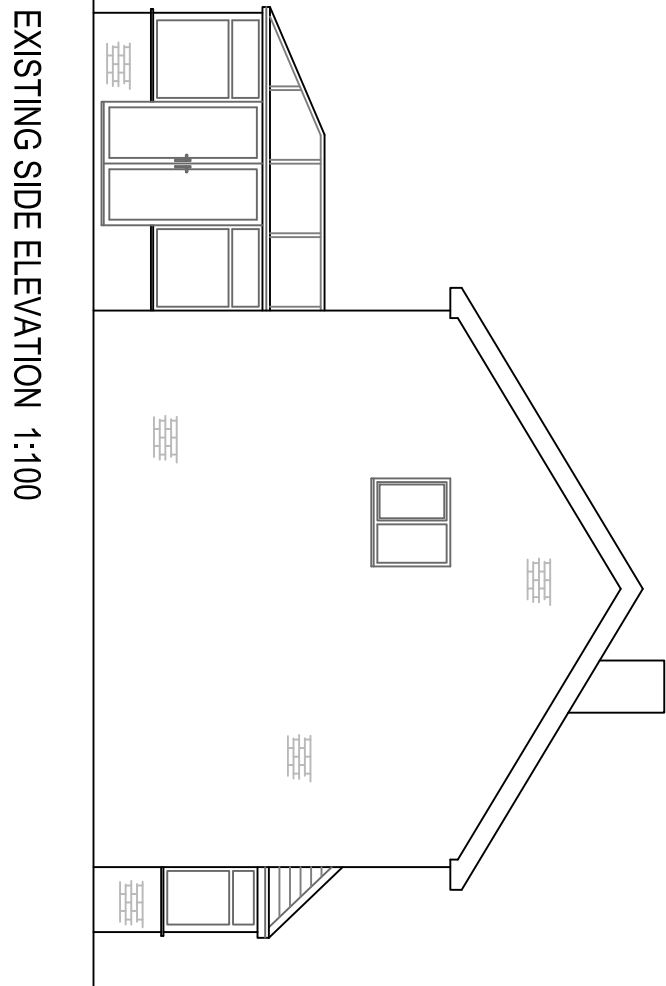
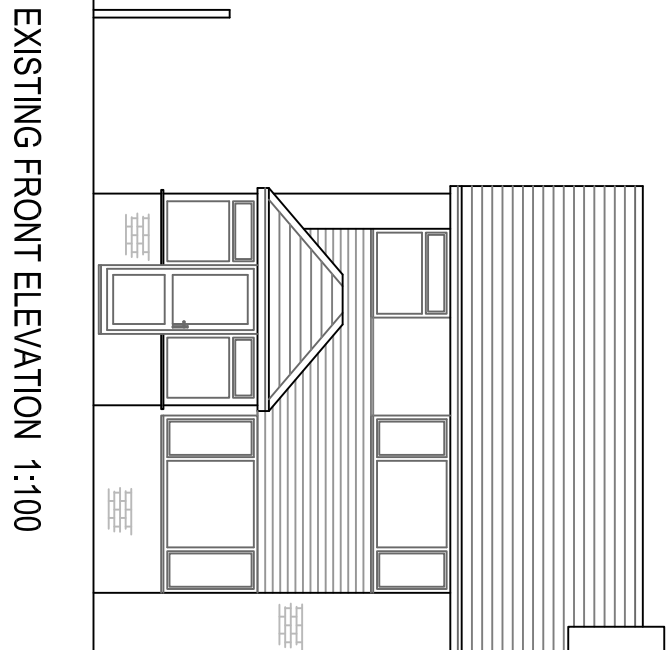
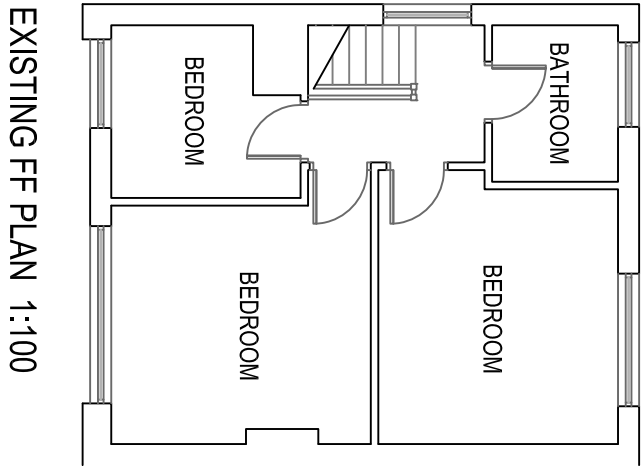


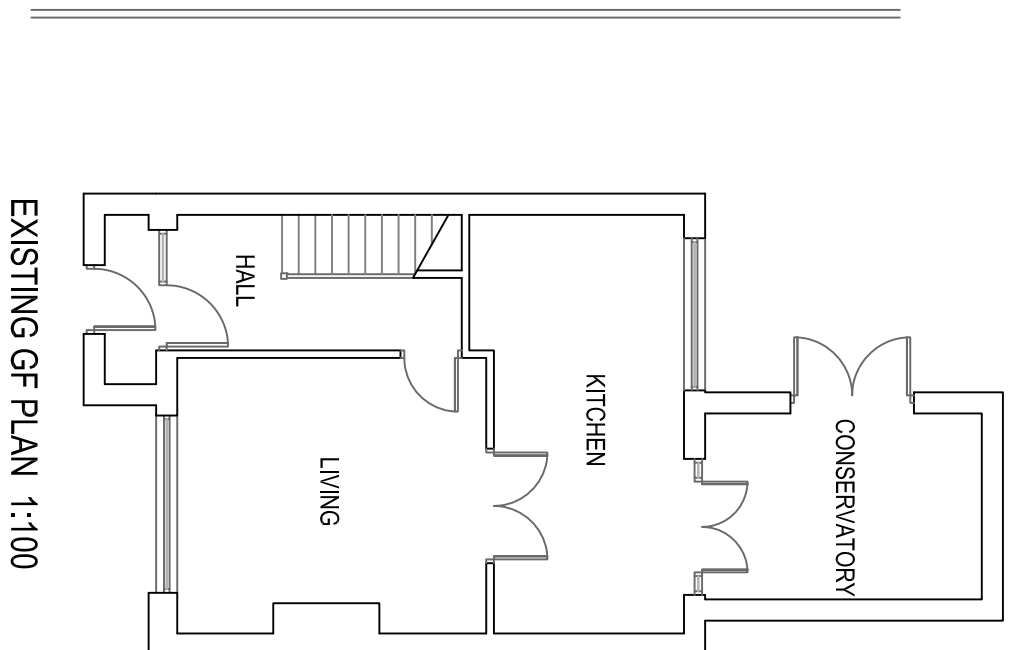

72 Leyton Drive
Bury
BL9 9TS

Existing & Proposed Plans
and Elevations
Drawn: CDW
Scale: 1:100 @ A1
Date: May 2026

1029_BUR_01_Planning