


3 Front - Proposed  
1 : 100


4 Left Side - Proposed  
1 : 100

5 Rear - Proposed  
1 : 100


6 Right Side - Proposed  
1 : 100

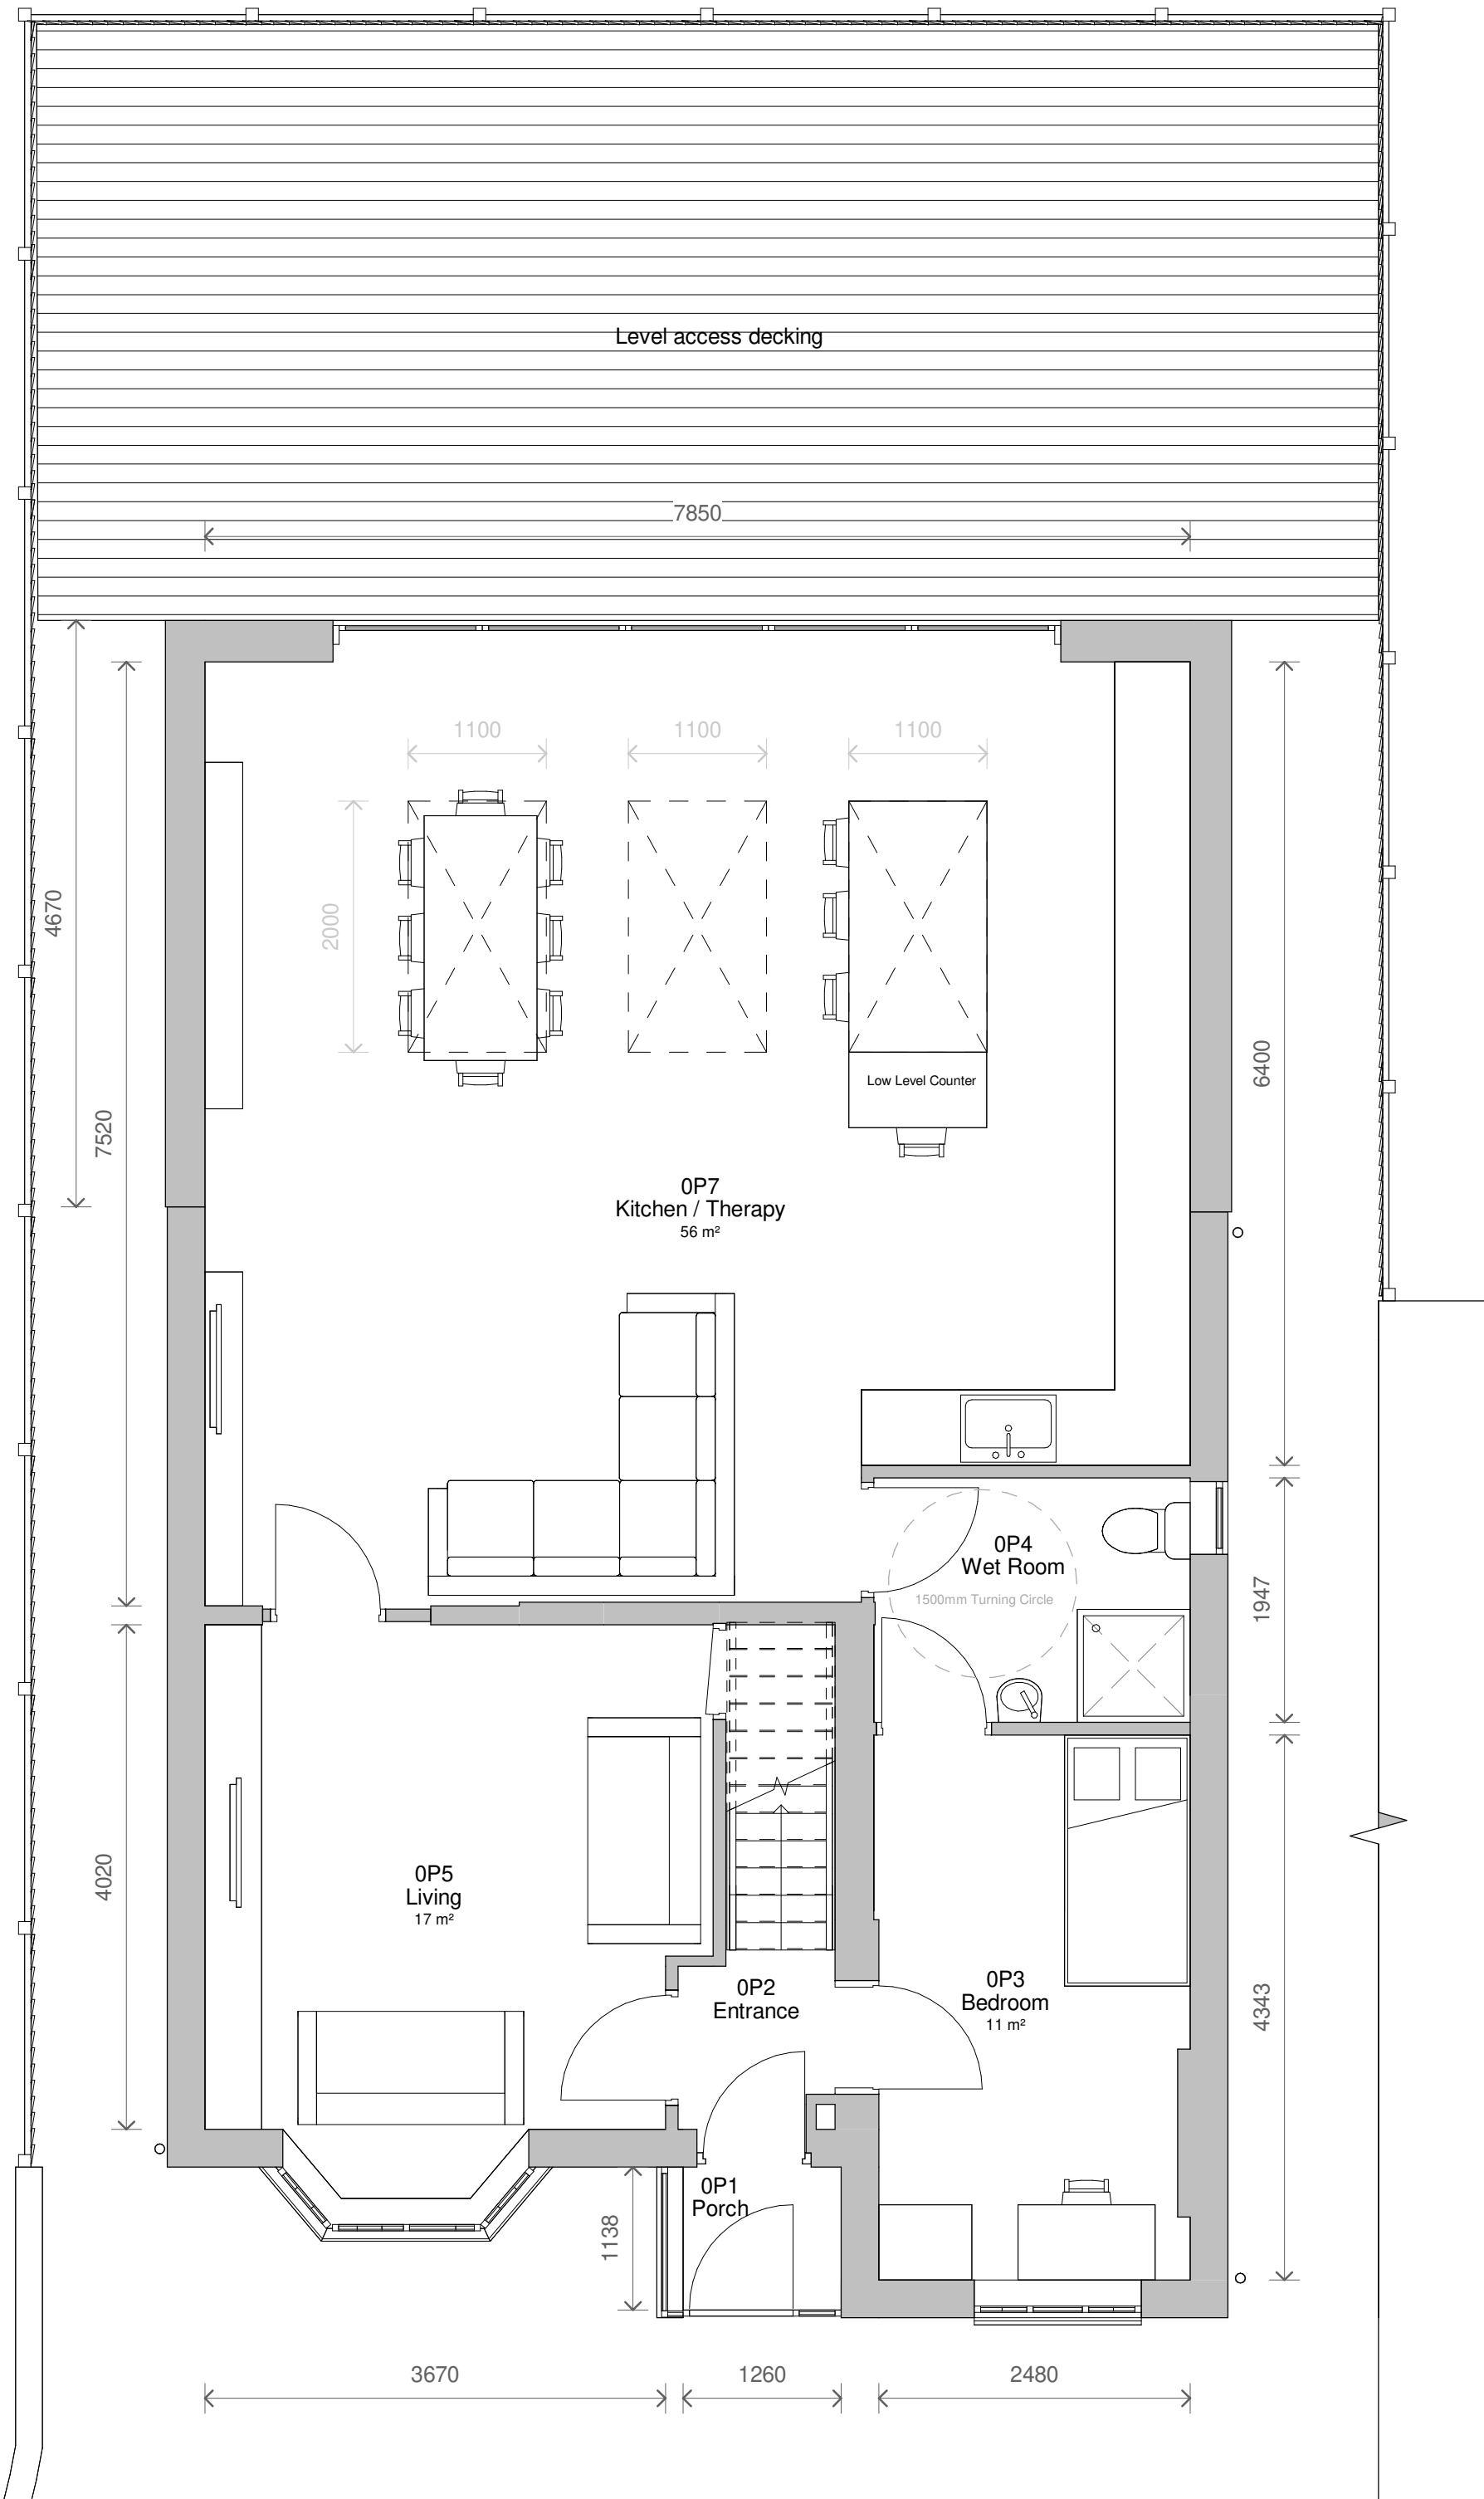

1 Level 0 - Proposed  
1 : 50

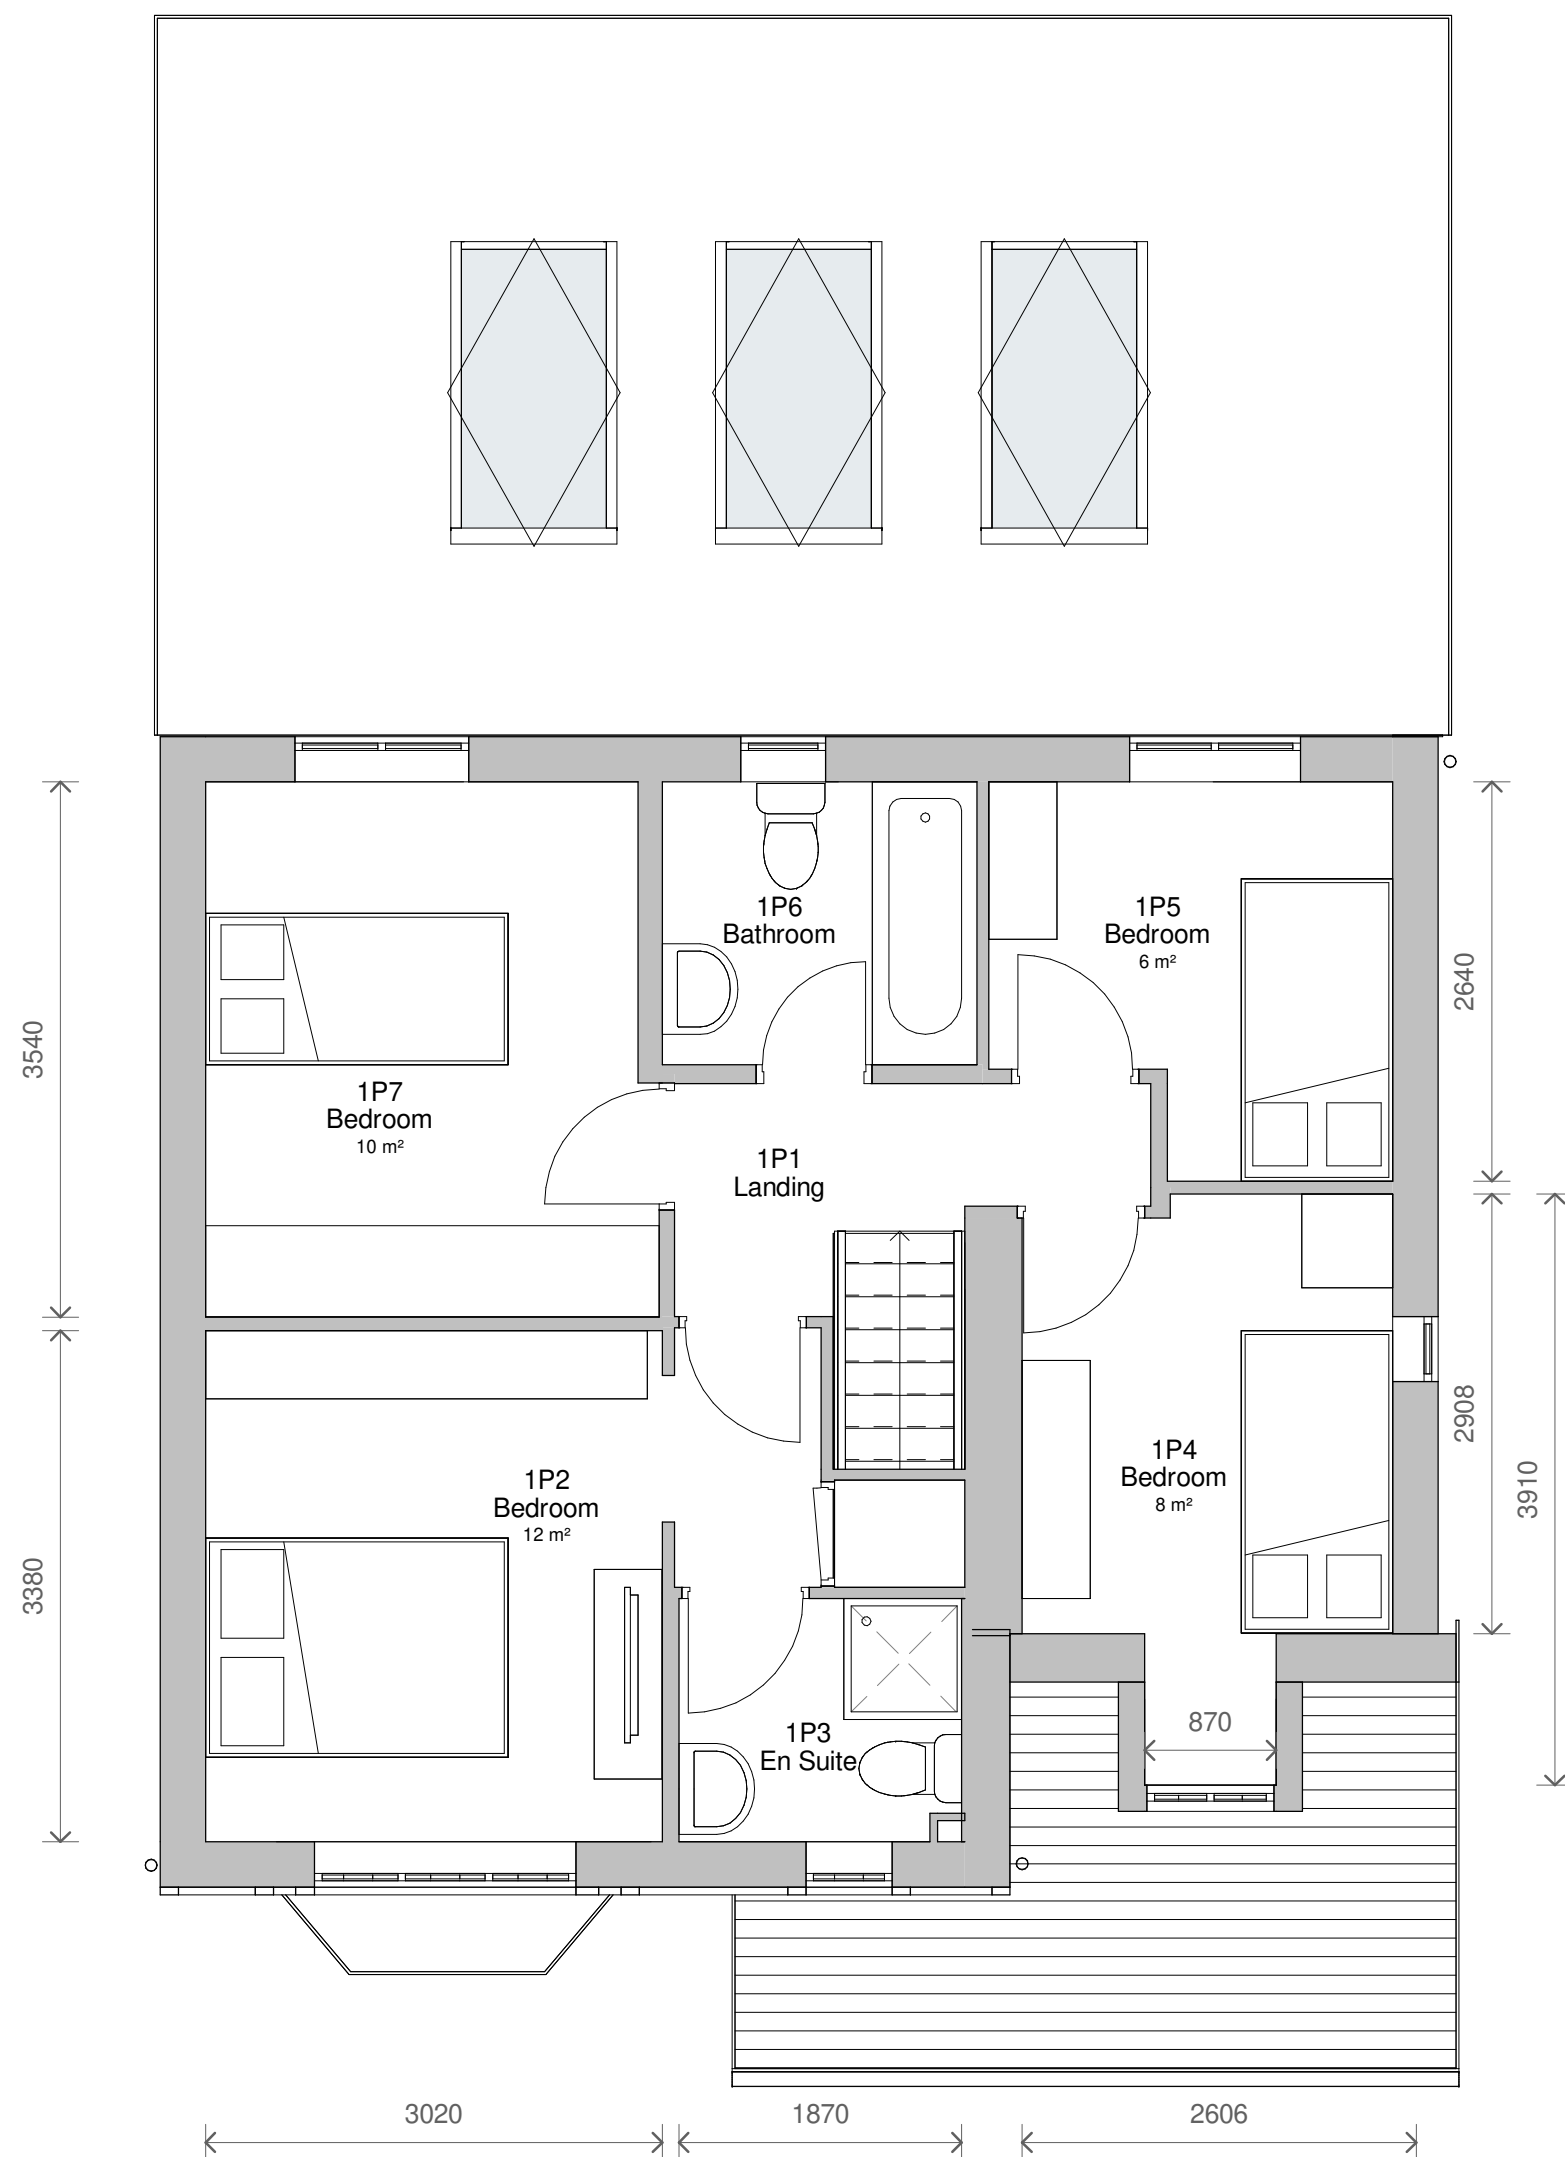

2 Level 1 - Proposed  
1 : 50

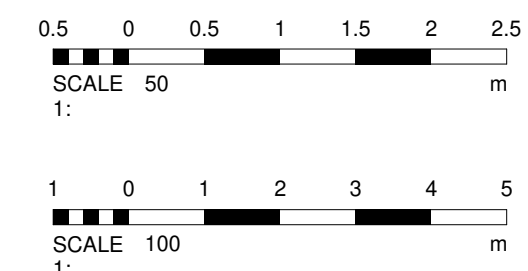

|   |                       |                              |
|---|-----------------------|------------------------------|
| 1   | Revised Design        | 07/09/2023                   |
| No.   | Description           | Date                         |
| PROJECT<br>7 Ashhurst Grove, Radcliffe   |                       |                              |
| TITLE<br>Proposed Plans and Elevations   |                       |                              |
| CLIENT<br>Silverman   |                       |                              |
| STATUS<br>DESIGN   |                       |                              |
| DRAWN BY<br>SG   | DATE<br>07/09/2023    | SCALE (@ A1)<br>As indicated |
| PROJECT NUMBER<br>GSS23062.2   | DRAWING NUMBER<br>003 | REV<br>1                     |
| <b>GOLD SKETCH</b><br>S T U D I O S<br>www.goldsketch.co.uk info@goldsketch.co.uk 0161 792 9595   |                       |                              |
| NOTES<br>COPYRIGHT ALL RIGHTS RESERVED.<br>NO PART OF THIS DRAWING IS TO BE REPRODUCED WITHOUT WRITTEN CONSENT.<br>DRAWING TO BE USED FOR THE EXACT PURPOSE ONLY. ANY DISCREPANCIES TO BE REPORTED TO THE<br>DESIGNER PRIOR TO THE COMMENCEMENT OF ANY WORK. ALL WORK AND MATERIALS TO BE IN ACCORDANCE WITH CURRENT BUILDING<br>REGULATIONS, RELEVANT CODES OF PRACTICE AND BRITISH STANDARDS. ALL DIMENSIONS ON THIS DRAWING ARE IN MILLIMETRES (UNLESS<br>OTHERWISE STATED). |                       |                              |