


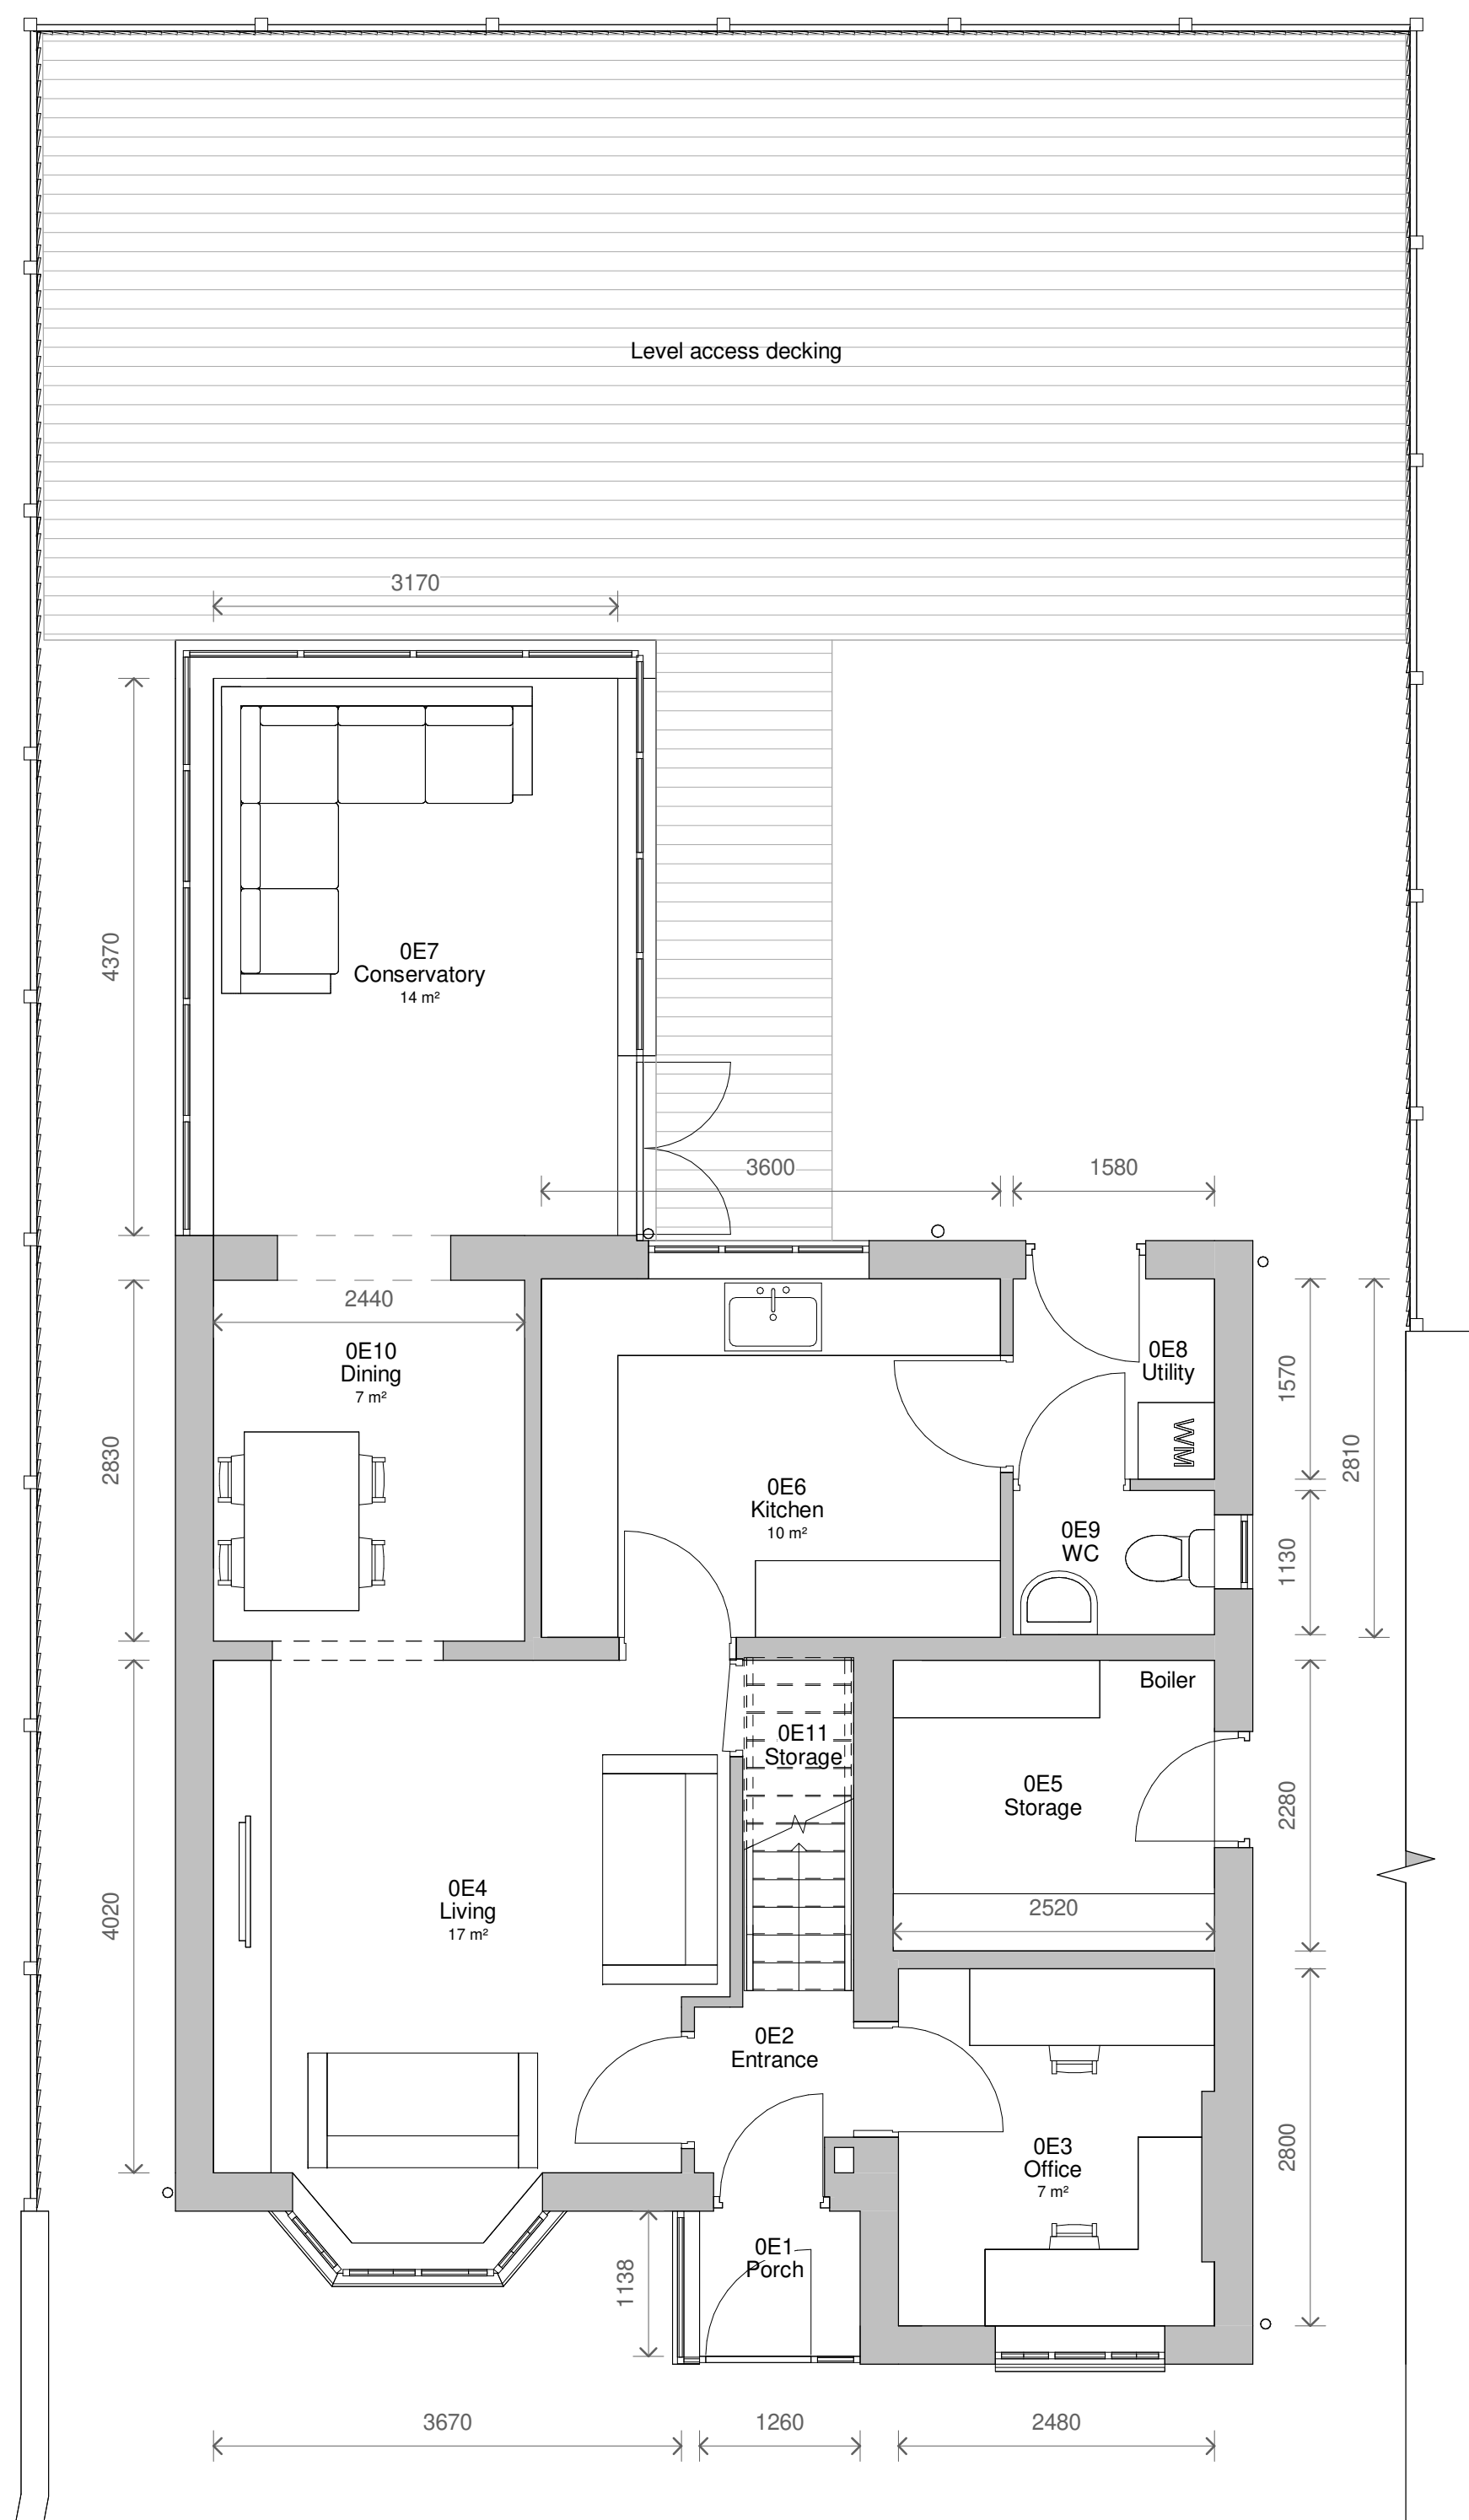


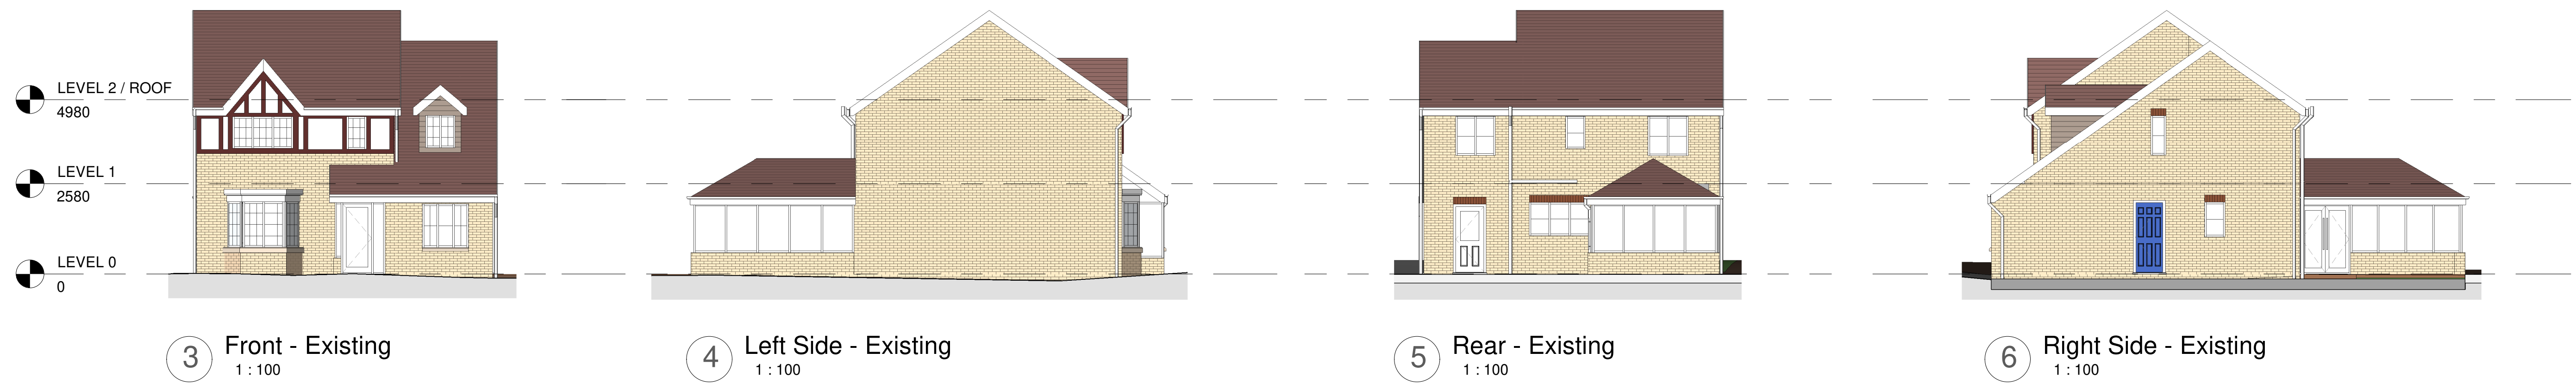

1 Level 0 - Existing
1 : 50

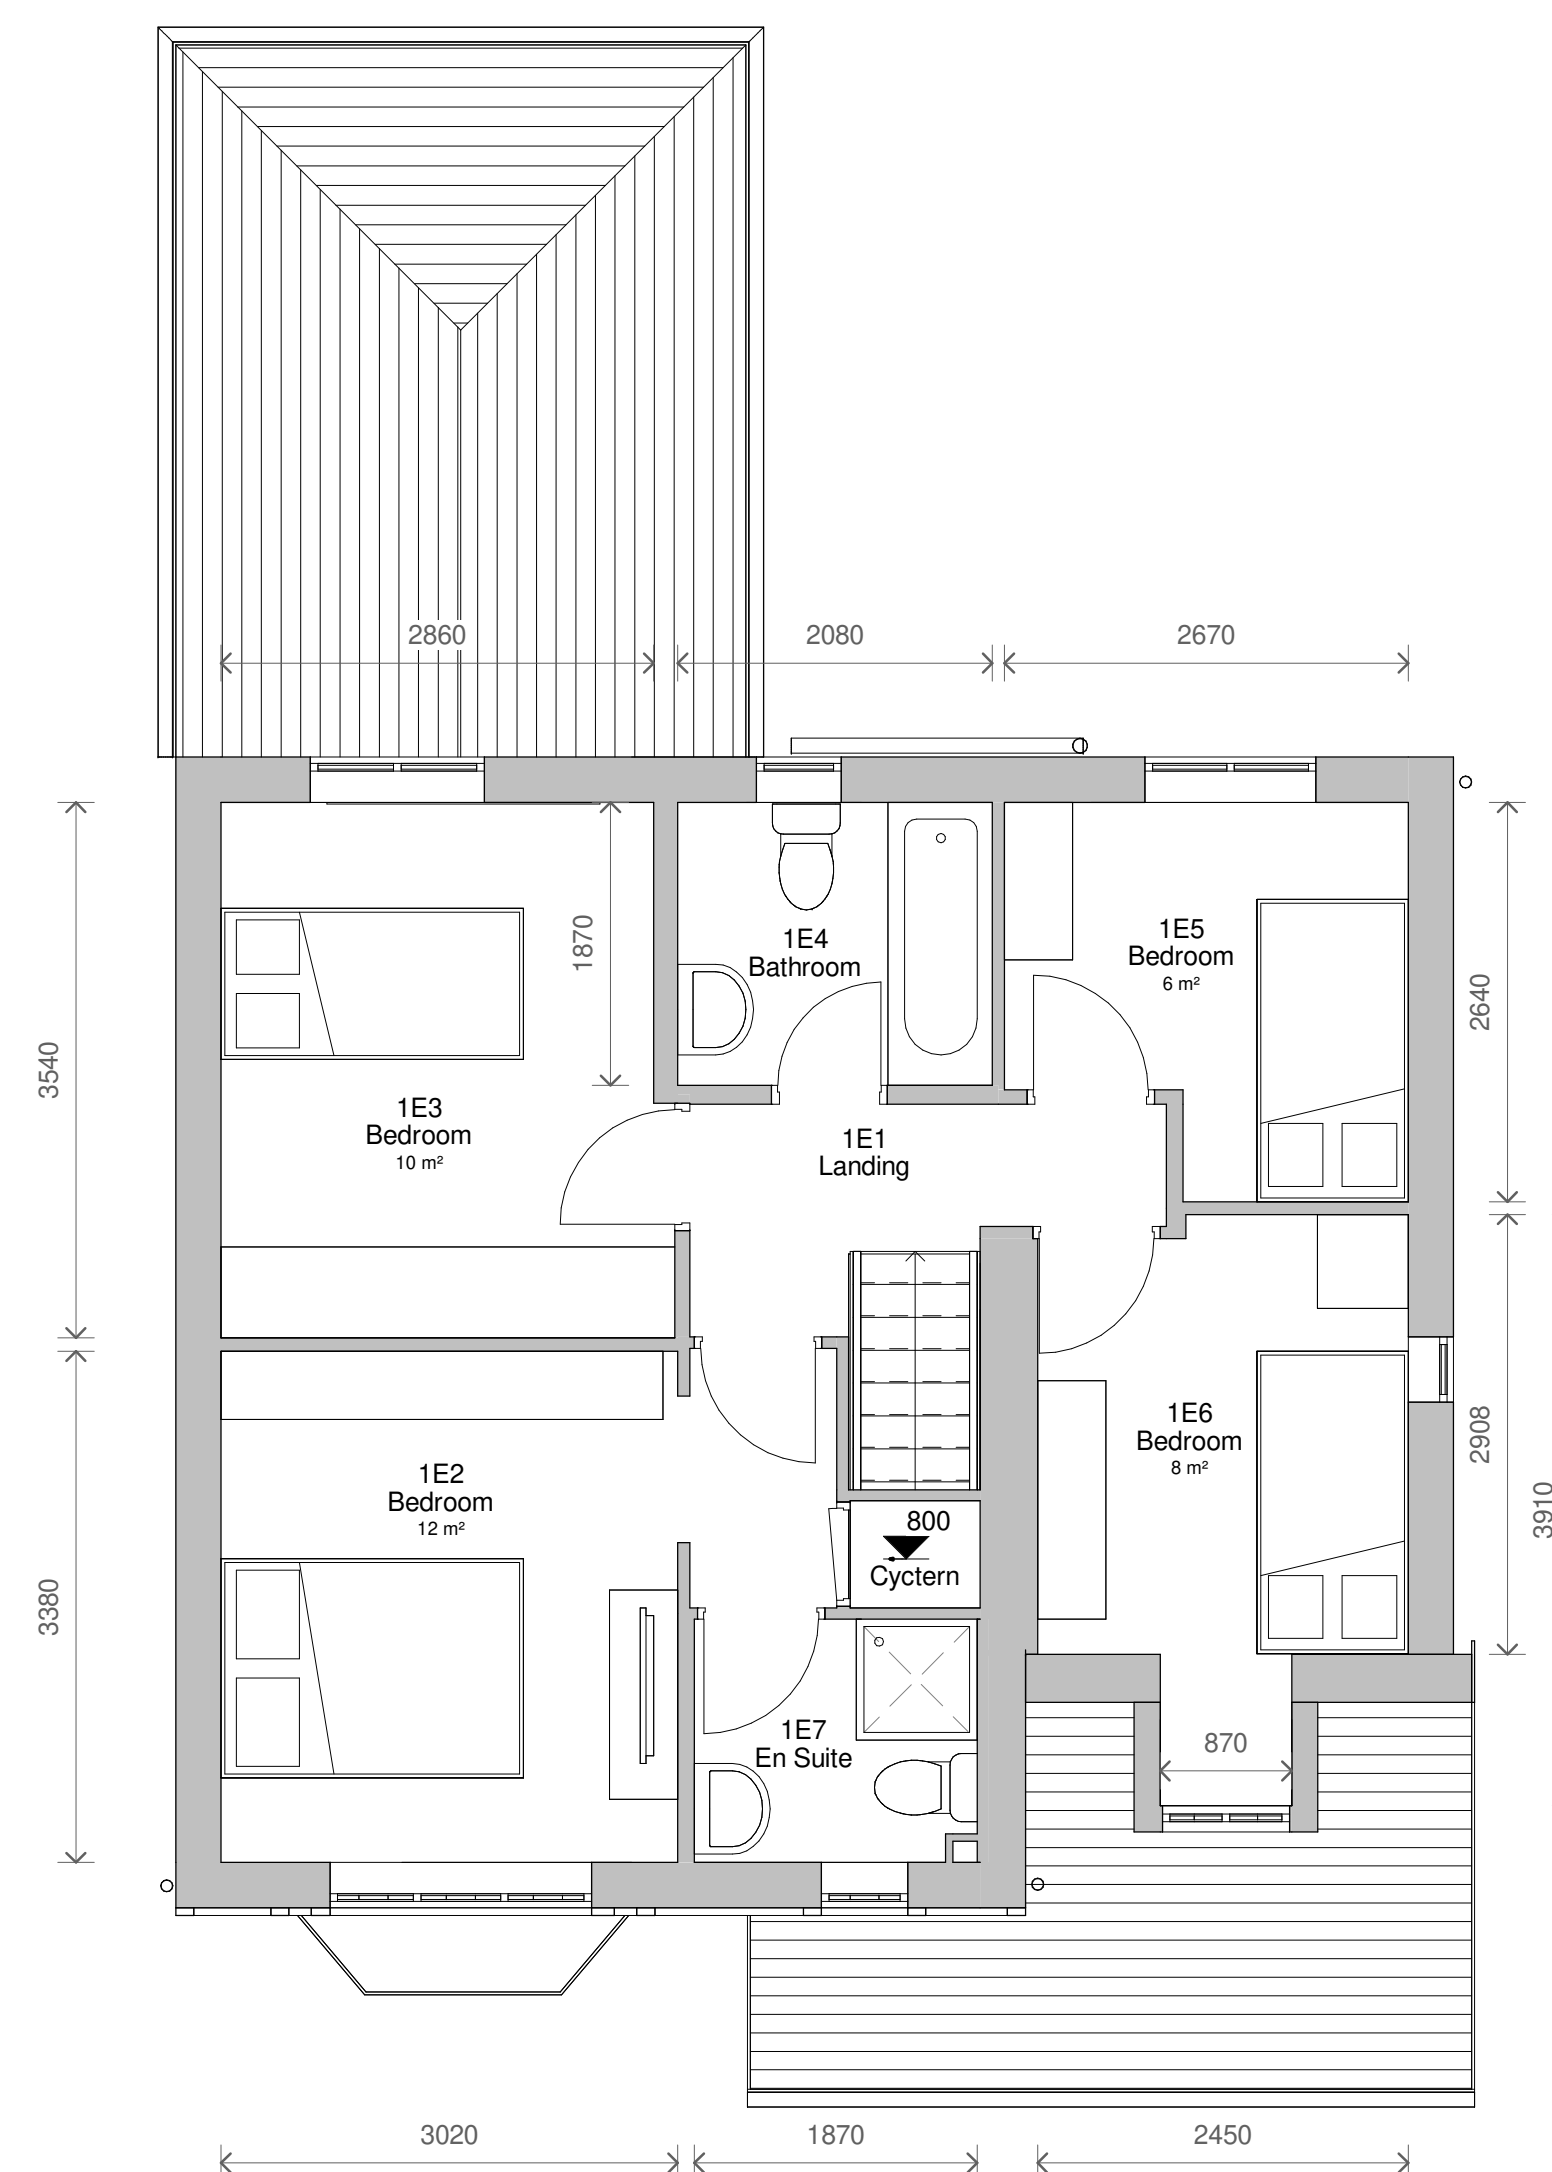

2 Level 1 - Existing
1 : 50

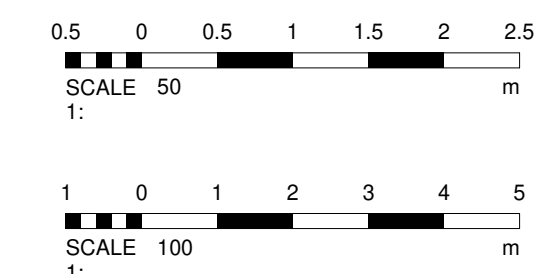

No.	Description	Date
PROJECT	7 Ashurst Grove, Radcliffe	
TITLE	Existing Plans and Elevations	
CLIENT	Silverman	
STATUS		
DESIGN		
DRAWN BY	DATE	SCALE (@ A1)
CB	10/07/2023	As indicated
PROJECT NUMBER	DRAWING NUMBER	REV
GSS23062	002	
NOTES © COPYRIGHT. ALL RIGHTS RESERVED. THIS DRAWING MUST NOT BE REPRODUCED WITHOUT WRITTEN CONSENT. DRAWING TO BE USED FOR THE STATUS INDICATED ONLY. ANY CHANGES NOTTING OUT OF THE SCOPE AND CONFIRMED ON SITE. ANY DISCREPANCIES TO BE REPORTED TO THE ISSUING AND RELEVANT TO THE MANAGEMENT OF THE WORK. ALL WORK SHALL BE IN ACCORDANCE WITH THE RELEVANT BUILDING REGULATIONS AND ALL OTHER APPLICABLE STANDARDS. ALL DIMENSIONS ON THIS DRAWING ARE IN MILLIMETRES (UNLESS OTHERWISE STATED).		