



footpath

footpath

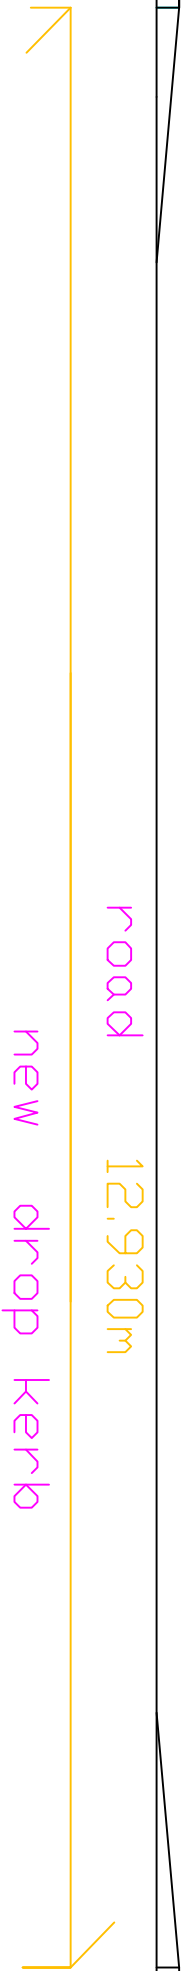

PROPOSED DROP KERB
1:50

new drive way to
suds self draining
pervious material

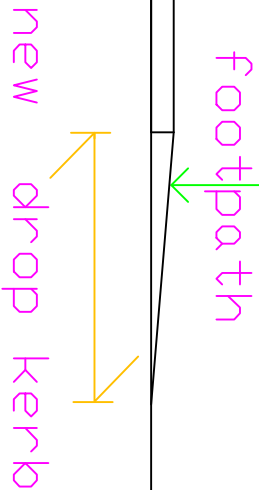

PROPOSED DROP KERB SIDE VIEW
1:50

DO NOT SCALE OF THIS DRAWING
TAKE ALL DIMENSIONS ON SITE
(builders Note)
Do not start any works until
all the approvals have been
obtained.
Any discrepancy to be reported
to Plans Drawn as soon as
possible.

drawn: **DRW**

client:
JAGJEET KAUR ,
26, HILLINGDON ROAD ,
WHITEFIELD,
M45 7QQ,

drawing title:
DOUBLE STOREY REAR AND
FRONT & SIDE EXTENSIONS,
RAISE ROOF HEIGHT,
NEW BOUNDARY WALLS
AND INTERNAL ALTERATIONS
DETACHED SUMMER HOUSE
FRONT DROP KERB

Project:
BURY M.B .COUNCIL
PLANNING & CONTROL
APPLICATION

PLANS DRAWN

tel.no
07952934281
07856609593

email
Bawhterbottom
@aol.com
www.plansdrawn.org