
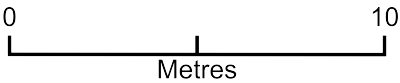


PORCH 94 HEYS ROAD

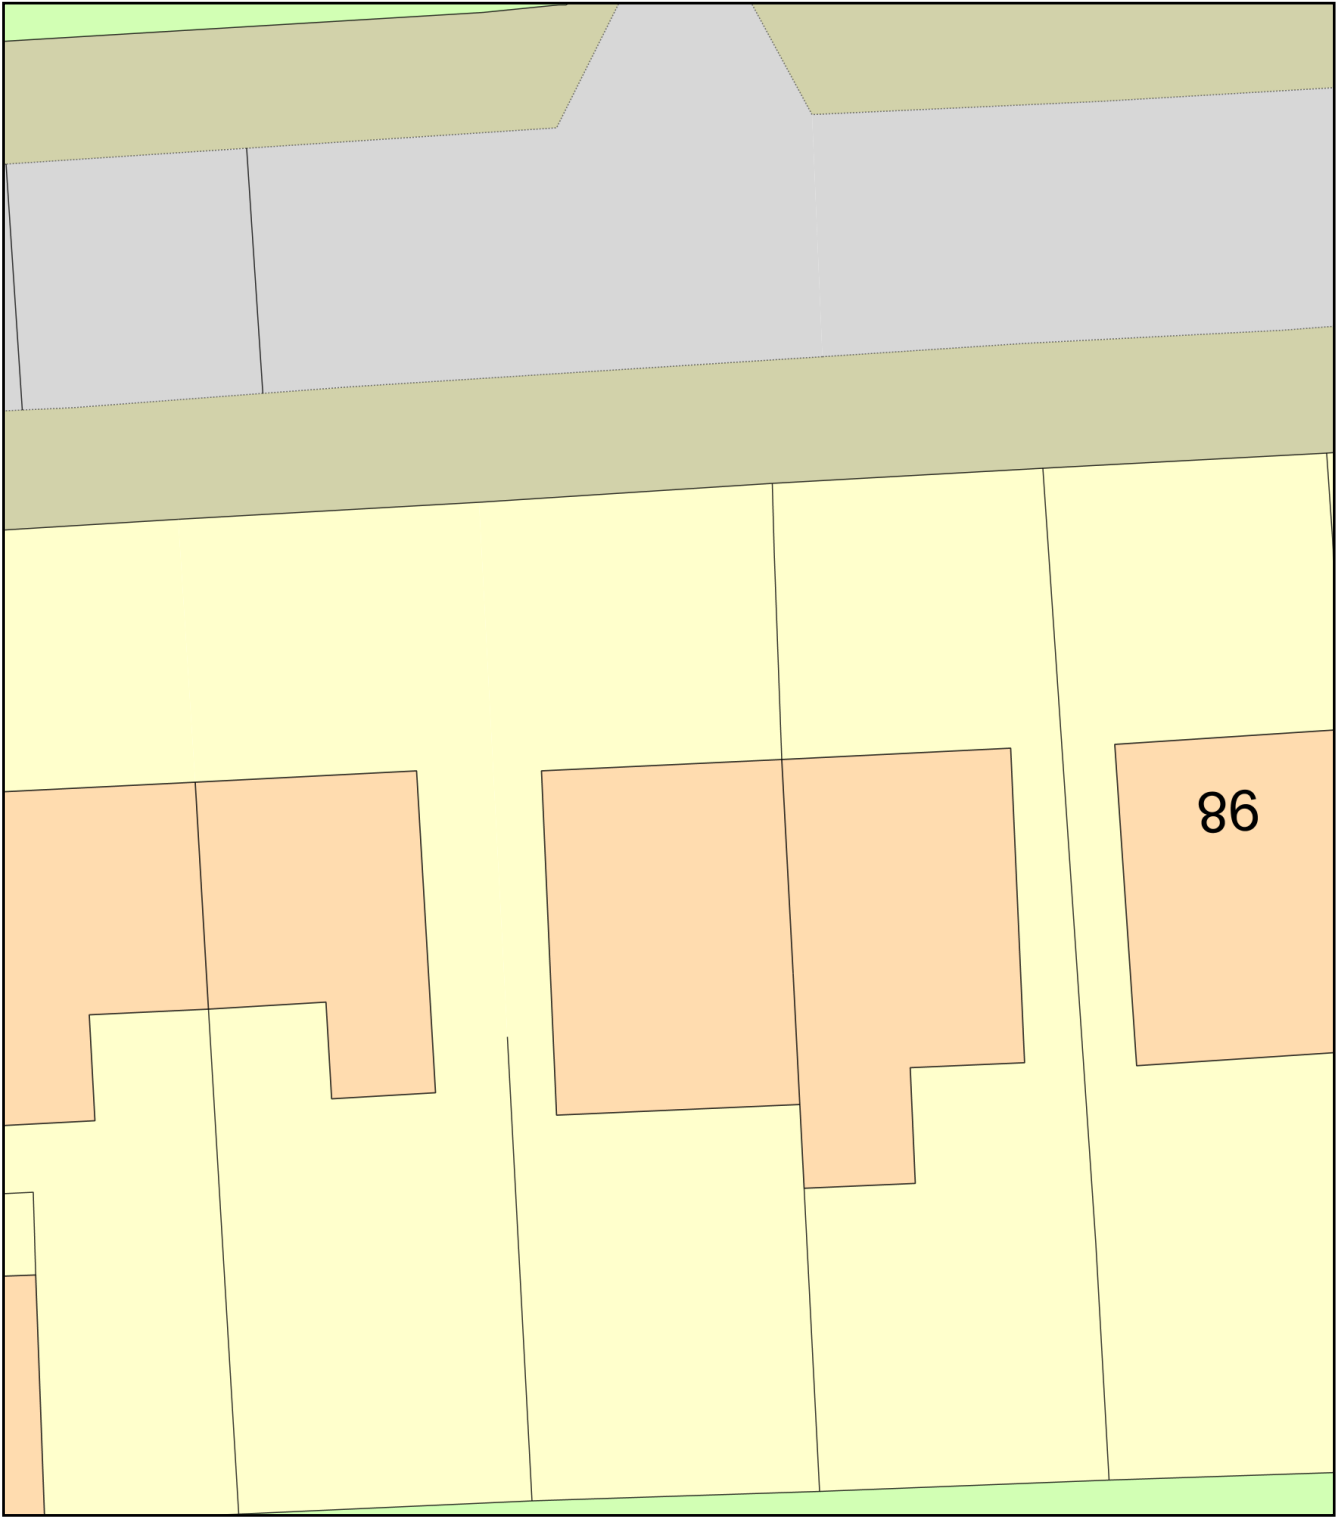

Plan Produced for: kr builders

Date Produced: 16 Jul 2024

Plan Reference Number: TQRQM24198215112328

Scale: 1:200 @ A4