


TANKING TO WALLS & FLOOR BY 'WYKAMOL' OR SIMILAR SPECIALIST SYSTEM

SOUNDPROOFING BETWEEN HOUSE & FLAT TO COMPLY WITH BUILDING REGULATIONS & SUBJECT TO ACOUSTIC TESTING.

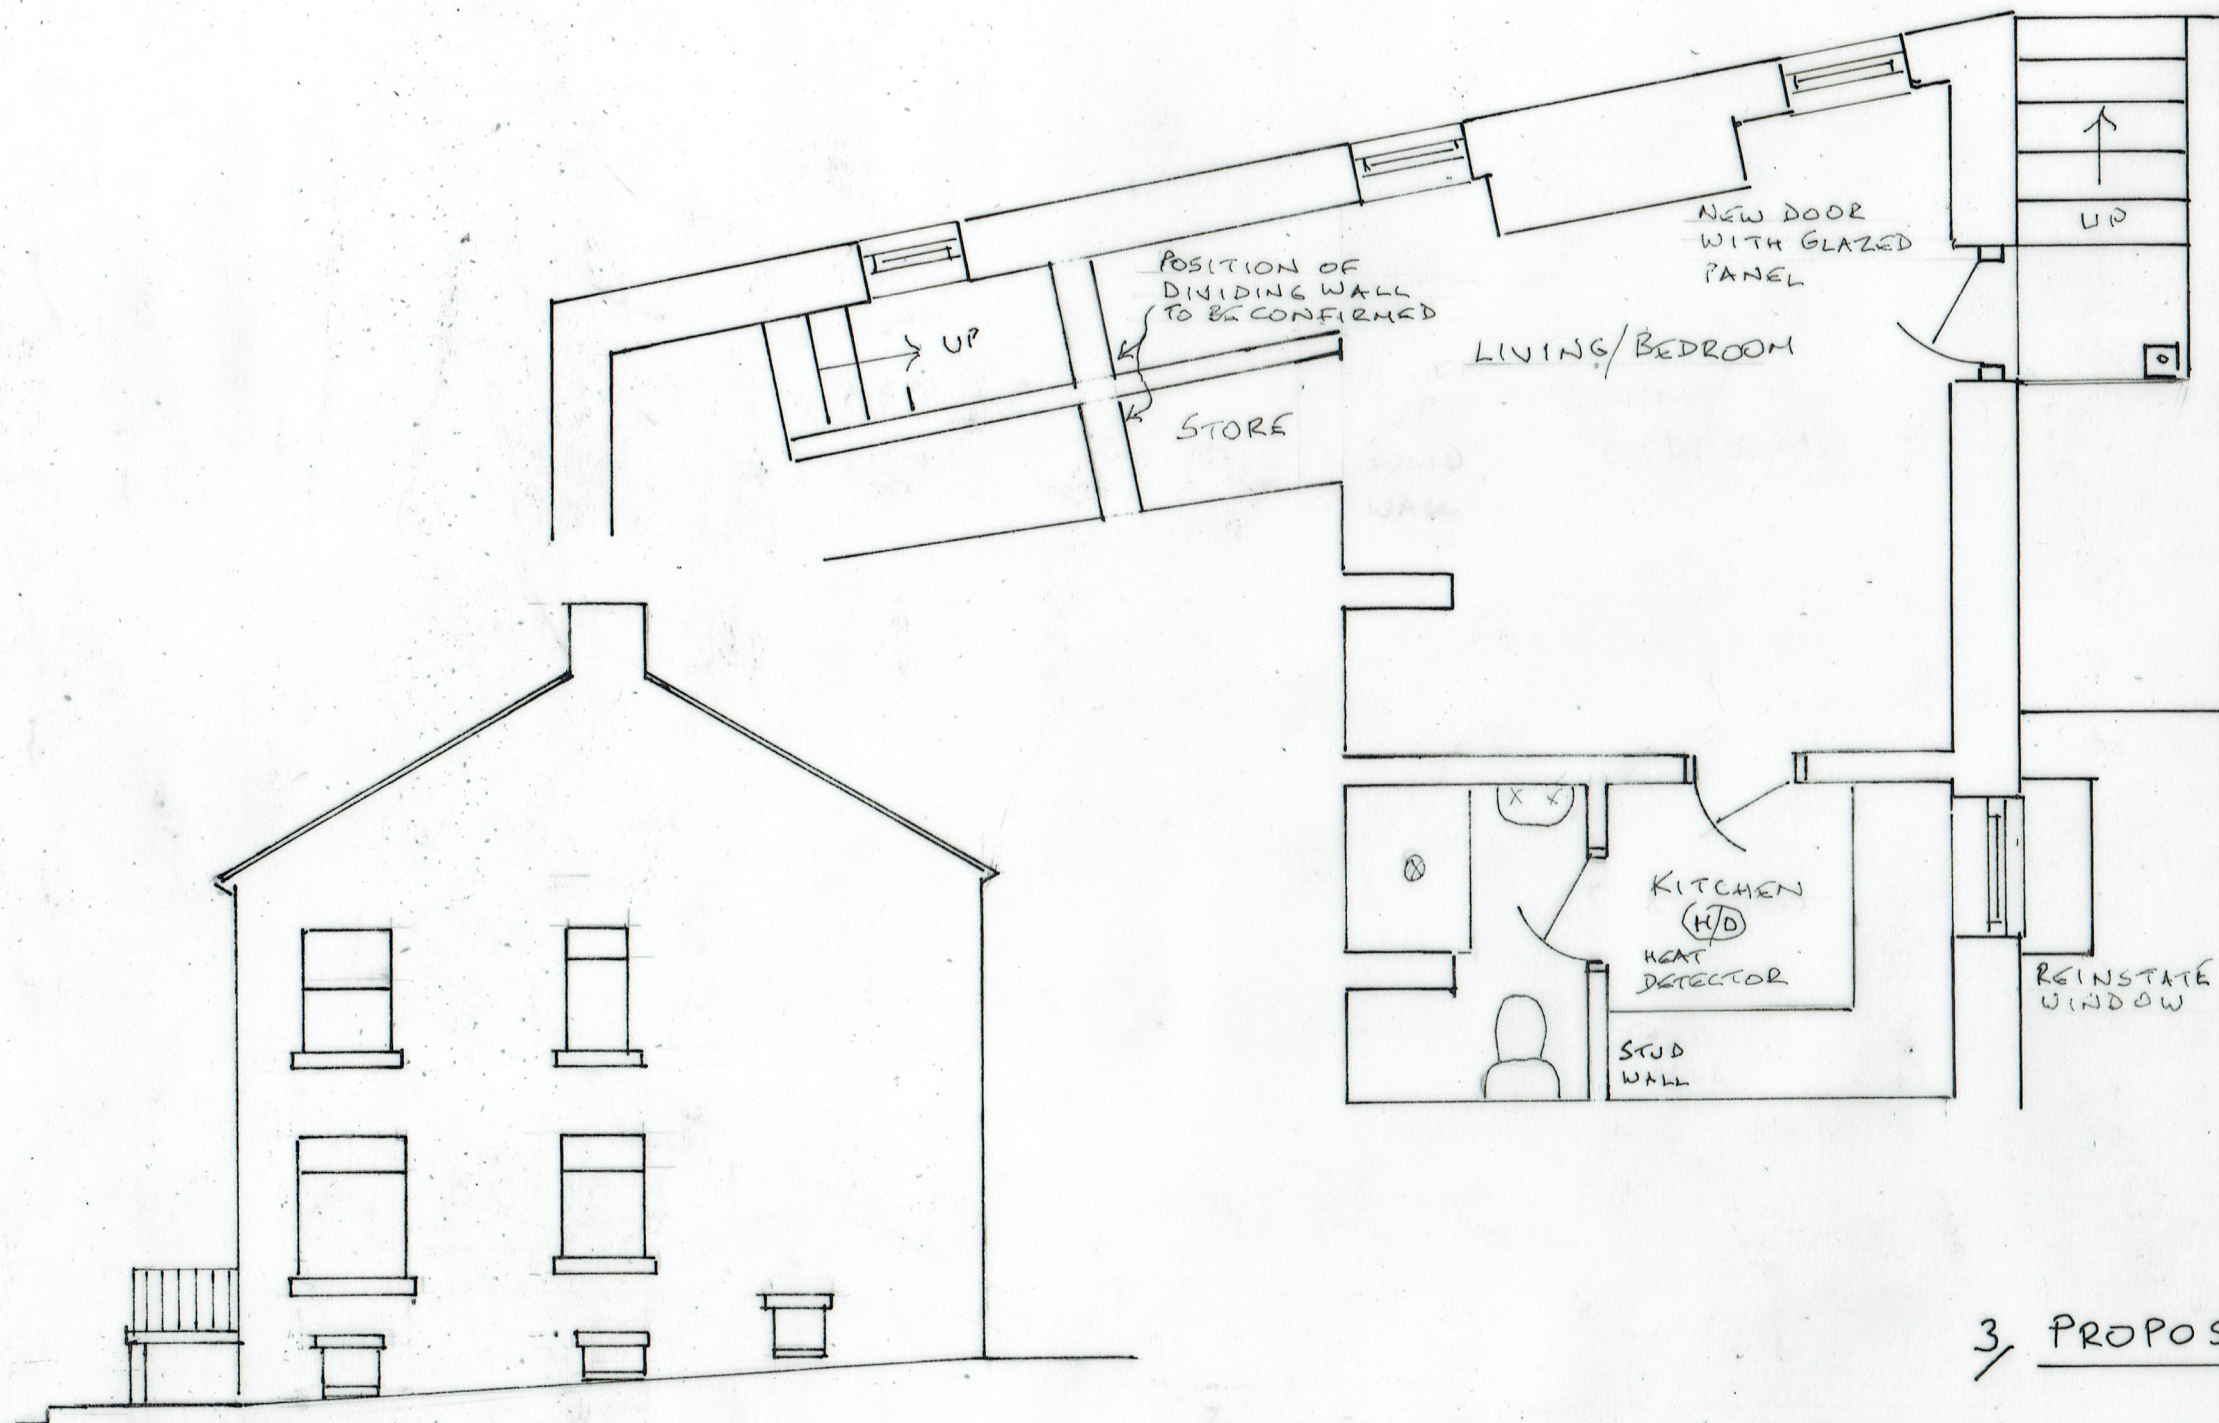

3/ PROPOSED BASEMENT PLAN

17/10/2022

22/7/14/03

BASEMENT FLAT

68 TANNERS STREET, RAMSBOTTOM BLO 9ES

0 5 5
SCALE 1:50 & 1:100 @ A3