

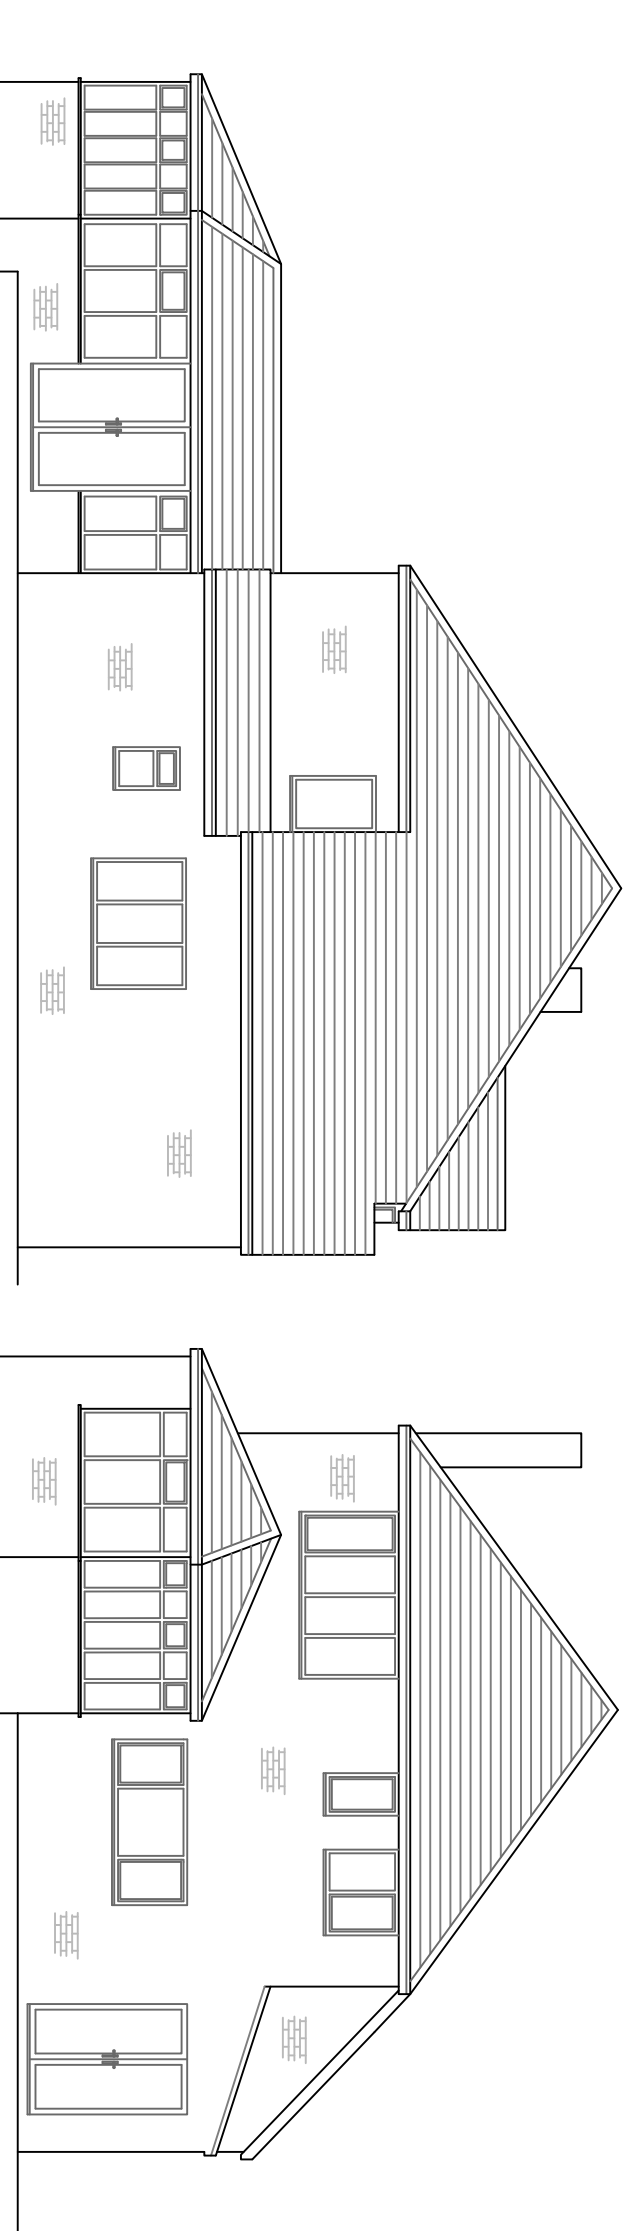
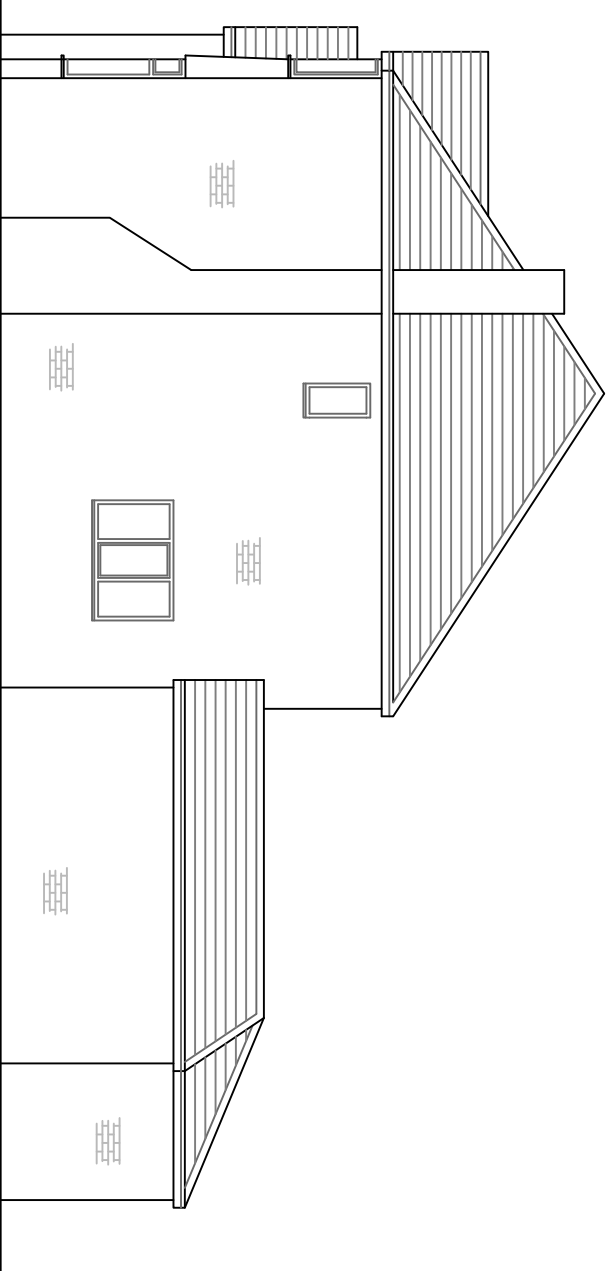
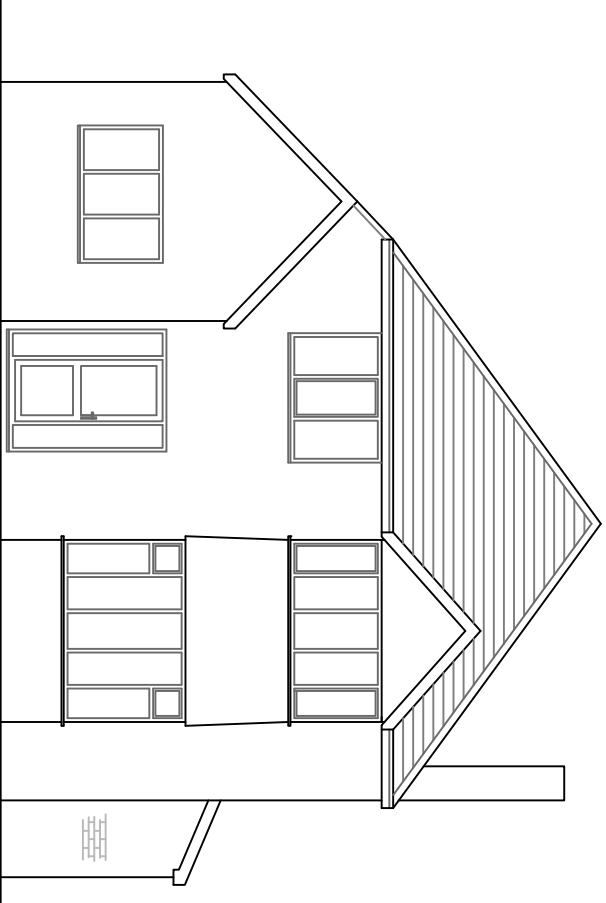
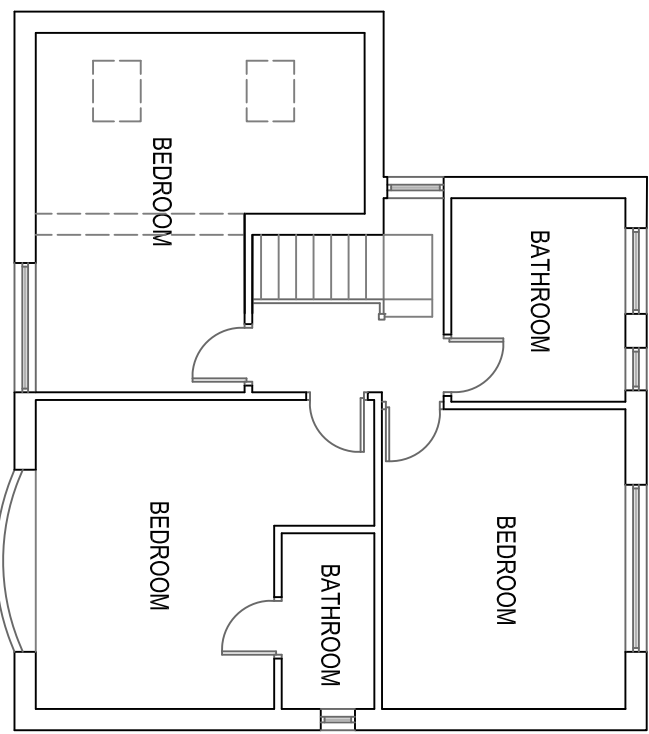
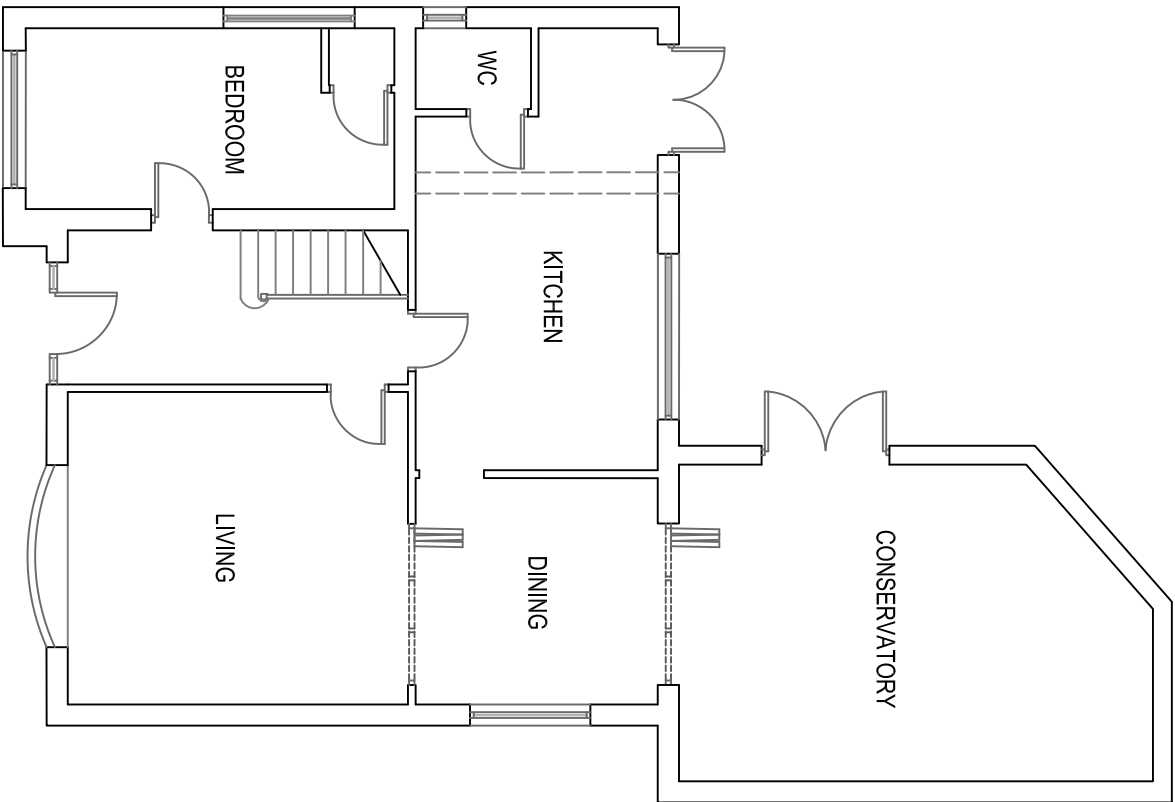
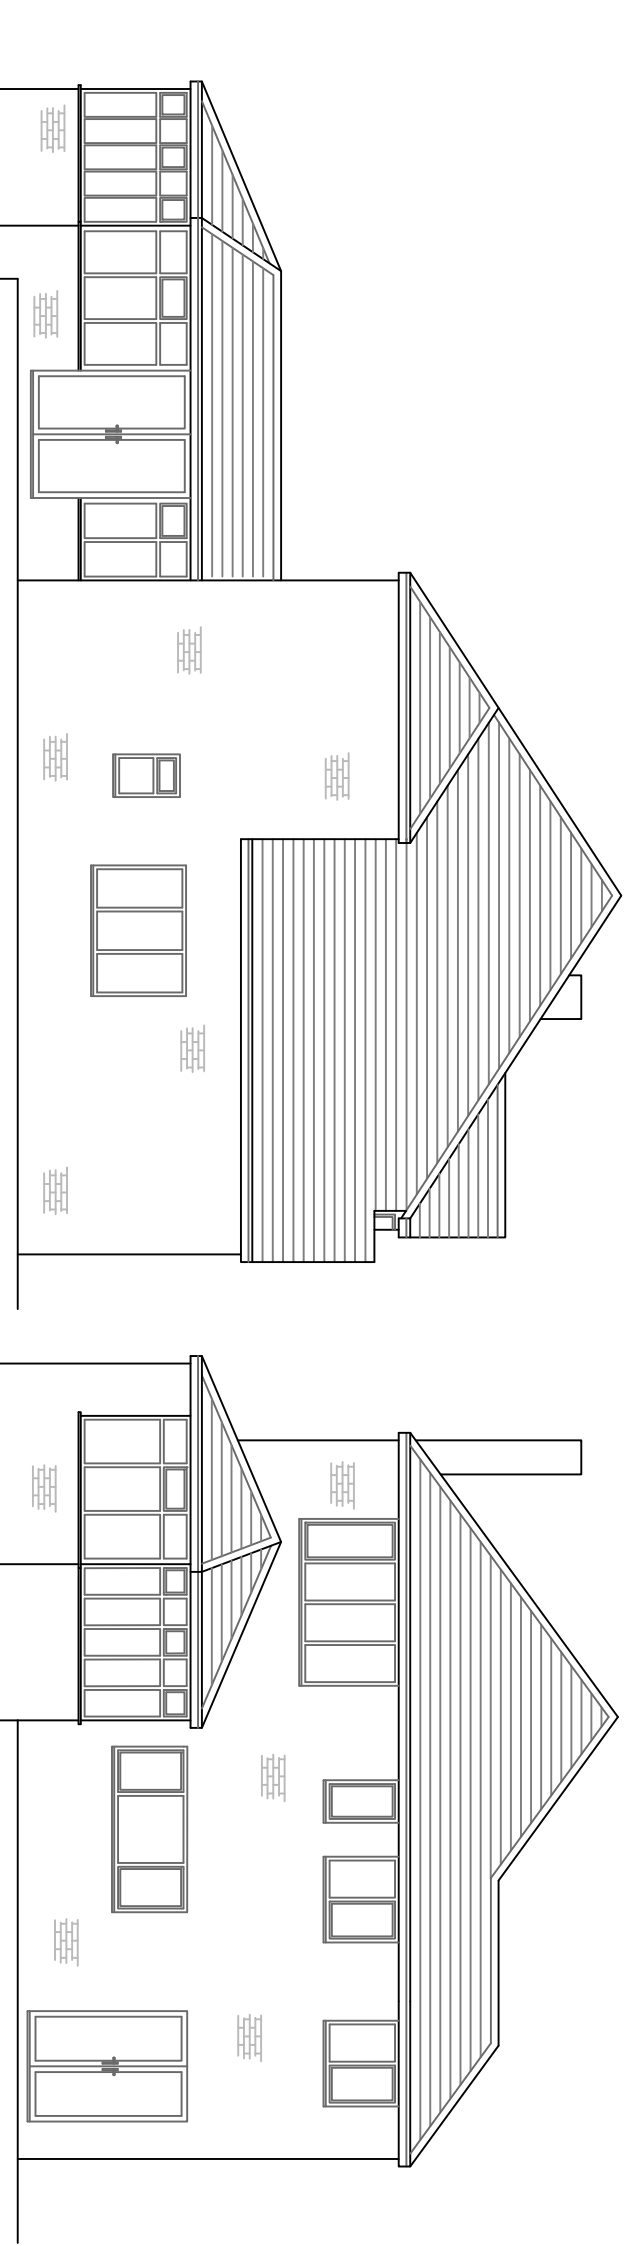
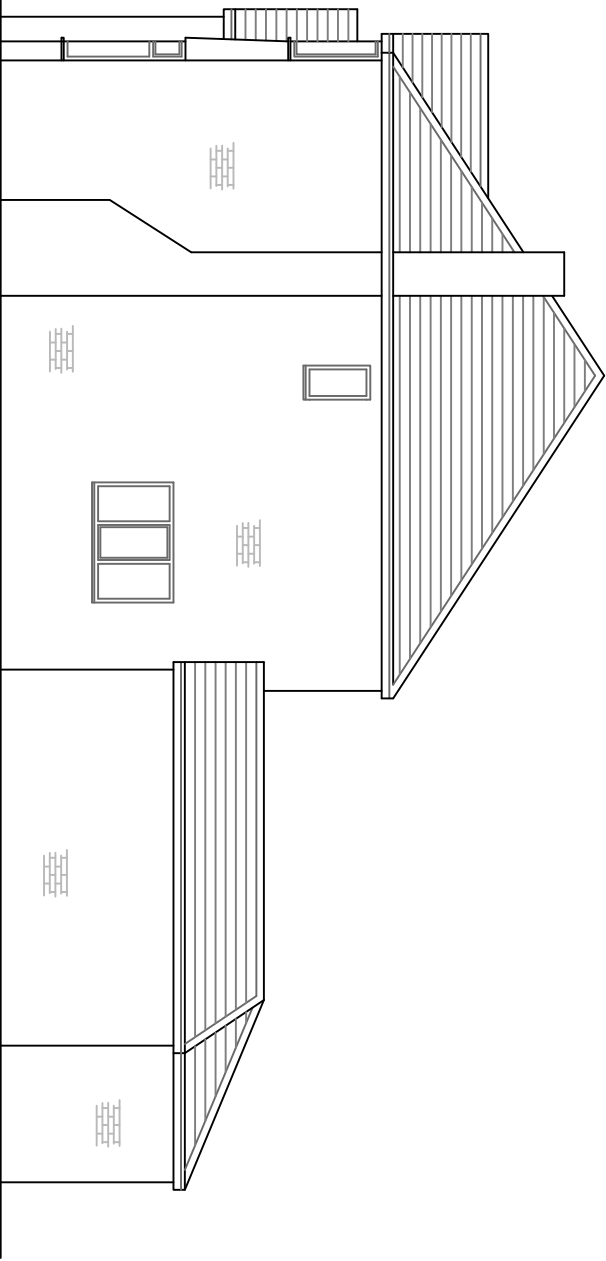
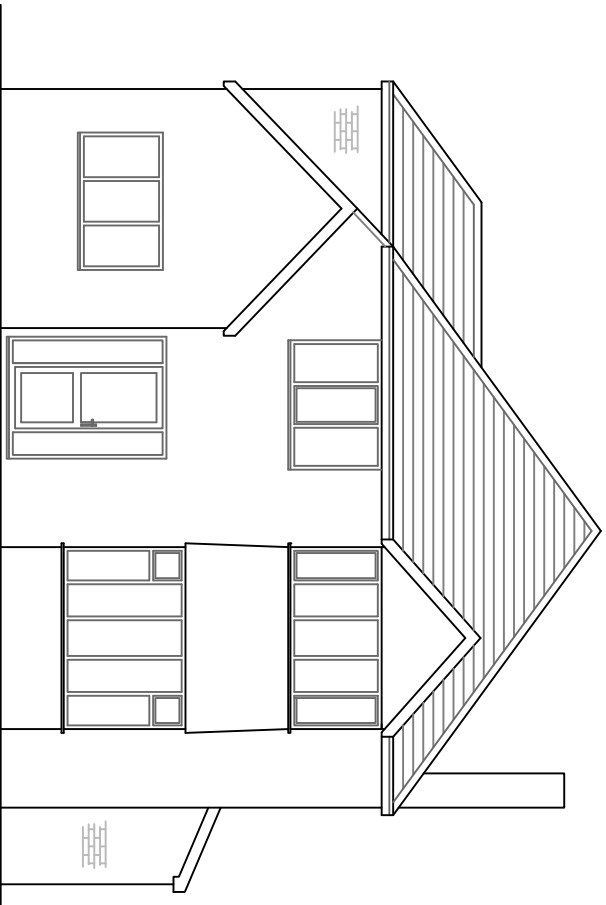


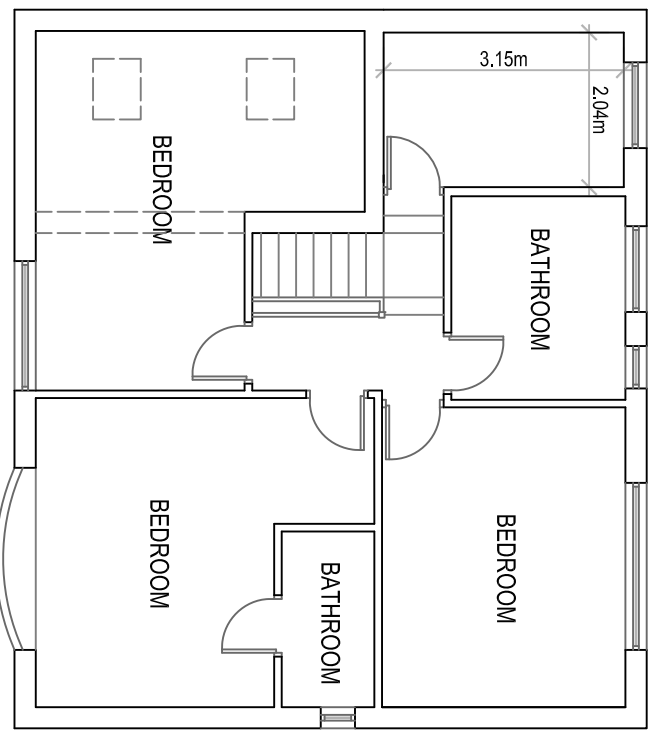


EXISTING SIDE ELEVATION 1:100

EXISTING REAR ELEVATION 1:100

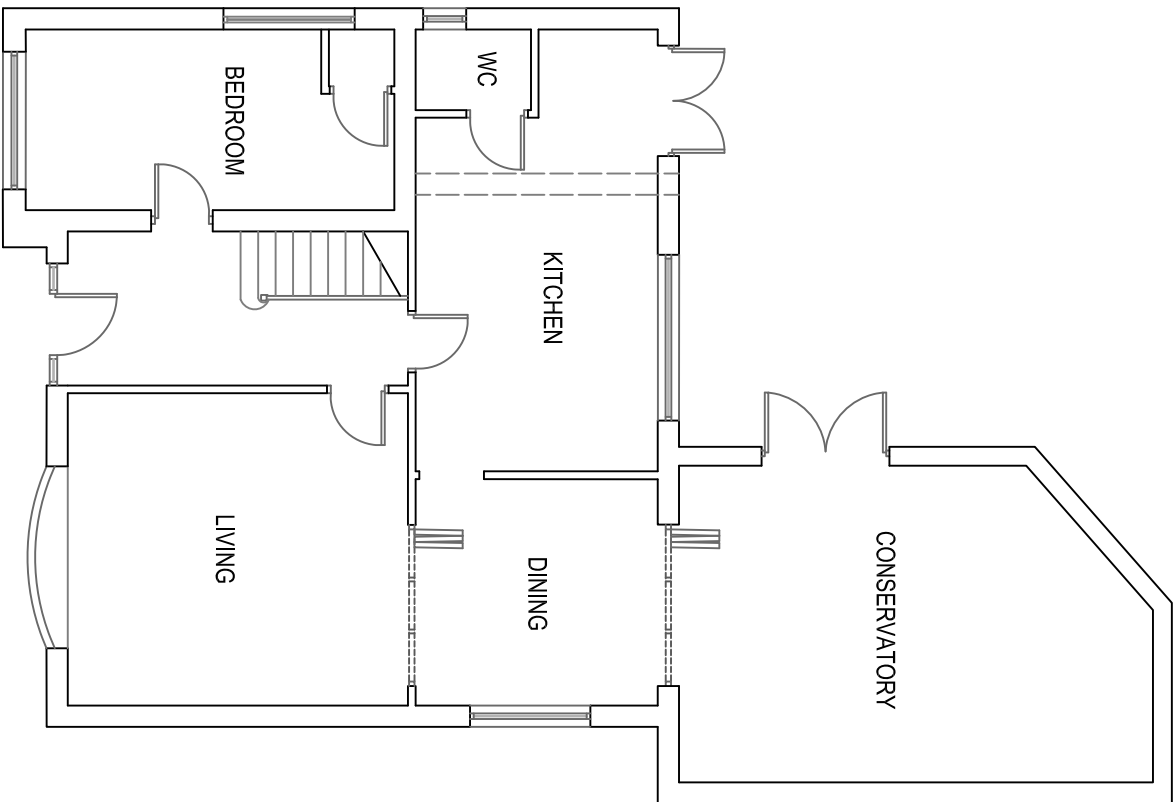


PROPOSED SIDE ELEVATION 1:100

PROPOSED REAR ELEVATION 1:100

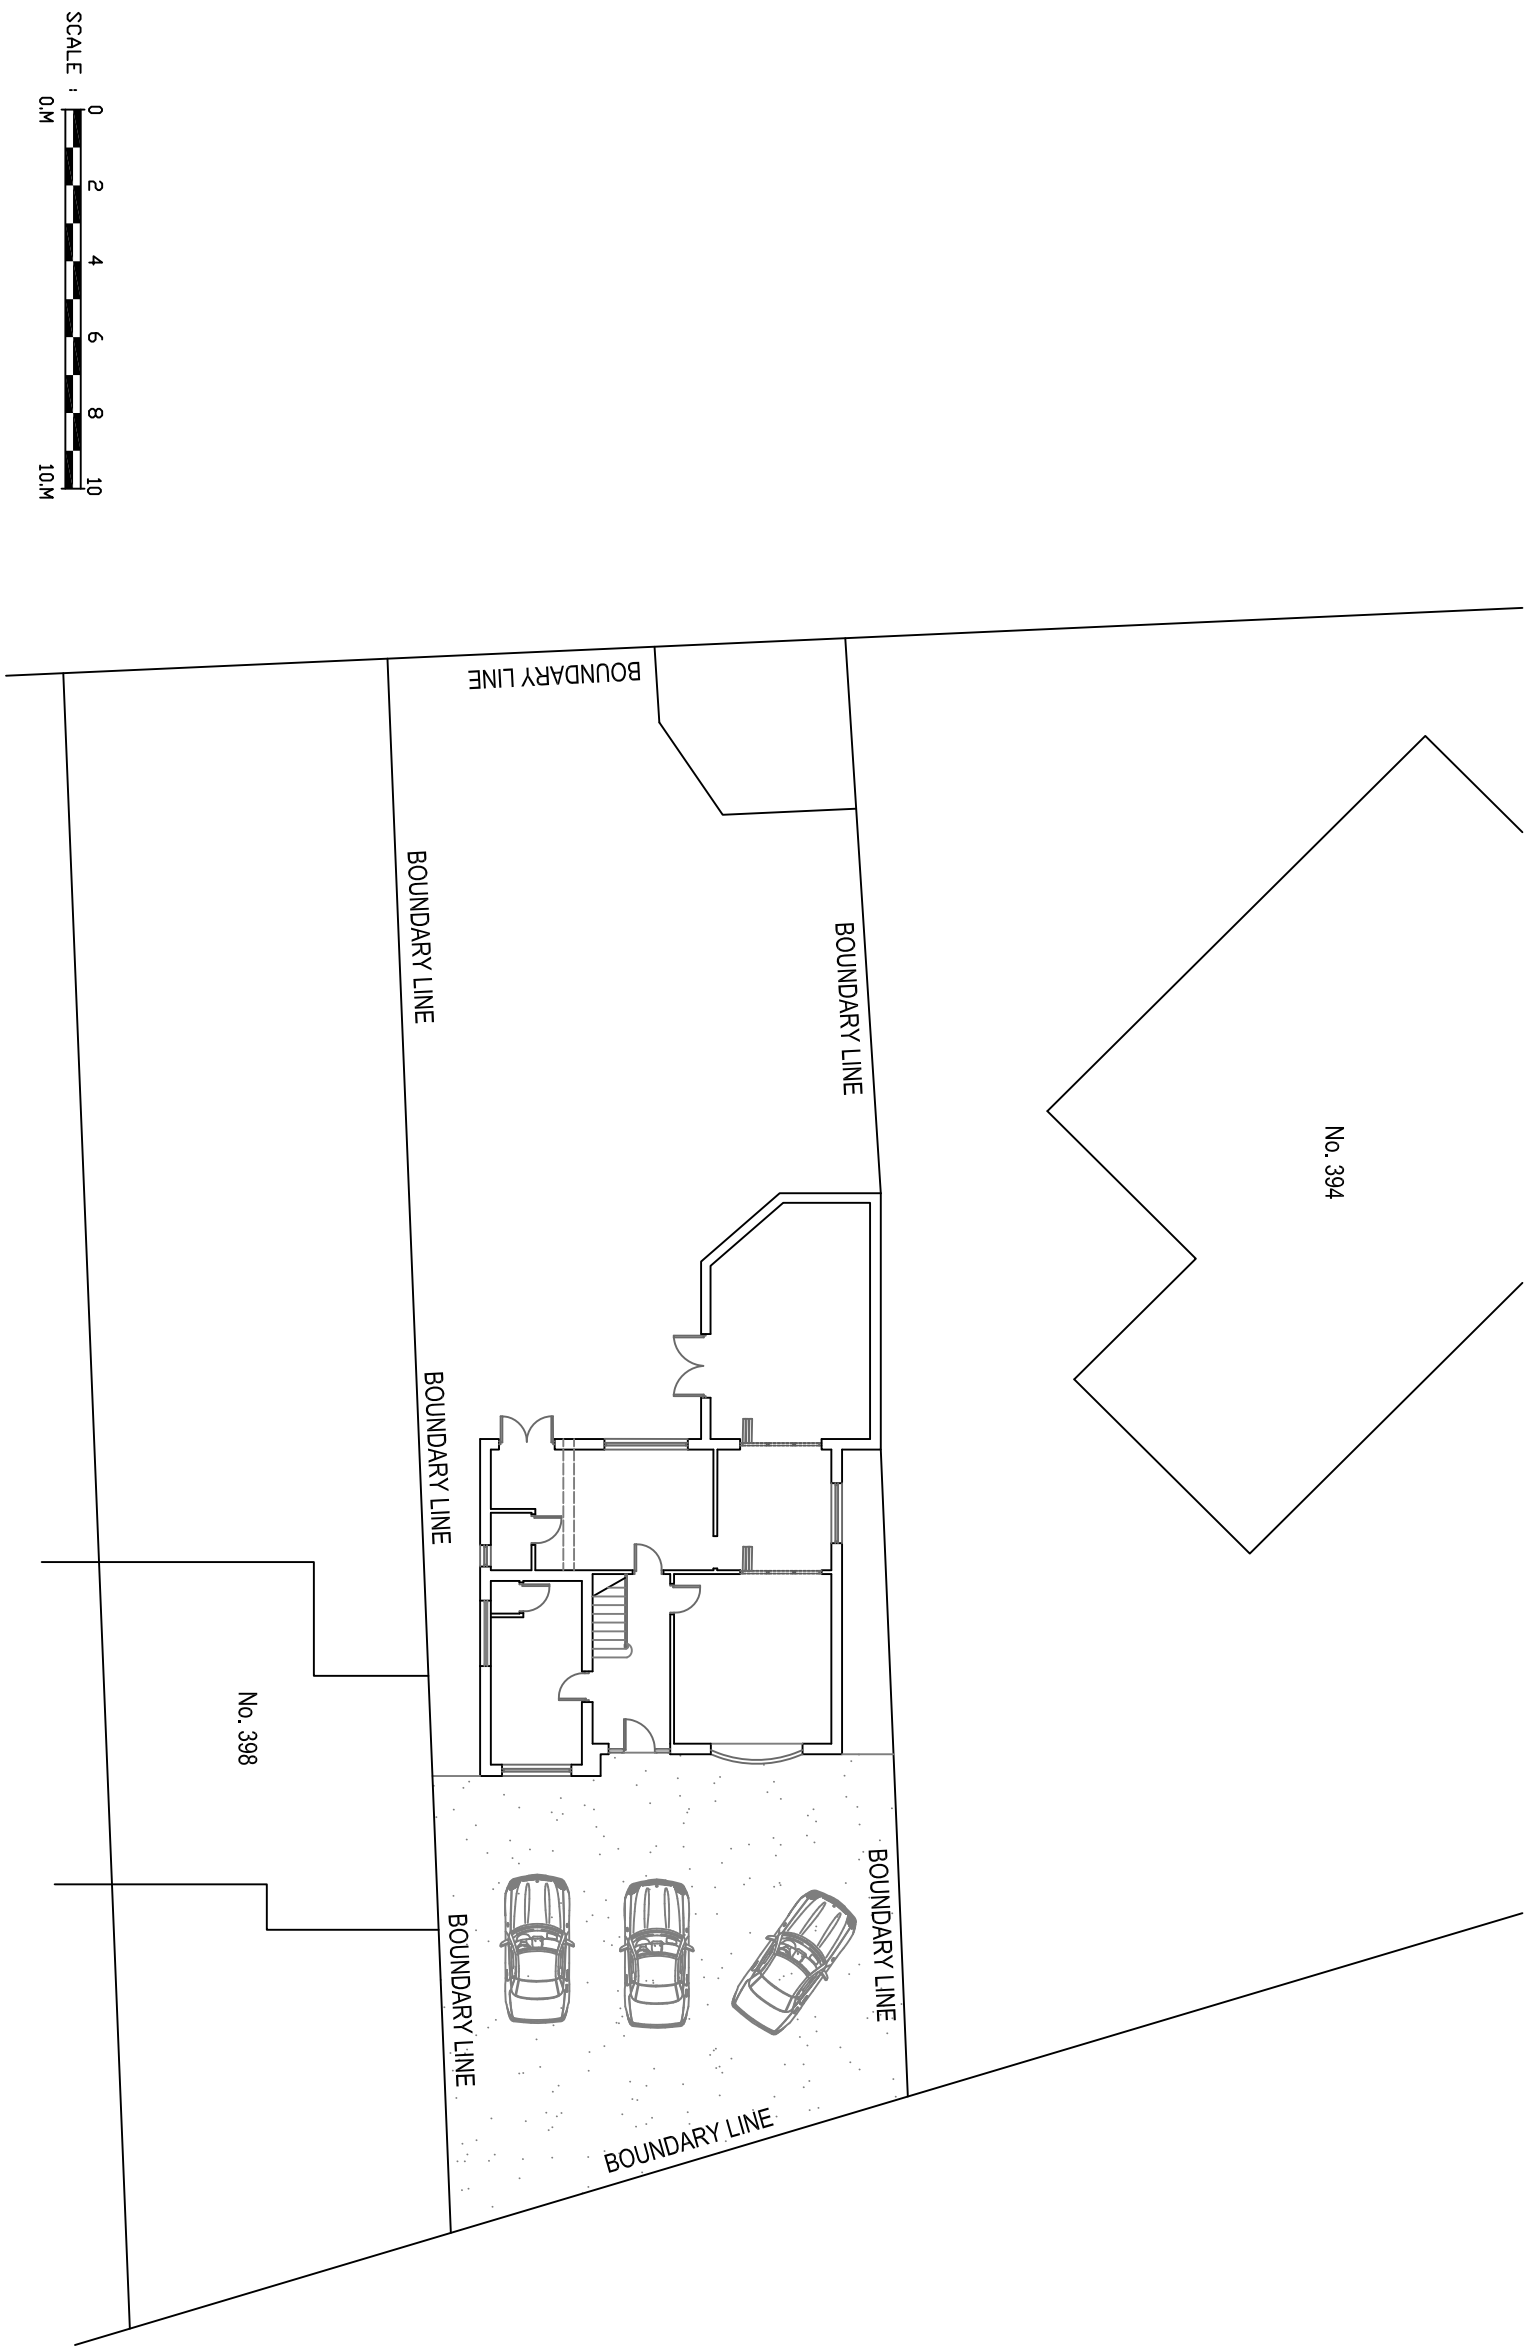

SCALE : 0 2 4 6 8 10
0M 10M

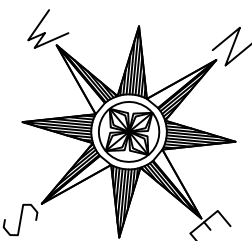

SCALE : 0 2 4 6 8 10
0M 10M