
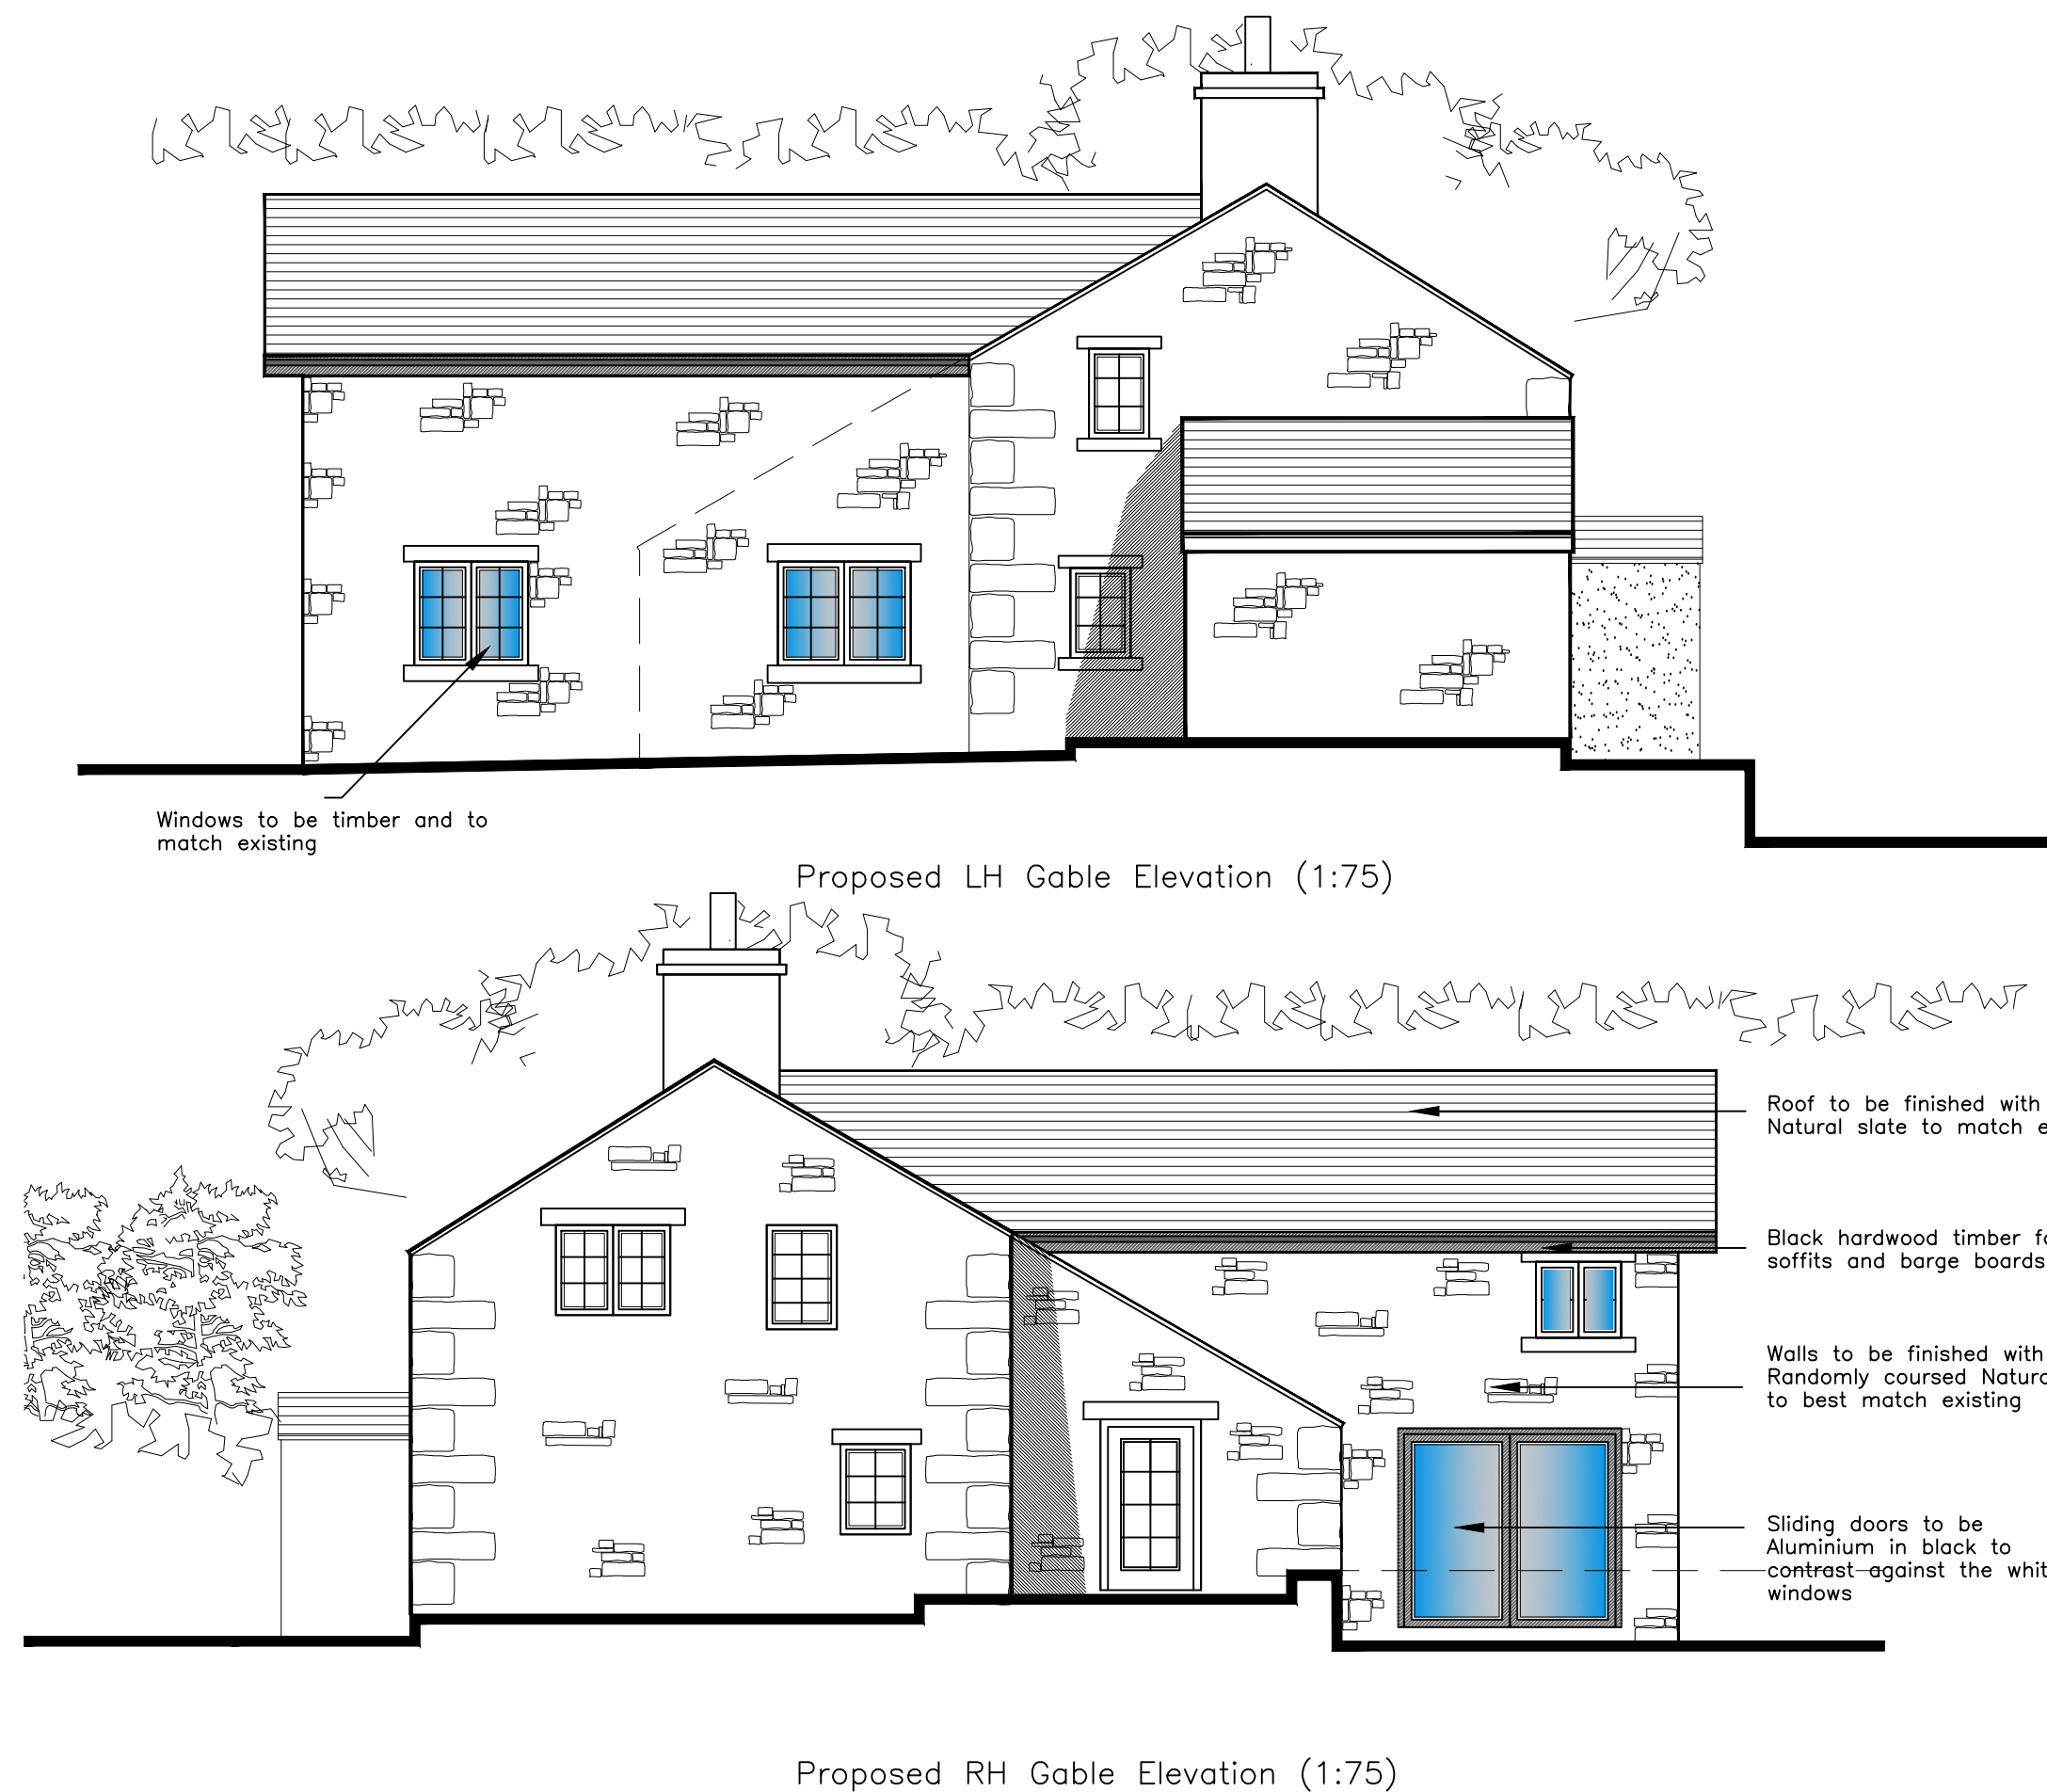
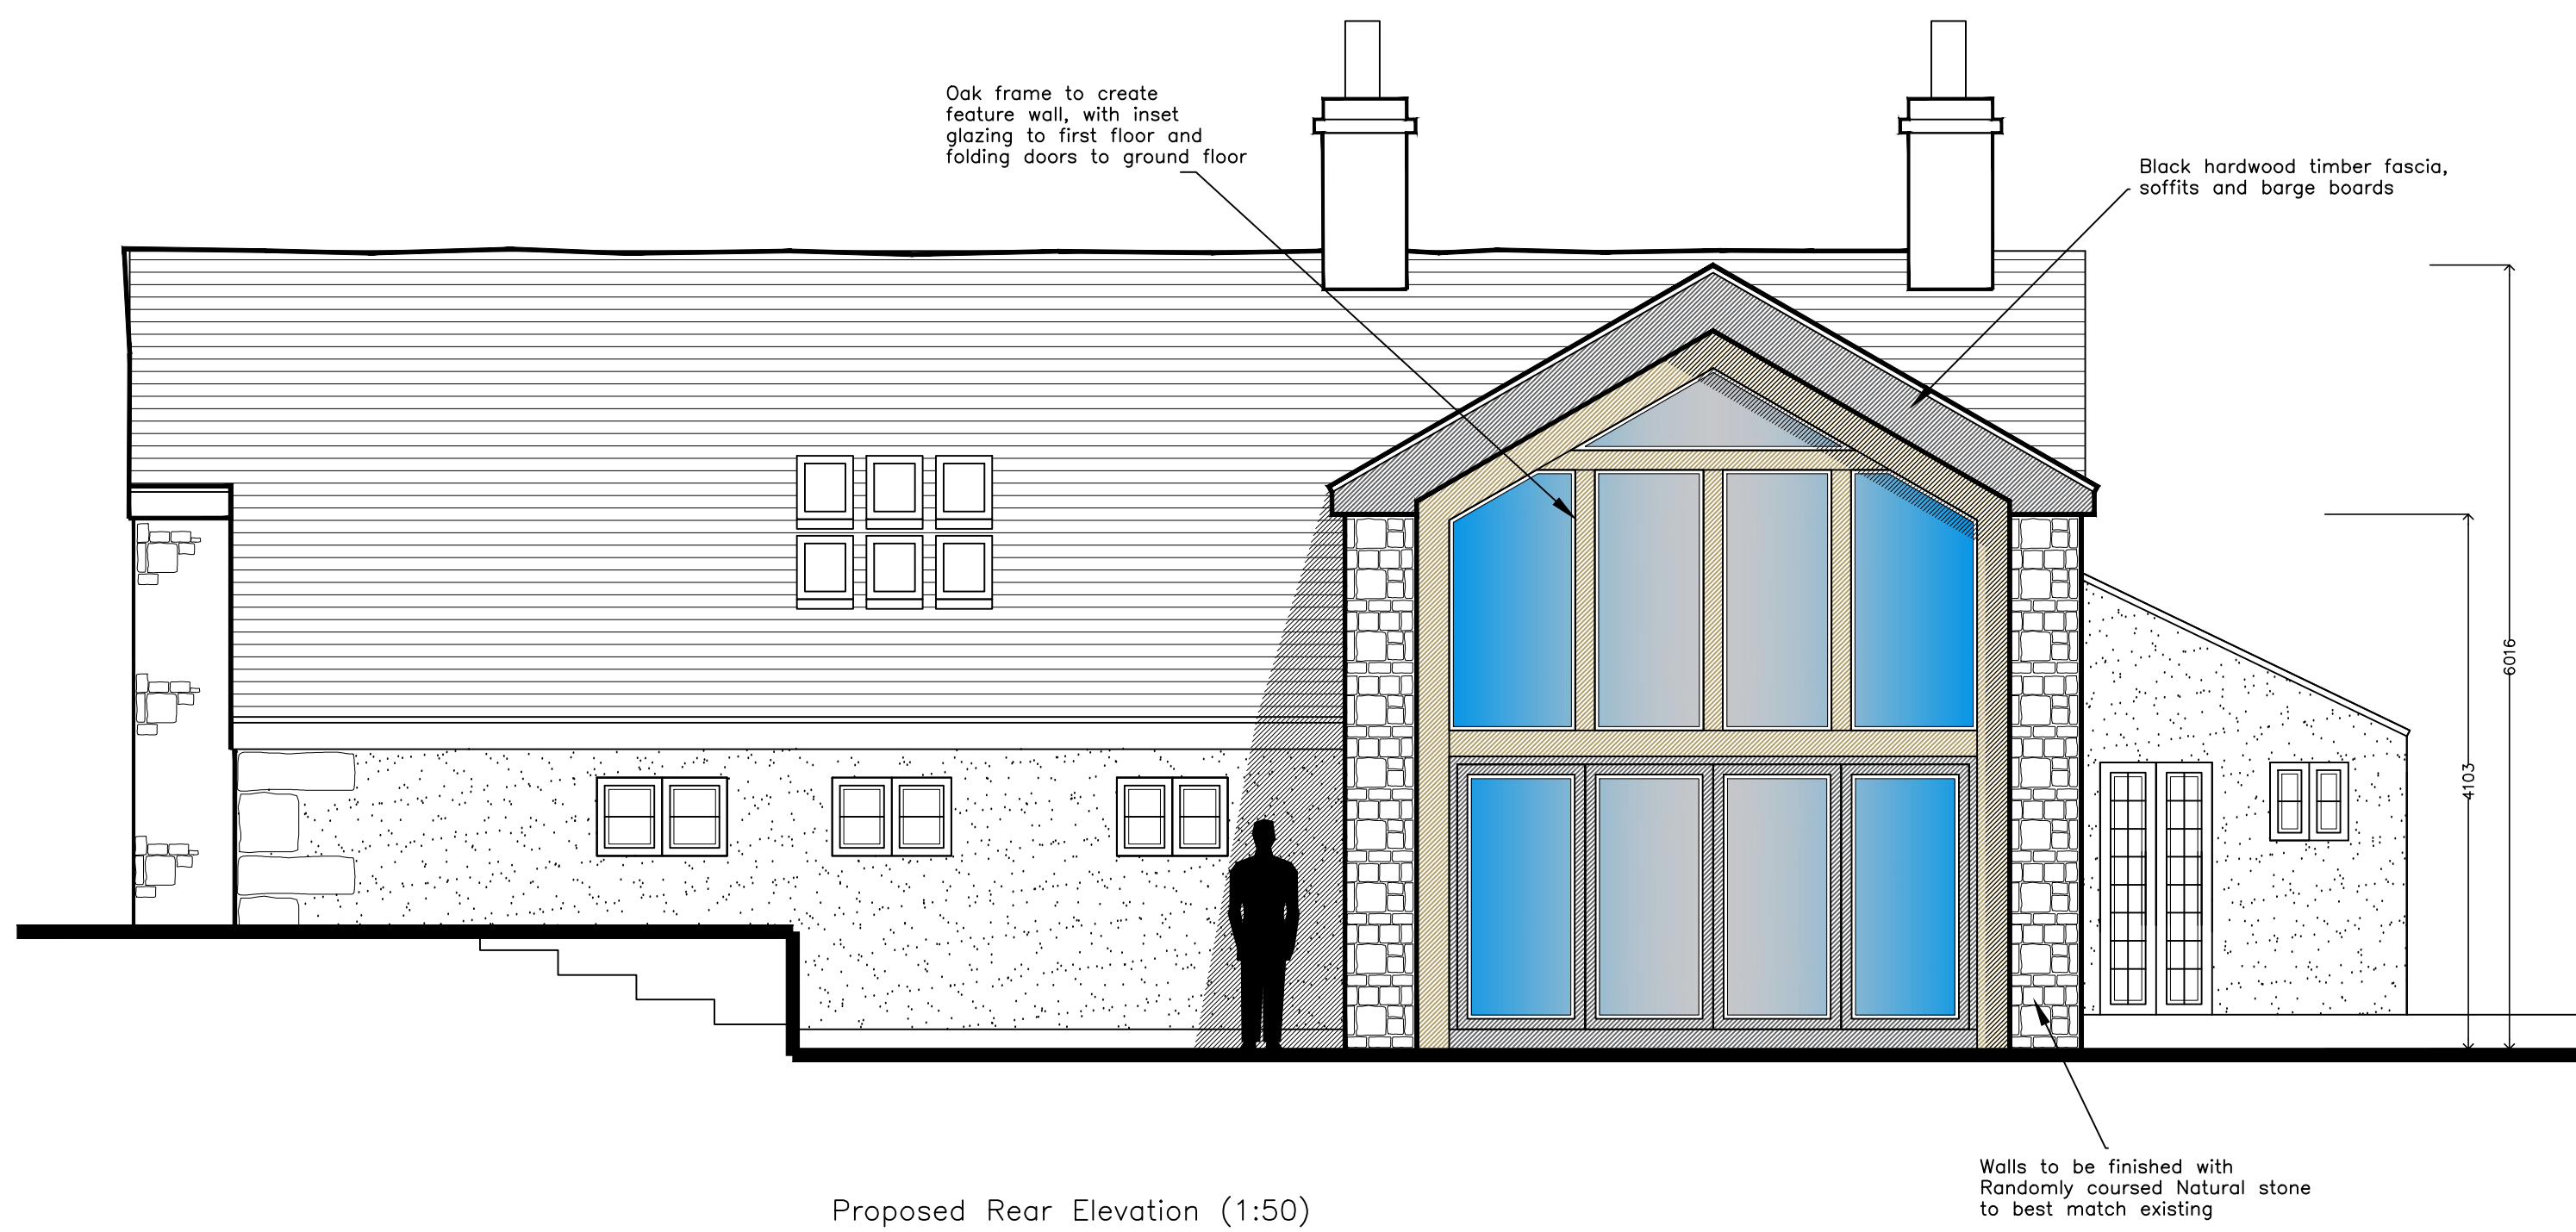
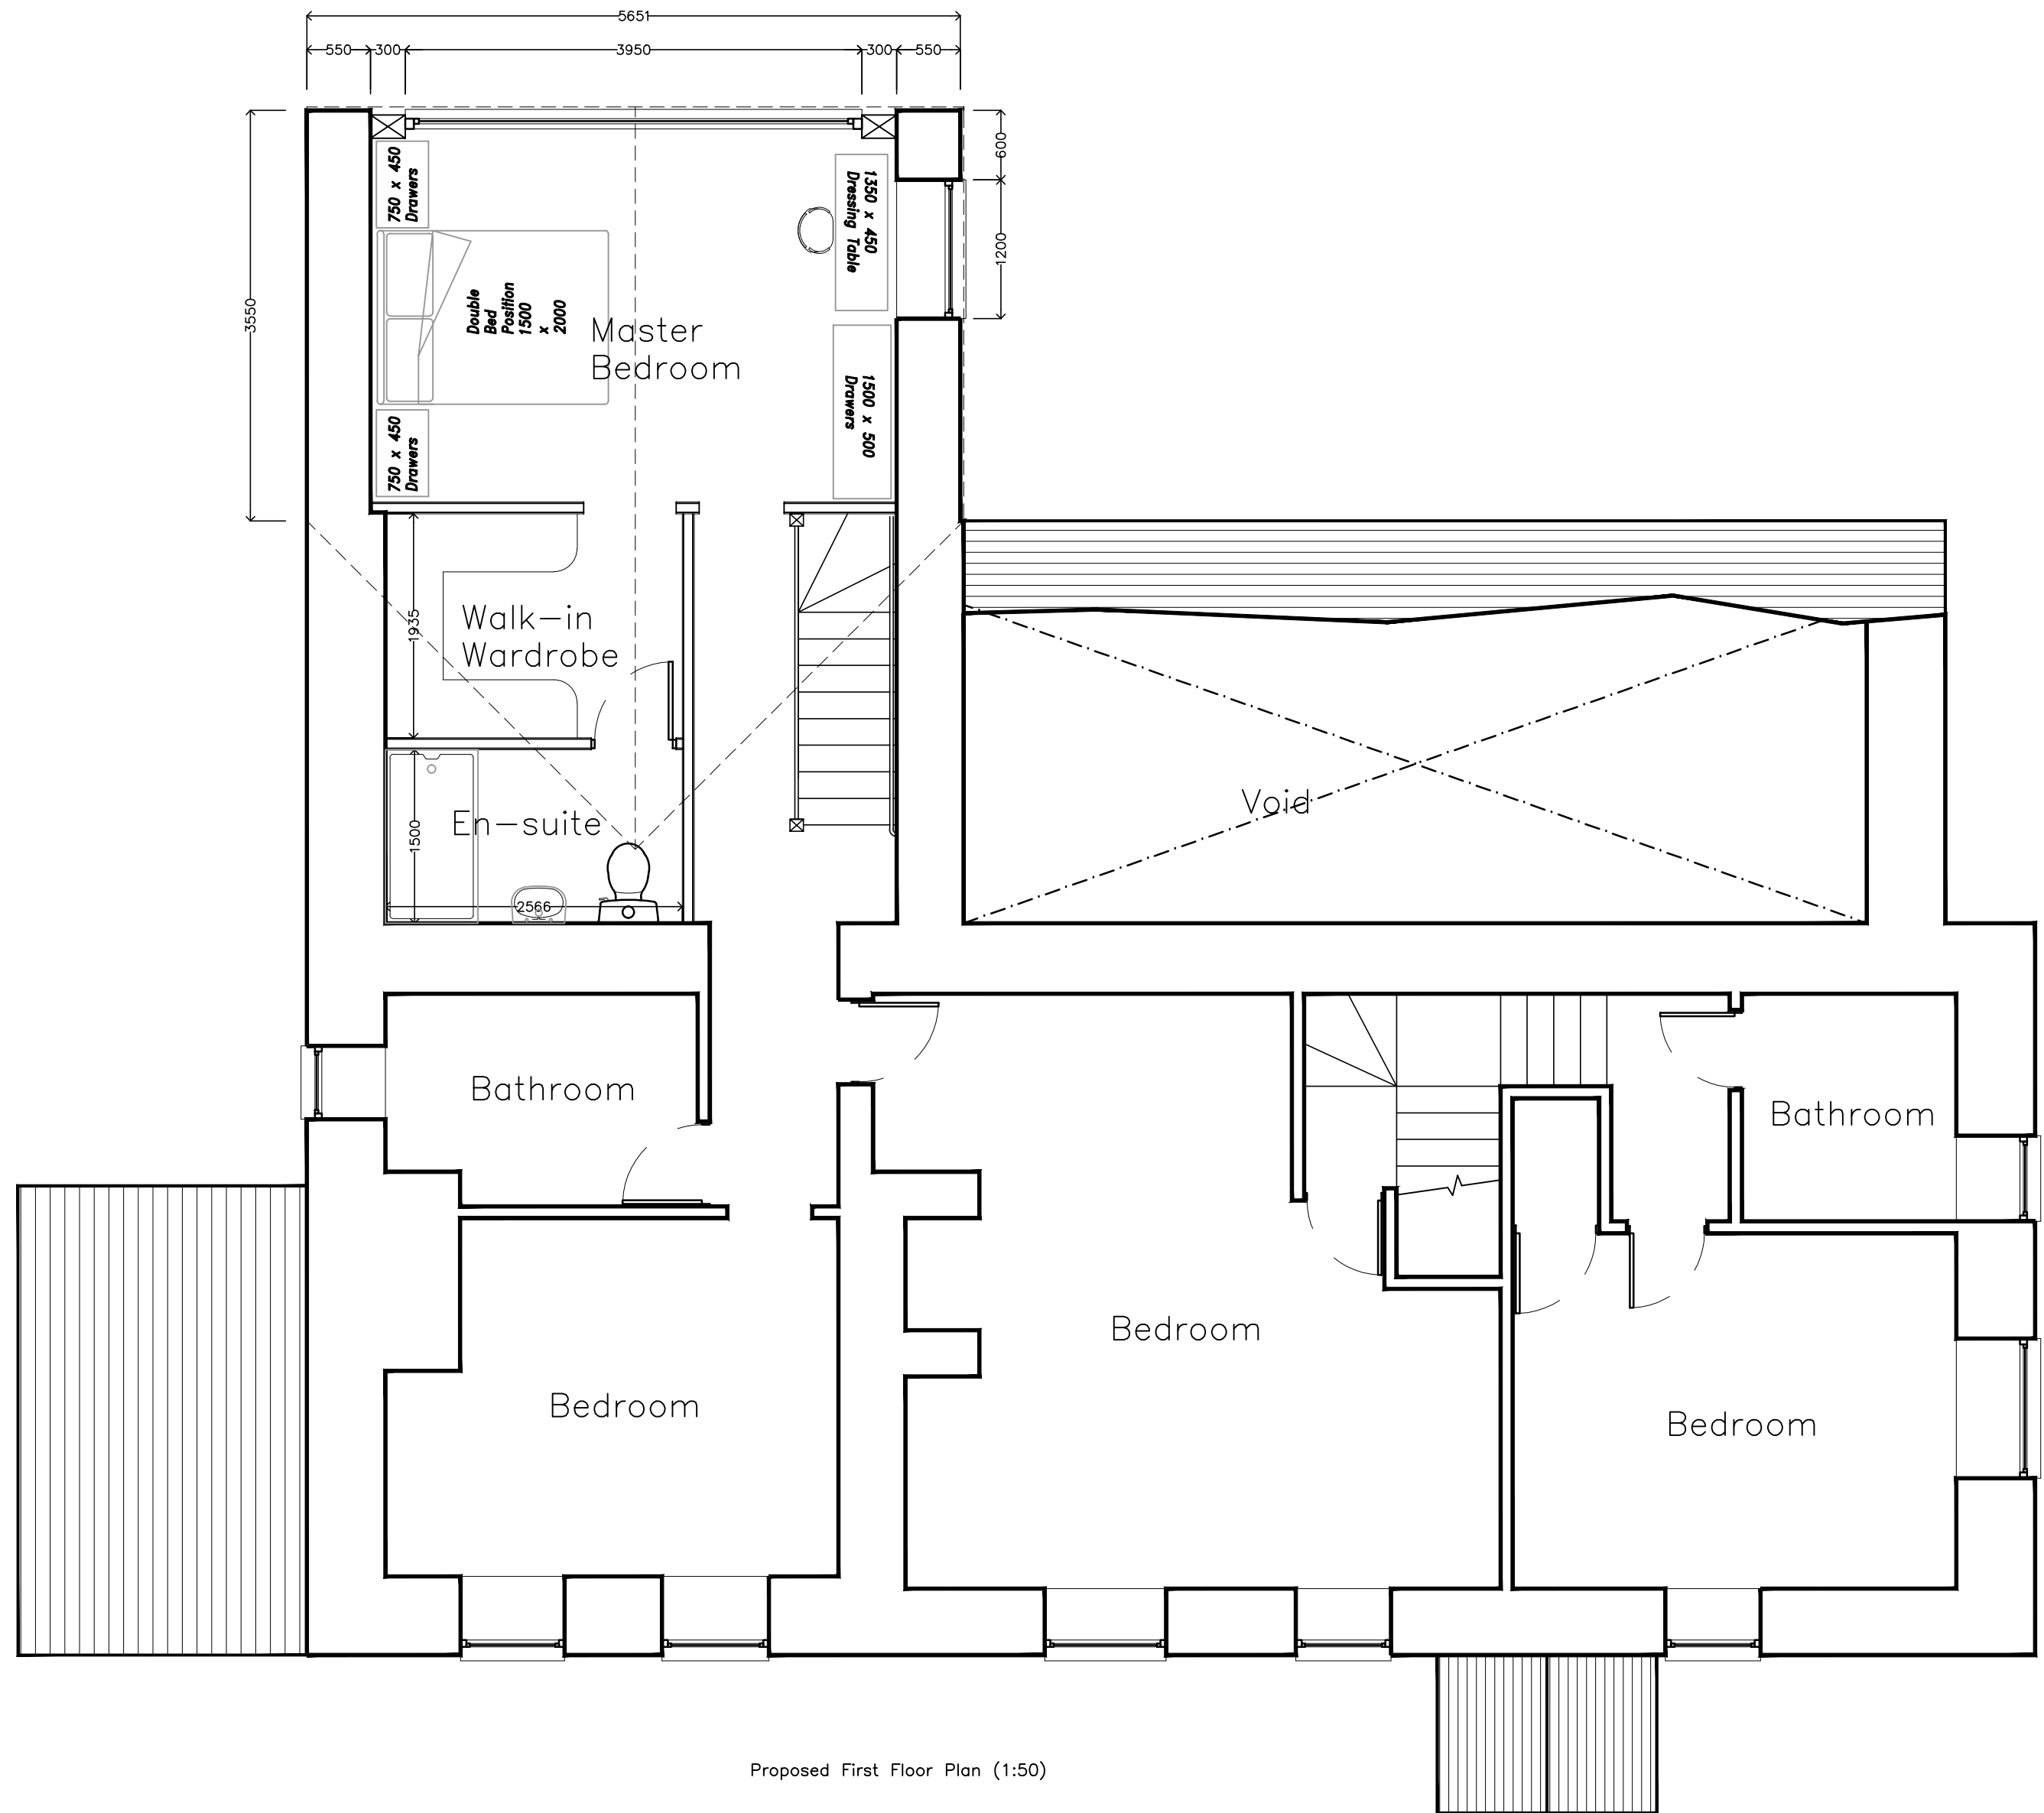


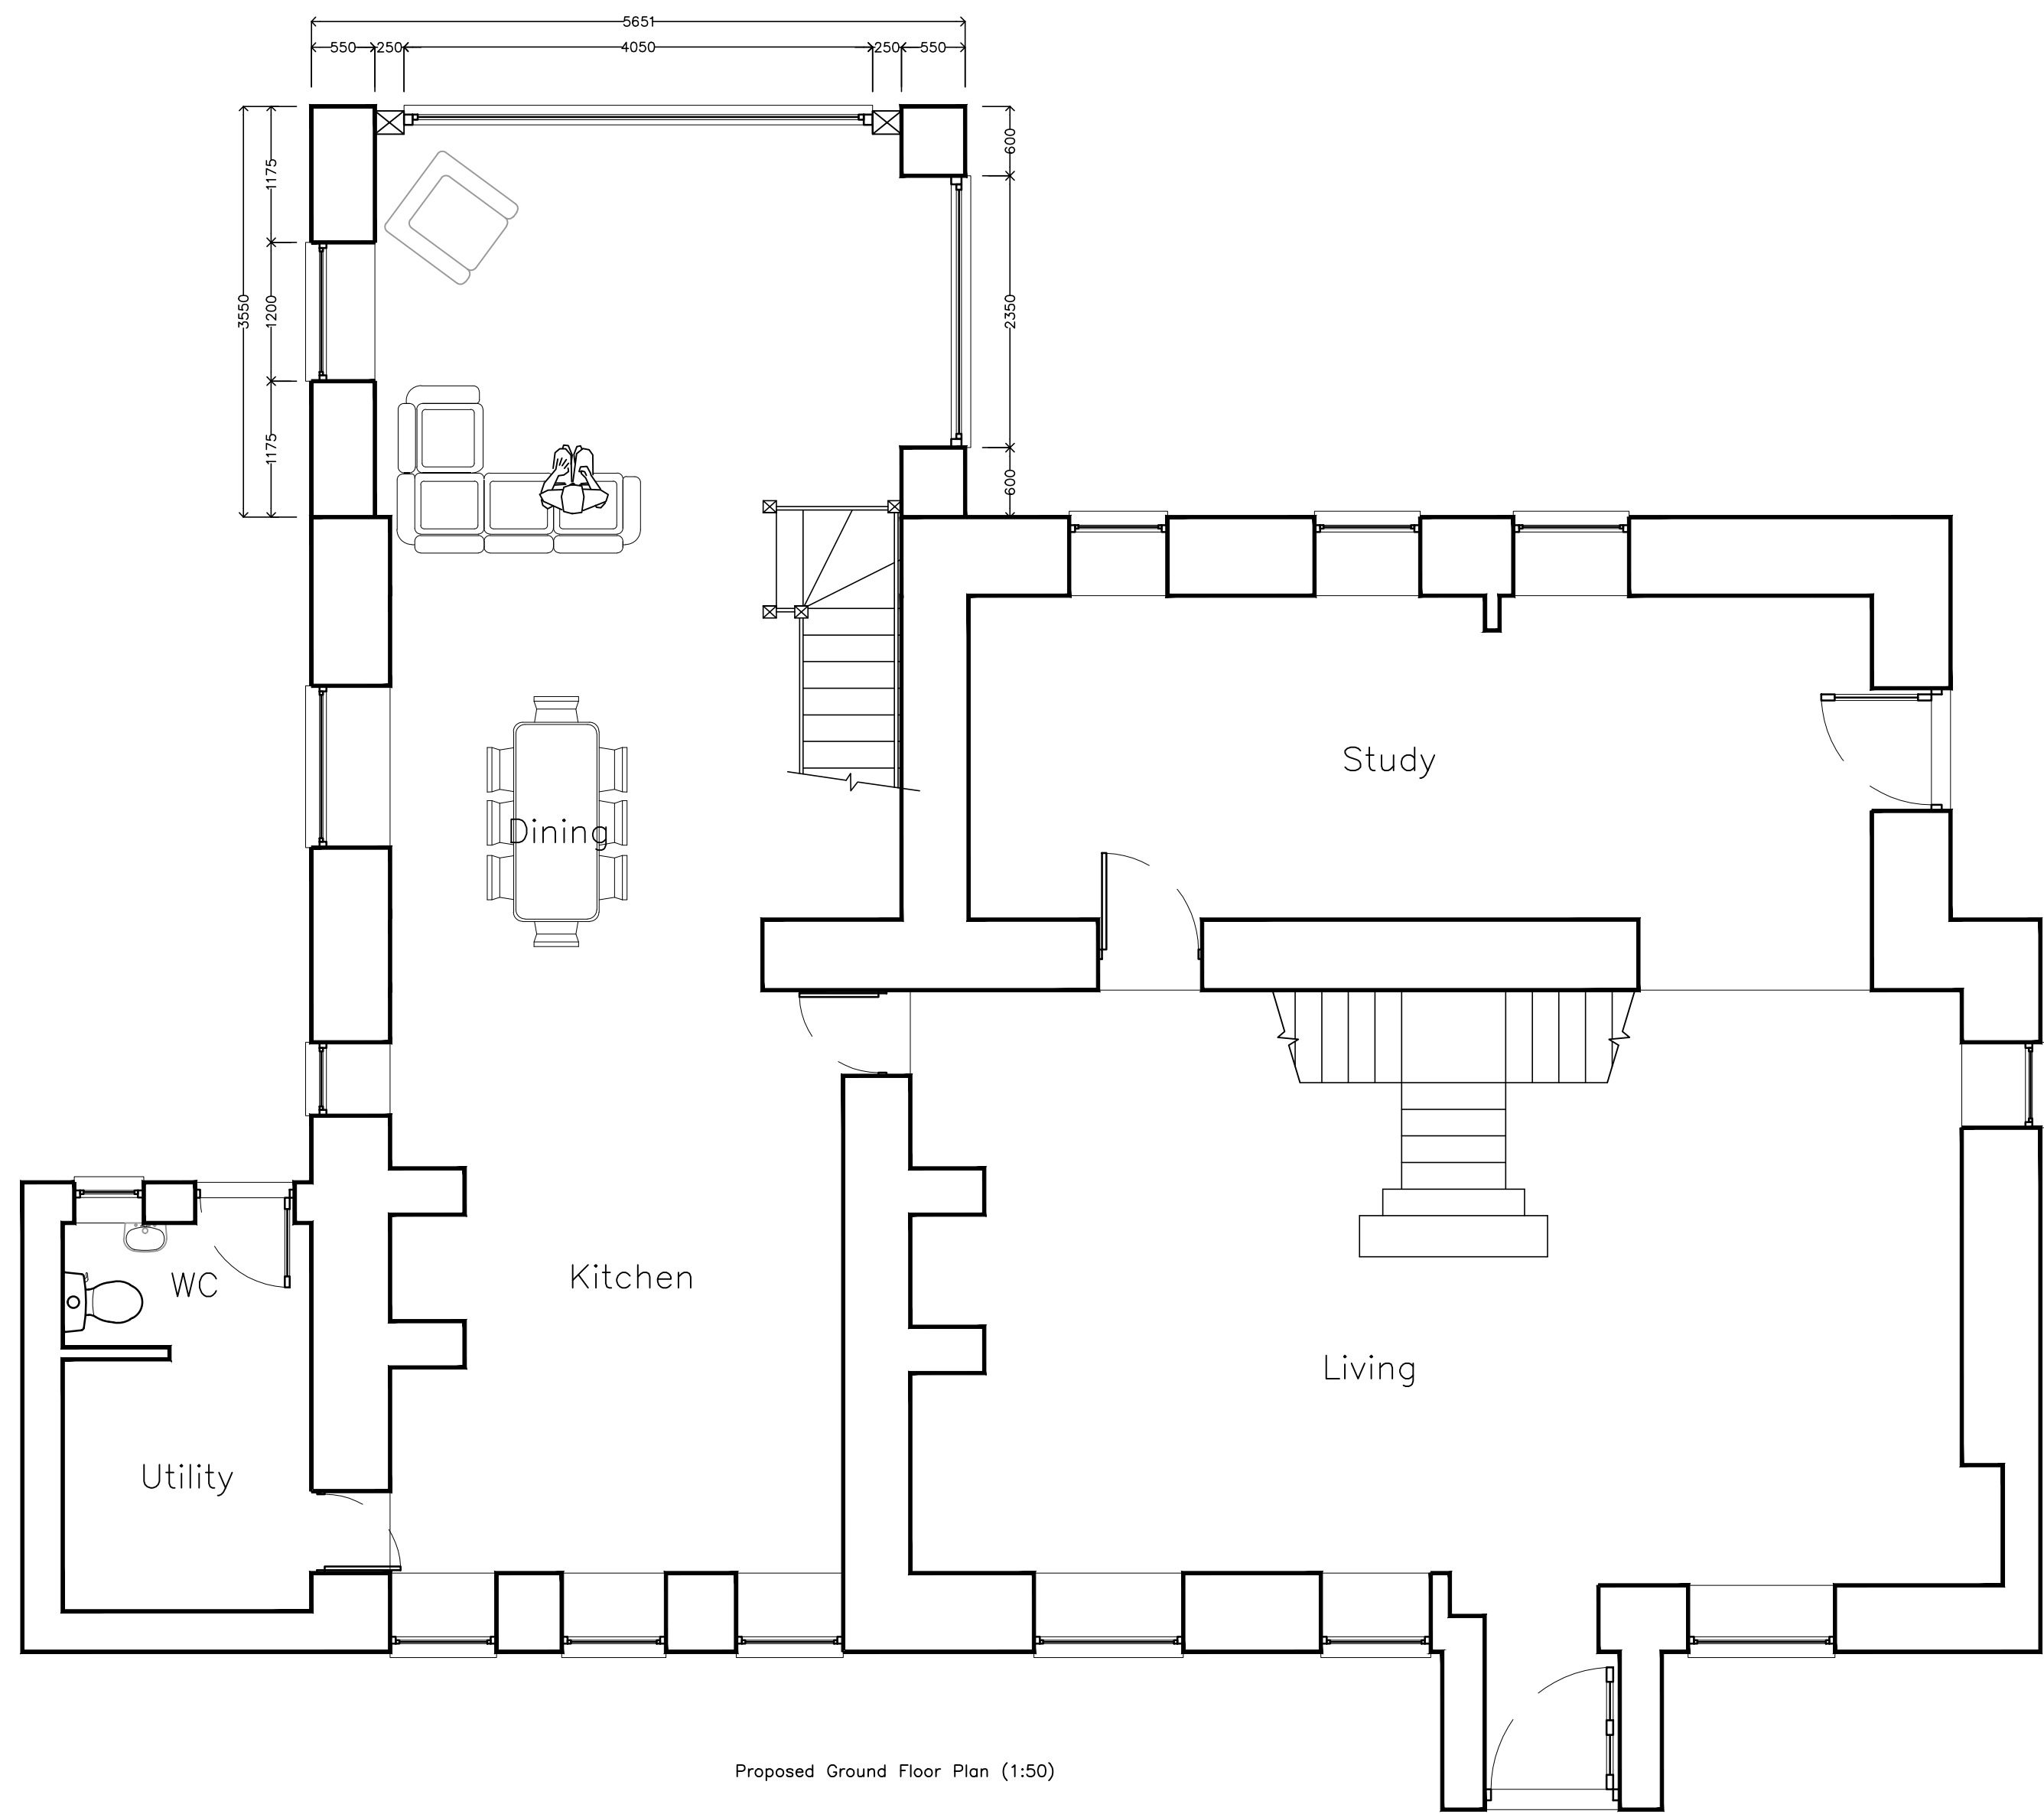

Client			
Natalie and Declan Reilly			
Project			
Single storey rear extension to Heather Cottage, 22-24 Cross Lane, Holcombe Village BL8 4LY			
Job No.	Area	File Ref	
2022/69			
Title			
General Arrangements			
2022/69-03			rev. A
Date	Drn.	Scale	Checked
29.09.22	B. Edmondson	AS Noted@A1	

This drawing is solely owned by edmondson design services and will remain so and no part of it may be reproduced without the express written approval of edmondson design services.

eds
edmondson
design services

20 Fernhill Drive
Stacksteads, Bacup
Lancashire
OL13 8JS
tel 01706 870944
mob: 07528809176
e:info@eds20.co.uk