


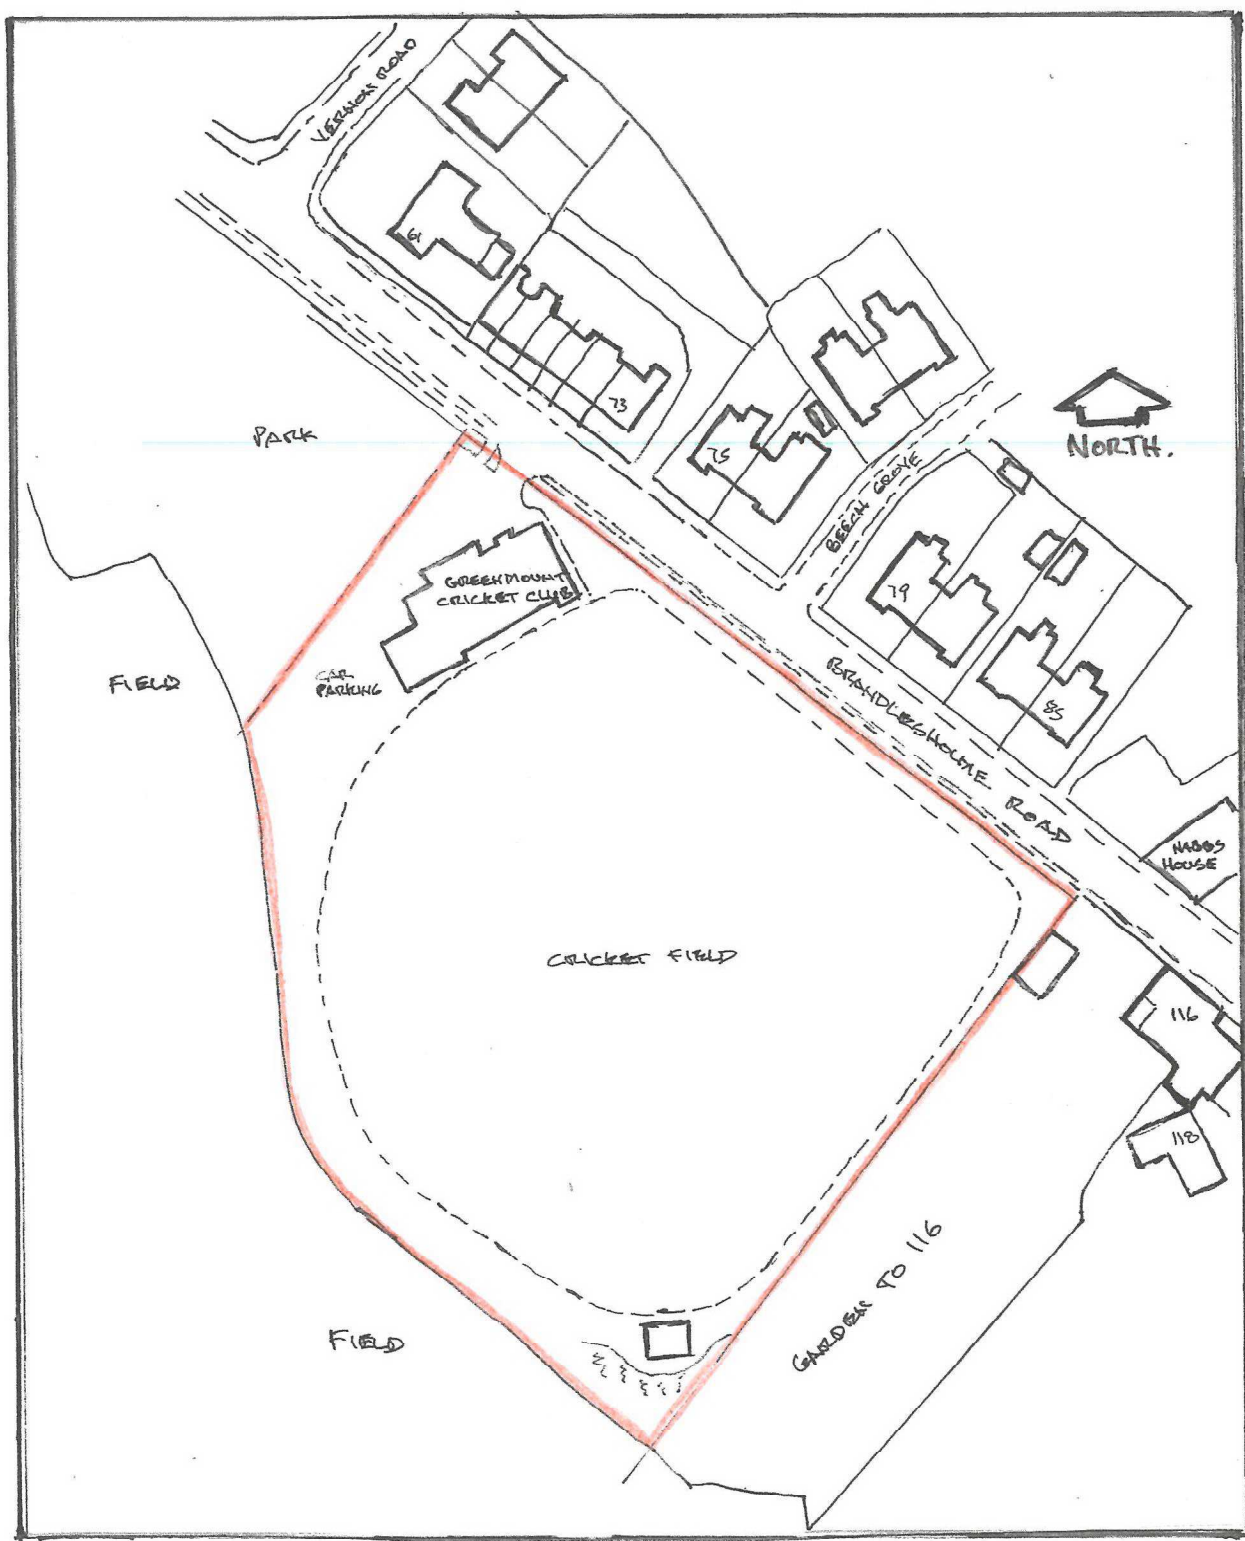

LOCATION PLAN. 1:1250

GREENMOUNT CRICKET GROUND

BRANDLESNOLME ROAD, GREENMOUNT, BURY