



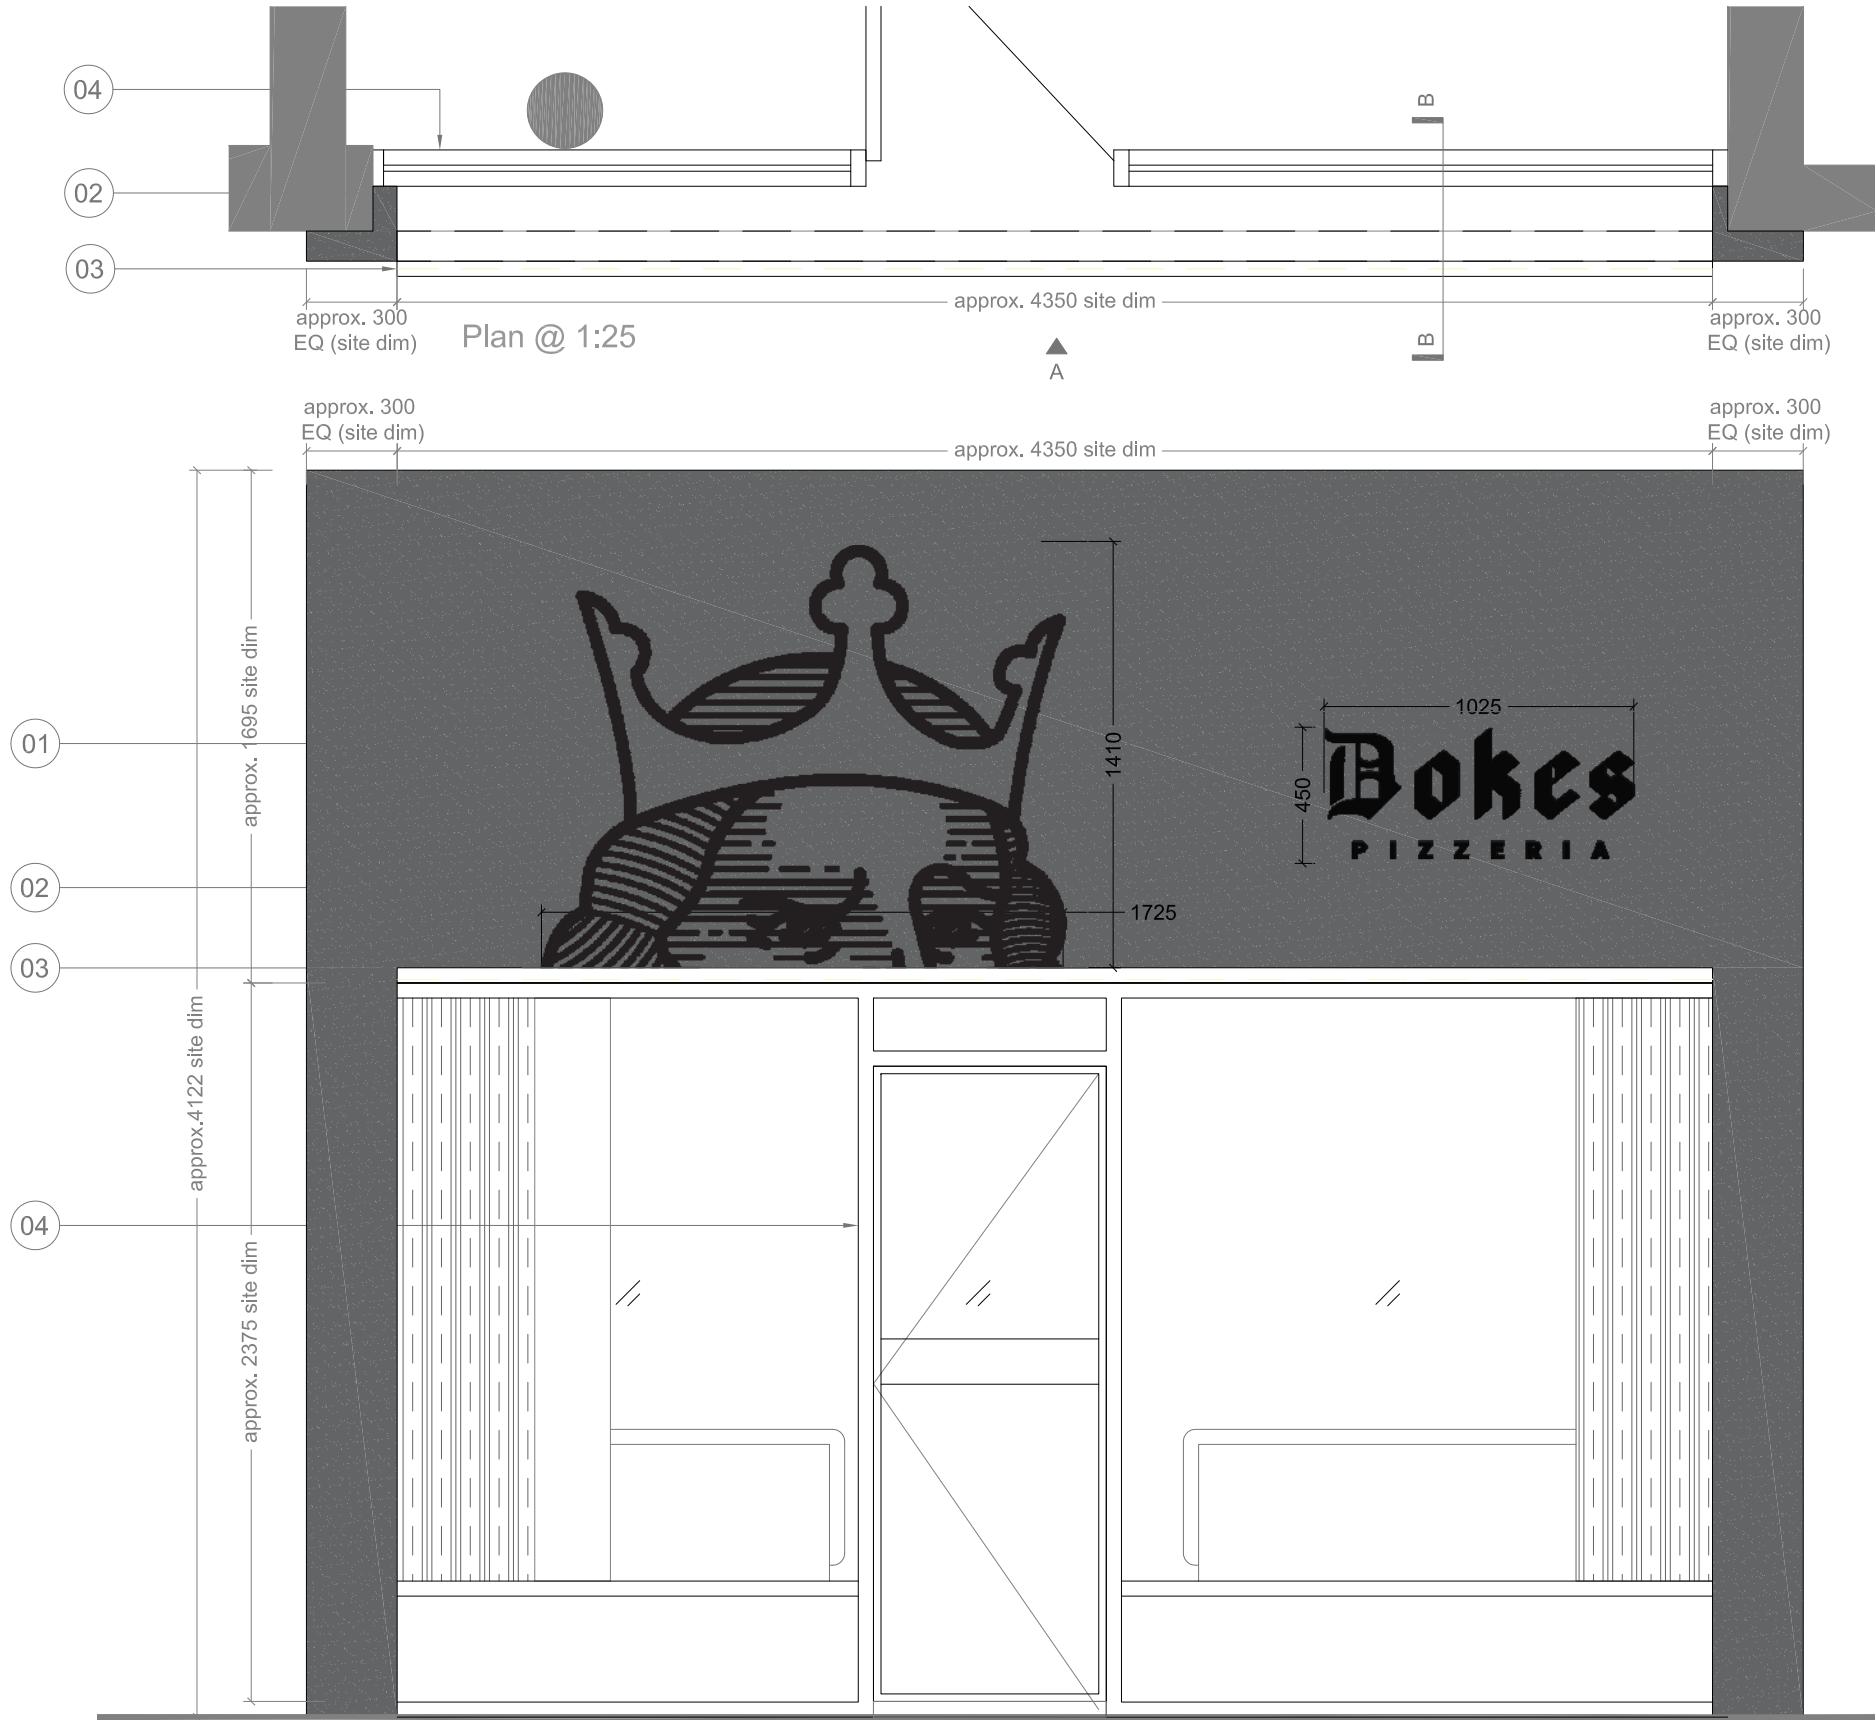

Elevation A @ 1:25

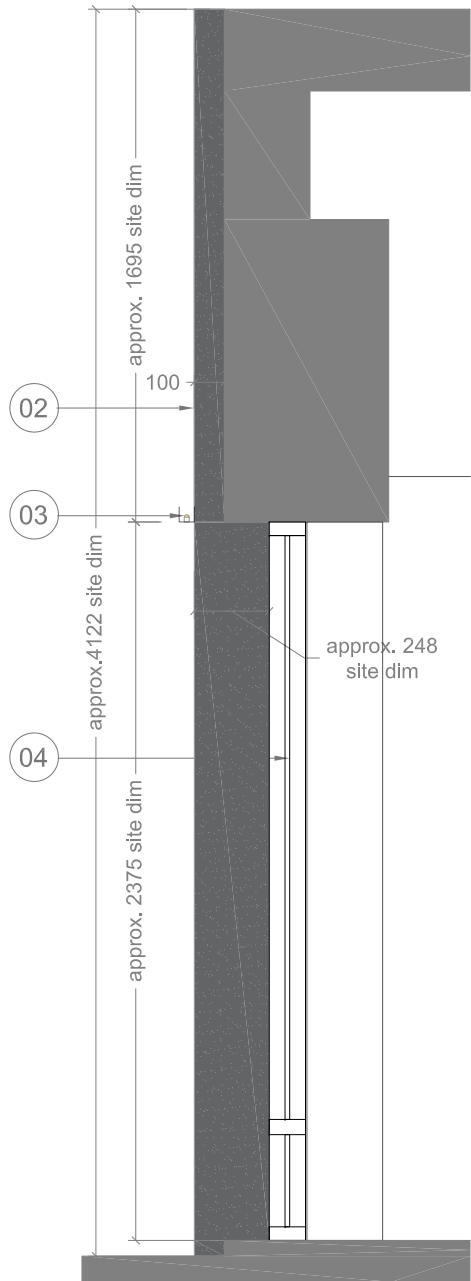

Section Thro' B-B @ 1:25

Notes:

01 Dokes Logo: Traditional signwriting. Colour off white.

02 External Fascia: To be overboarded to achieve a flush surface. Facade surface to be treated and prepared to receive K rend exterior grade render finish in black - TC15 9000-N. Contractor to provide samples for approval.

03 Light Trough: Aluminium light trough with waterproof LED light strip to be mounted on fascia board. **Colour to be Black with a Matt finish.** Electrician to provide power supply as required.

04 Shopfront: New shopfront glazing and entrance door to receive powder coat finish. **Colour to be Black with a Matt finish.**

NOTE:
Electrical contractor to allow for supplies to lighting. Electrician, Lighting Supplier and Joiner to liaise regarding manufacture and install.

PHAUS:

nudge@phaus.co.uk
0161 222 5141
22 Lever Street
Manchester M1 1EA
phaus.co.uk

DRAWING NUMBER: PH0239-D-010
CLIENT: DOKES PIZZERIA
PROJECT NAME: DOKES PRESTWICH
DRAWING TITLE: EXTERNAL SIGNAGE DETAIL
SCALE: 1:25 @ A3
DATE: 10.2021
DRAWN BY: CN
CHECKED BY: HA

STATUS: FOR COSTING
REV: A



REV: A
DATE: 11/02/22
NOTE: COLOUR REFS ADDED
BY: PS

NOTE:
This drawing has been produced from a PHAUS site survey and is for design intent purposes only. Check survey to be carried out by main contractor and discrepancies forwarded to PHAUS.

Please note that this drawing is still subject to Building Regulations and Landlord approval. External signage is subject to Advertisement Consent.

DRAWING TO BE READ IN CONJUNCTION WITH OTHER CONSULTANTS DRAWINGS & SPECIFICATIONS.

NOTES

1. DO NOT SCALE FROM THIS DRAWING.
2. IF ANY DISCREPANCIES ARE FOUND, NOTIFY PHAUS.
3. THIS DRAWING IS THE PROPERTY OF PHAUS AND IS NOT TO BE REPRODUCED WITHOUT OUR CONSENT.
4. CONTRACTORS TO PERFORM THEIR OWN DIMENSION CHECK ON SITE.