

- NOTES
- This drawing is copyright. No unauthorised copying of drawing without the express permission of the architect.
 - Do not scale from prints. Use figure dimensions only.
 - Contractors to check all dimensions on site prior to commencement of works.
 - All works to be carried out in accordance with current statutory Health and Safety Regulations.
 - This drawing is to be read in conjunction with all relevant consultants' and / or specialists' drawings / documents and any discrepancies or variations are to be notified to the architect before affected work commences.
- | REV. | AMENDMENTS | DATE |
|------|--------------------------|----------|
| A | ELEVATIONS ALTERED | 27/07/21 |
| B | ELEVATION L ALTERED | 07/02/22 |
| C | ELEVATIONS G + D ALTERED | 05/03/22 |
| D | ELEVATIONS A + F ALTERED | 06/05/22 |



ELEVATION A



ELEVATION B



ELEVATION C



ELEVATION D



ELEVATION E




ELEVATION F




ELEVATION G



ELEVATION L

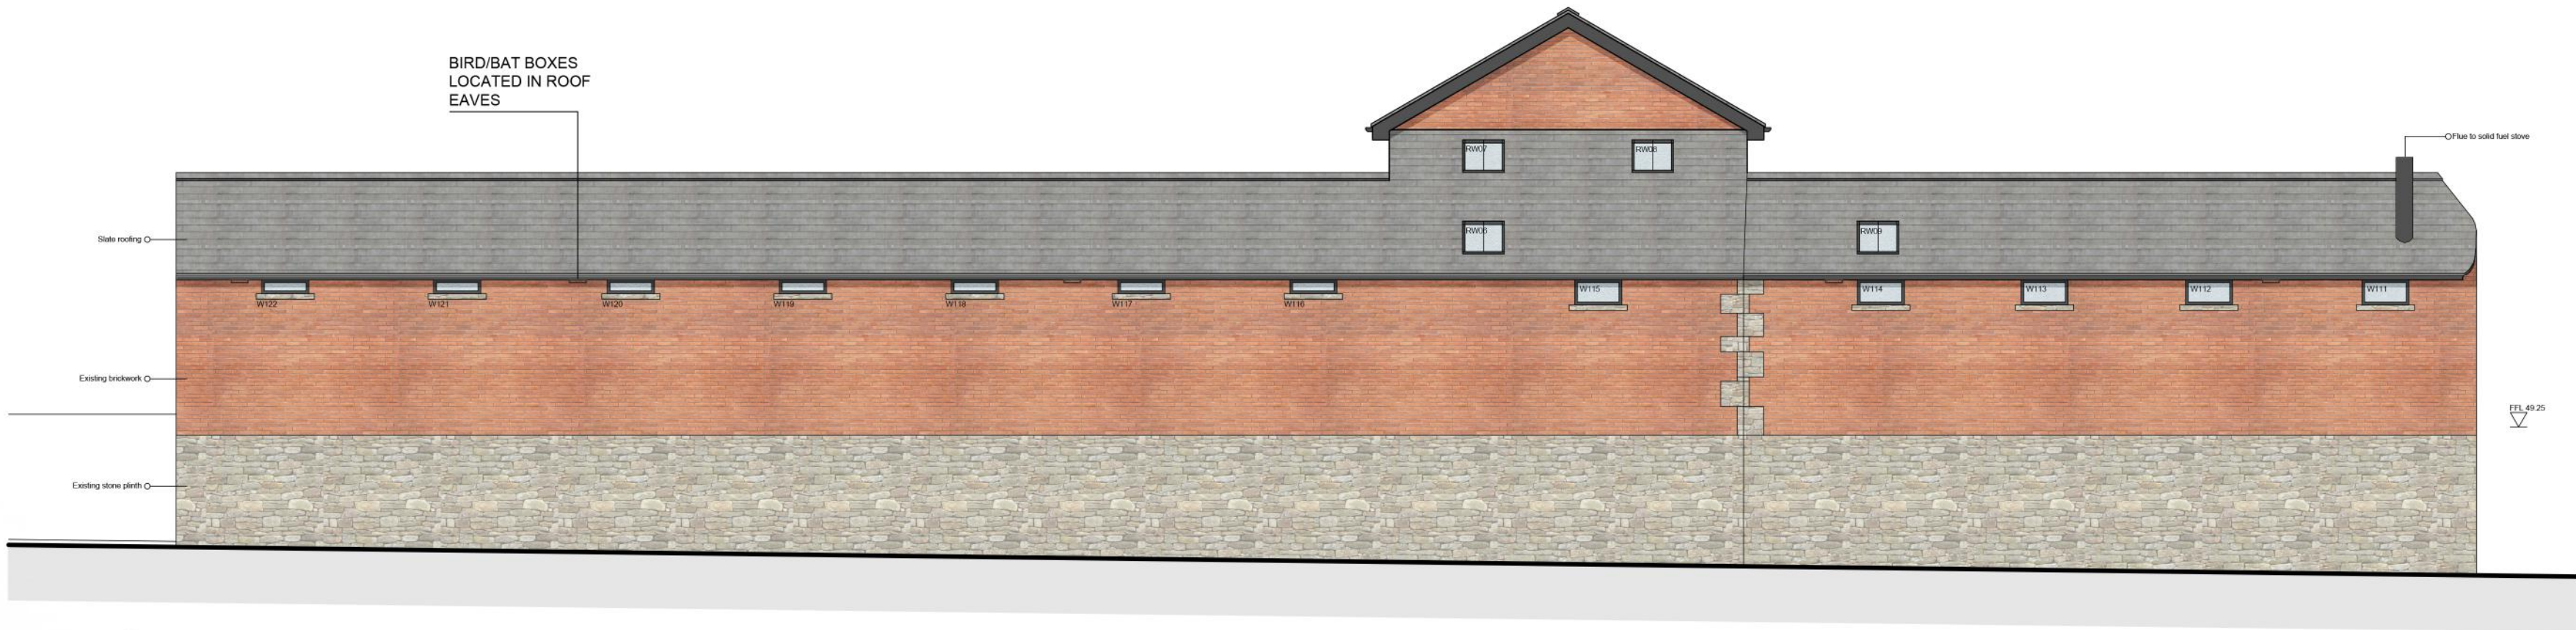

ELEVATION J

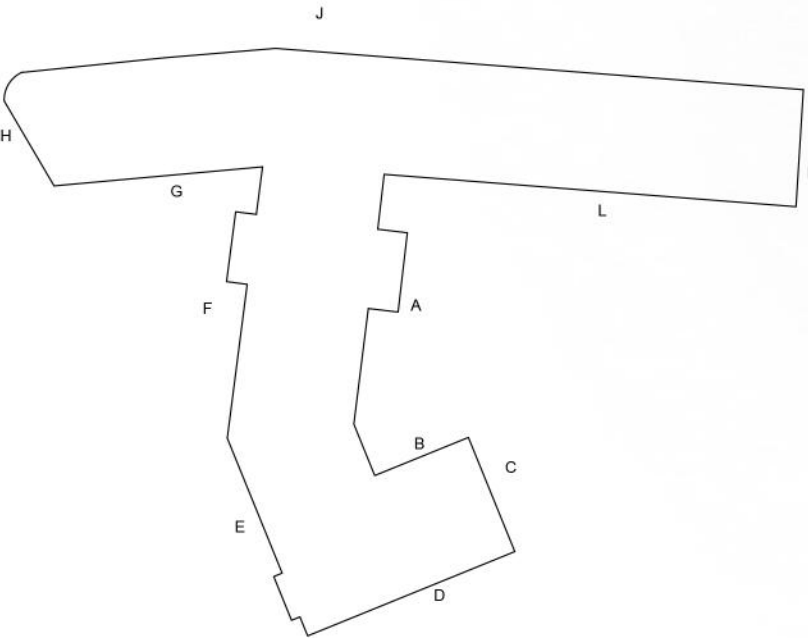

Project	2no. PROPOSED NEW DWELLINGS: HOLLINS HOUSE FARM
Drawing	PROPOSED ELEVATIONS
Client	Mr & Mrs W. NIELD
Dwn. By	MMcD/RH
Scale	1:100
Drg. No.	17/492.13(D)
Drg. Size	A1
Date	MAY 2021

JOHN HOLT ARCHITECTS LTD.

3 MANCHESTER ROAD BURY LANCASHIRE BL9 0DR
TELEPHONE 0161 764 8314 E-MAIL mail@holtarchitects.co.uk

DO NOT SCALE DRAWING