


EXISTING CHIMNEY STACK TO  
BE REMOVED SHOWN DOTTED

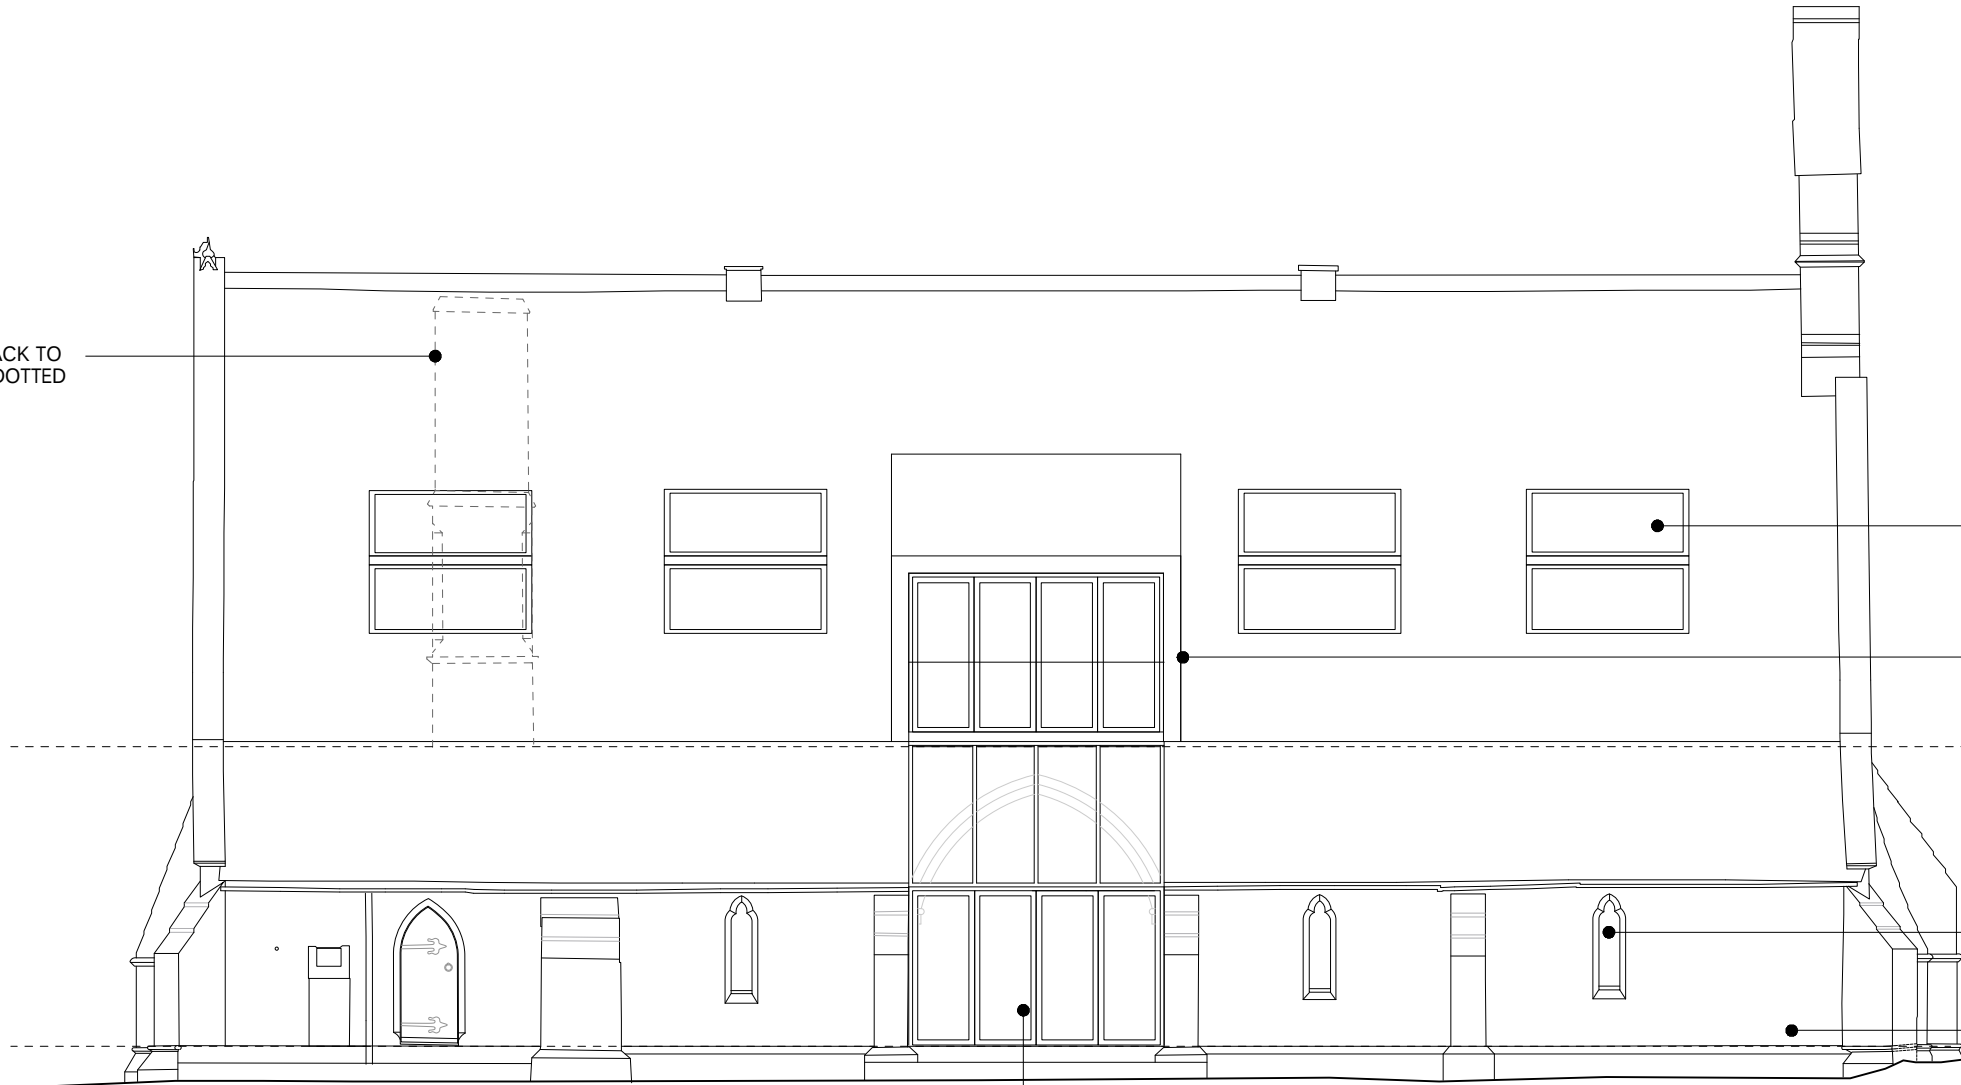

NEW ROOFLIGHTS  
WITHIN EXISTING SLATE  
ROOF WHERE INDICATED

NEW SLATE CLAD DORMER  
TO MASTER BEDROOM  
WITH ALUMINIUM BIFOLD  
DOORS AND FRAMELESS  
GLASS BALUSTRADE


NEW METAL FRAMED WINDOWS  
TO EXISTING OPENINGS

EXISTING STONEMWORK  
TO BE CLEANED

NEW METAL FRAMED BIFOLD  
DOORS TO NEW OPENING  
CREATED BETWEEN BUTTRESSES  
WITH NEW GLAZED ROOF OVER

EAST ELEVATION

Rev D - 04/22 - Rooflights and dormer amended  
Rev C - 03/22 - Rooflights amended, roof  
glazing added  
Rev B - 02/22 - Rooflight layout amended  
Rev A - 01/22 - Dormer omitted to Bed 2, dormer  
to Bed 1 enlarged, rooflight layout amended

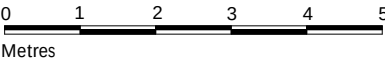

Jonathan Davidson Architects

Architecture, Planning & Industrial Design

47 Hilton Street  
MANCHESTER  
M1 2EF

t: 0161 711 0835  
e: inbox@jddavidsonarchitects.com  
w: www.jddavidsonarchitects.com

Client Mr D Apenteng

Project St John in the Wilderness  
Whalley Rd, Shuttleworth

Scale & Date 1:100 @ A3 Sept 2021

Document Planning Drawing  
Proposed Elevations 2/3  
Status For information

|         |     |    |      |   |
|---------|-----|----|------|---|
| Doc Ref | 367 | PD | 0010 | D |
|---------|-----|----|------|---|