



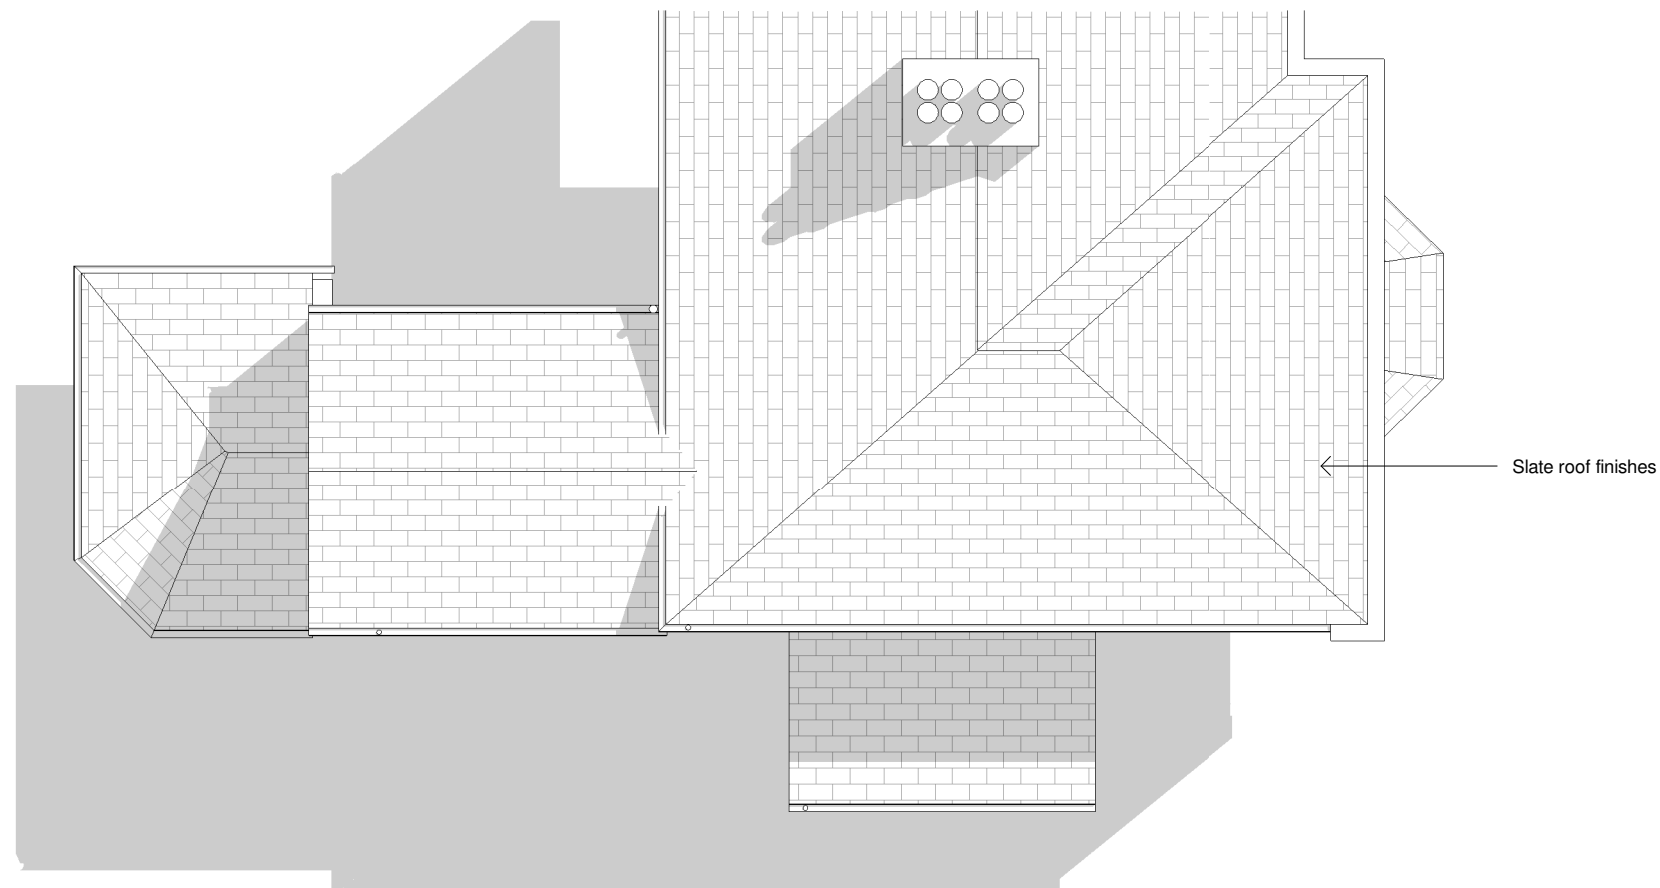

**2** Existing Roof Plan  
1 : 100

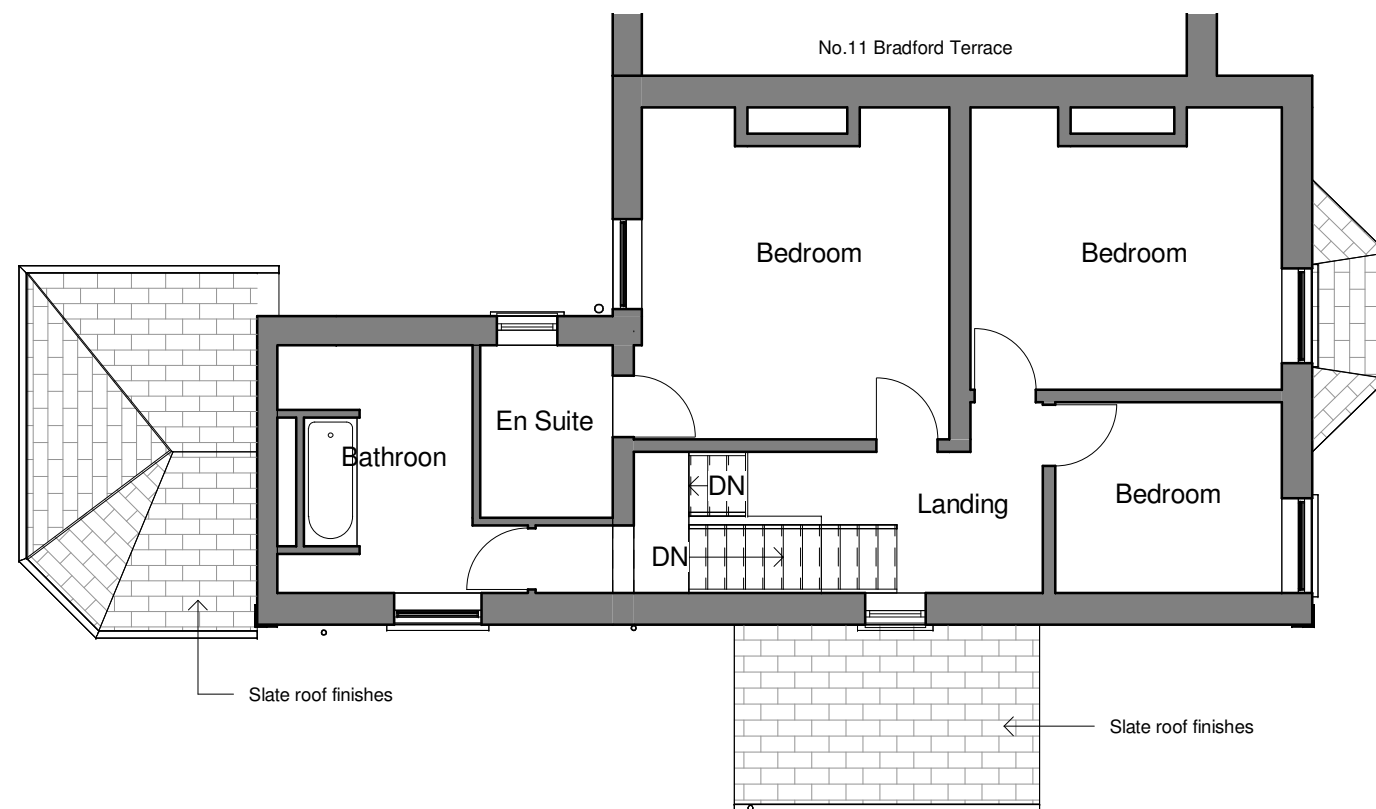

**1** Existing First Floor Plan  
1 : 100

|       |       |    |
|-------|-------|----|
| Rev:  | Date: |    |
| 1:100 |       |    |
| 1m    | 2m    | 3m |
| 4m    | 5m    | 6m |
| 7m    |       |    |

## 13 Bradford Terrace

Bury  
BL9 0TT

for  
Mr & Mrs Kyte

1003  
Existing First Floor & Roof  
Plans

1 : 100 @ A3

31/08/20

PLANNING