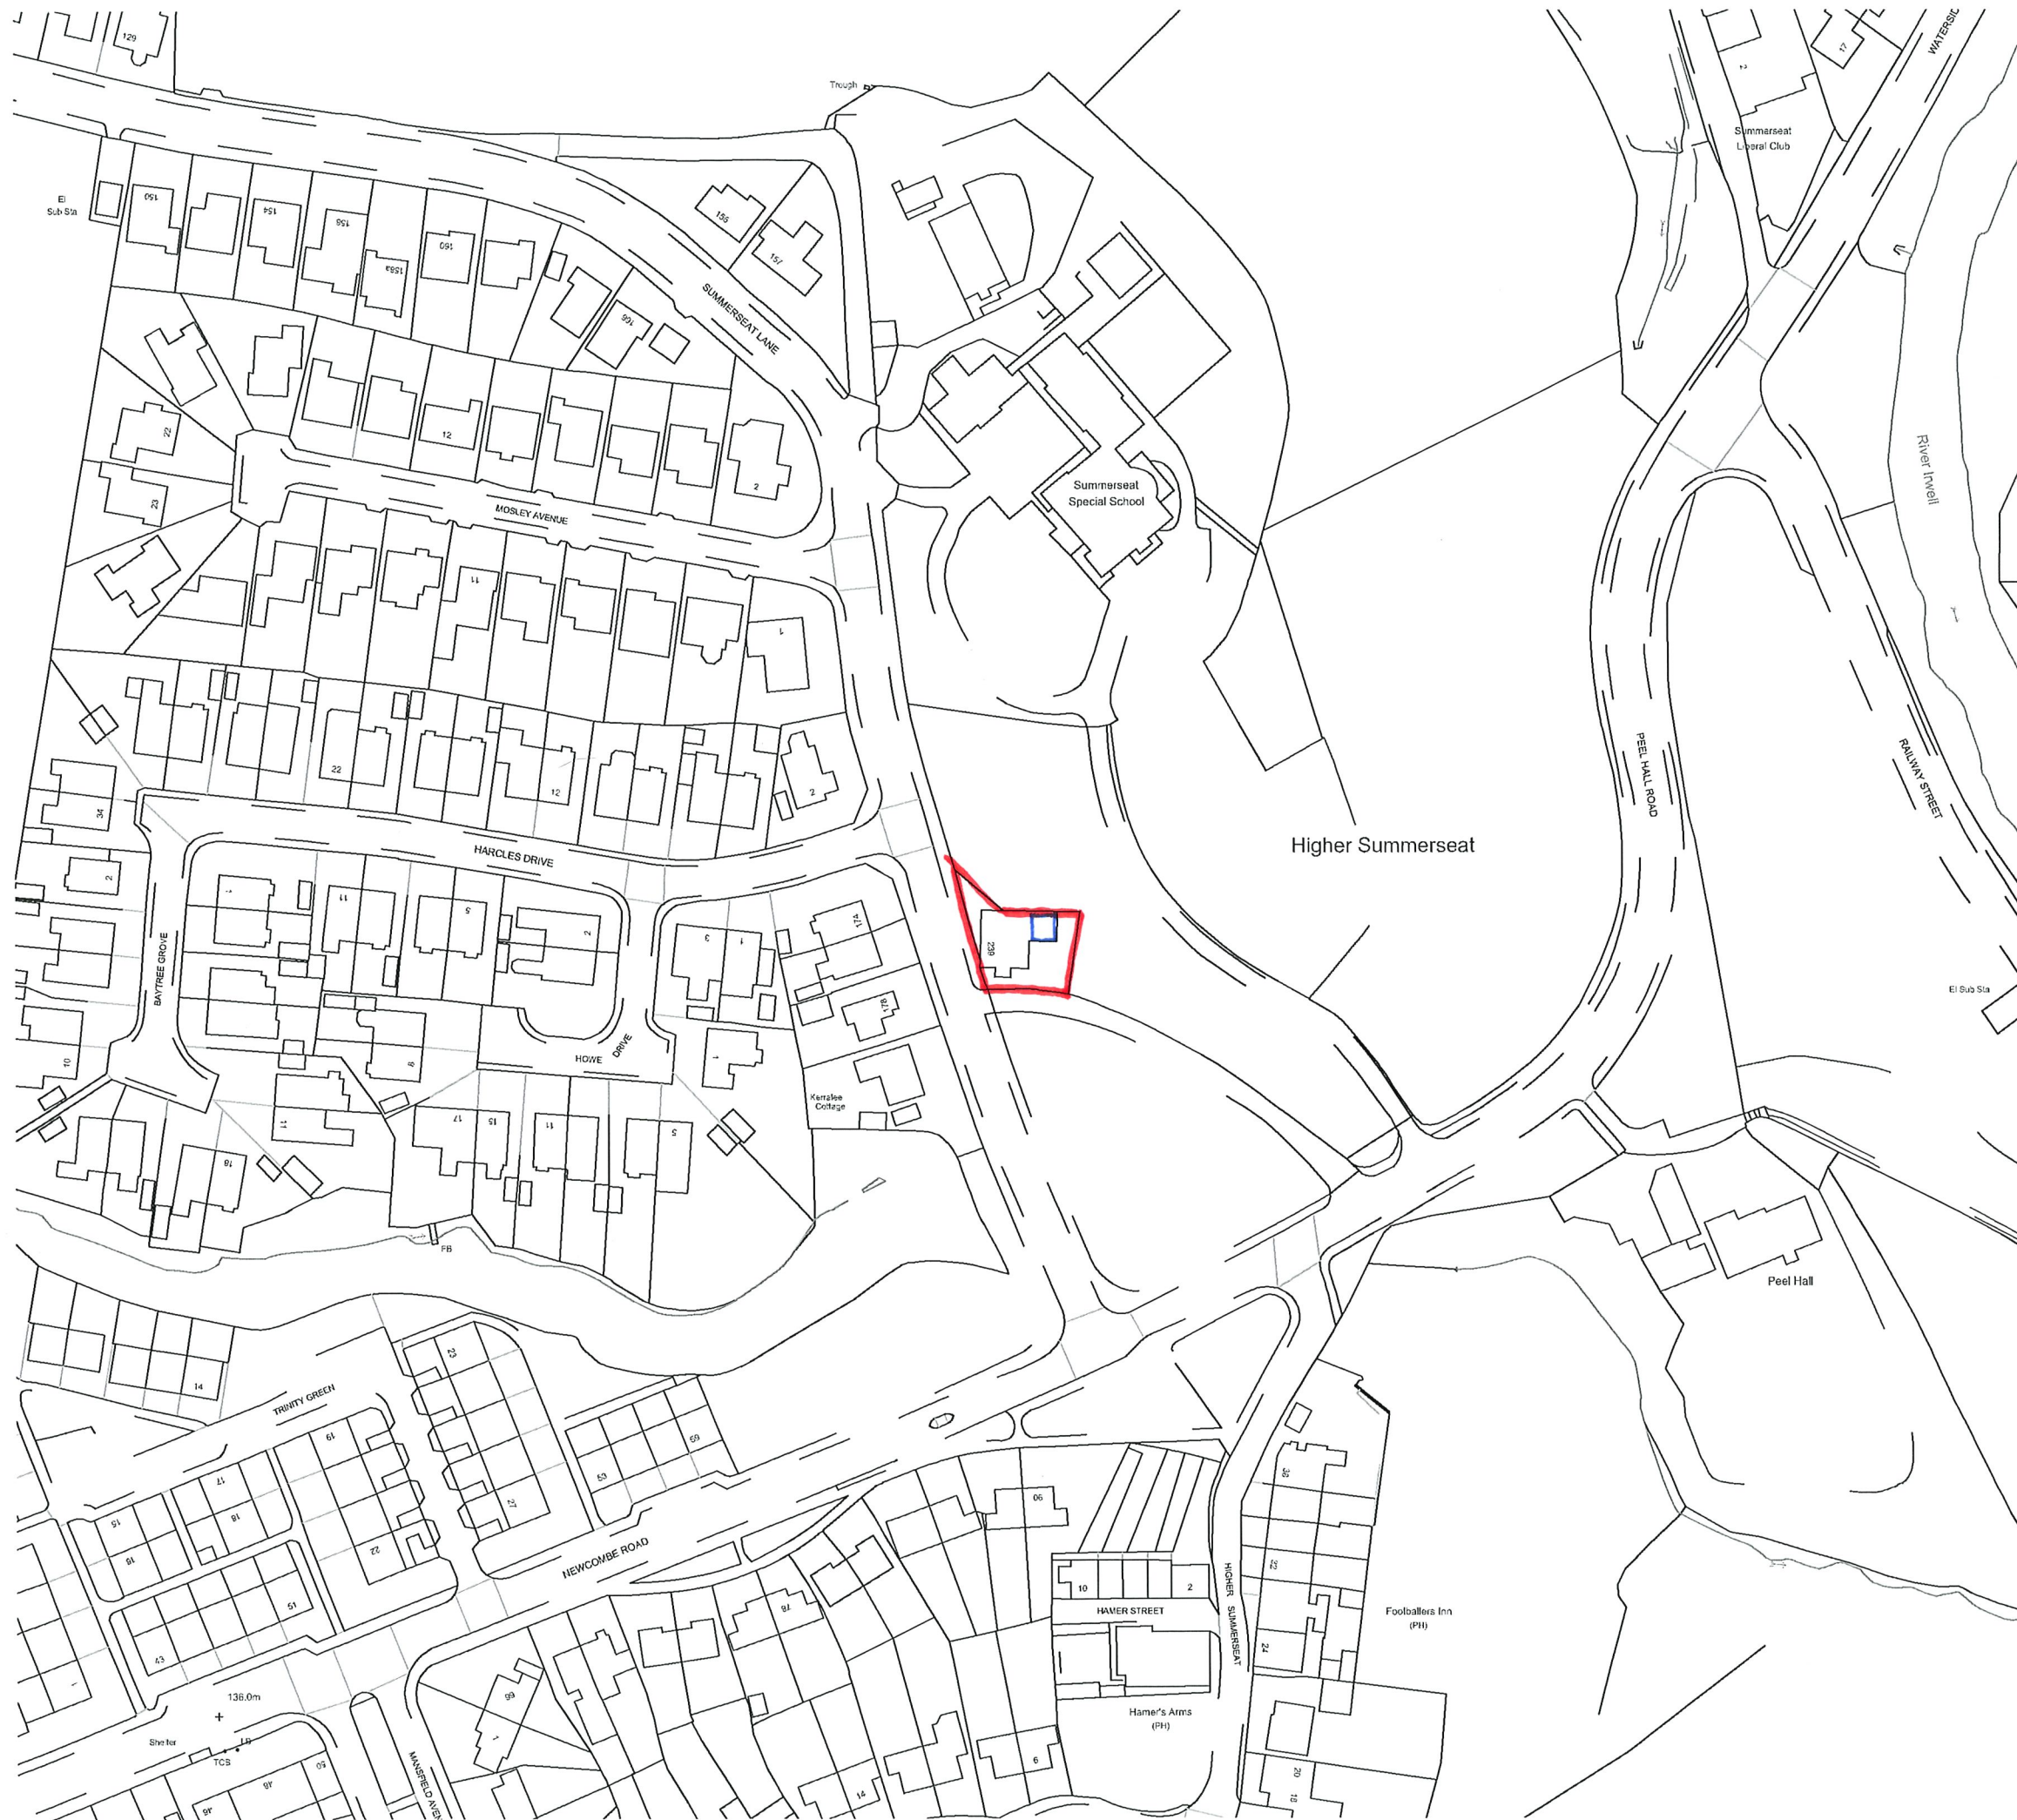


1:1250 @ A3

239 SUMMERSEAT
LANE LOCATION
PLAN.