


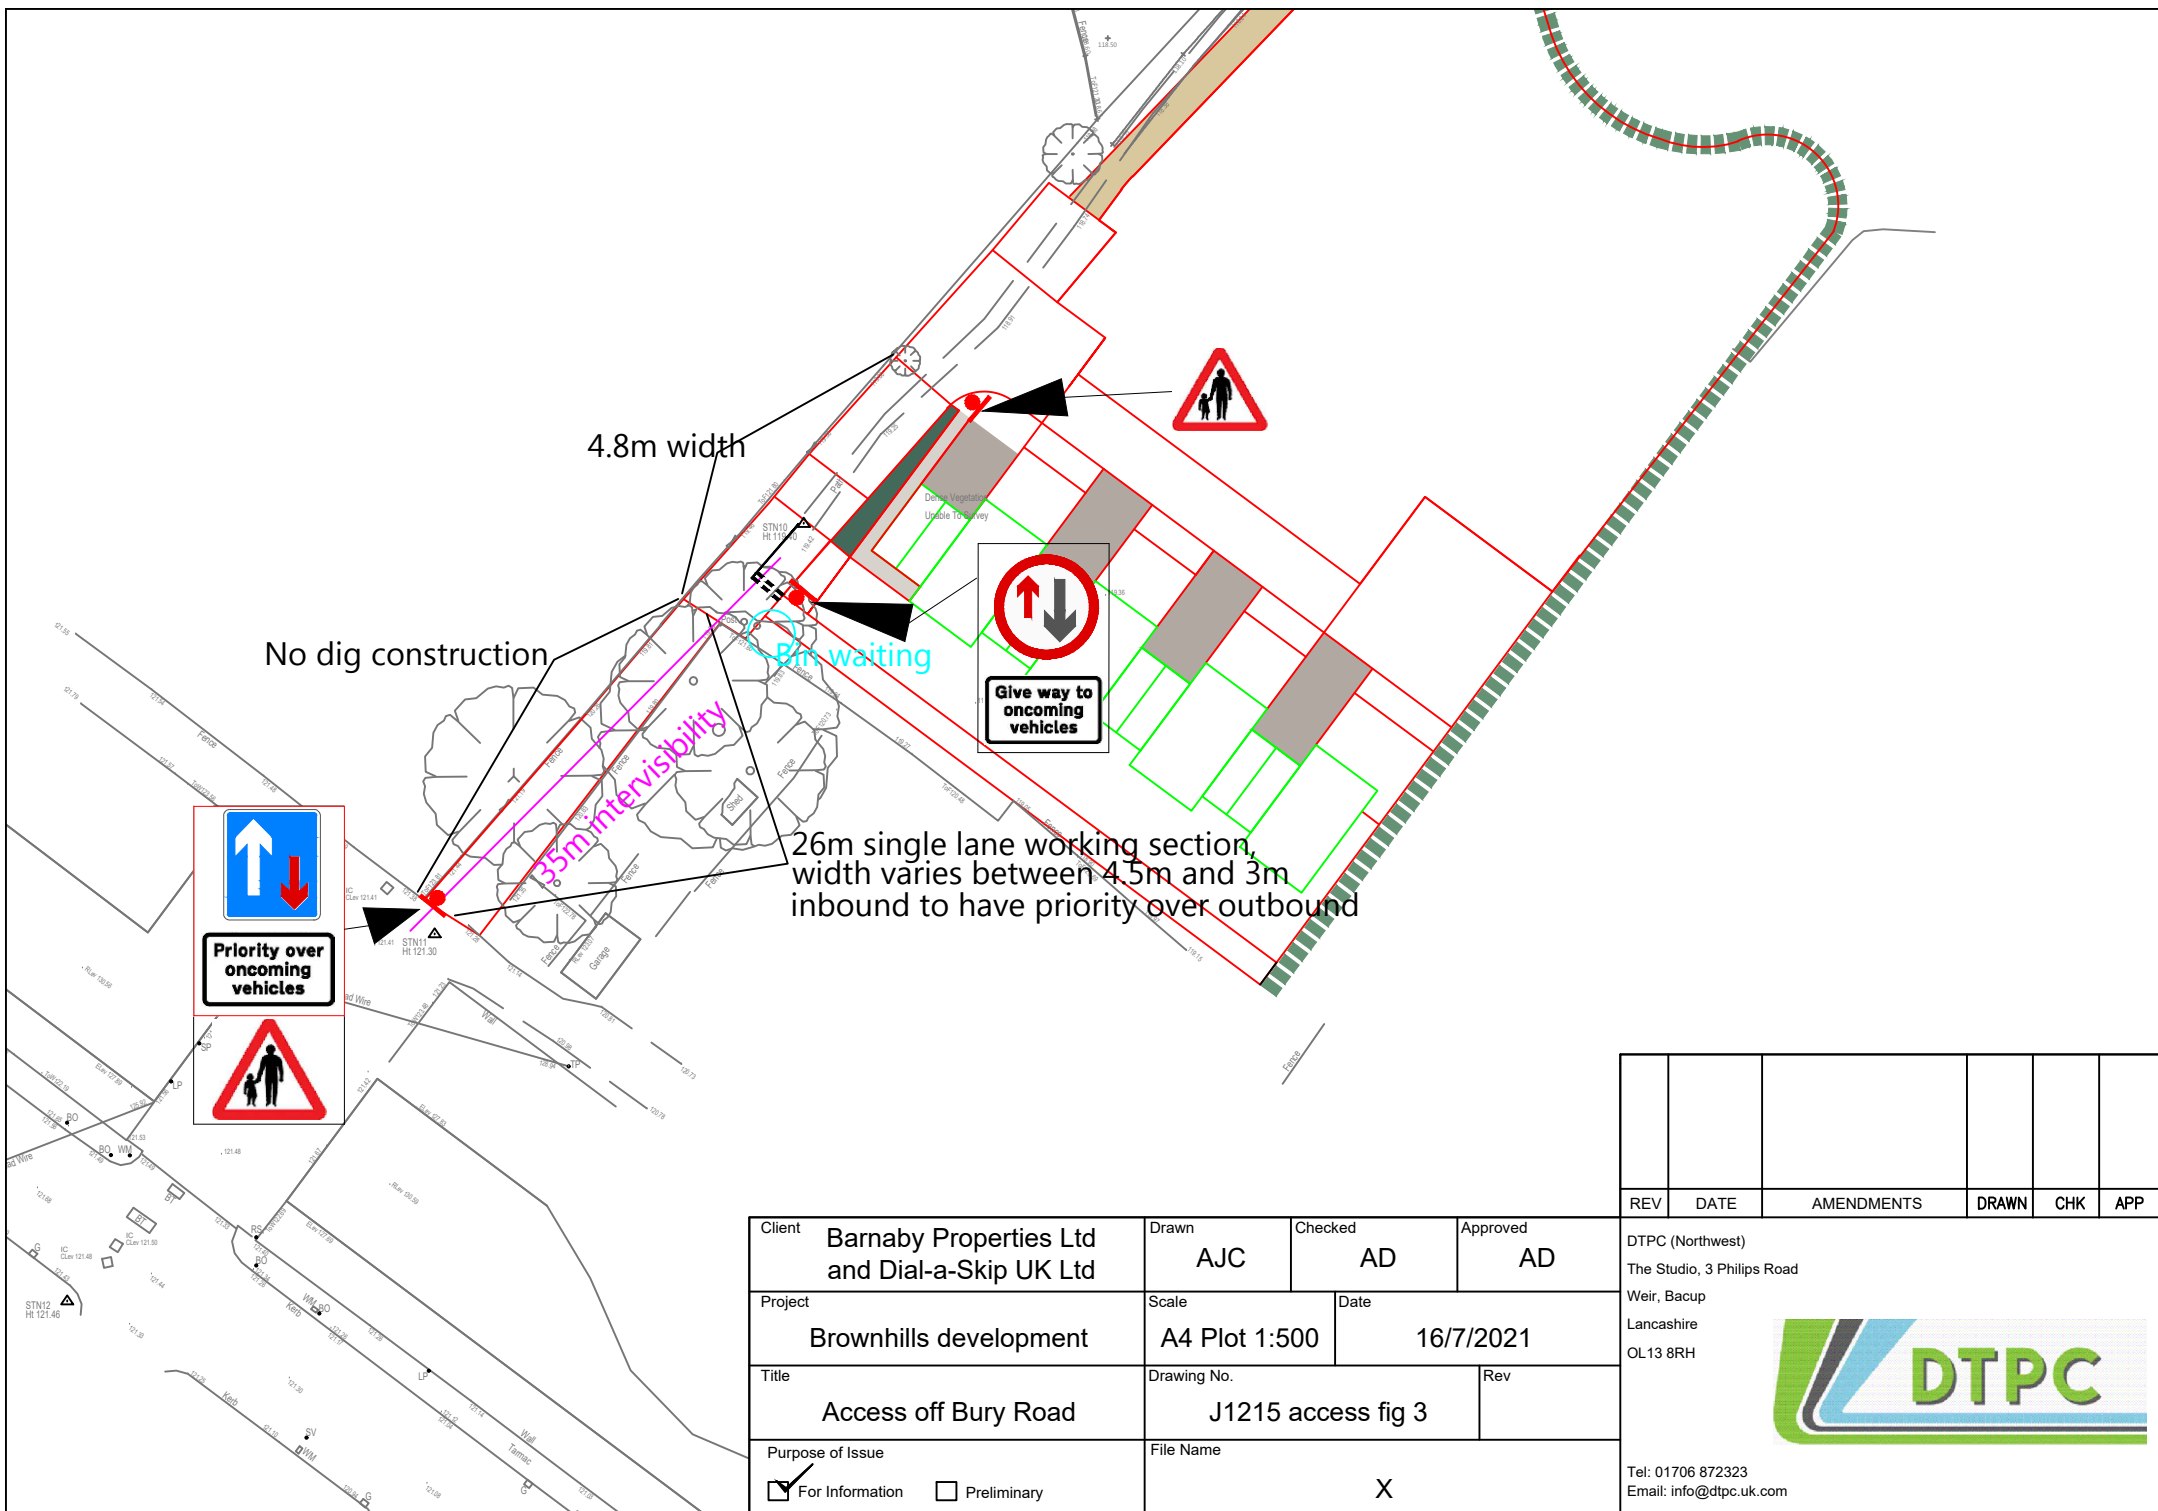

Client	Barnaby Properties Ltd and Dial-a-Skip UK Ltd			Drawn	AJC	Checked	AD	Approved	AD
Project	Brownhills development			Scale	A4 Plot 1:500		Date 16/7/2021		
Title	Access off Bury Road			Drawing No.	J1215 access fig 3			Rev	
Purpose of Issue	☒ For Information ☐ Preliminary			File Name	X				

REV	DATE	AMENDMENTS	DRAWN	CHK	APP
DTPC (Northwest) The Studio, 3 Philips Road Weir, Bacup Lancashire OL13 8RH					
					
Tel: 01706 872323 Email: info@dtpc.uk.com					