


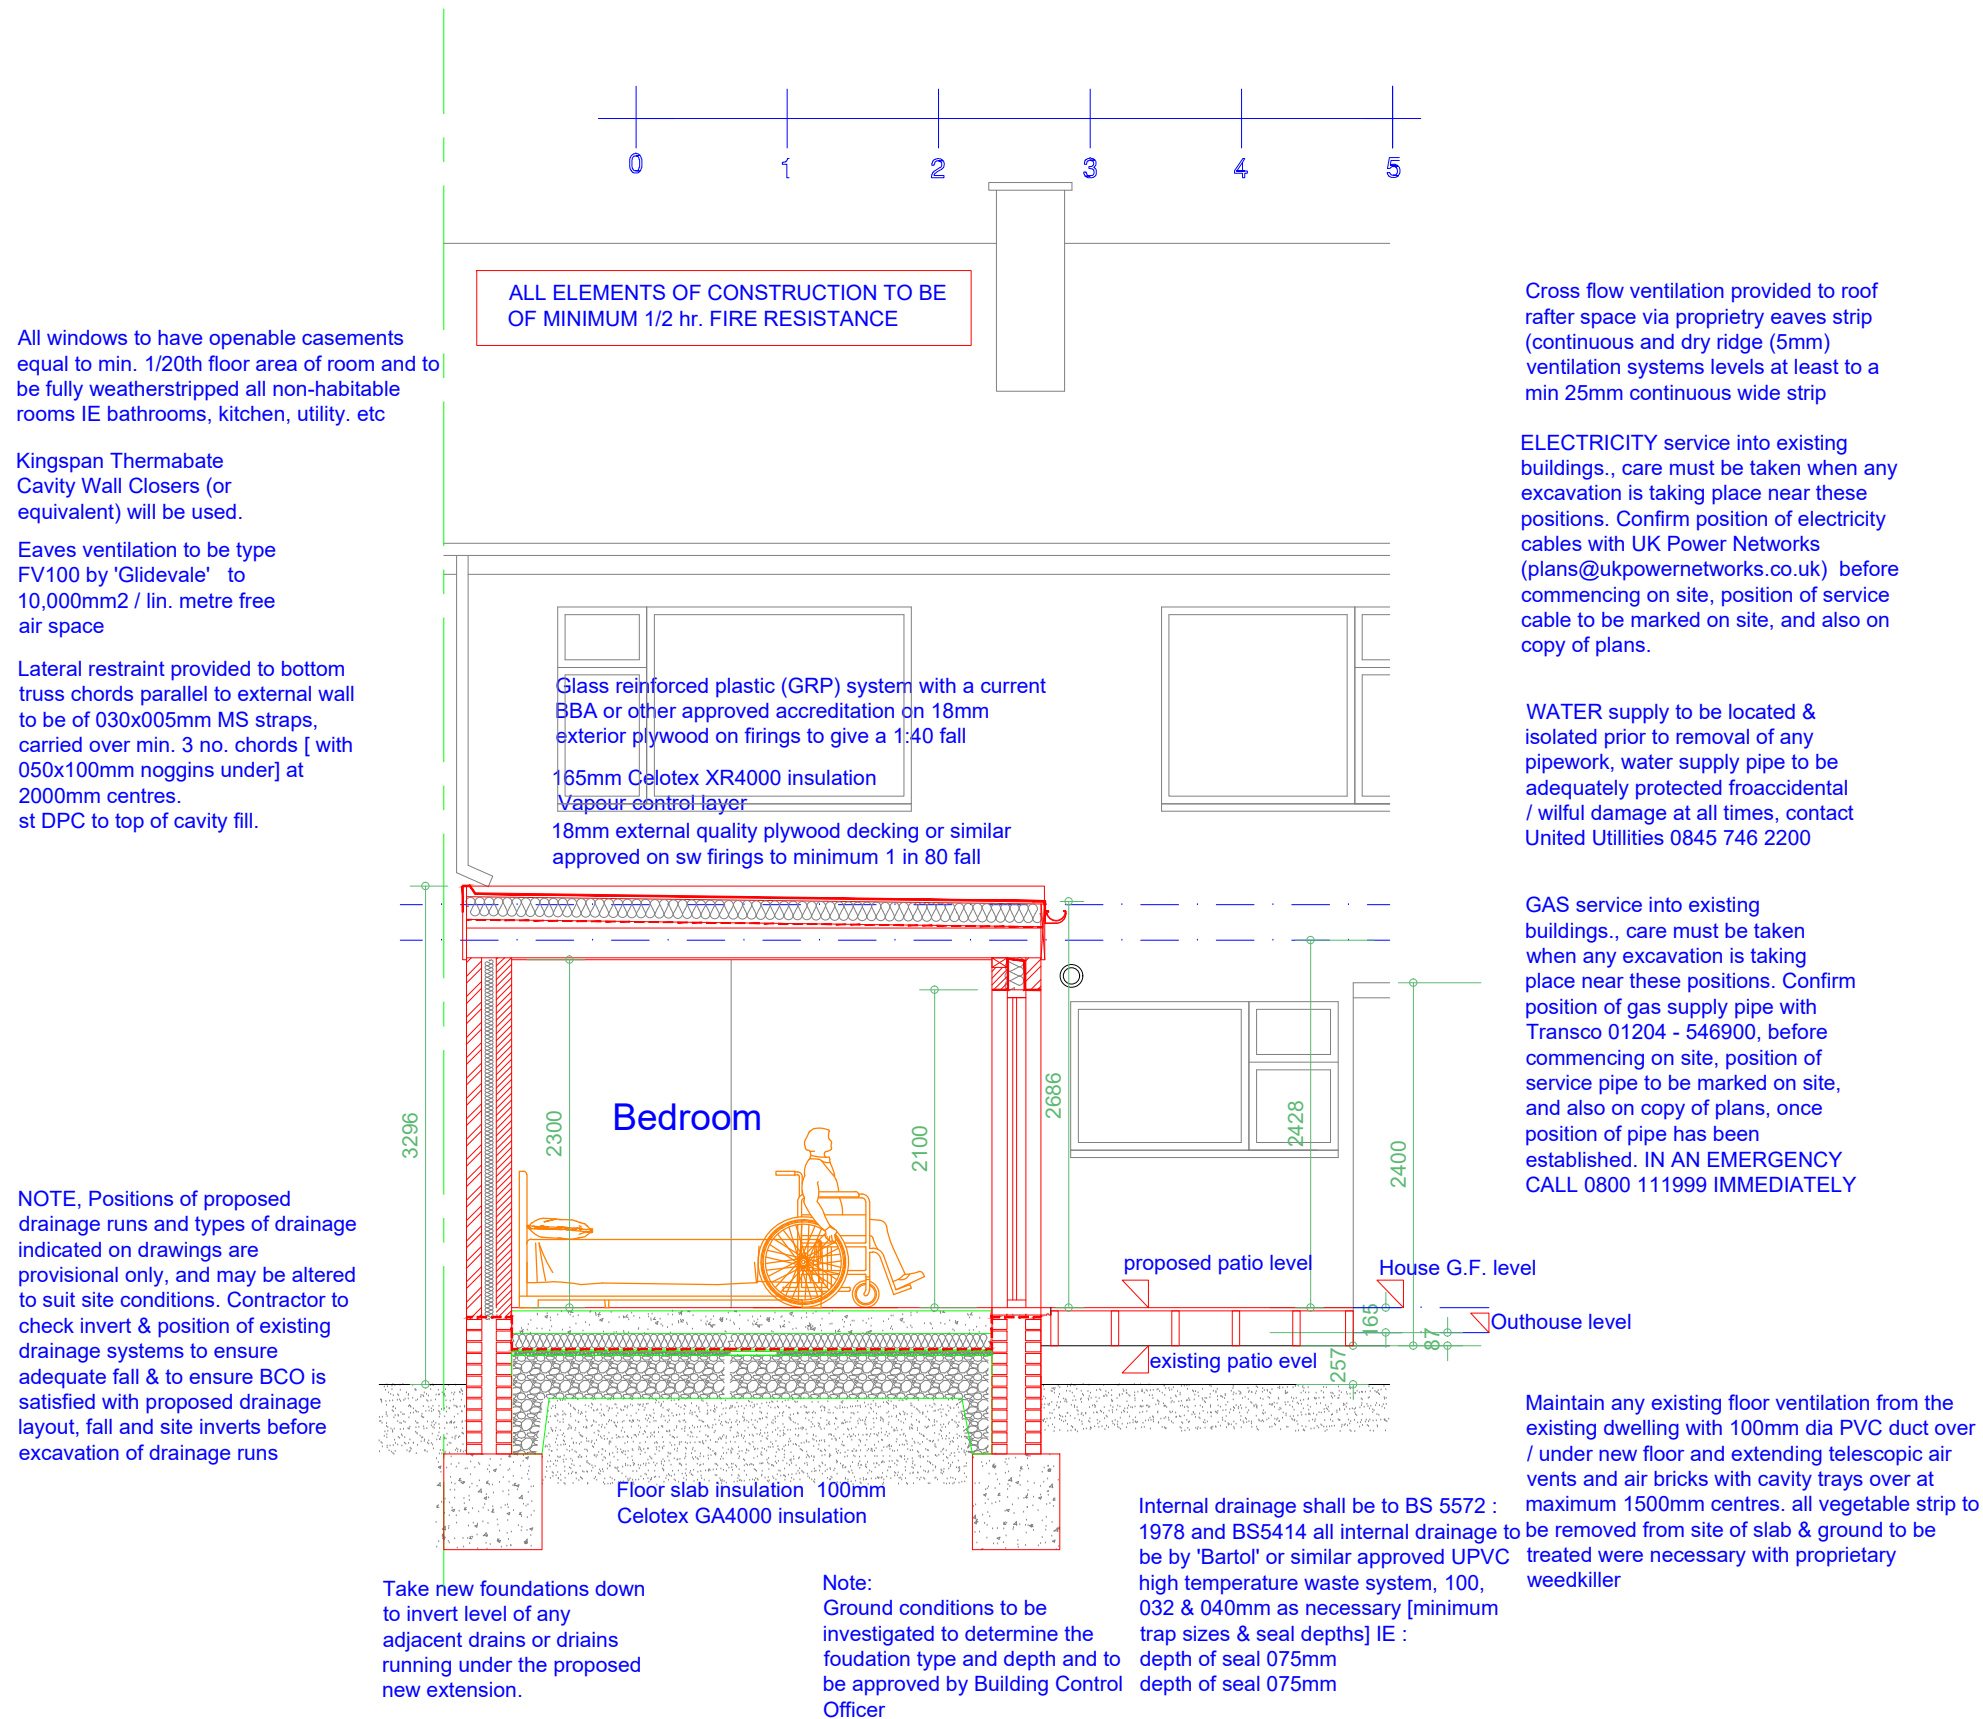

Proposed Sections

Rev	Date	Description
Issued For : INFORMATION PURPOSES ONLY		

Client
Mr. Chris Rybczinski (Bury MBC)

Project
4 Hazel Avenue, BL8 3EQ
Proposed single storey DDA rear extension.

Scheme - Drawing Title

Proposed Section.

04	Date	18.06.24
Drawing No. Revision	Scale	1:50 @A3



Plans To Build It Ltd
Tel: 0161 728 5730
Mob: 07741175755
www.planstobuildit.com