



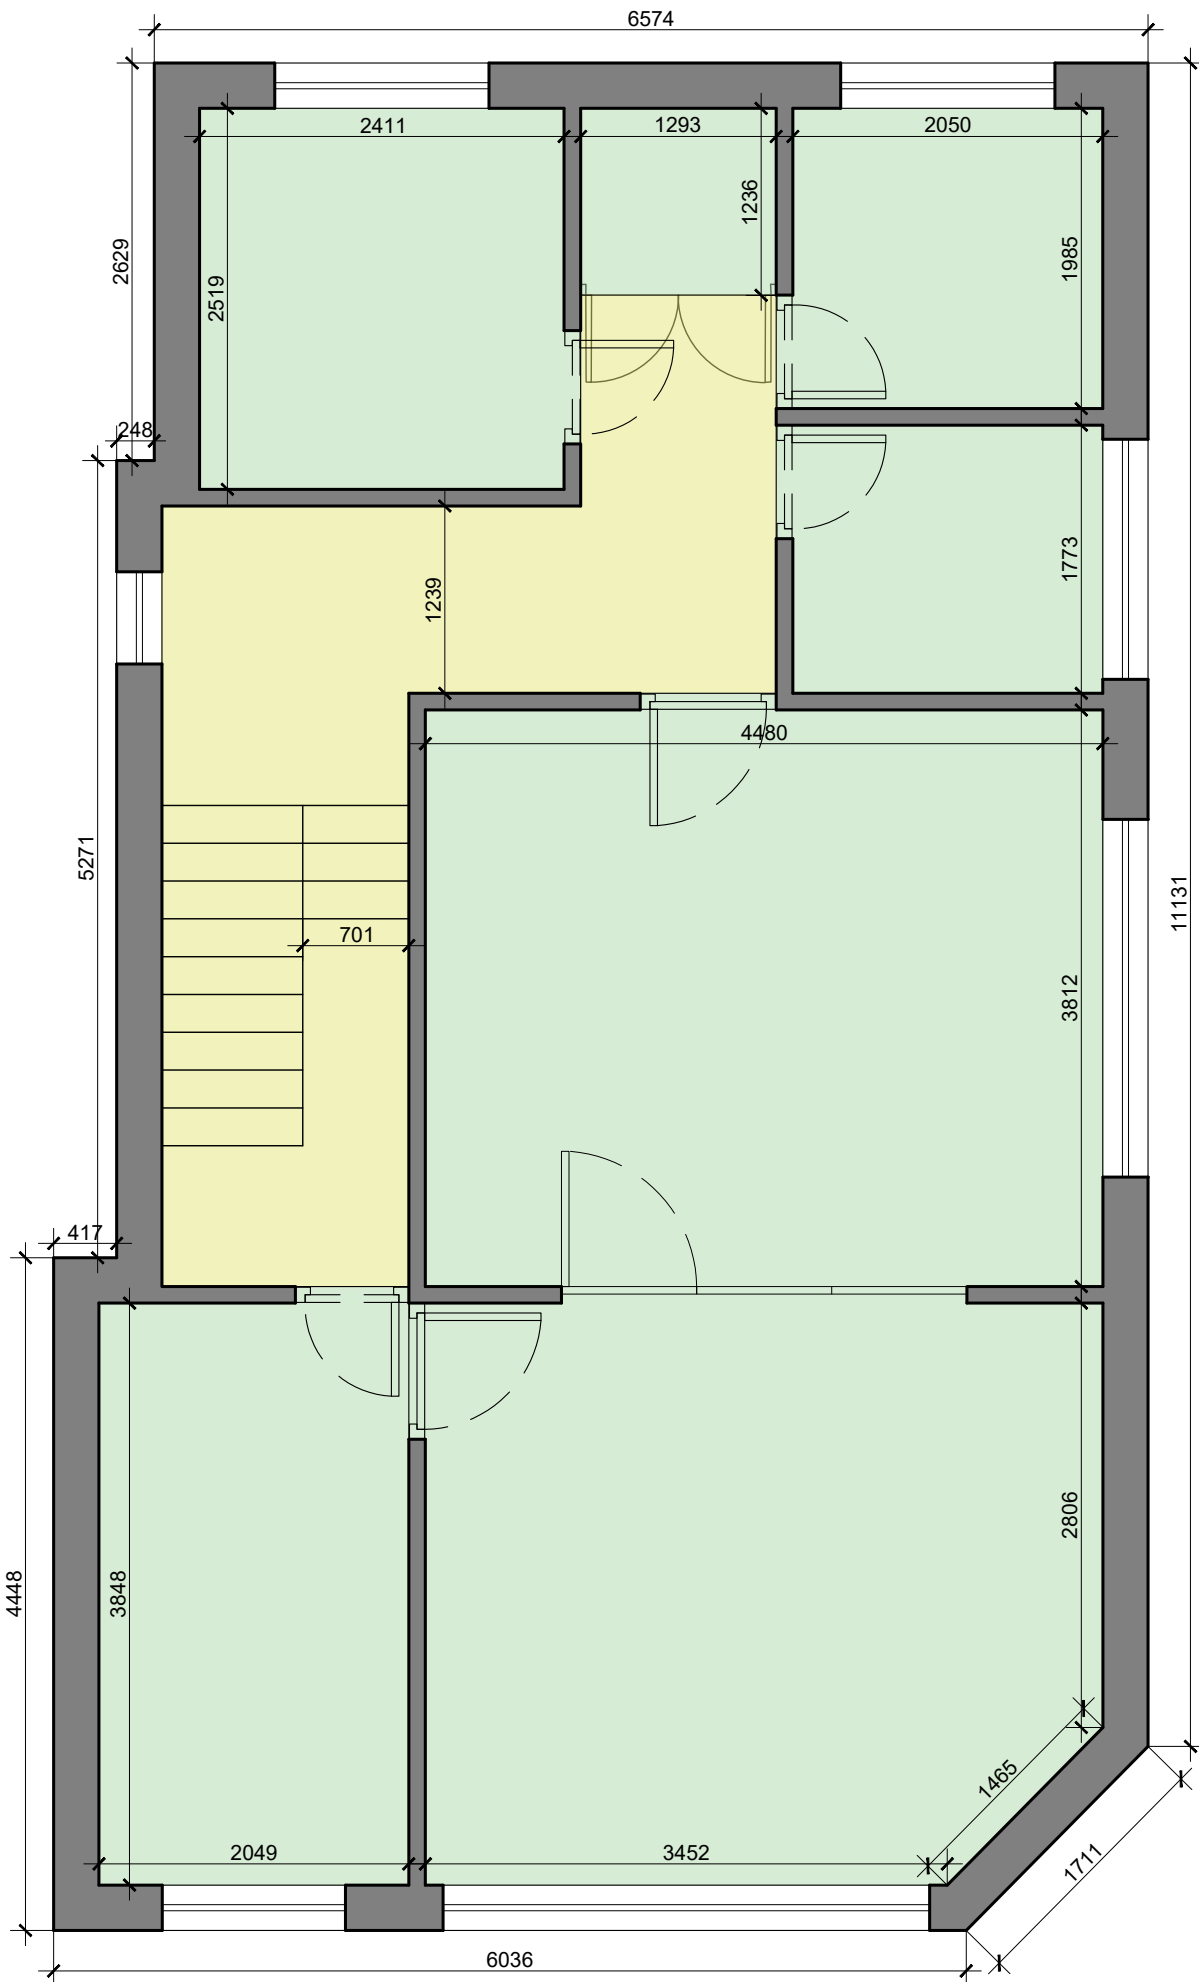

EXISTING FIRST FLOOR PLAN

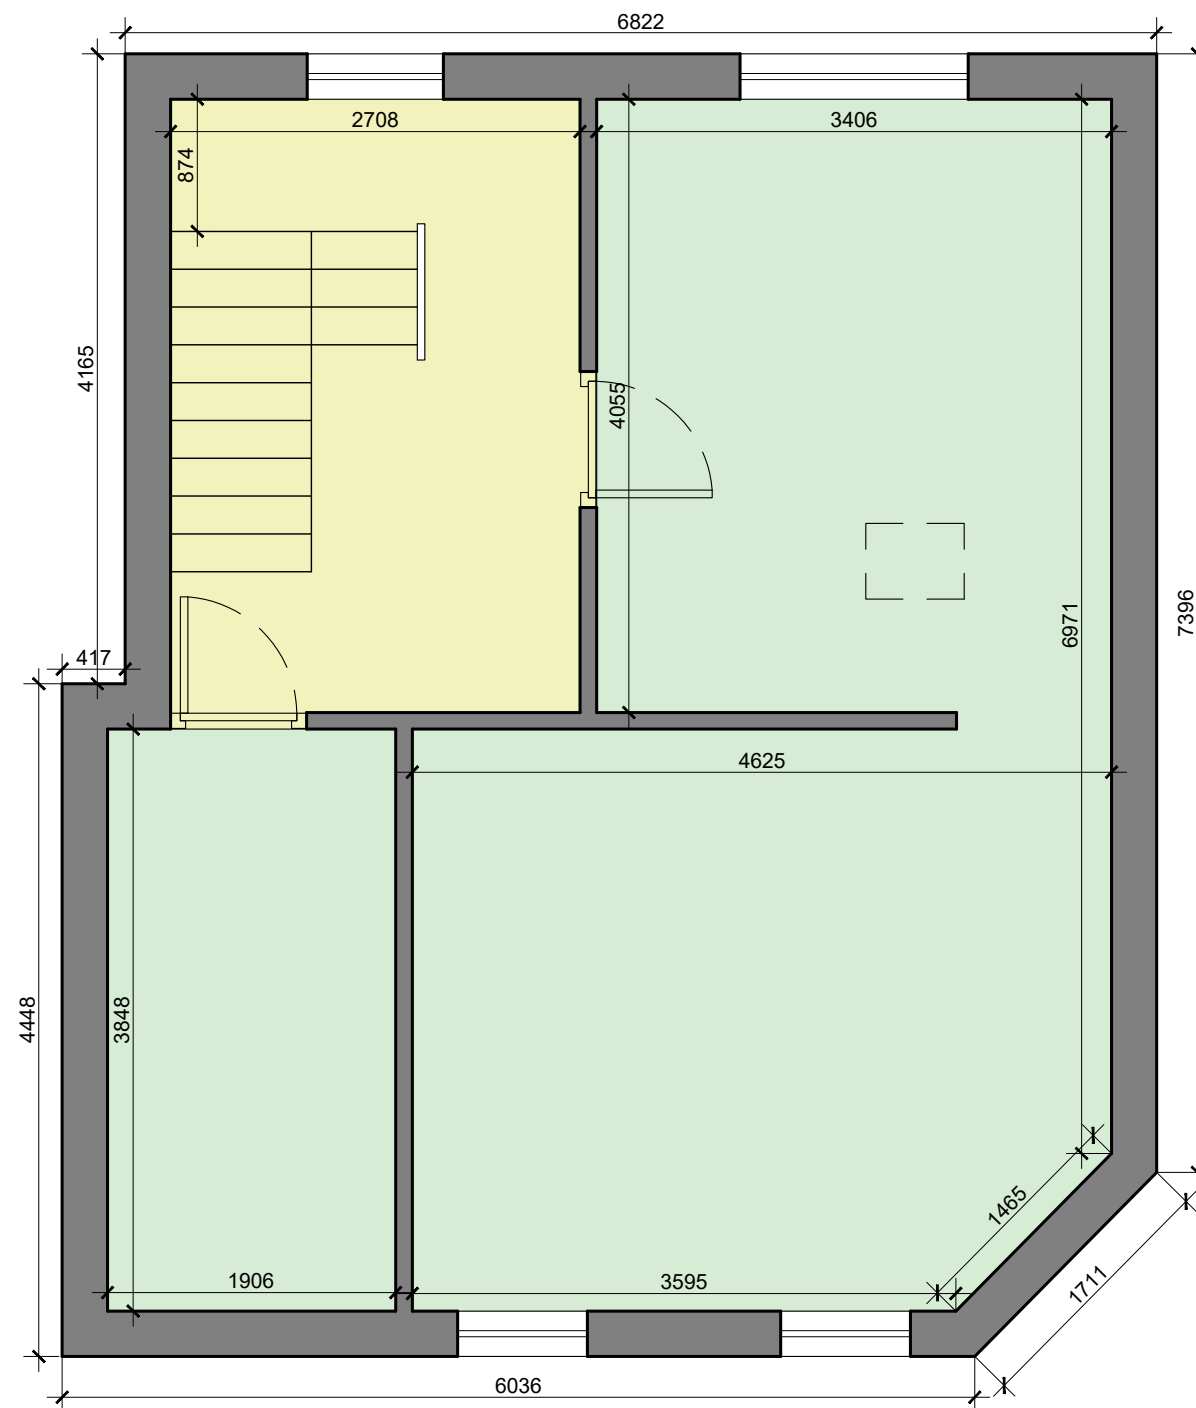

EXISTING SECOND FLOOR PLAN

General Notes

No.	Revision/Issue	Date


Firm Name and Address

 Mason and Marlowe
Mason and Marlowe Ltd.
Project Managers and Quantity Surveyors
5 Picadilly Place
Manchester, M1 3BR

Project Name and Address

228 Bury New Road Whitefield
M45 8QN.

Project	Sheet
228 Bury New Road	A3
Date	
15/09/2024	
Scale	1/100

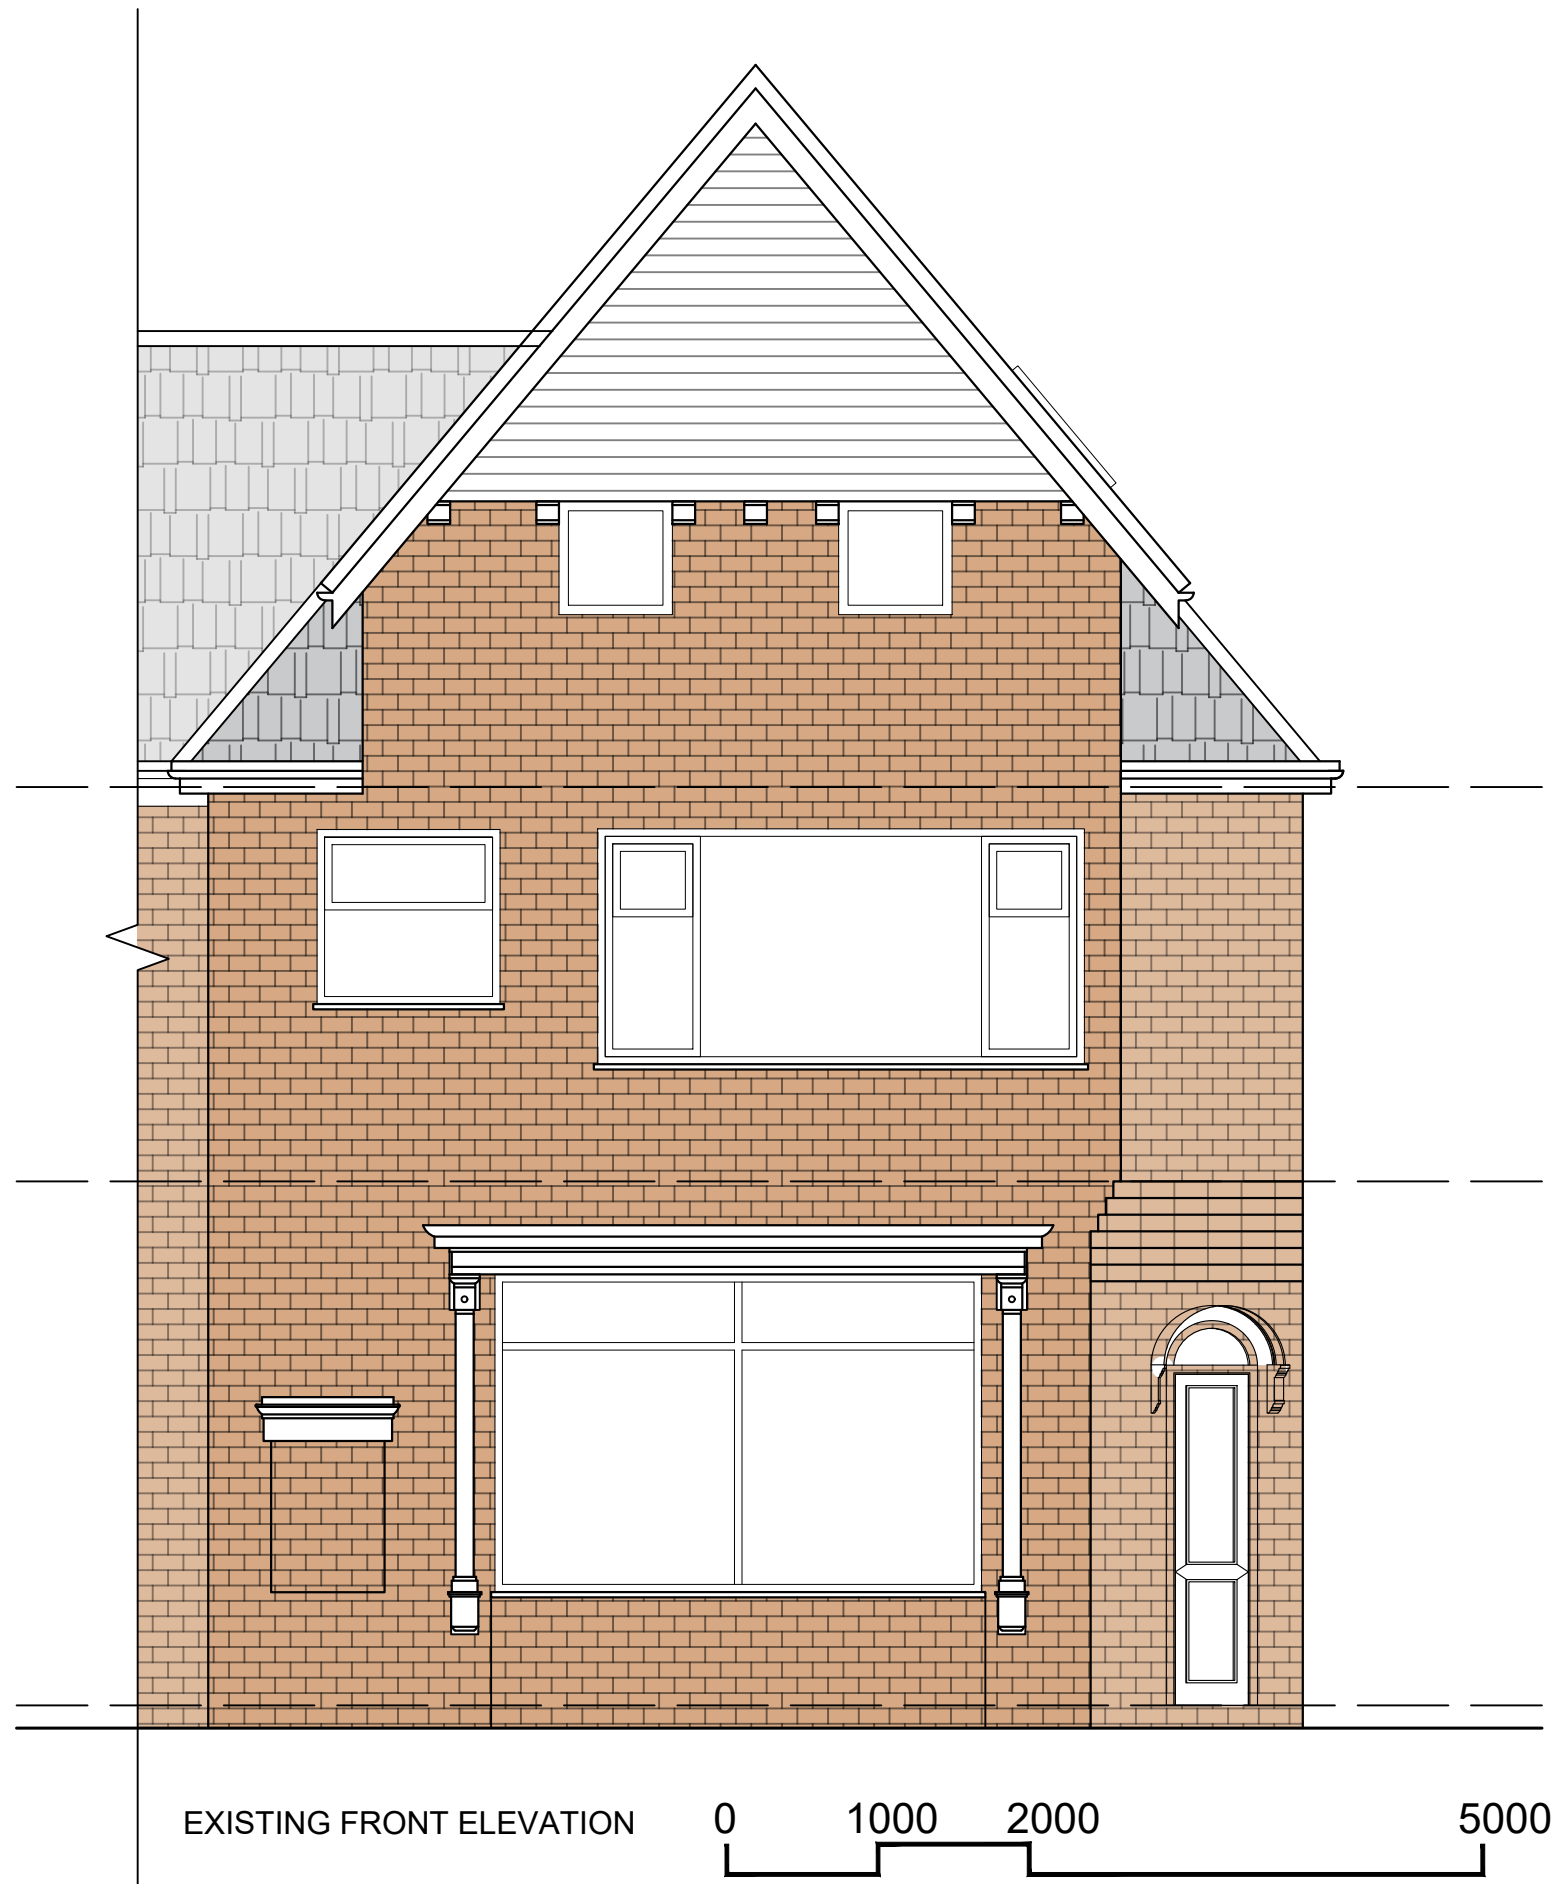

EXISTING FRONT ELEVATION

0 1000 2000 5000

General Notes

No.	Revision/Issue	Date

Firm Name and Address

 Mason and Marlowe


Mason and Marlowe Ltd.
Project Managers and Quantity Surveyors

5 Picadilly Place
Manchester, M1 3BR

Project Name and Address

228 Bury New Road Whitefield
M45 8QN.

Project	Sheet
228 Bury New Road	A3
Date 15/09/2024	
Scale 1/50	

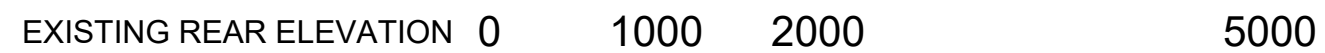

No.	Revision/Issue	Date

 Mason and Marlowe


5 Picadilly Place
Manchester, M1 3BR

228 Bury New Road Whitefield
M45 8QN.

A3



EXISTING RIGHT SIDE ELEVATION

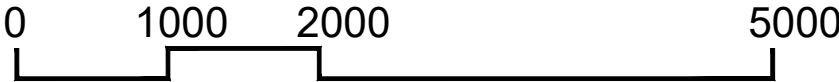

General Notes

No.	Revision/Issue	Date

Firm Name and Address

 Mason and Marlowe


Mason and Marlowe Ltd.
Project Managers and Quantity Surveyors

5 Picadilly Place
Manchester, M1 3BR

Project Name and Address

228 Bury New Road Whitefield
M45 8QN.


Project 228 Bury New Road	Sheet A3
Date 15/09/2024	
Scale 1/50	

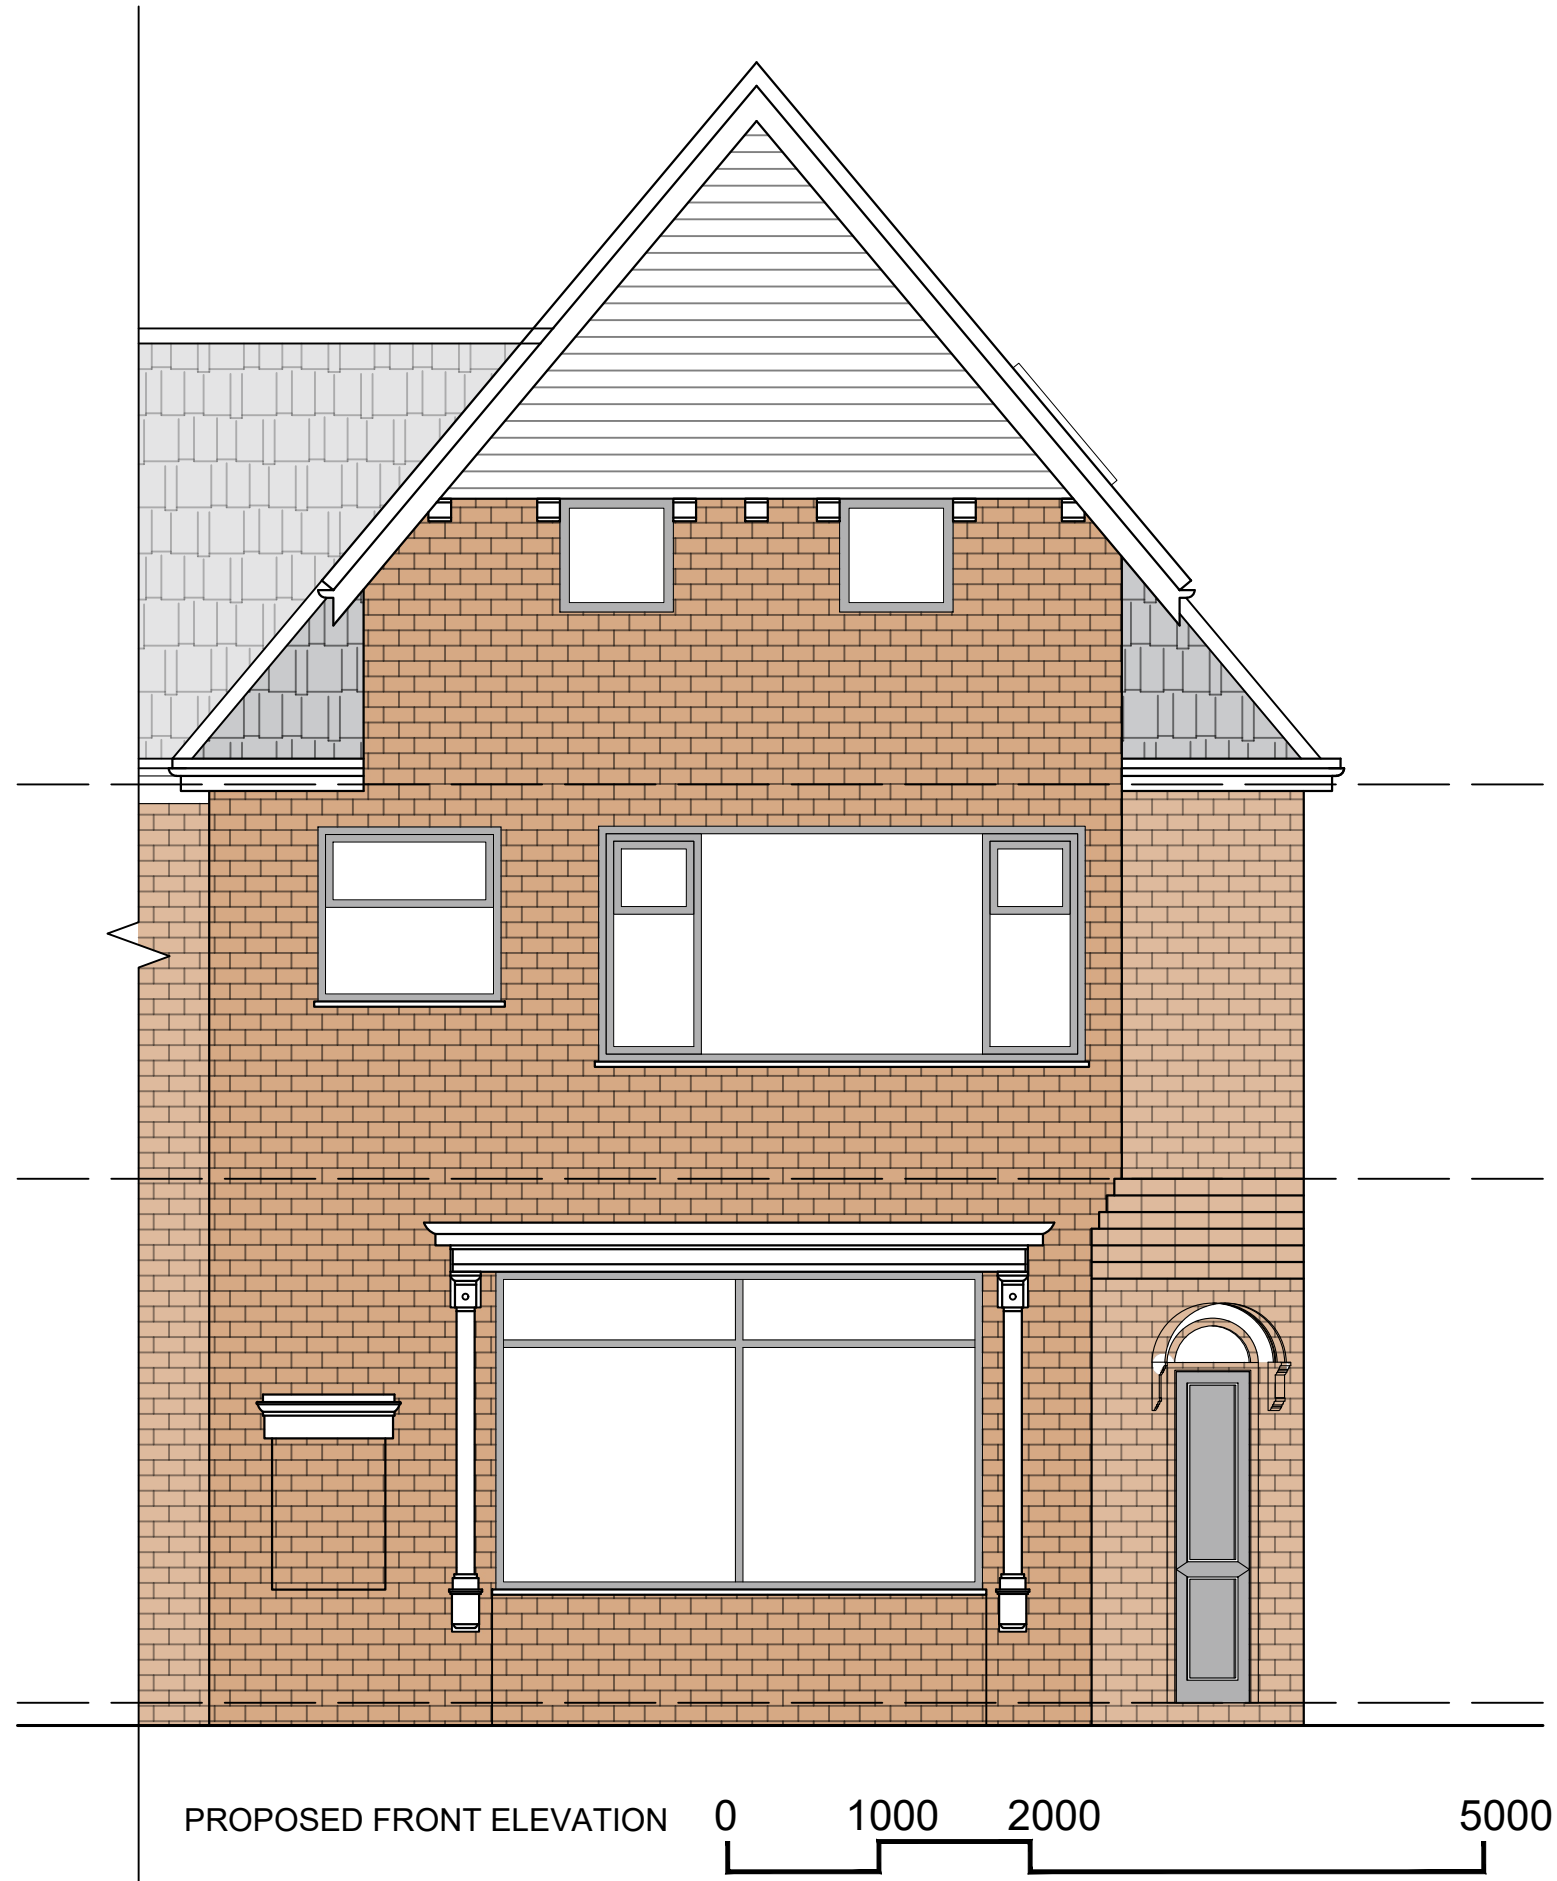

General Notes

No.	Revision/Issue	Date

Firm Name and Address

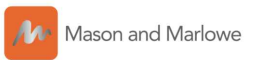


Mason and Marlowe Ltd.
Project Managers and Quantity Surveyors

5 Picadilly Place
Manchester, M1 3BR

Project Name and Address

228 Bury New Road Whitefield
M45 8QN.

Project 228 Bury New Road	Sheet A3
Date 15/09/2024	
Scale 1/50	

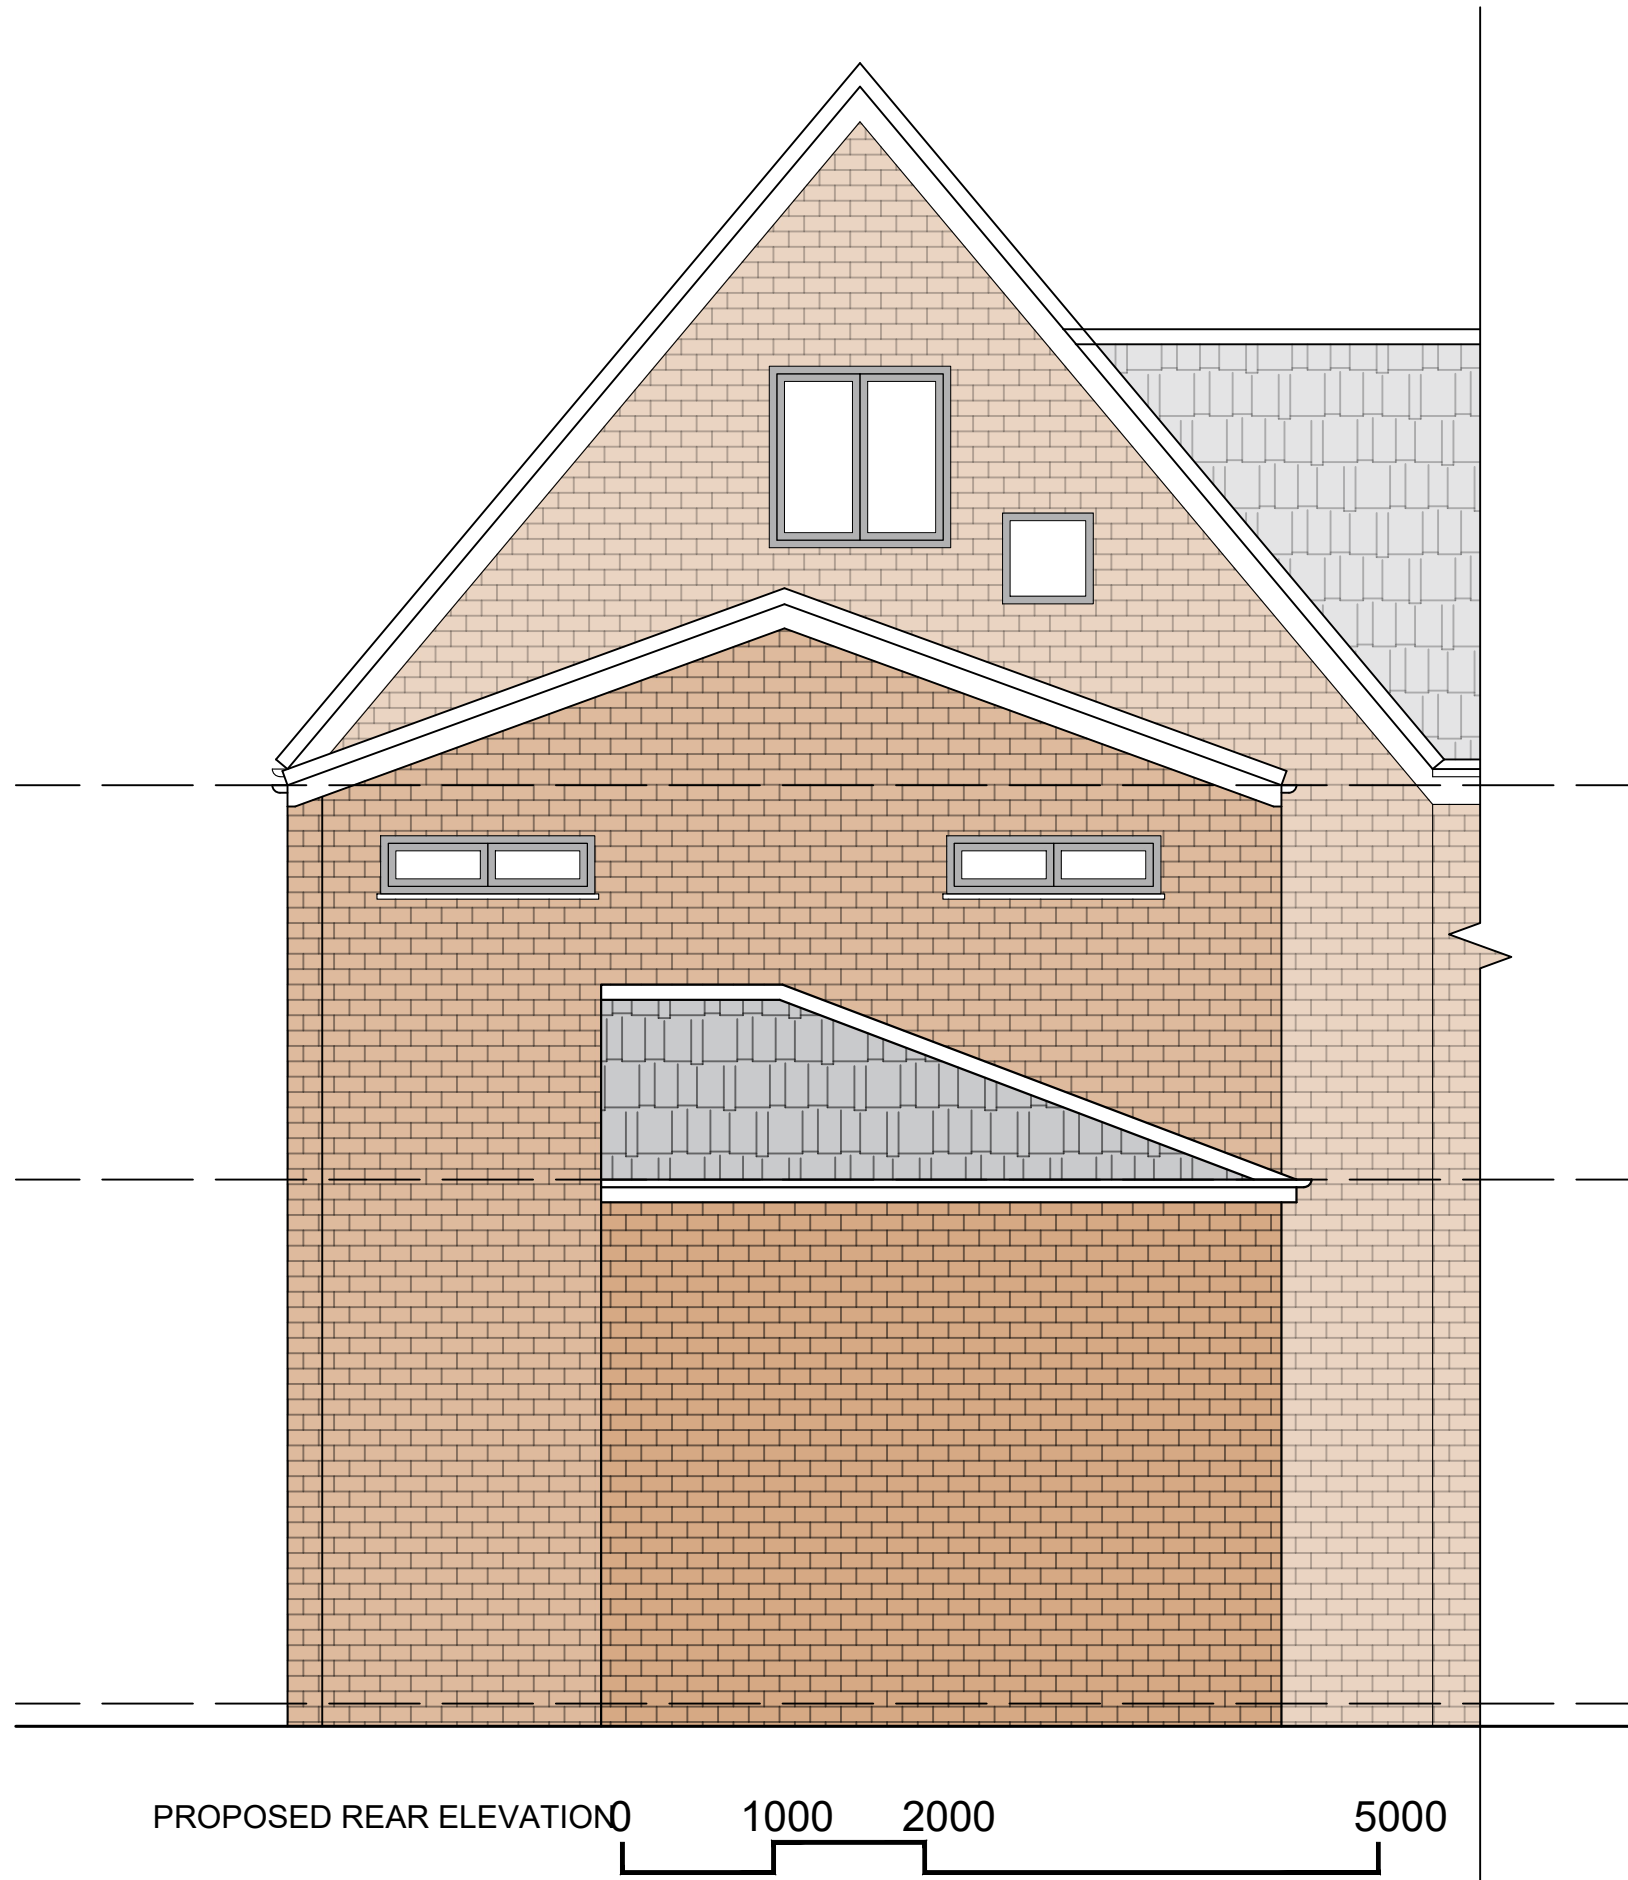

General Notes

No.	Revision/Issue	Date

Firm Name and Address



Mason and Marlowe Ltd.
Project Managers and Quantity Surveyors

5 Picadilly Place
Manchester, M1 3BR

Project Name and Address

228 Bury New Road Whitefield
M45 8QN.

Project

228 Bury New Road

Date


15/09/2024

Scale


1/50

Sheet

A3

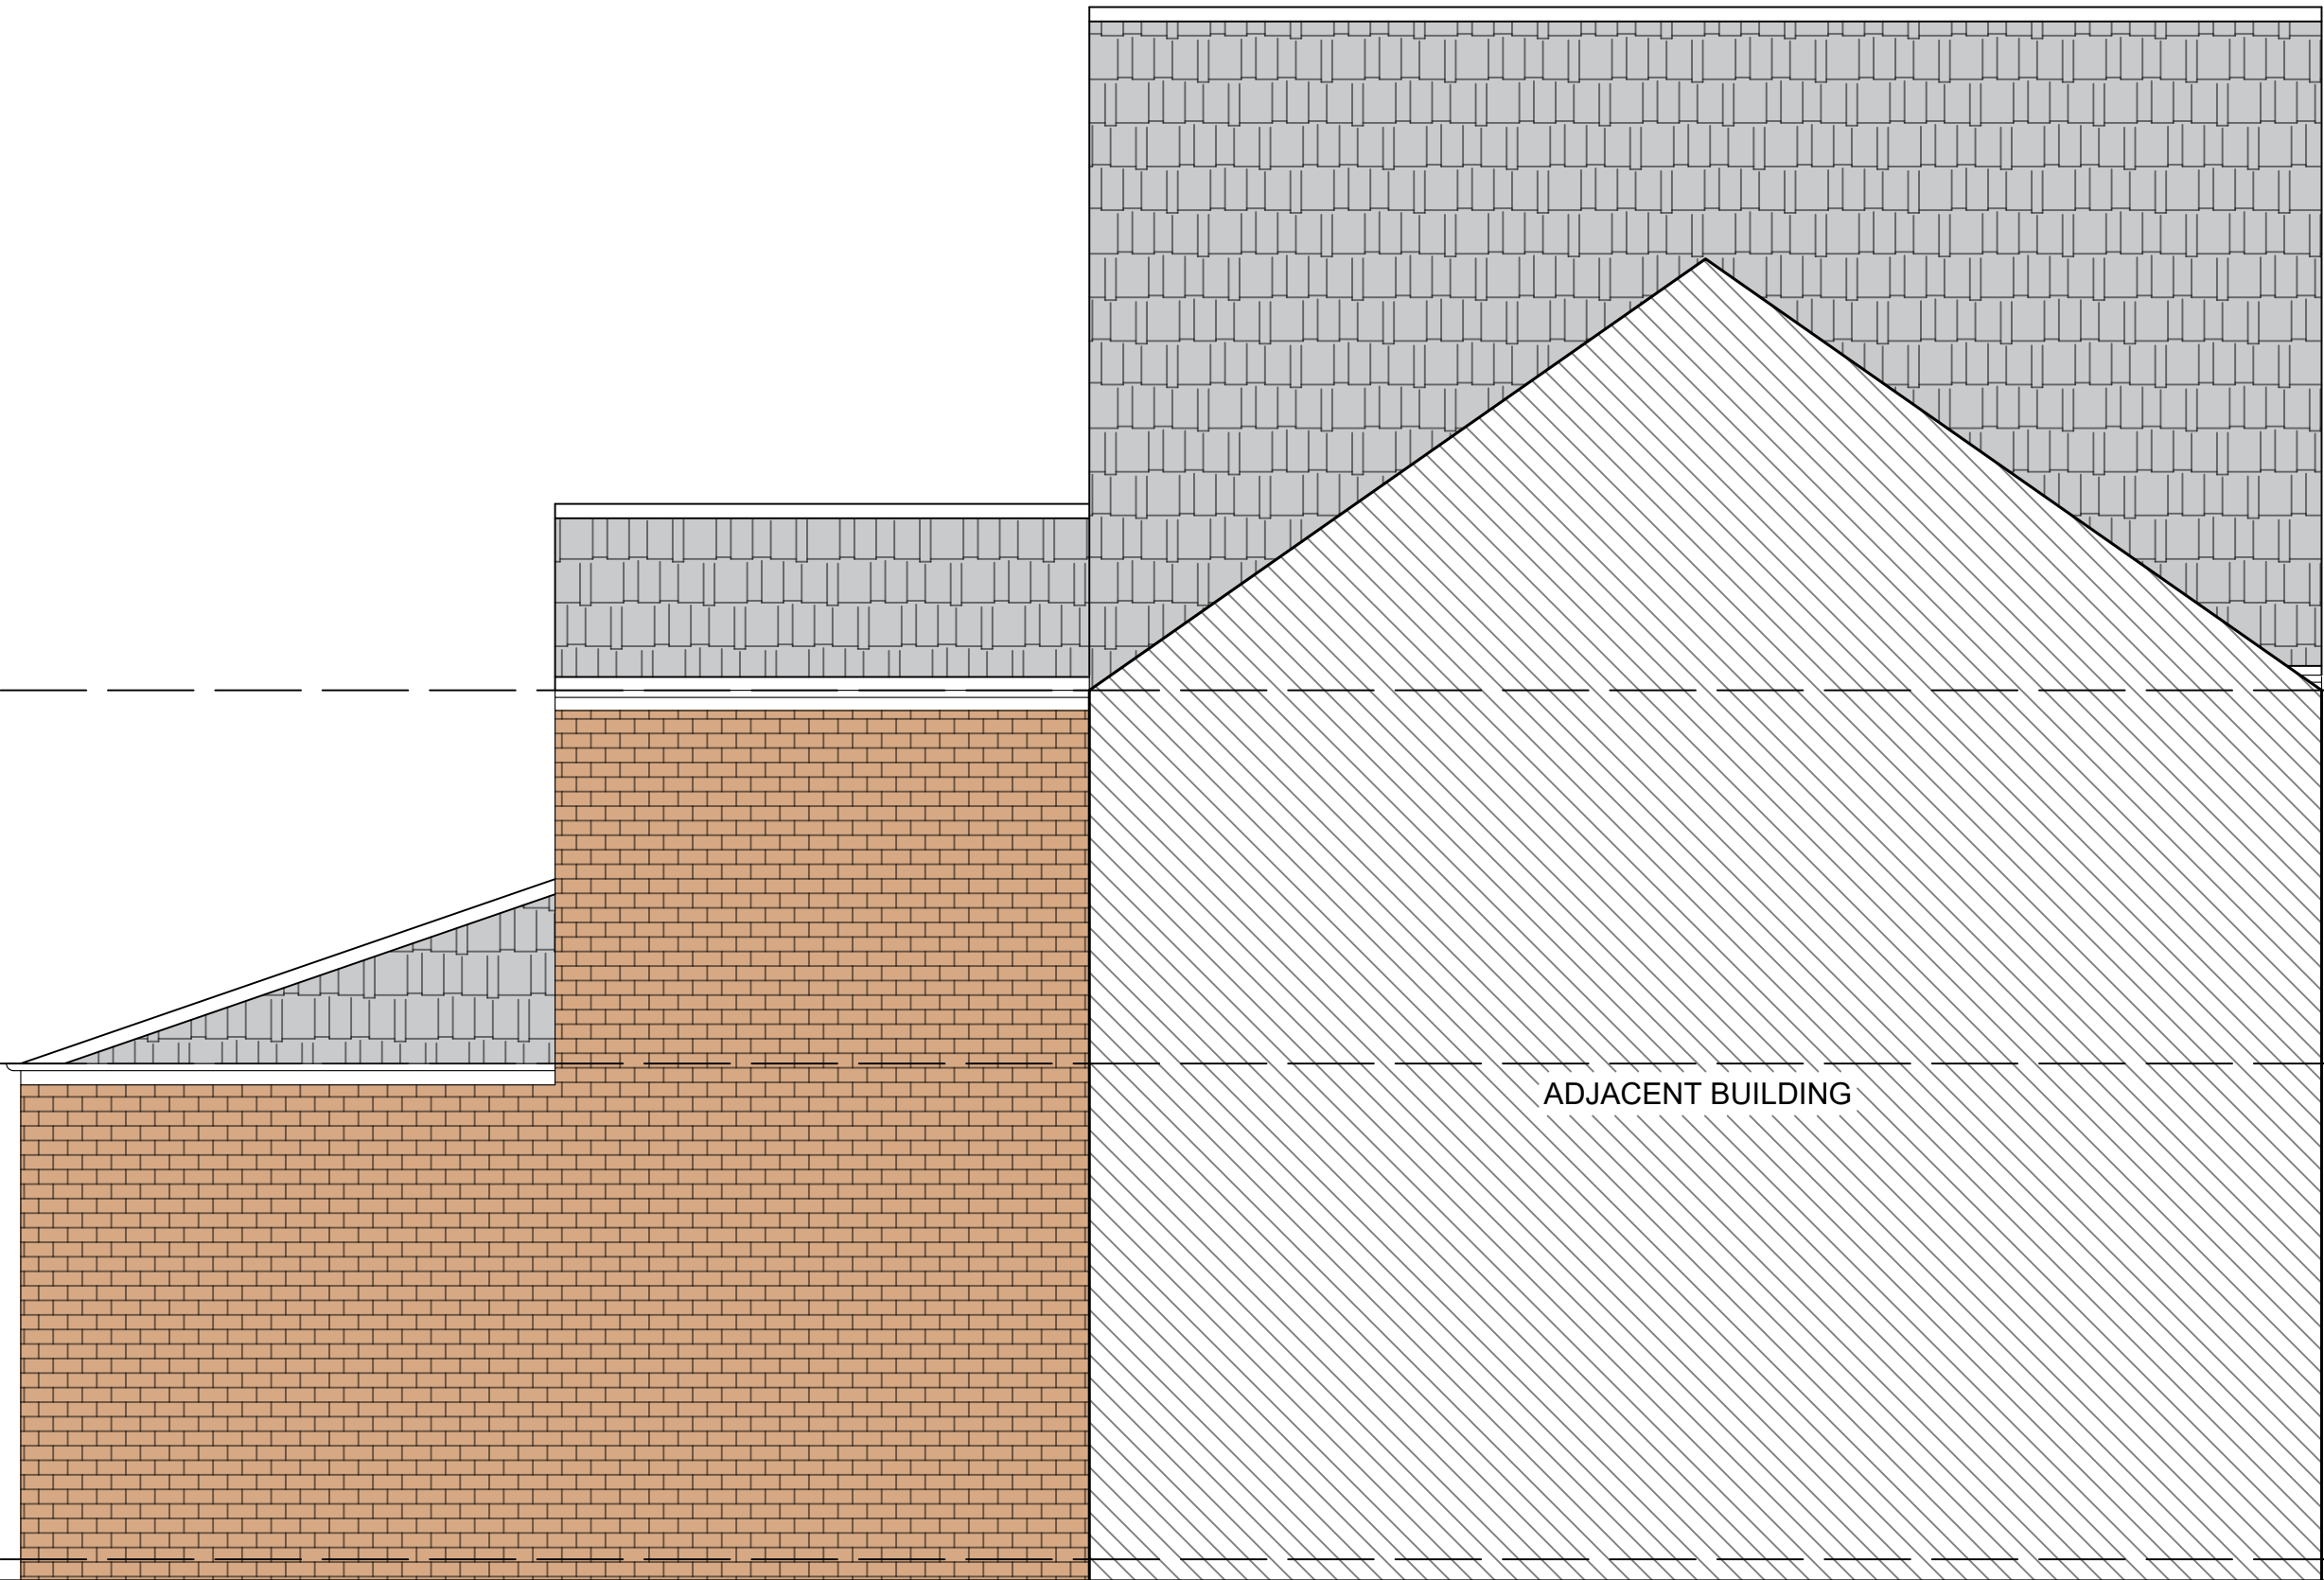

PROPOSED LEFT SIDE ELEVATION

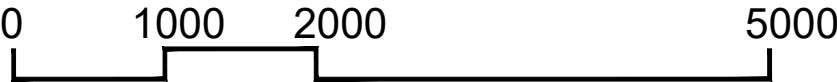

General Notes		
No.	Revision/Issue	Date

Firm Name and Address
 Mason and Marlowe
Mason and Marlowe Ltd. Project Managers and Quantity Surveyors
5 Picadilly Place Manchester, M1 3BR

Project Name and Address
228 Bury New Road Whitefield M45 8QN.

Project	Sheet
228 Bury New Road	A3
Date 15/09/2024	
Scale 1/50	

