


WATERSIDE, KAY STREET, SUMMERSEAT, BURY, BL9 5PE

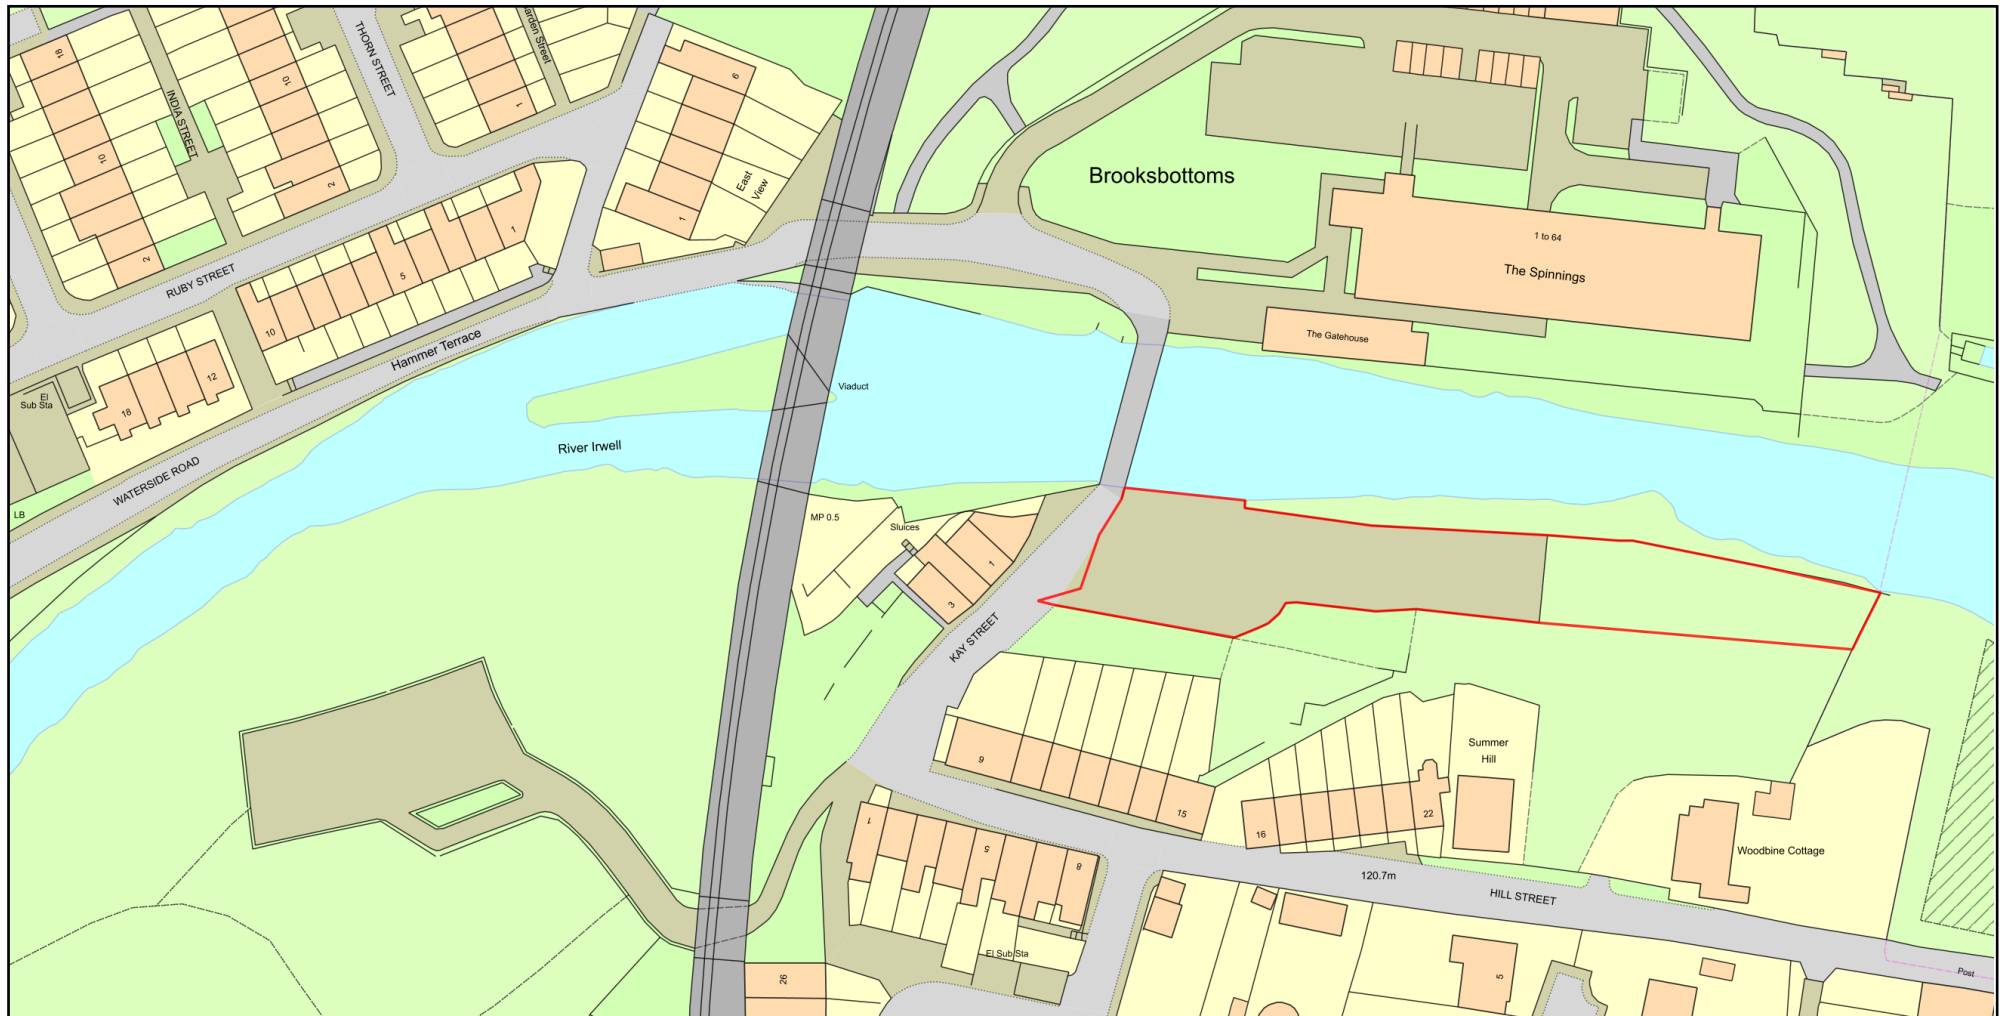

Plan Produced for: MELLOR ARCHITECTS

Date Produced: 17 Sep 2024

Plan Reference Number: TQRQM24261141757713

Scale: 1:1250 @ A4

© Crown copyright and database rights 2023 OS 100042766