


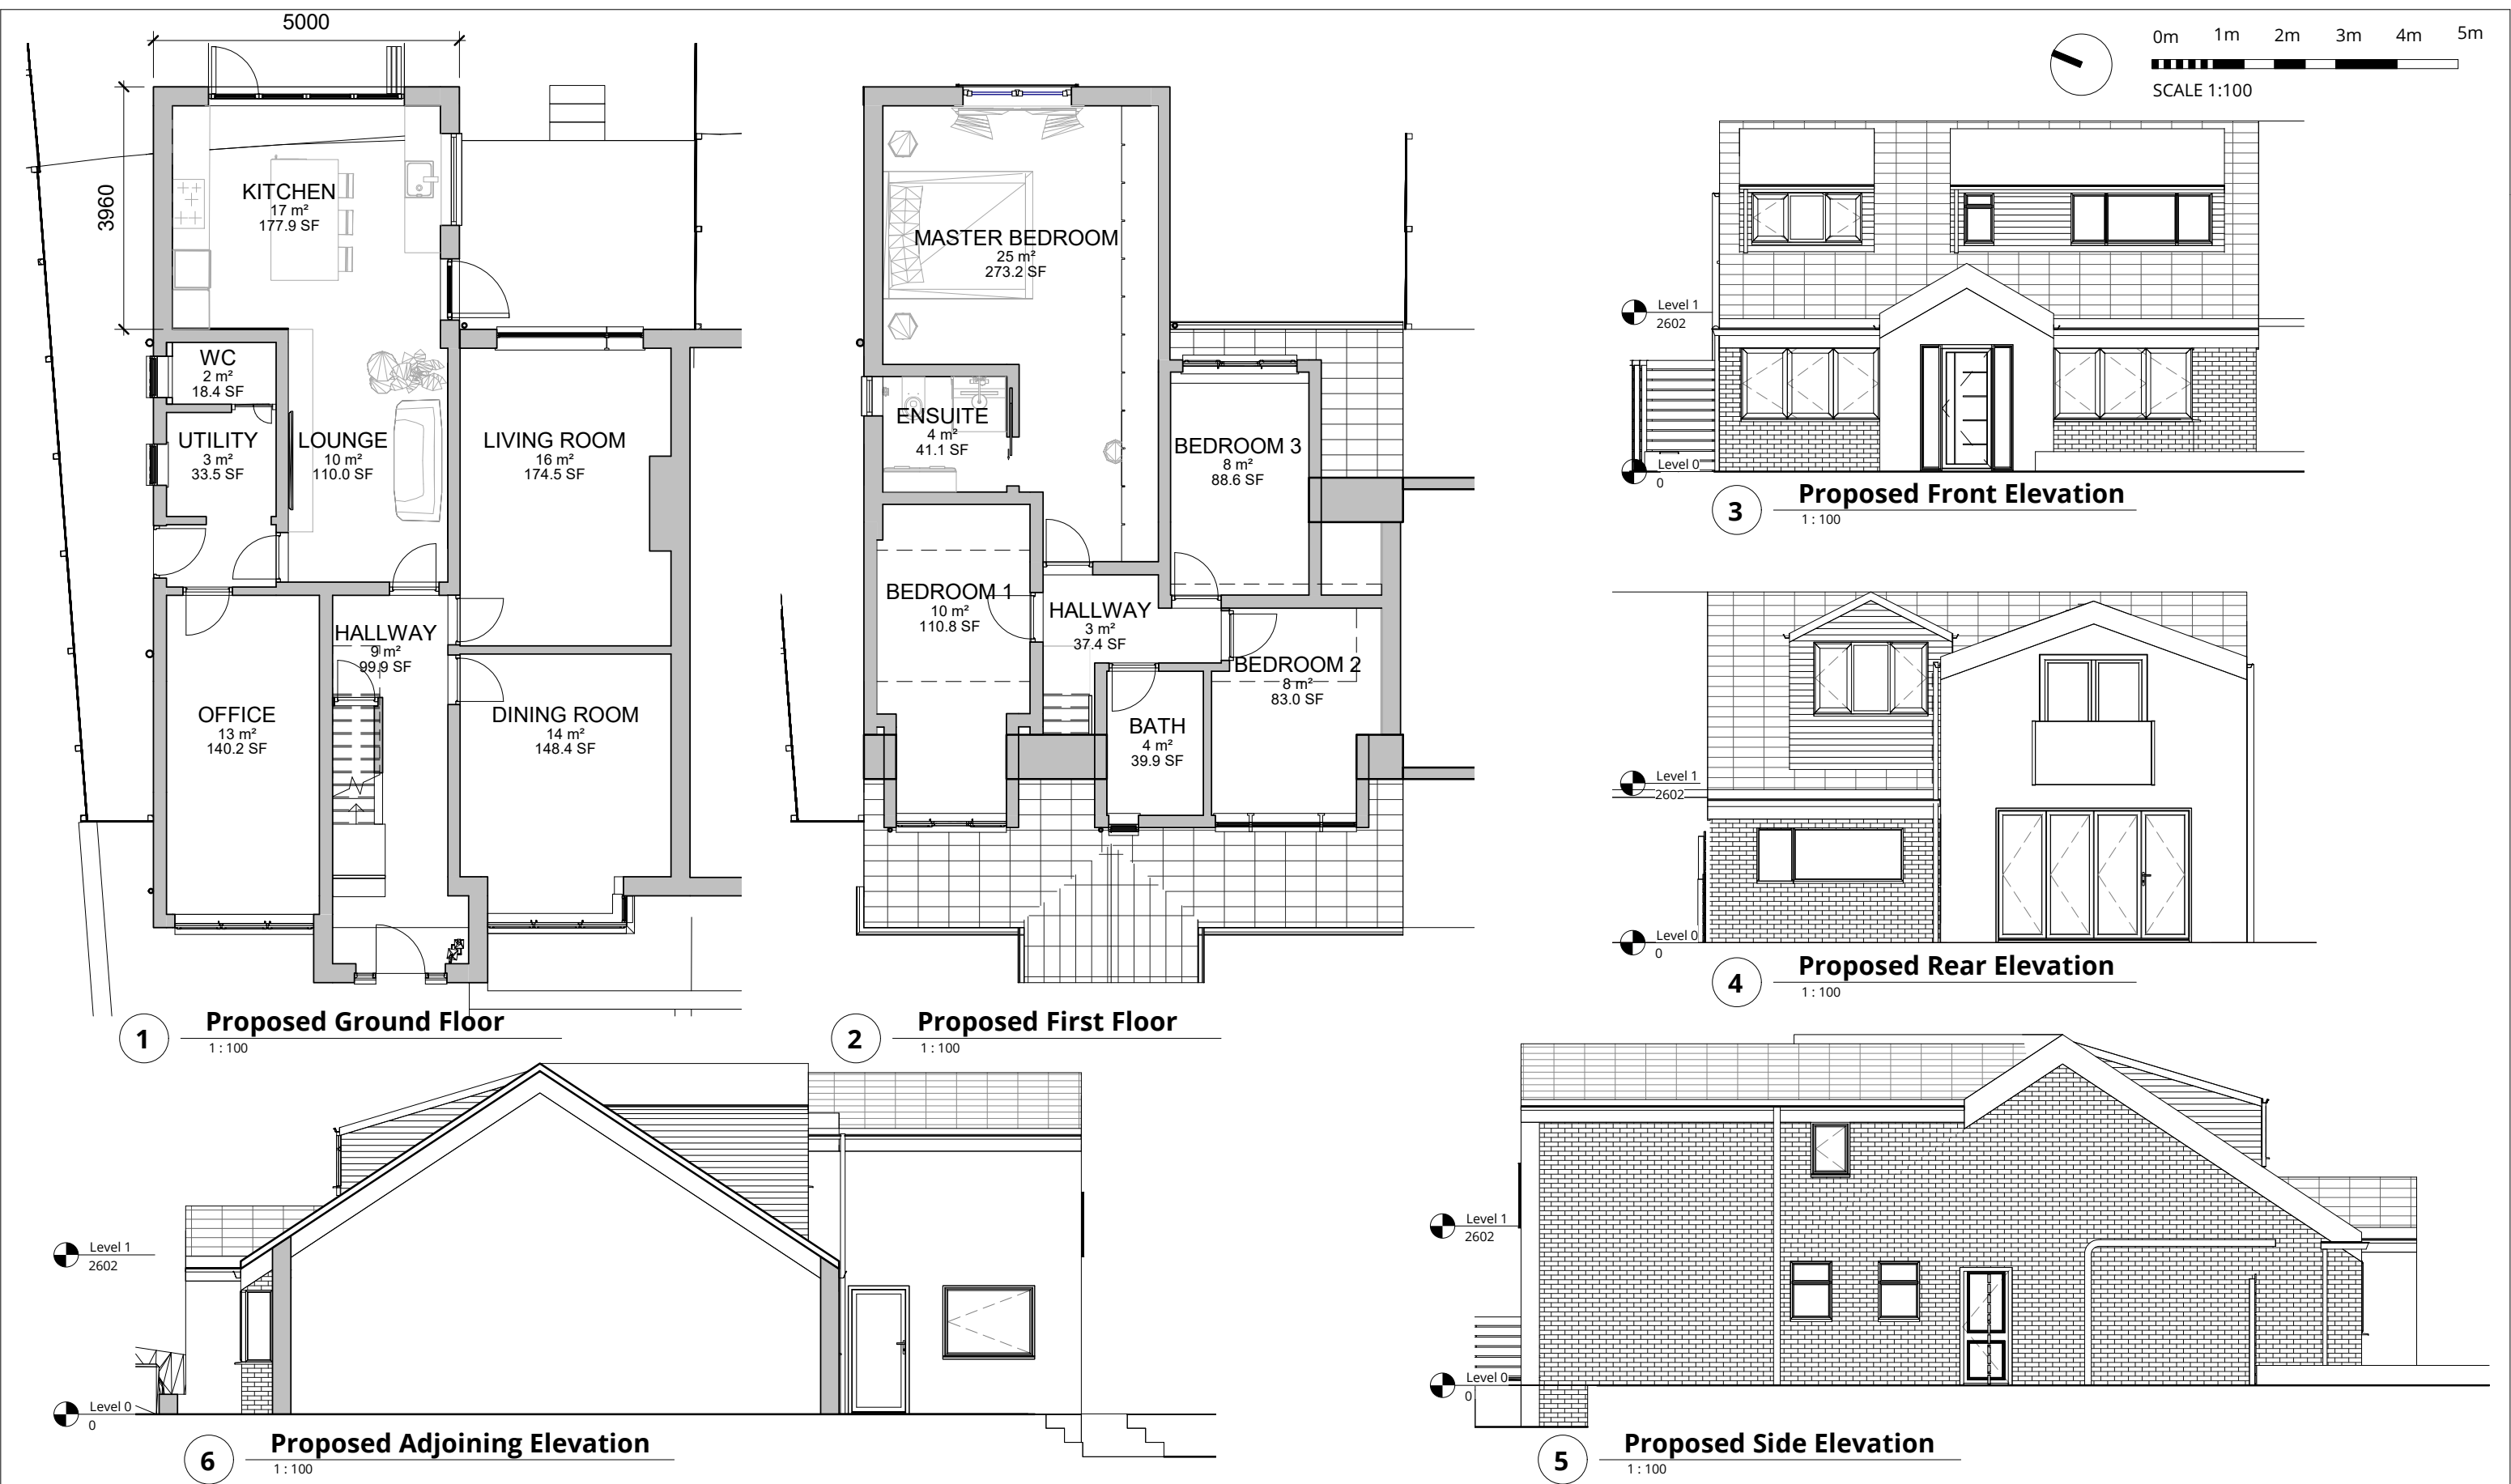

RALA SHALL HAVE NO RESPONSIBILITY FOR ANY USE MADE OF THIS DOCUMENT OTHER THAN FOR THAT WHICH IT WAS PREPARED AND ISSUED. ALL DIMENSIONS SHOULD BE CHECKED ON SITE. DO NOT SCALE FROM THIS DRAWING	P00	First Issue	RB	RB	10/03/22
	P01	Final Review	RB	RB	20/03/22
	P02	Planning Issue	RB	RB	27/03/22
ANY DRAWING ERRORS OR DIVERGENCIES SHOULD BE BROUGHT TO THE ATTENTION OF RALA AT THE ADDRESS SHOWN BELOW.					
DRAWINGS SHALL BE READ IN CONJUNCTION WITH THE FOLLOWING BEFORE WORK COMMENCES: - THE CDM DESIGN ISSUES REGISTER - THE RALA RISK SERIES OF DRAWINGS - THE PROJECT CDM RISK REGISTER					
NOTES					
REVISION		DESCRIPTION		DRAWN	
CHECKED		DATE		REVISION	
DESCRIPTION		DRAWN		CHECKED	
DATE		DATE			

CLIENT

11 Hackford Close,
Brandlesholme,
Bury,
Greater Manchester,
BL8 1XP
United Kingdom

T +44 [0]7564 361 972

Rachel Ann Lucy

R

A

L

A

Architect

PROJECT TITLE	
37 Newington Drive	
BDP JOB NUMBER	ISO 27001 CLASSIFICATION
P0017	Planning
DRAWING TITLE	SCALE
Proposed Plans & Elevations	@ A3
	1 : 100
DATE FIRST ISSUED	09/03/22
DRAWING No.	REVISION
NTD-RALA-ZZ-XX-DR-A-(PL)-0002	P02