



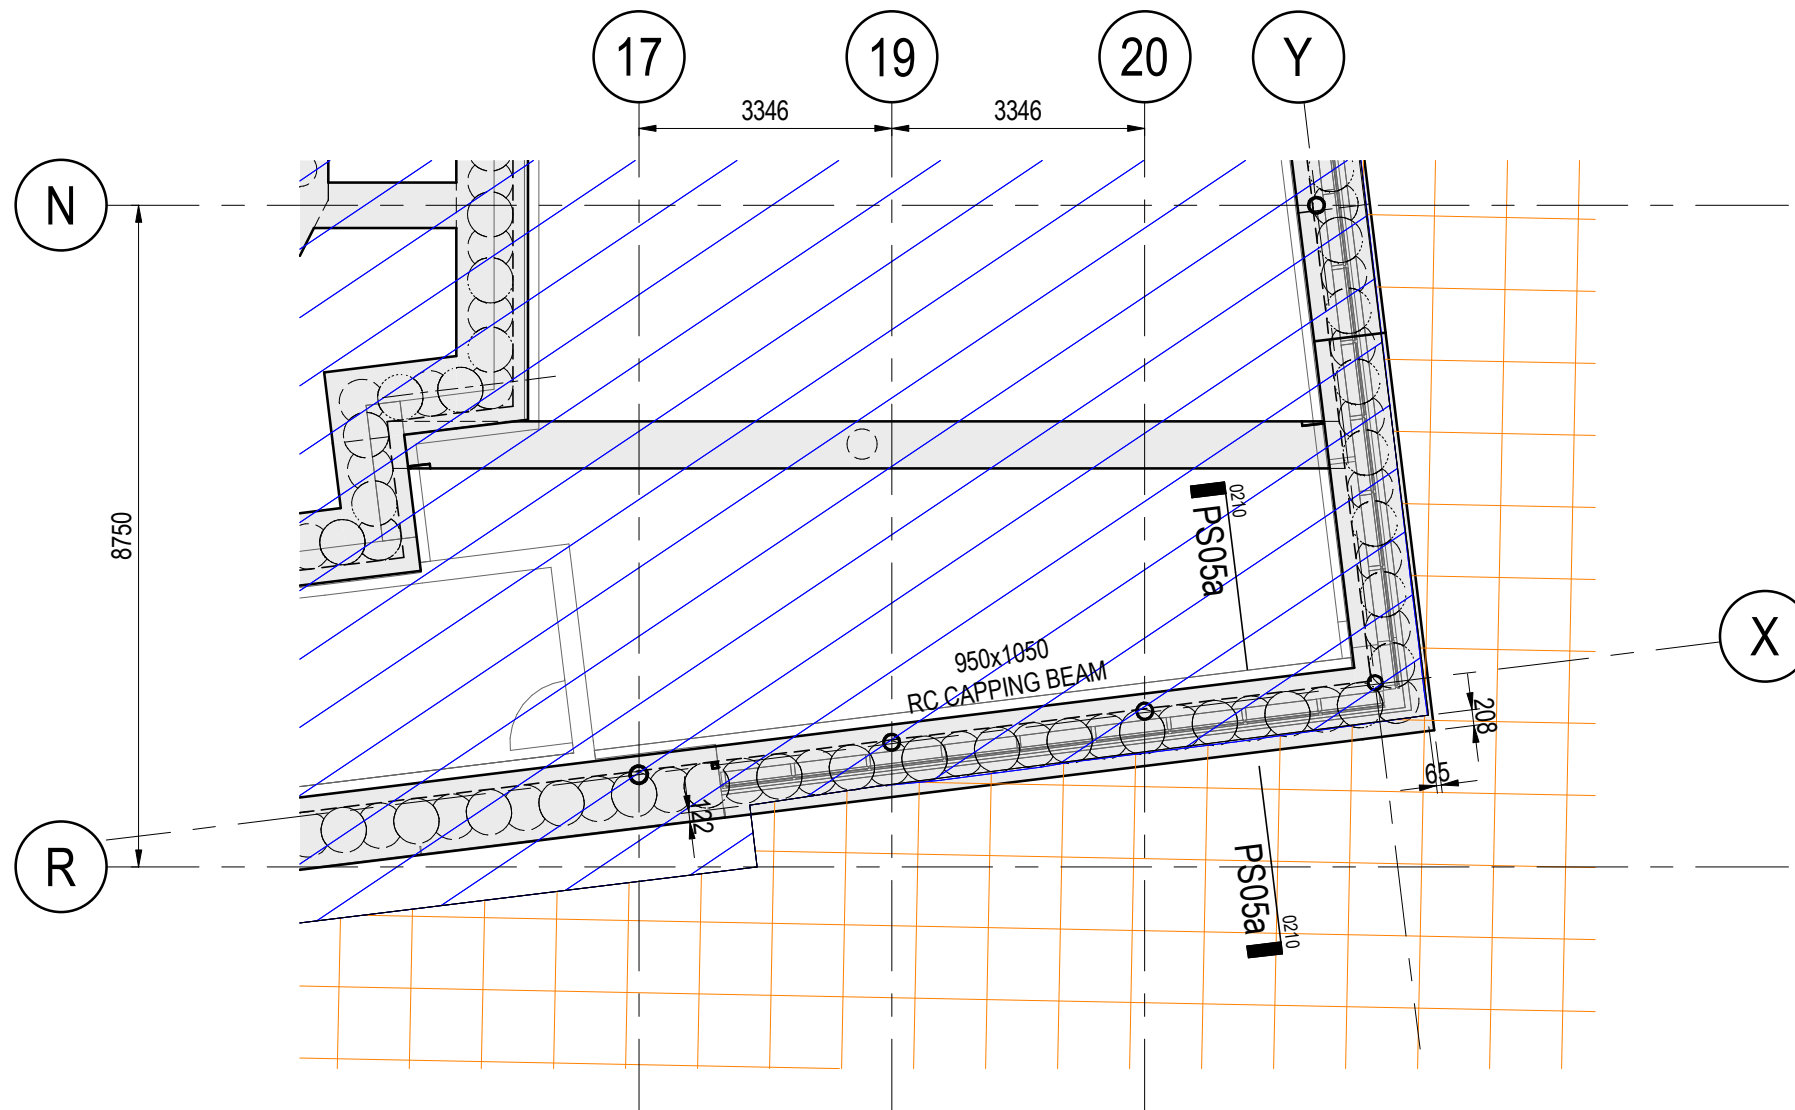

LEVEL 00 STOPPING UP CORNER
1 : 100

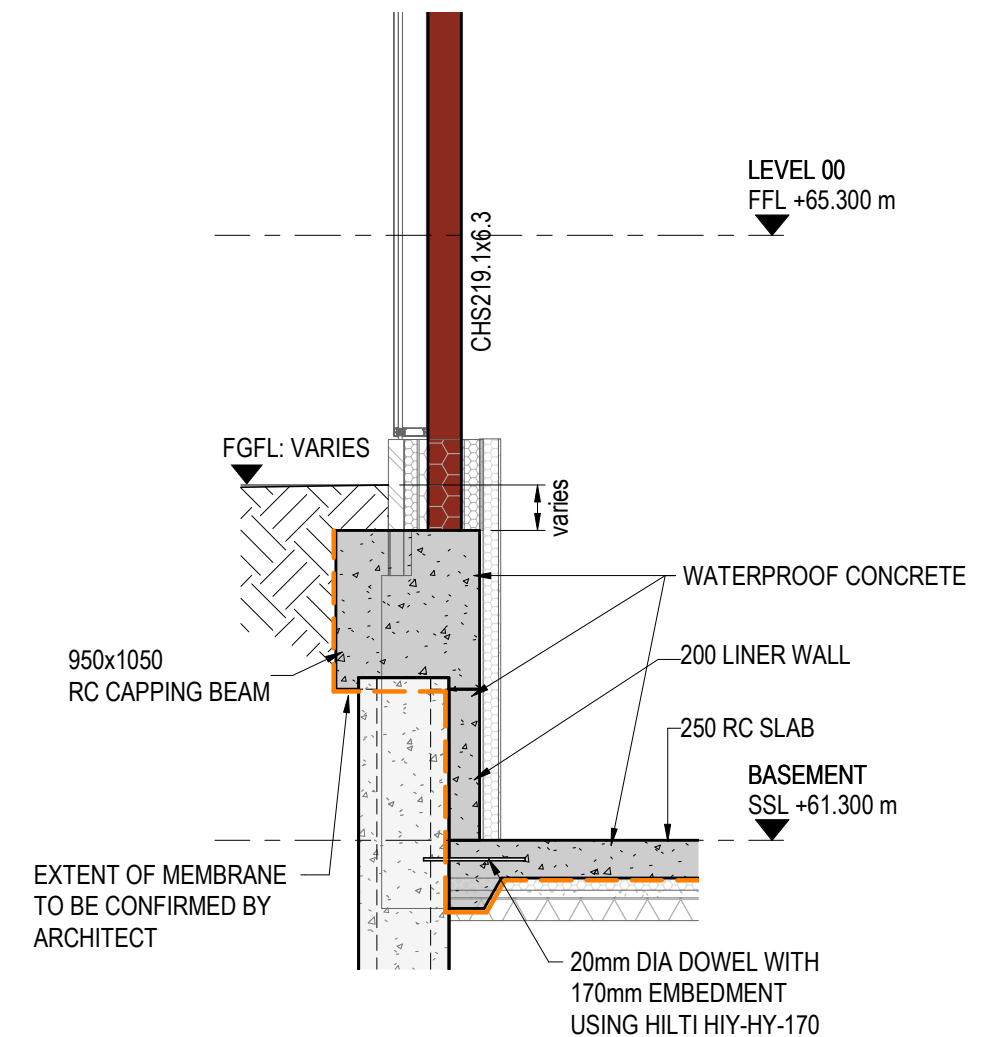

PERIMETER SECTION A
1 : 50

P02	19.08.2024	ISSUED FOR INFORMATION	CW	PT					
P01	07.08.2024	ISSUED FOR COMMENT	CM	PT					
REV	DATE	DESCRIPTION	BY	APP					
PROJECT: RADCLIFFE CIVIC HUB									
TITLE: PART PLAN HUB STRUCTURE AND HIGHWAY STOPPING UP									
STATUS:	PROJECT No.	PROJECT	ORIGIN	FUNCT.	SPACIAL	FORM	DISC.	DRAWING No.	REV:
S3	221-145	RADHUB- AJP - V4 - 00 - DR - S -0215						P02	

SCALE @ A3: 1:100/50	DESIGNED: F. Coupland	DRAWN: C. Webber	CHECKED: P. Tam	APPROVED: D. Sinclair	DATE: July 2024
-------------------------	--------------------------	---------------------	--------------------	--------------------------	--------------------



consulting engineers

0151 227 1462 info@ajpltd.co.uk 1 Dale Street, Liverpool, L2 2ET