


REVISION	AMENDMENTS	DATE	CHKD
-	-	-	-

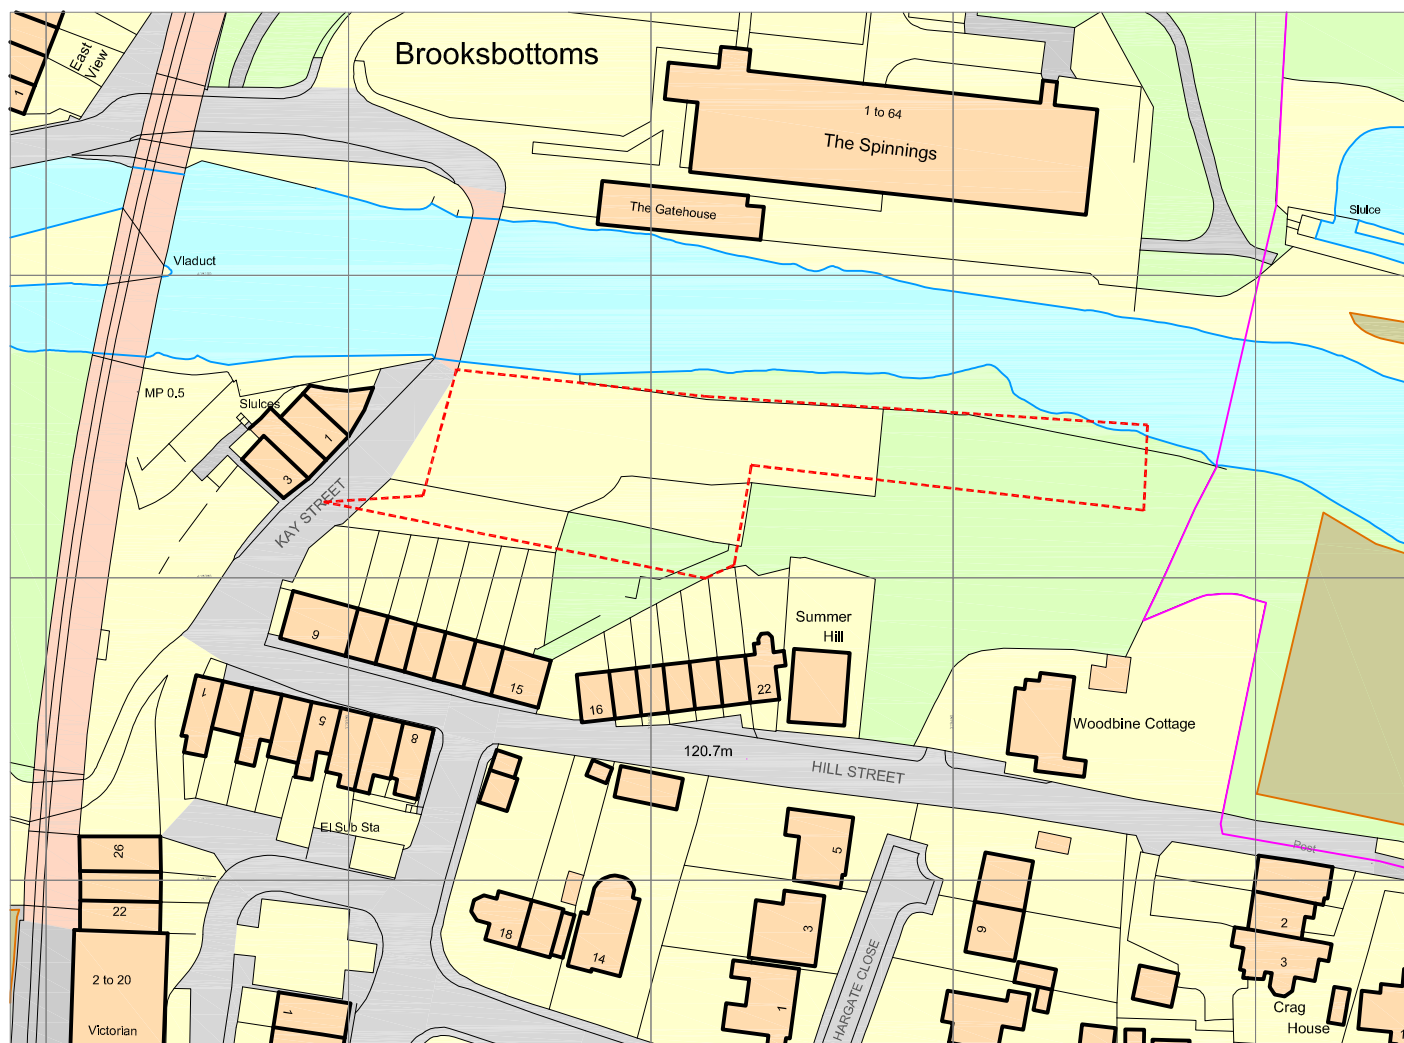

Ordnance Survey, (c) Crown Copyright 2021. All rights reserved. Licence number 100022432

Location Plan

HATTRELL LLP

Suite E Railway Street Altrincham CHESHIRE WA14 2RD
TELEPHONE 0161 820 4207
e-mail: design@hattrellsone.co.uk / www.hattrellsone.co.uk

A4