





4 Front - Existing
1 : 100

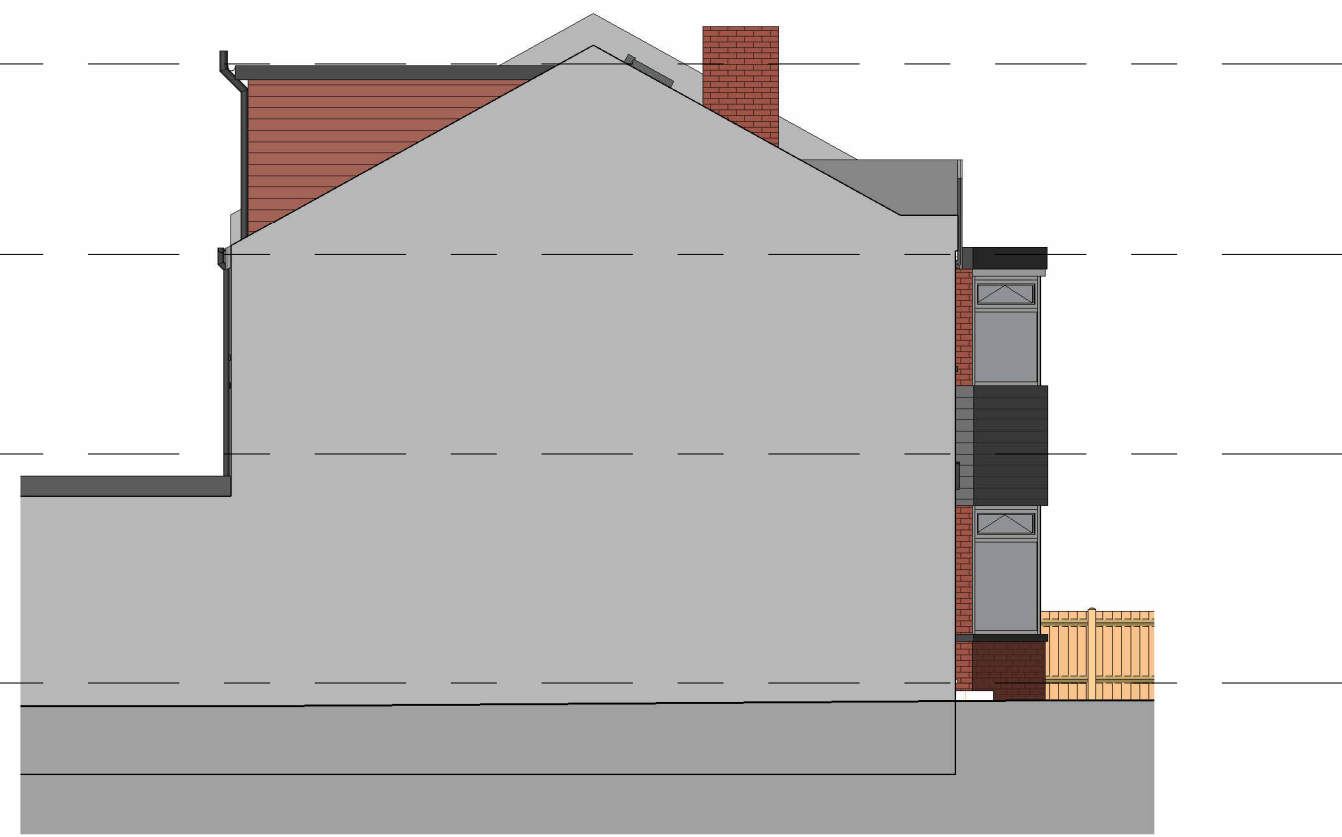


5 Left Side - Existing
1 : 100




6 Rear - Existing
1 : 100

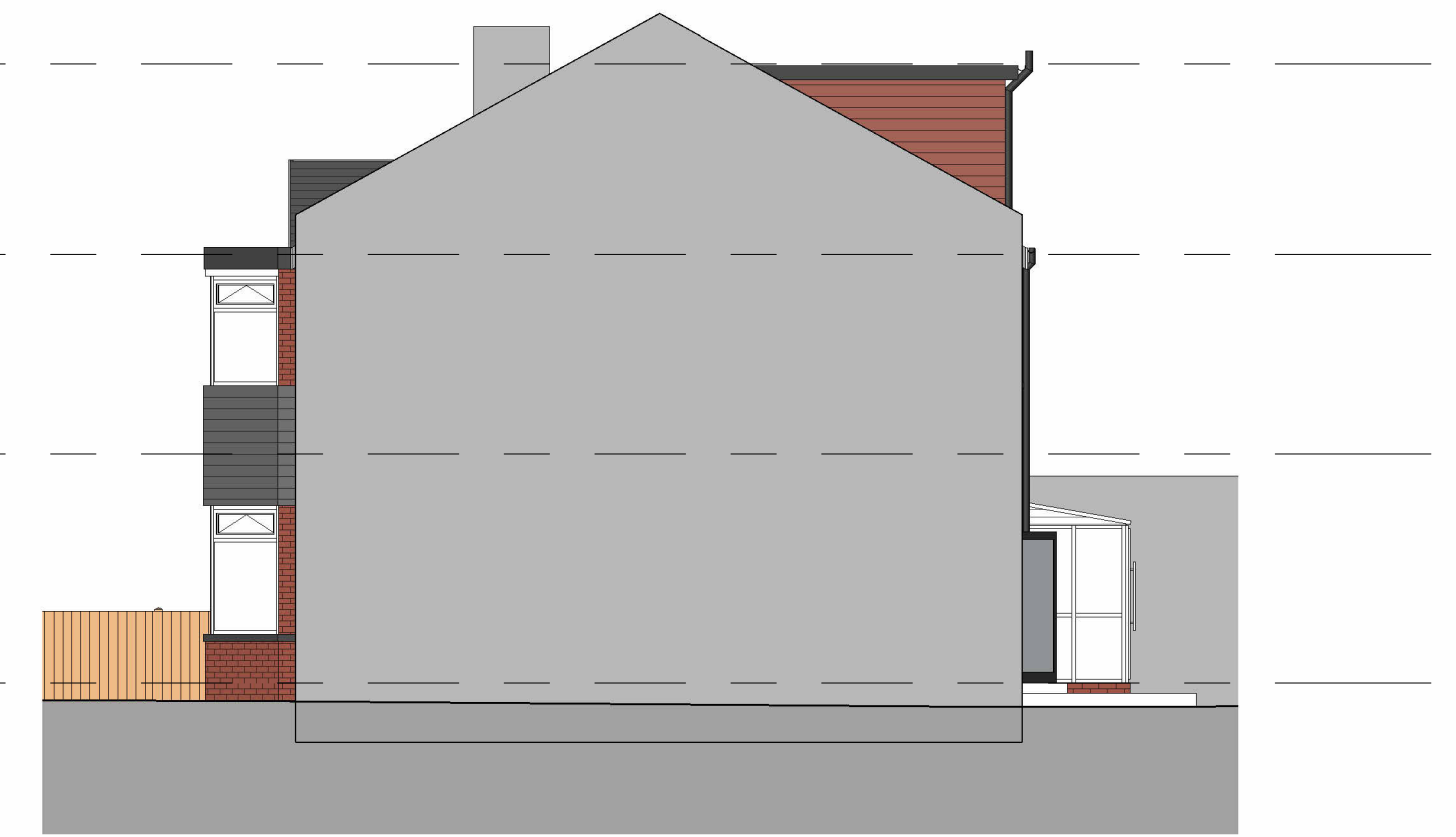


7 Right Side - Existing
1 : 100

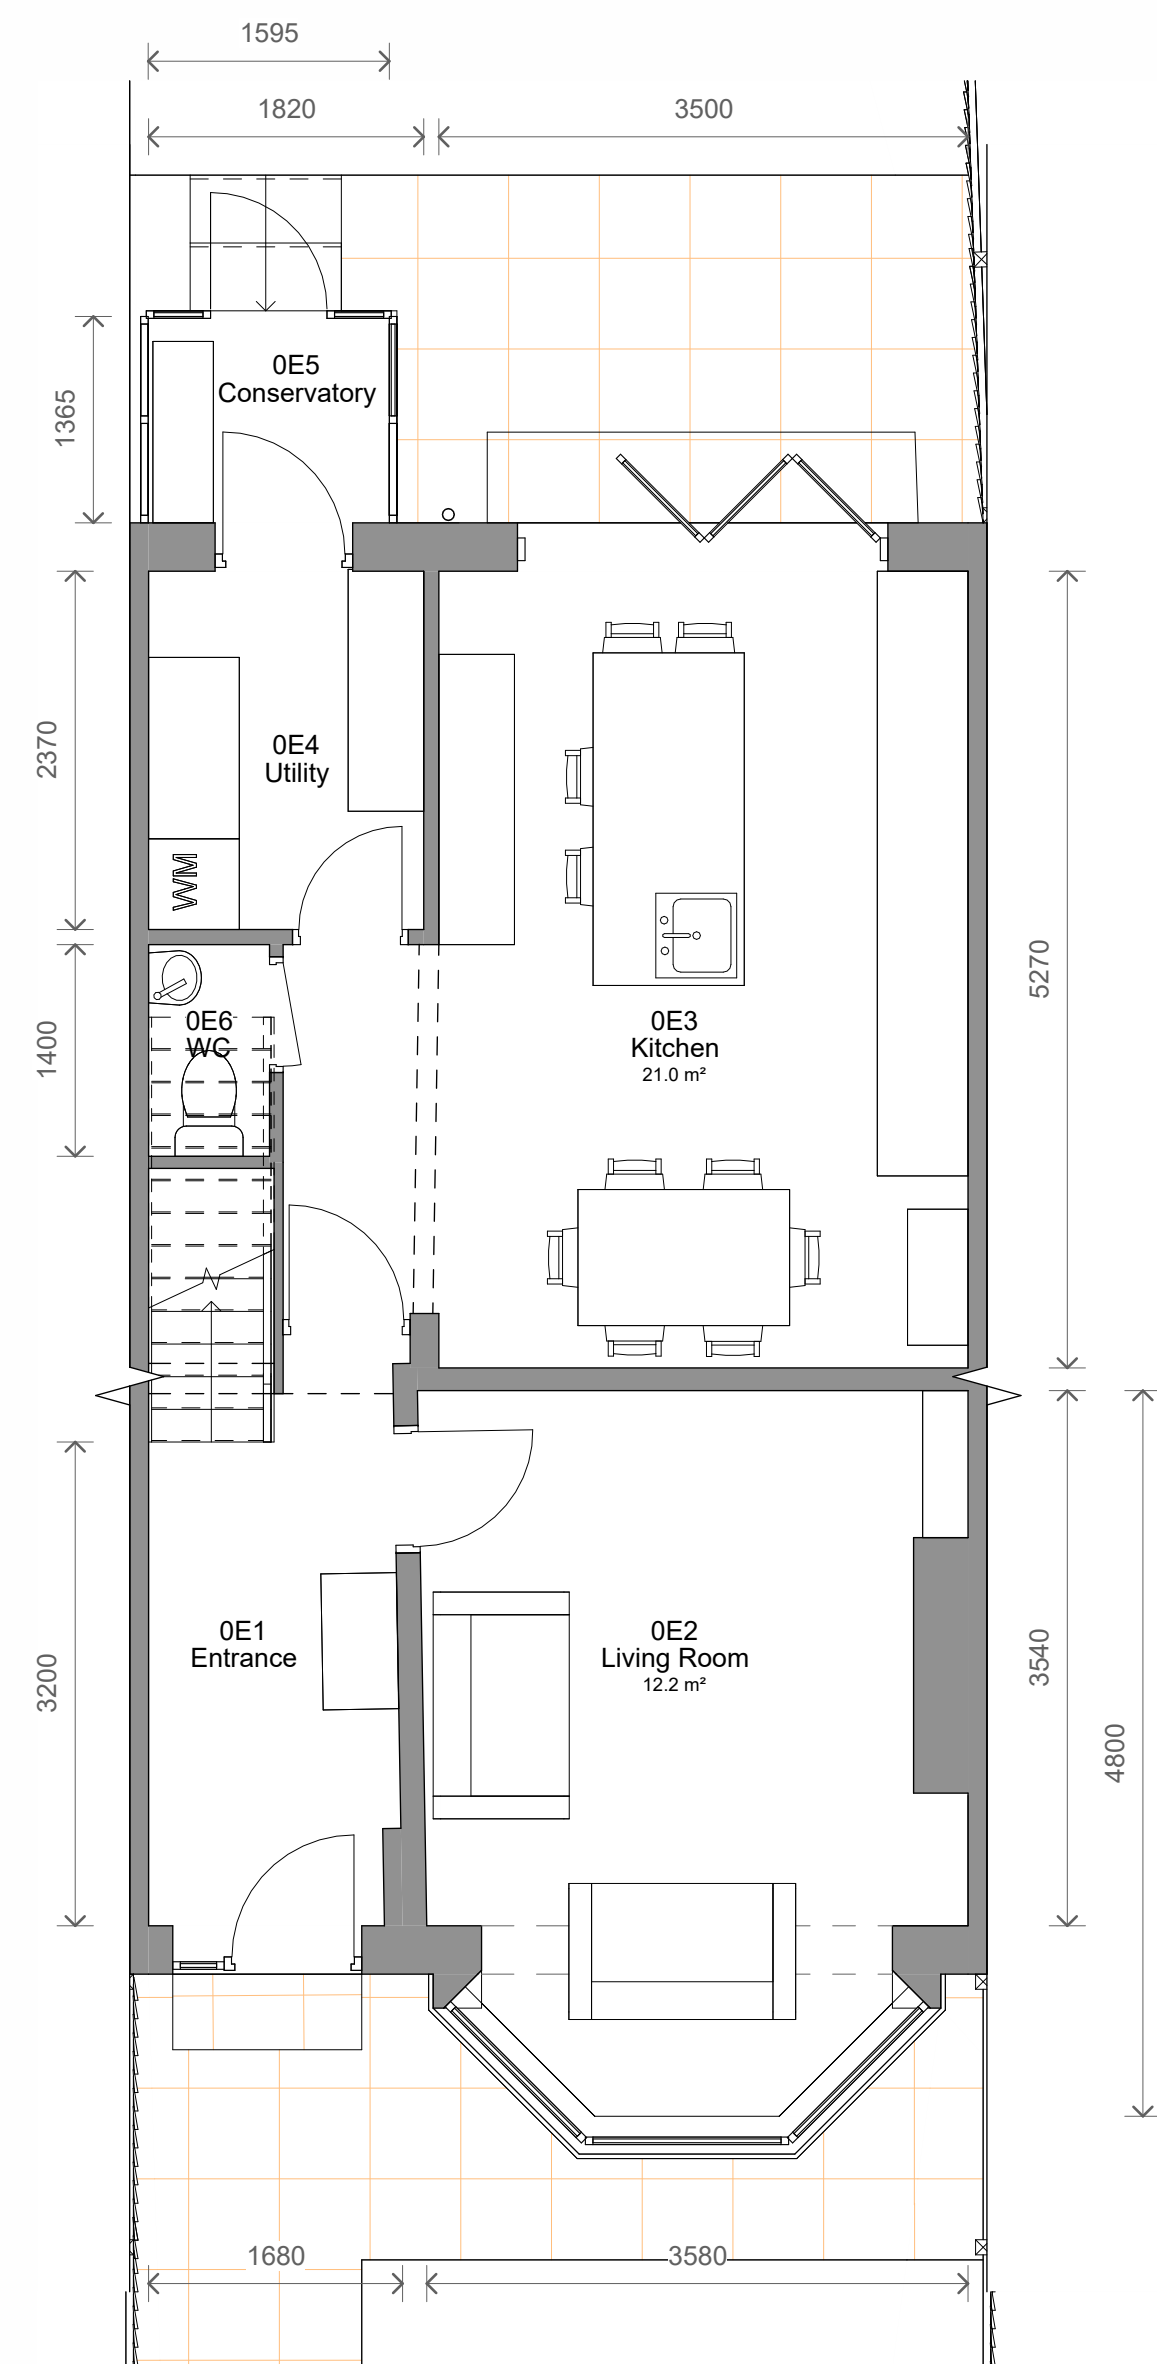


1 Level 0 - Existing
1 : 50

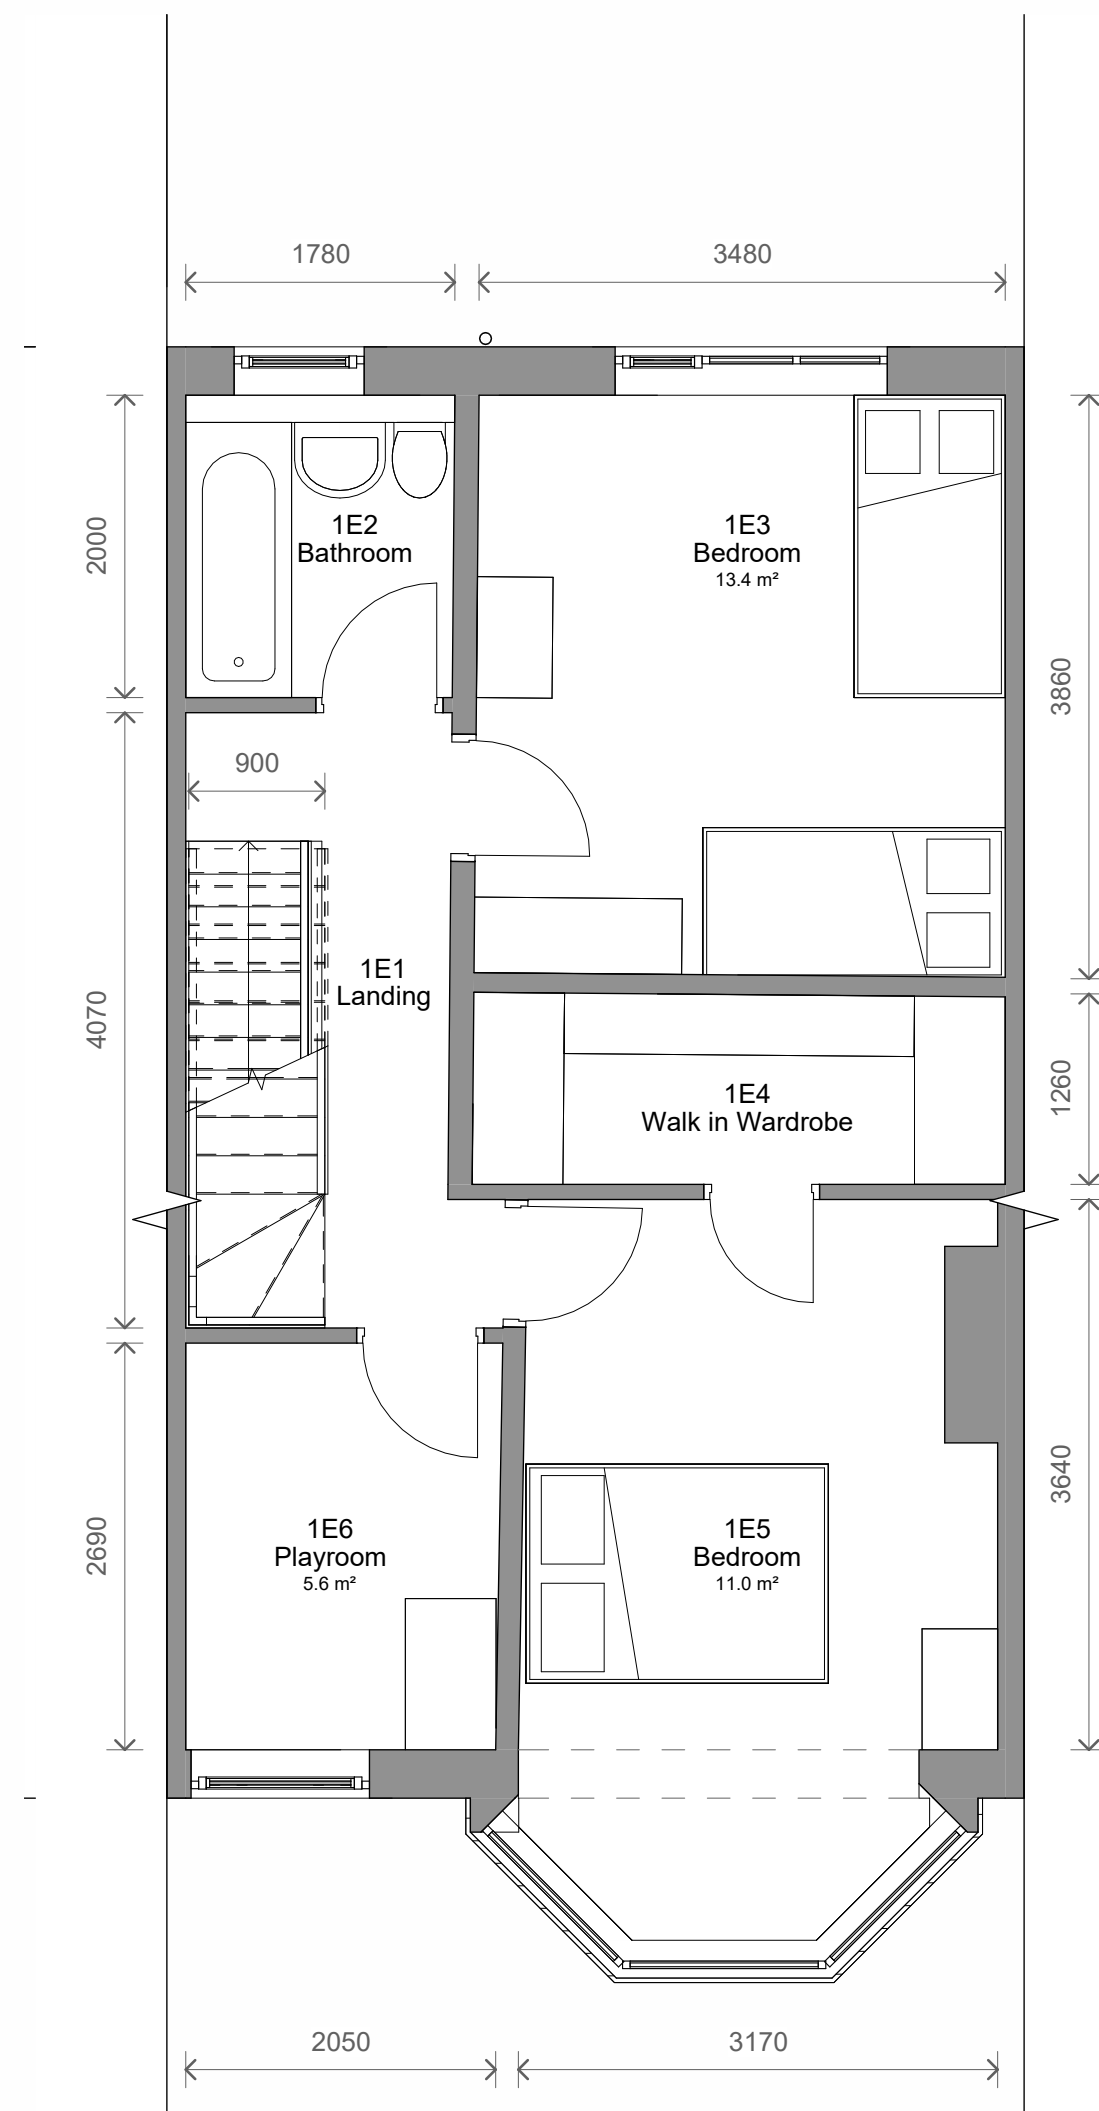

2 Level 1 - Existing
1 : 50

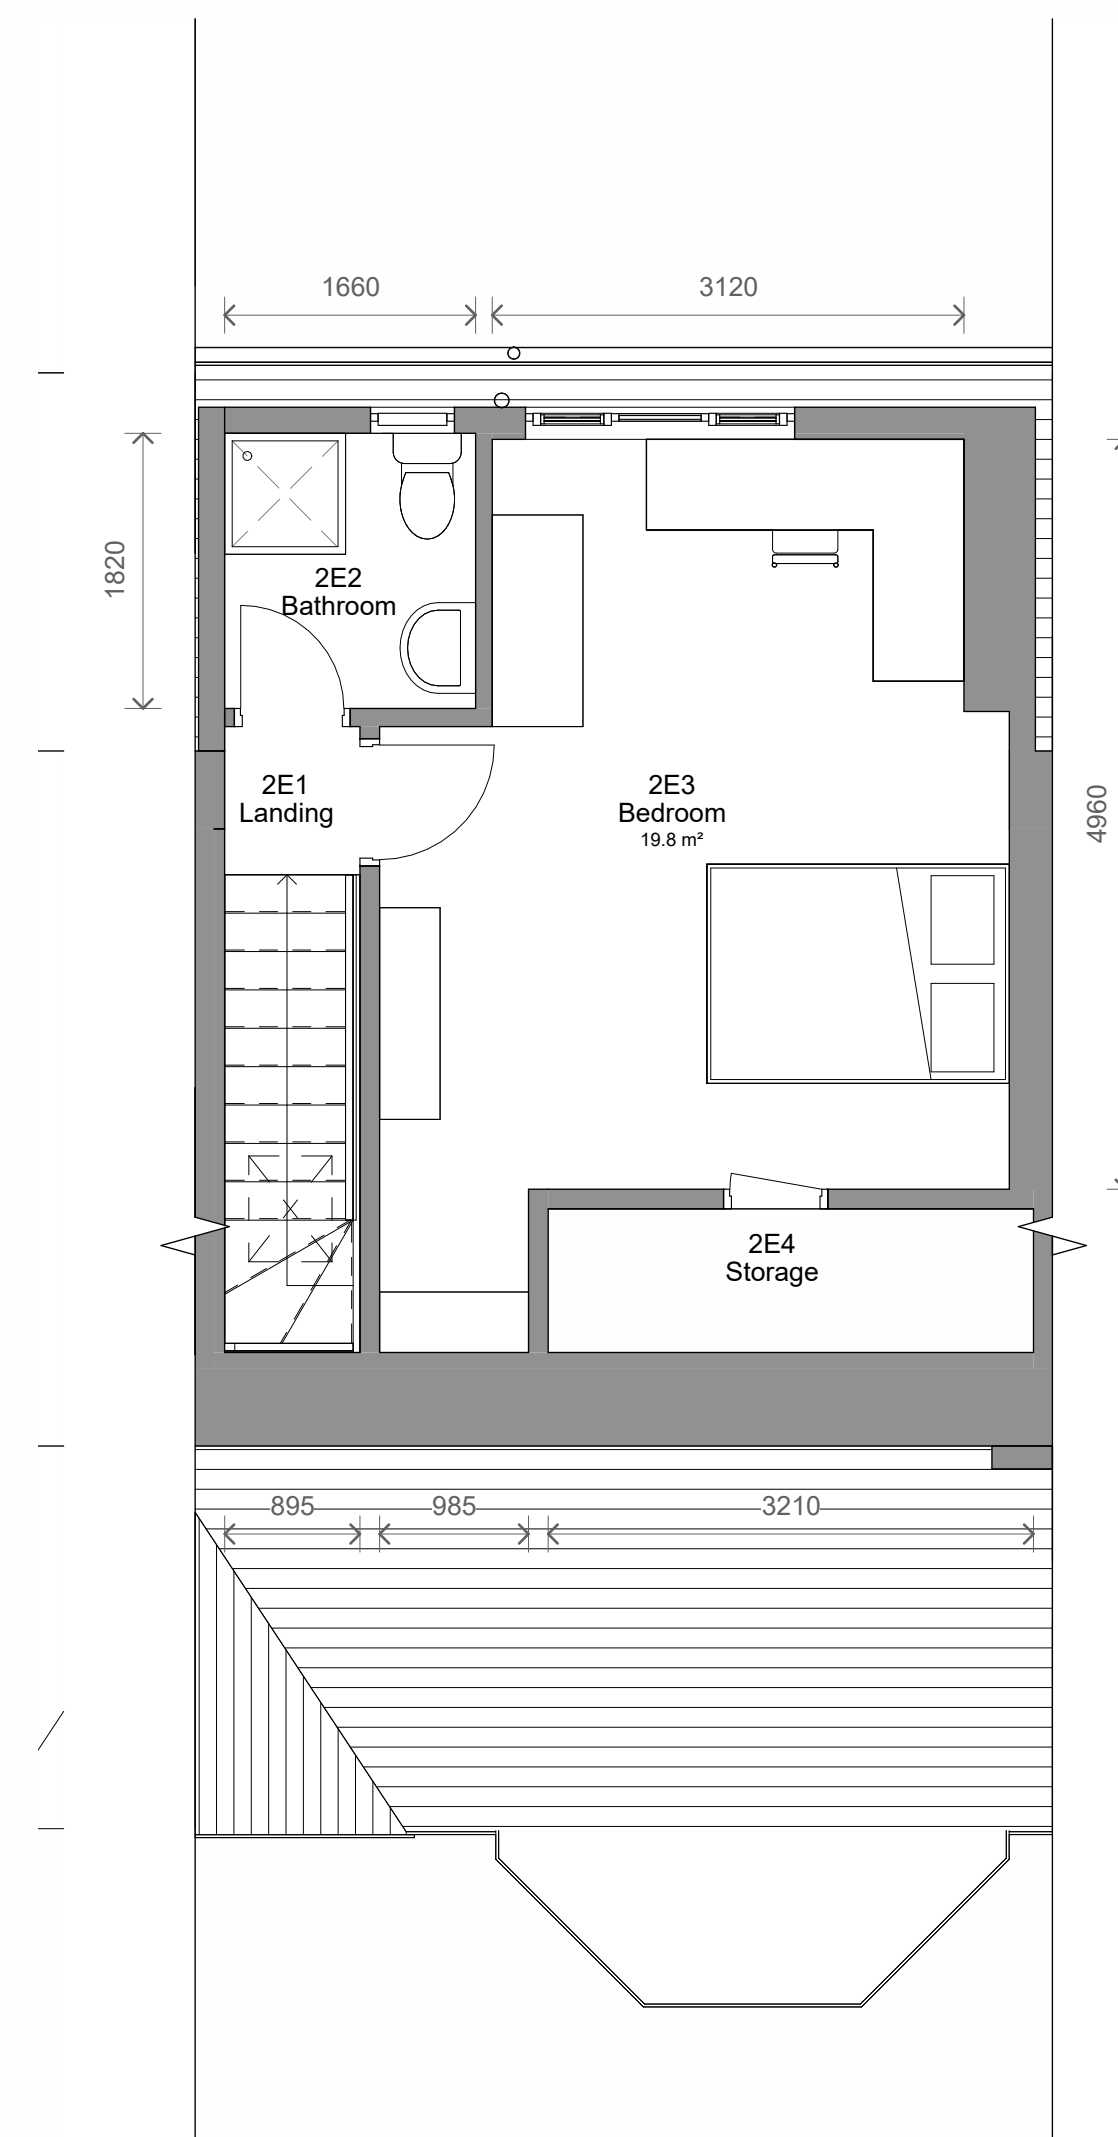

3 Level 2 - Existing
1 : 50

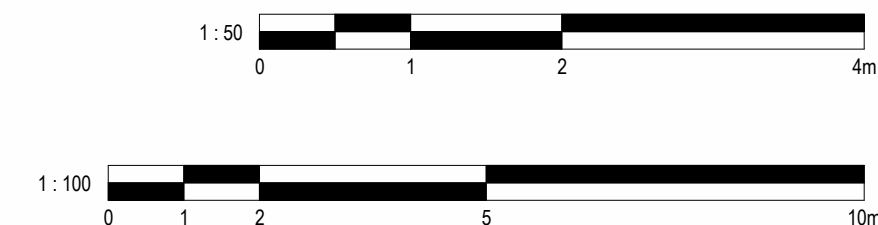

No. Description		Date	Initial
PROJECT 40 Orange Hill Road, Prestwich			
TITLE Existing Plans and Elevations			
STATUS DESIGN			
DRAWN BY JB	DATE 15/08/2025	SCALE (@ A1) As indicated	
PROJECT NUMBER GSS25138		DRAWING NUMBER 002	REV
GOLD SKETCH S T U D I O S www.goldsketch.co.ukinfo@goldsketch.co.uk0161 792 9595			
NOTES © COPYRIGHT - ALL RIGHTS RESERVED. THIS DRAWING AND ANY PARTS THEREOF ARE NOT TO BE REPRODUCED OR TRANSMITTED IN ANY FORM OR BY ANY MEANS, ELECTRONIC OR MECHANICAL, INCLUDING PHOTOCOPYING, RECORDING, OR BY ANY INFORMATION STORAGE AND RETRIEVAL SYSTEM, WITHOUT THE WRITTEN PERMISSION OF GOLD SKETCH STUDIOS. DRAWING TO BE USED FOR THE STATUS INDICATED ONLY. ALL DIMENSIONS AND SETTING OUT SHALL BE CHECKED AND CONFIRMED ON SITE. ANY DISCREPANCIES TO BE REPORTED TO THE ARCHITECT IMMEDIATELY. THIS DRAWING IS THE PROPERTY OF GOLD SKETCH STUDIOS. IT IS TO BE USED IN ACCORDANCE WITH CURRENT BUILDING REGULATIONS AND RELEVANT CODES OF PRACTICE AND BRITISH STANDARDS. ALL DIMENSIONS ON THIS DRAWING ARE IN MILLIMETRES UNLESS OTHERWISE STATED.			