


"Duo-Hipped" Roof Construction MATCHING SMOOTH CONCRETE INTERLOCKING ROOF TILES SELECTED TO MATCH EXISTING IN SIZE, COLOUR, TEXTURE. DITCH/HEADLAPS ONTO TANAUSED 50X25 ROOFING BATTENS CALLED TO SUIT THE SIZE/LAPS ONTO TYVEK SUPRO OLSA BREATHABLE FELT TO BS747 DRAPED OVER ROOF TIMBERS TO ENSURE MOISTURE / DRAIN RAIN RUNS DOWN BEHIND TILES AND INTO GUTTERS & FLASHES etc.

• EXISTING TRA/TRAJA RECIPTIMBER DESIGN ENLIGHTENED/S TO CALLUATE DESIGN. MANUFACTURE A SERIES OF SPECIALIST ENGINEER DESIGNED DIMINISHING HIPPOD PREFABRICATED ROOF TRUSSES (FINK DESIGN TYPE) TO FOLLOW EXIST PITCH/UNE/PROFILES etc AS EX TO EXTEND EXH MAIN ROOF PROFILE WITH TRUSSES FIXED DOWN TO WAUP LATES LEAVES @ 600% AS DETAIL (C) AND ROOF INSULATED TO ACHIEVE MAX 0.16 U-VALUE AS DETAIL B OCT. 10 LAY OUT BETWEEN AND OVER CEILING COB/BOOMS OF TRUSSES & CEILING GELS

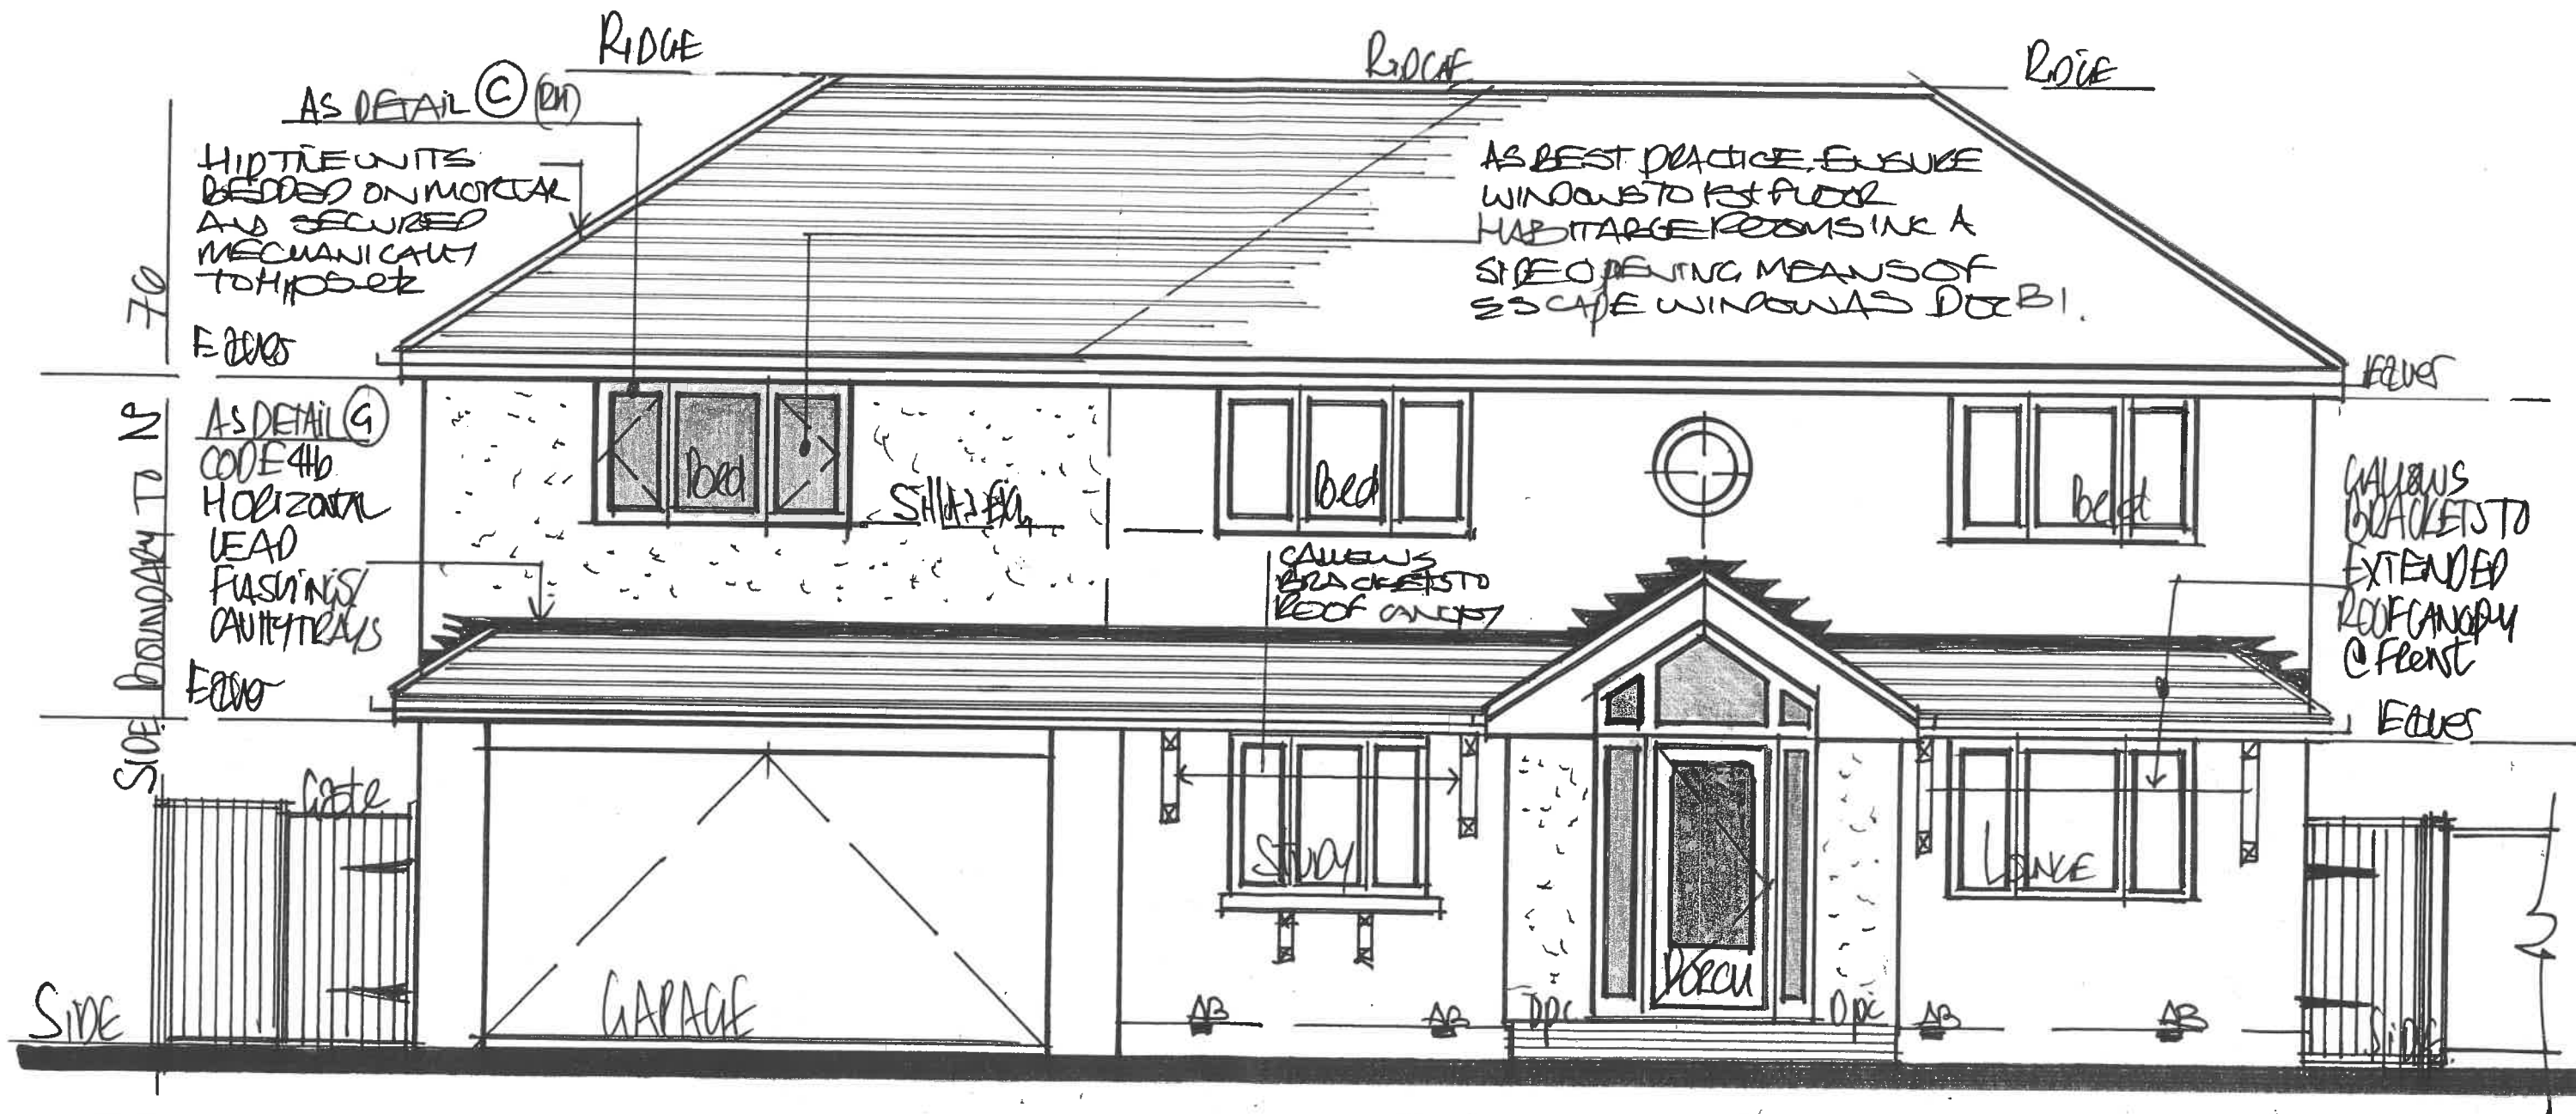

1:50 PROPOSED "FRONT" ELEVATION

D R G N^o 7