



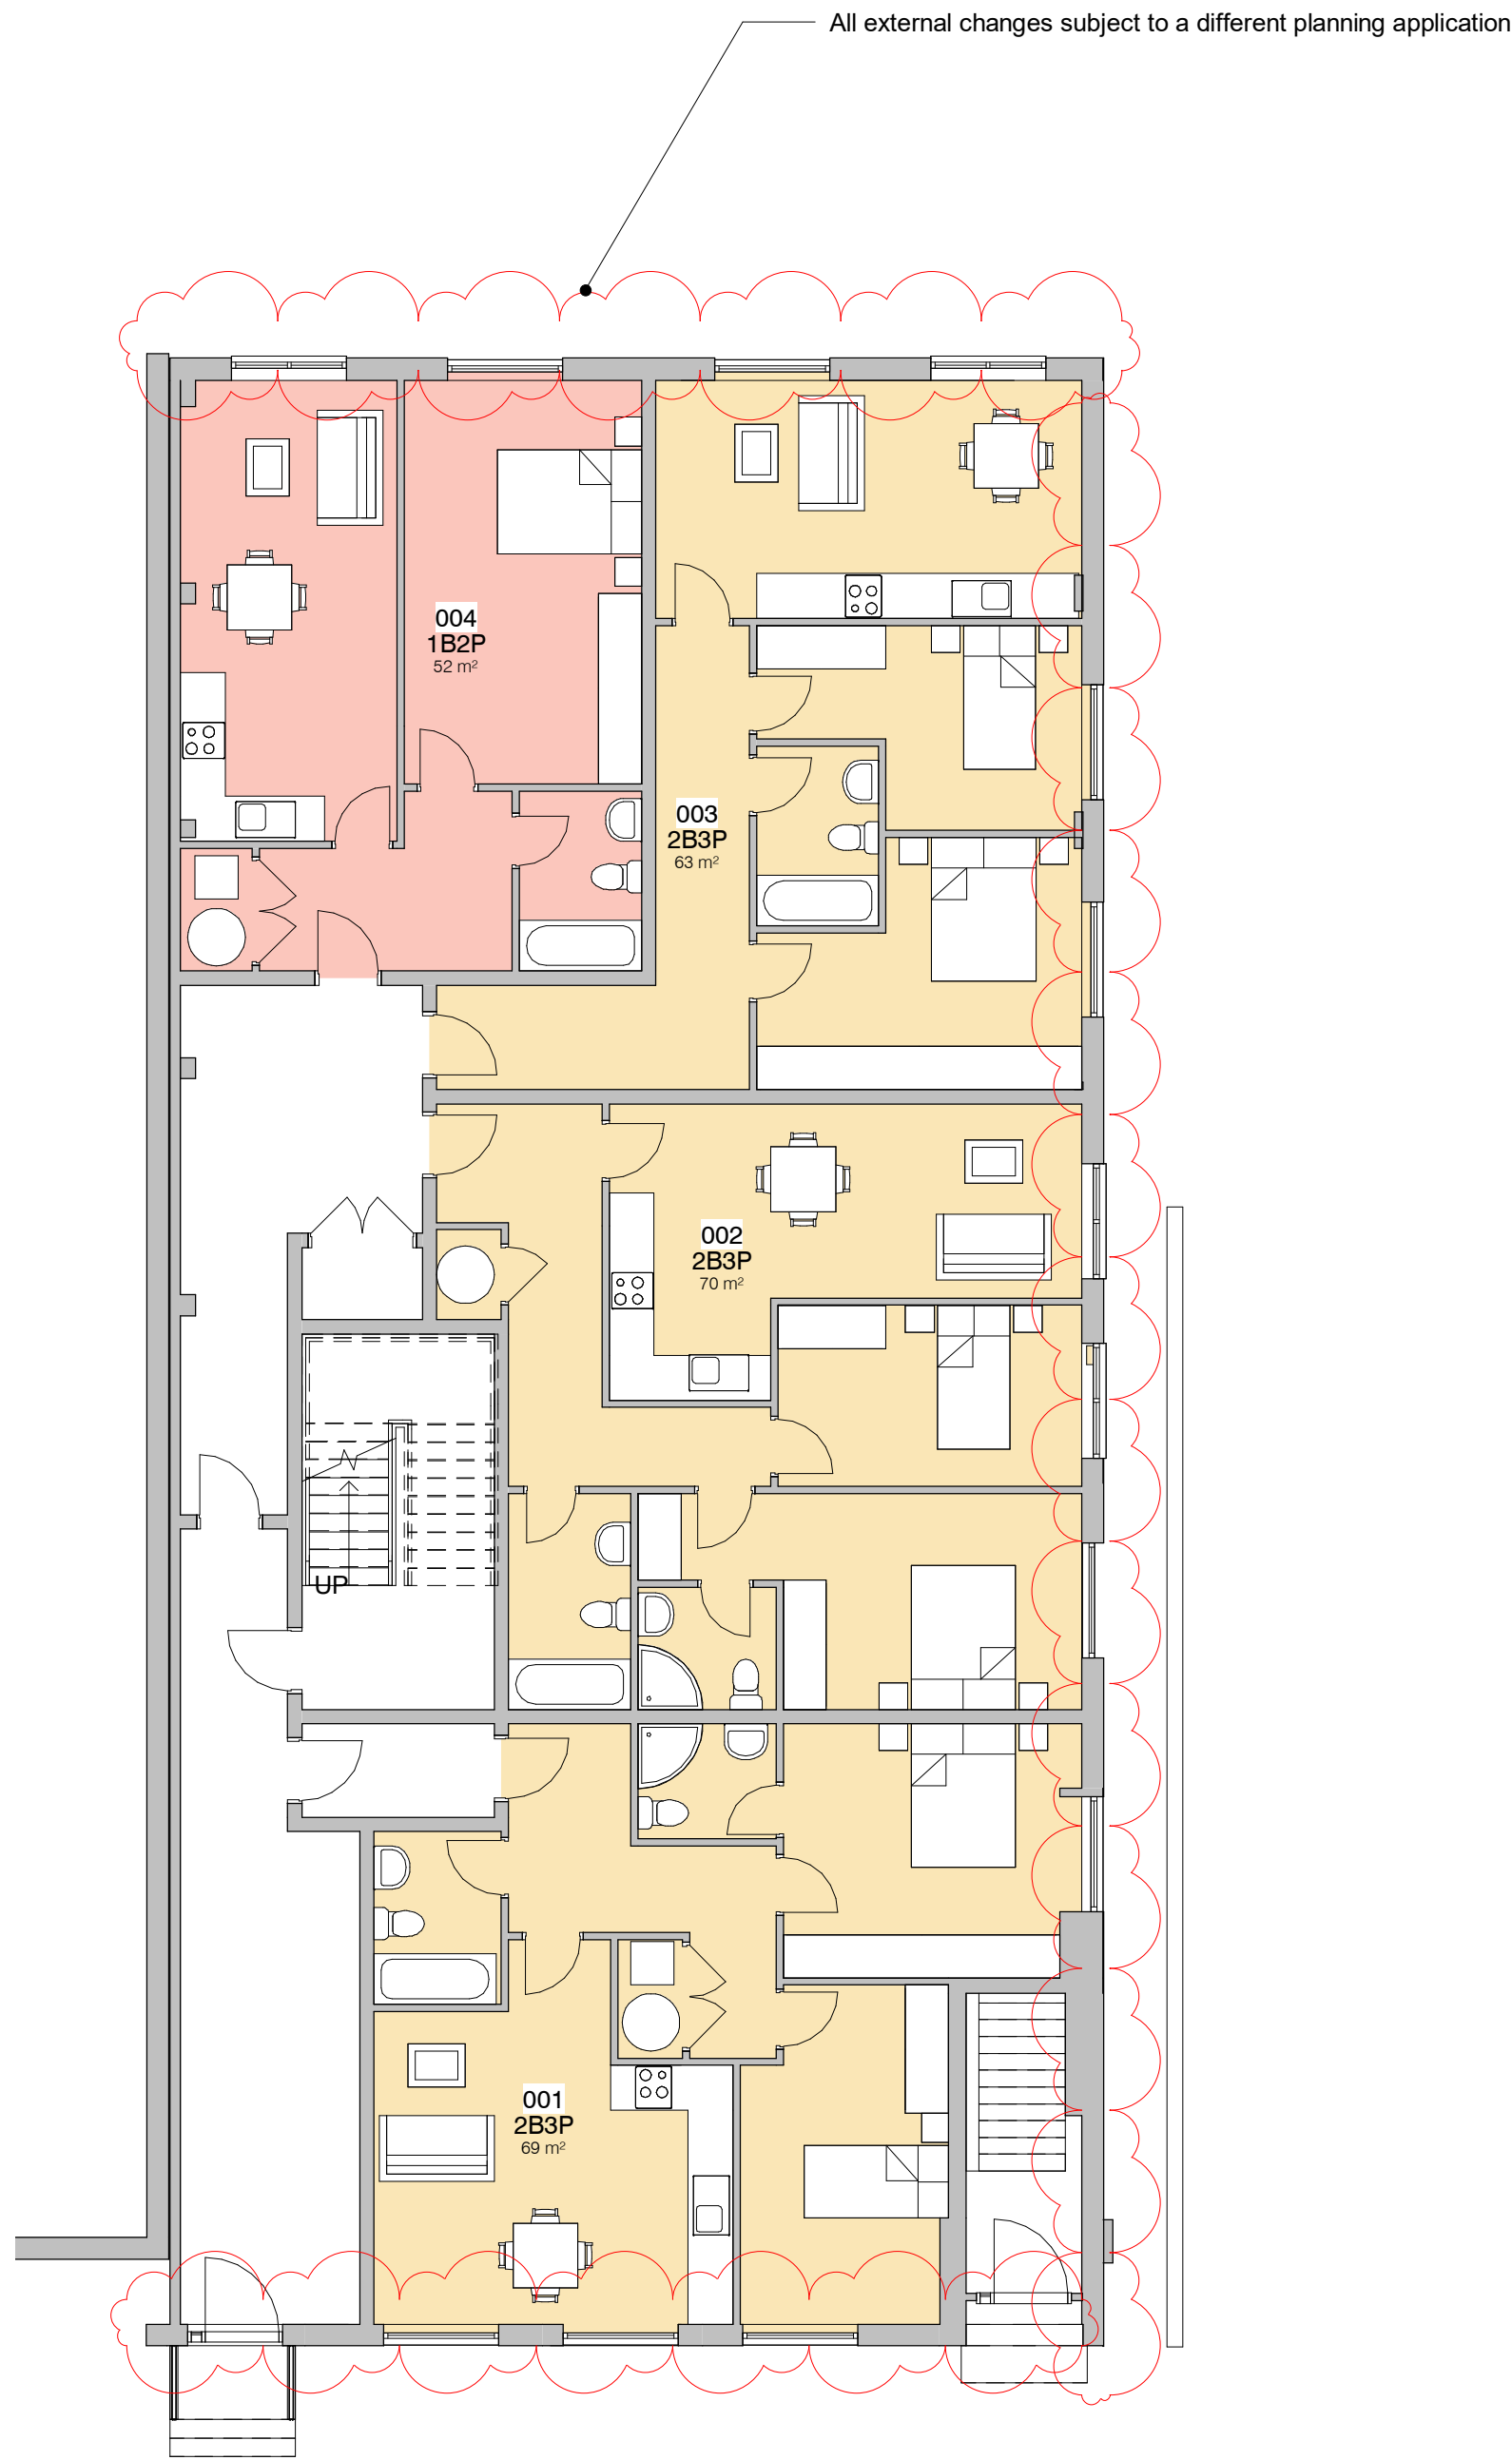

1. Level 0 - GA Proposed
1 : 100

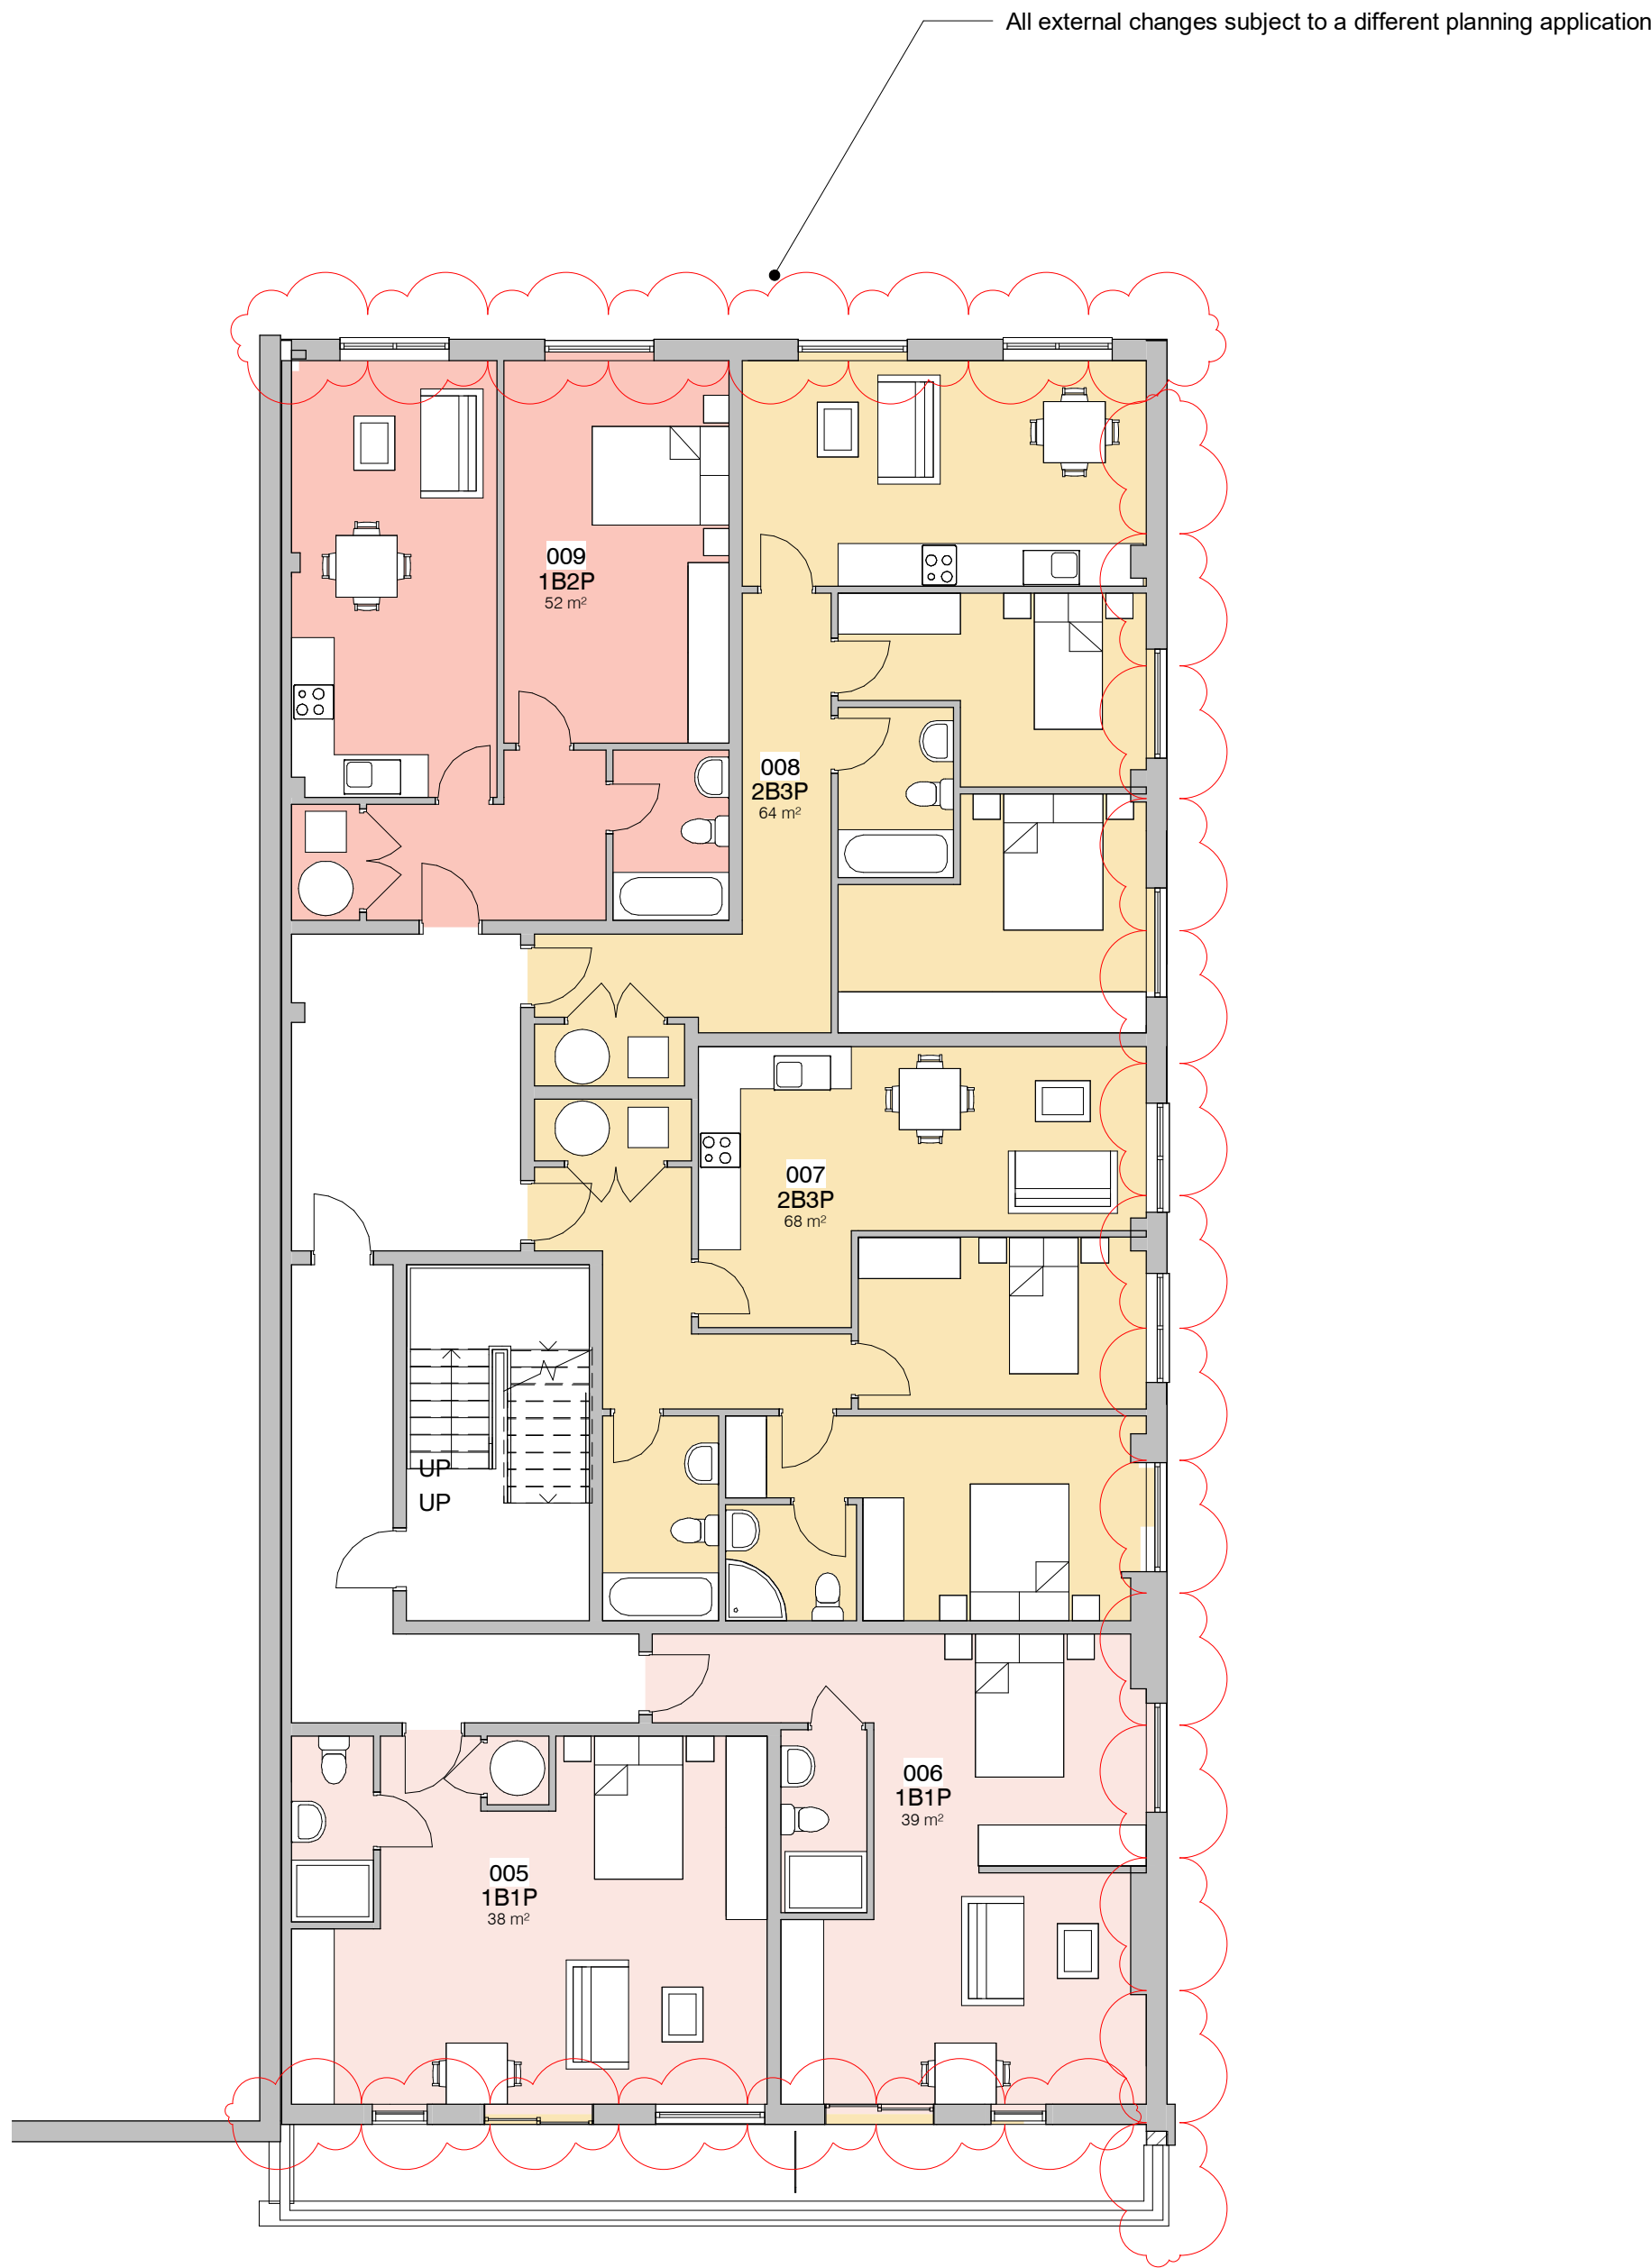

2. Level 1 - GA Proposed
1 : 100

Schedule - Room - Proposed			
Level	Num ber	Name	Area
LEVEL 0	001	Apt	69 m²
LEVEL 0	002	Apt	70 m²
LEVEL 0	003	Apt	63 m²
LEVEL 0	004	Apt	52 m²
LEVEL 1	005	Apt	38 m²
LEVEL 1	006	Apt	39 m²
LEVEL 1	007	Apt	68 m²
LEVEL 1	008	Apt	64 m²
LEVEL 1	009	Apt	52 m²
515 m²			

PROJECT		SCALE @ A1	DATE	BY	DATE
511 Bury New Road		1 : 100	07 DEC 22	PY	
CLIENT		STATUS			
Prestwich Estates Limited		PLANNING			
TITLE		PROJECT NO.	DRAWING NO.	REV.	
Proposed Plans - COU Class E		DA19147.1.	201.	1	
NOTES		NOTES			
DEBTAL ARCHITECTURE www.debtal.co.uk		THIS DRAWING MUST NOT BE REPRODUCED WITHOUT PRIOR WRITTEN CONSENT. DRAWING TO BE USED FOR THE STATUS INDICATED ONLY. ALL DIMENSIONS AND MATERIALS SHALL BE CHECKED AND CONFIRMED IN THE FIELD AND CORRECTED TO BE REPORTED TO THE DESIGNER WITHIN 14 DAYS OF COMPLETION OF THE WORK. ALL DIMENSIONS SHALL BE IN ACCORDANCE WITH CURRENT STATUTORY LEGISLATION, RELEVANT CODES OF PRACTICE AND PREVIOUS AGREEMENTS. ALL DIMENSIONS ON THIS DRAWING ARE IN MILLIMETRES UNLESS OTHERWISE STATED.			