



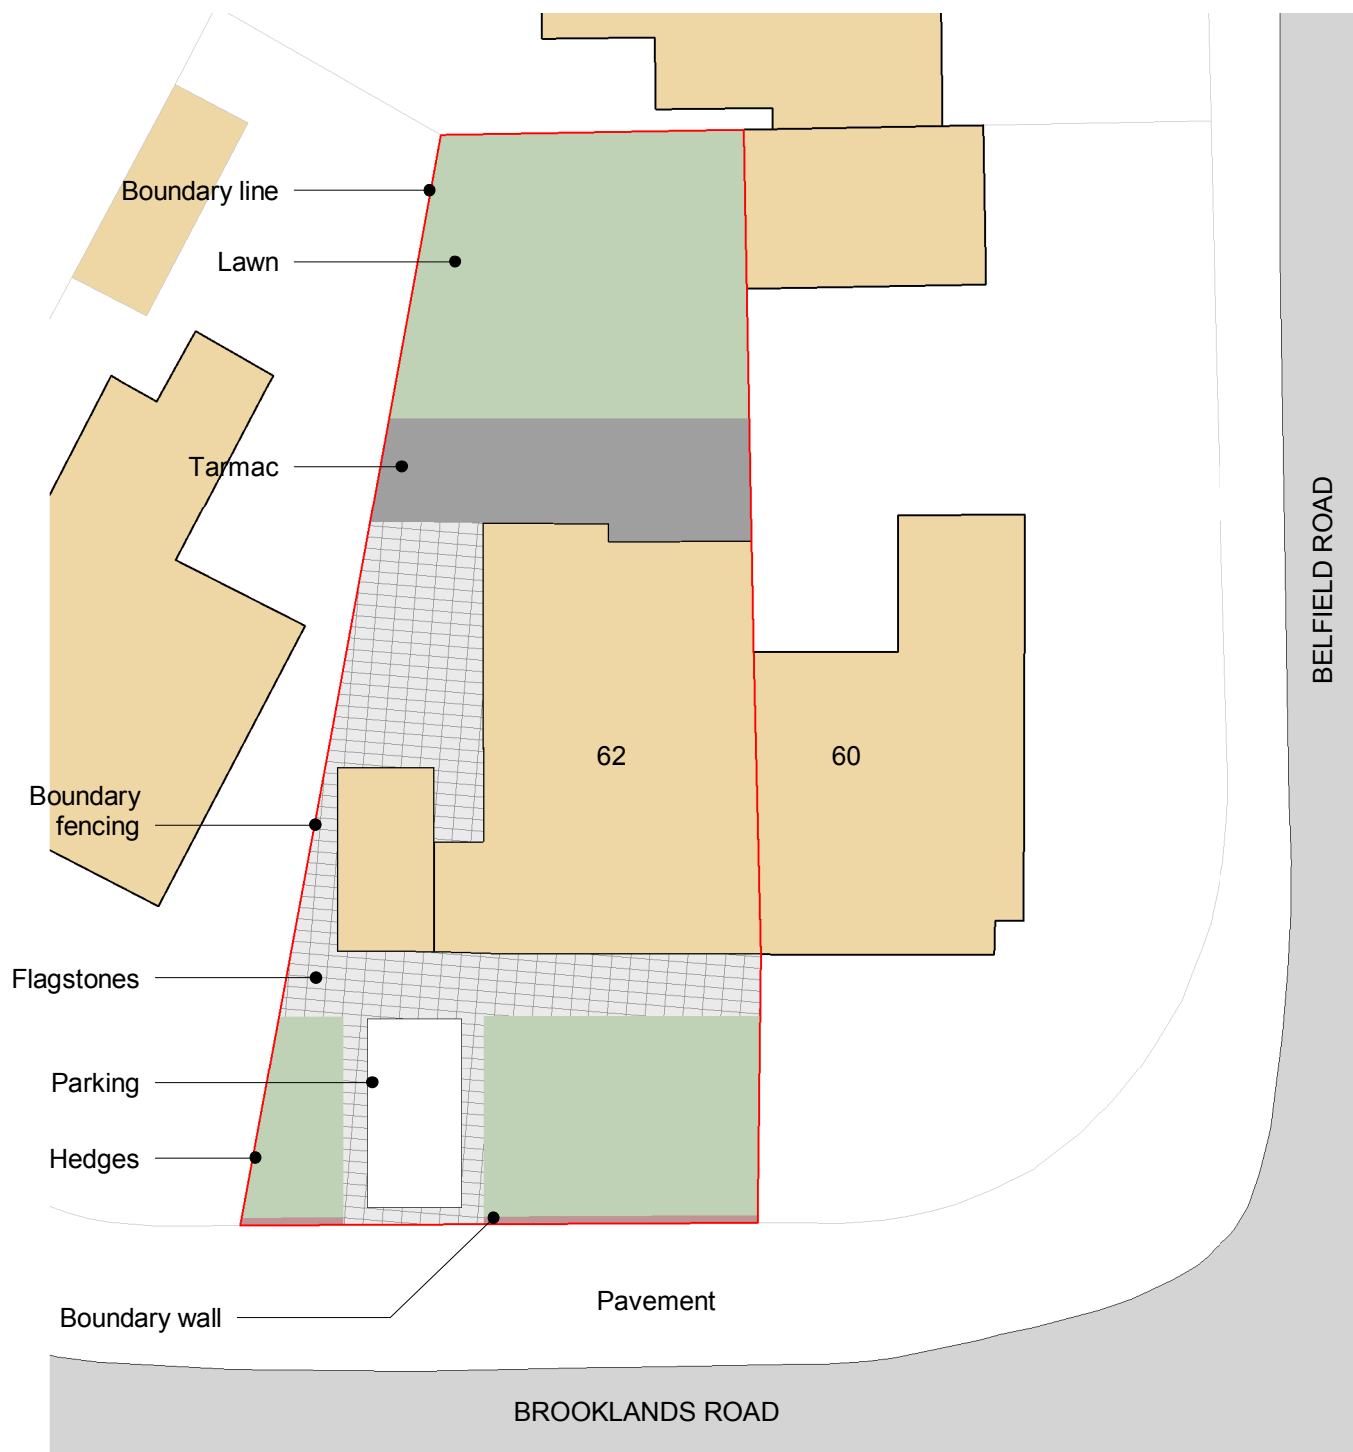


1. Site - Layout Existing

1 : 200

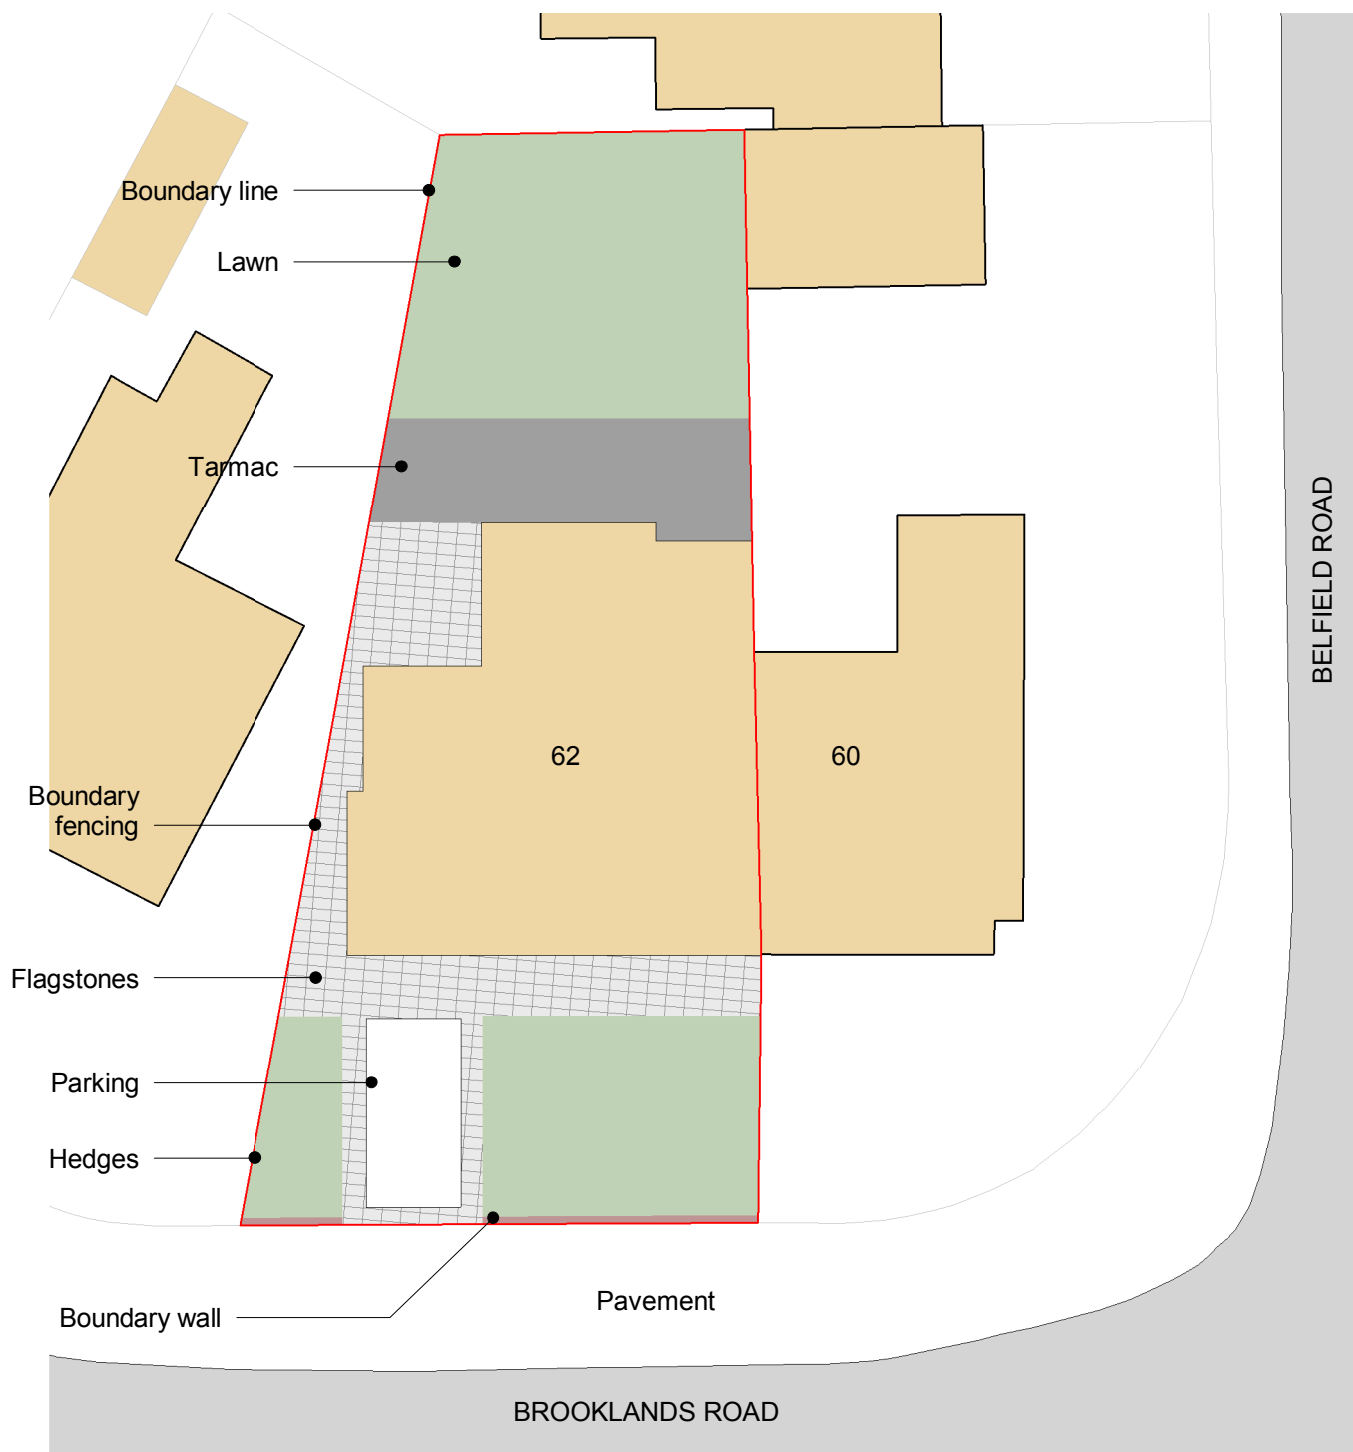

2. Site - Layout Proposed

1 : 200

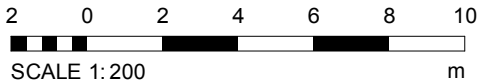

REV	DESCRIPTION	BY	DATE
PROJECT			
62 Brooklands Road			
PROJECT NO.		RA24002.	
CLIENT		Y Emanuel	
DATE			
DRAWN BY		ER	
SHEET NO.		REV.	
301.			
SCALE @ A3		1 : 200	