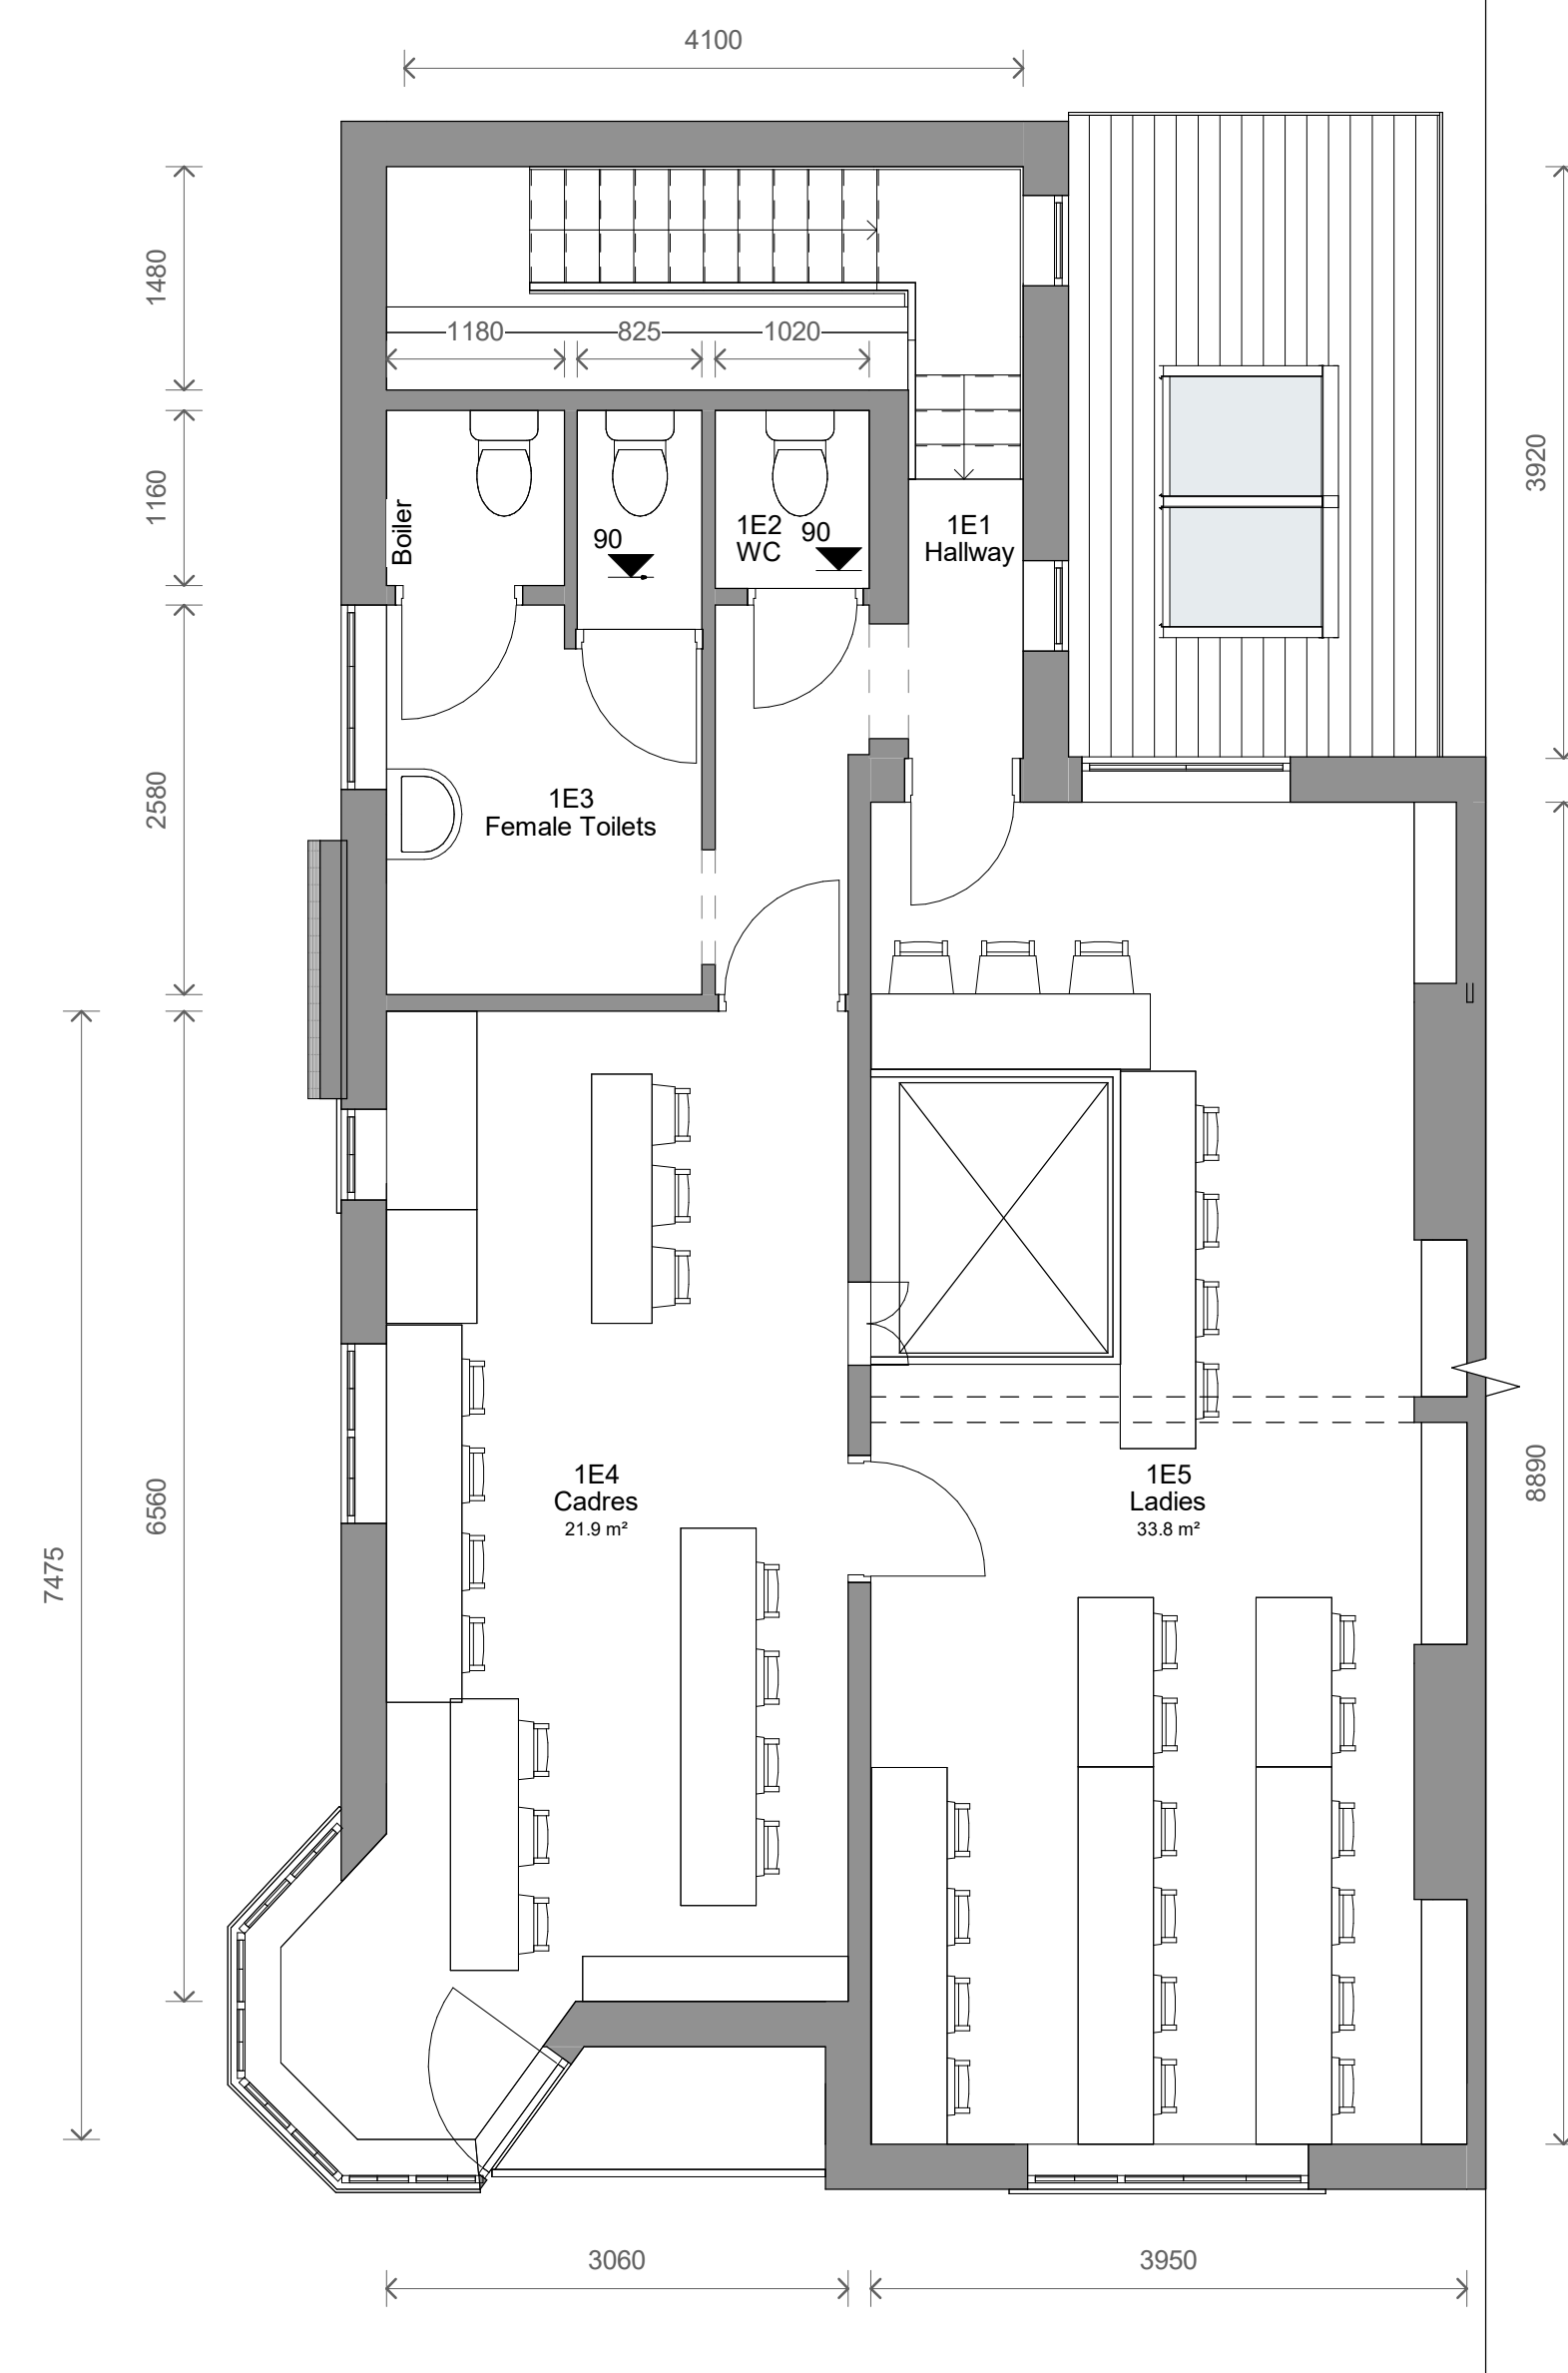
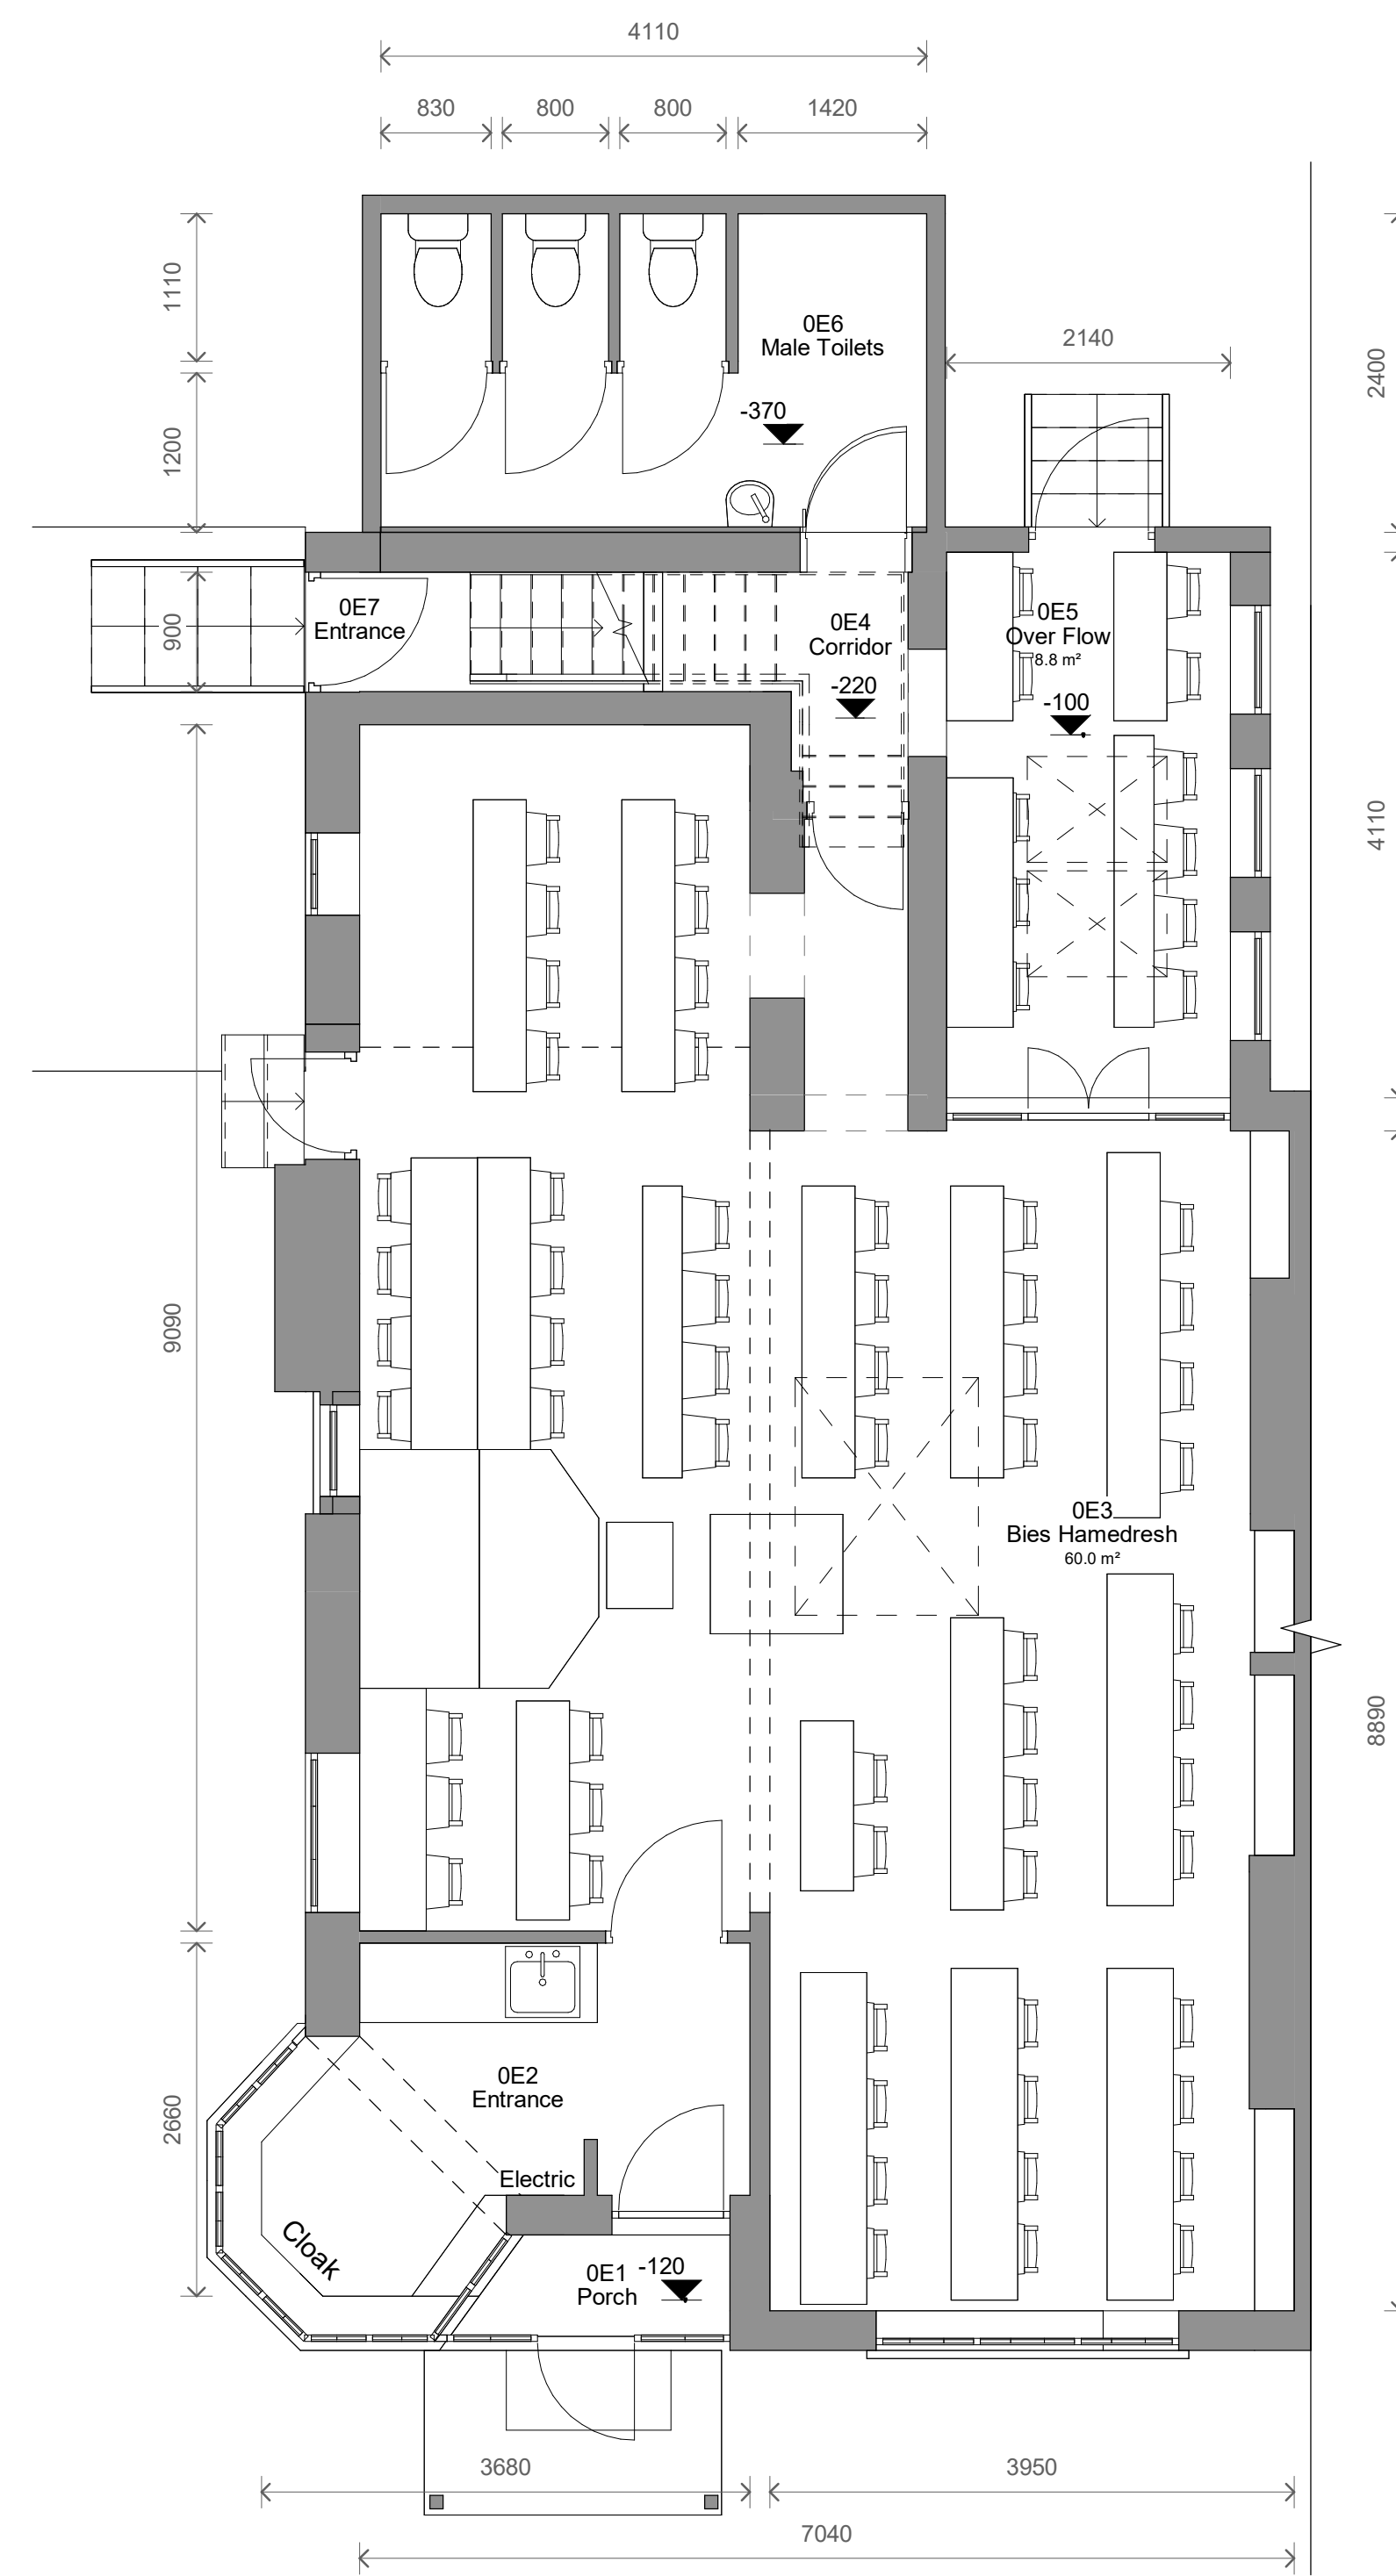
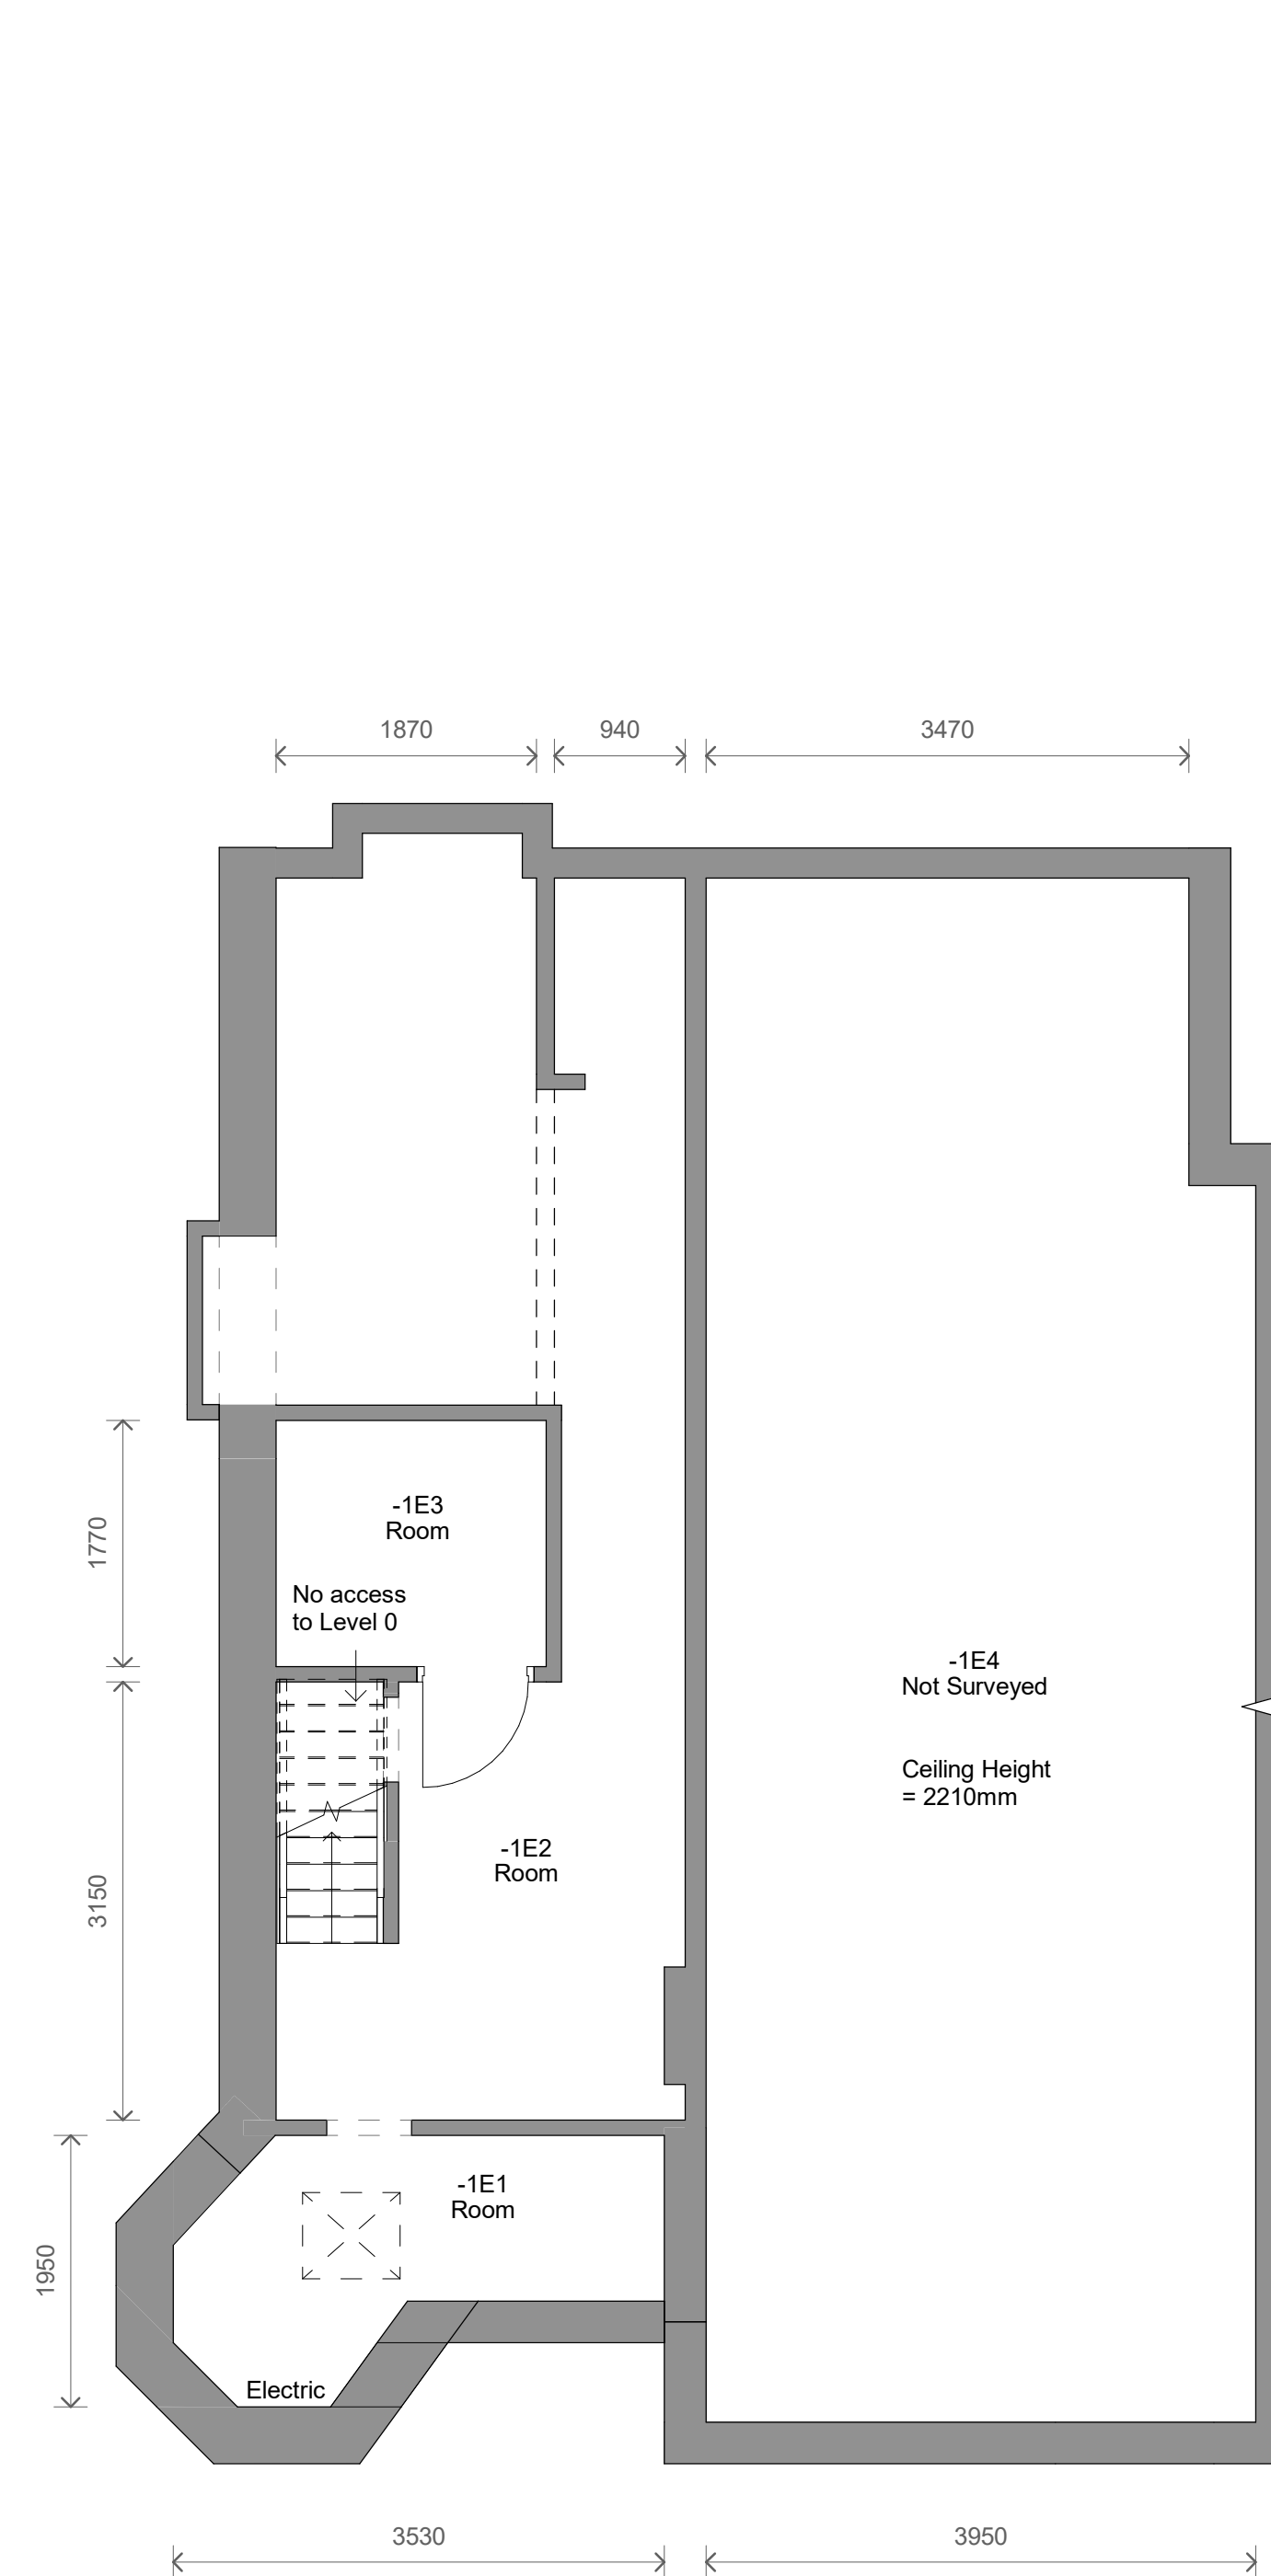


No.	Description	Date	Initial
PROJECT		106 Kings Road	
TITLE		Existing Plans and Elevations	
STATUS		DESIGN	
DRAWN BY	DATE	SCALE (@ A1)	
CB	06/11/2023	As indicated	
PROJECT NUMBER	DRAWING NUMBER	REV	
GSS23135	002		
www.goldsketch.co.uk		info@goldsketch.co.uk 0161 792 9595	
NOTES: © COPYRIGHT - ALL RIGHTS RESERVED NO PARTS OF THIS DESIGN MAY BE REPRODUCED WITHOUT WRITTEN CONSENT DRAWING TO BE USED FOR THE STAFFED INDICATED ONLY ALL DIMENSIONS AND SETTING OUT SHALL BE VERIFIED AND CONFIRMED ON SITE. ANY DISCREPANCIES TO BE REPORTED TO THE ARCHITECT IMMEDIATELY THIS DRAWING IS THE PROPERTY OF GOLD SKETCH LTD. AND IS NOT TO BE LOANED, REPRODUCED, COPIED, OR IN ANY MANNER BE USED IN ACCORDANCE WITH CURRENT BUILDING REGULATIONS, RELEVANT CODES OF PRACTICE AND BRITISH STANDARDS. ALL DIMENSIONS ON THIS DRAWING ARE IN MILLIMETRES (UNLESS OTHERWISE STATED)			