




1 Front - Proposed
1 : 100




2 Left Side - Proposed
1 : 100




3 Rear - Proposed
1 : 100

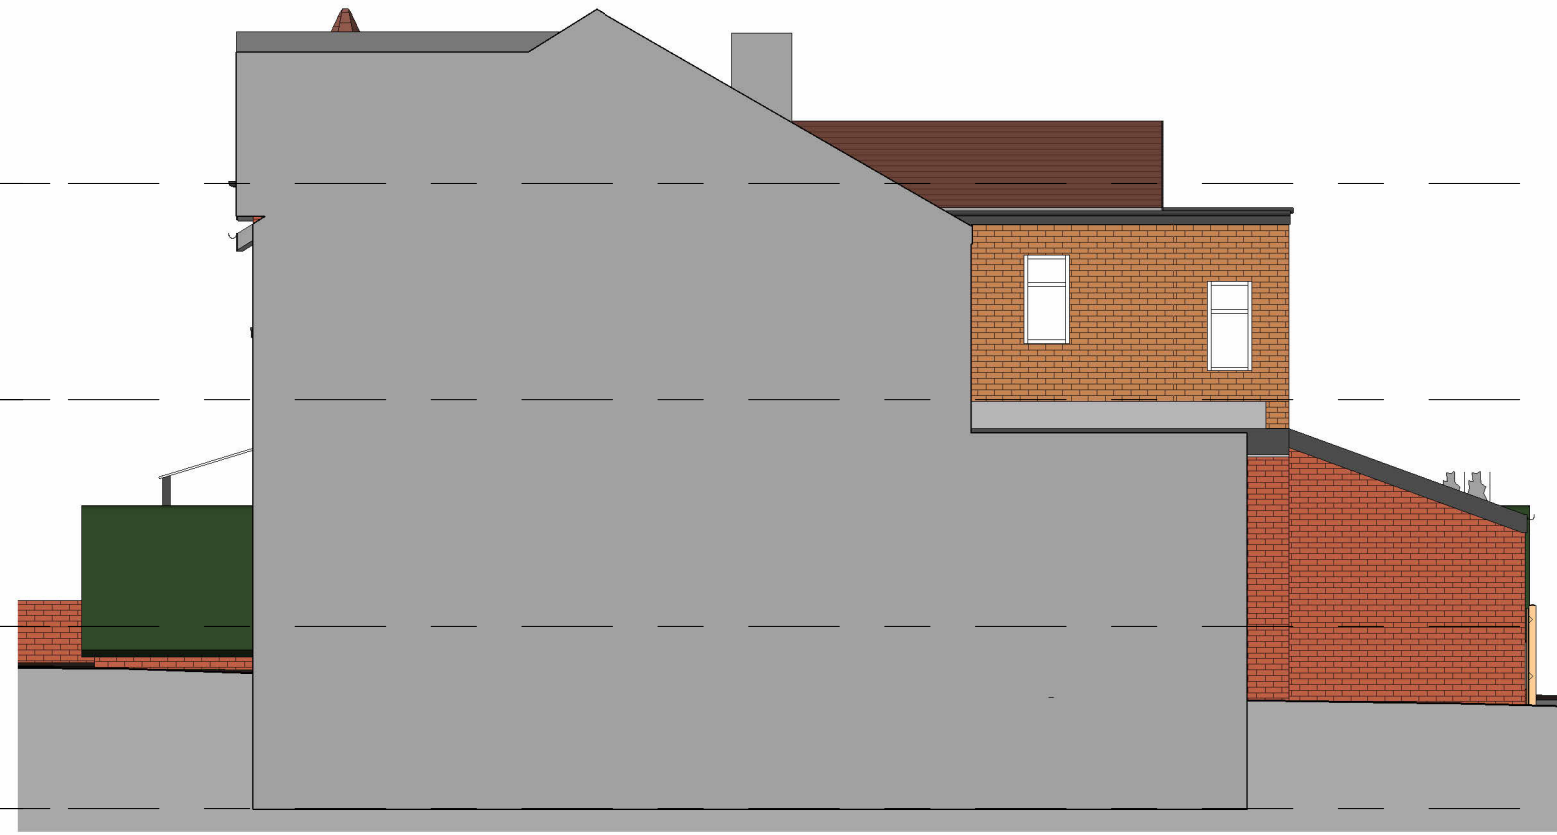


4 Right Side - Proposed
1 : 100

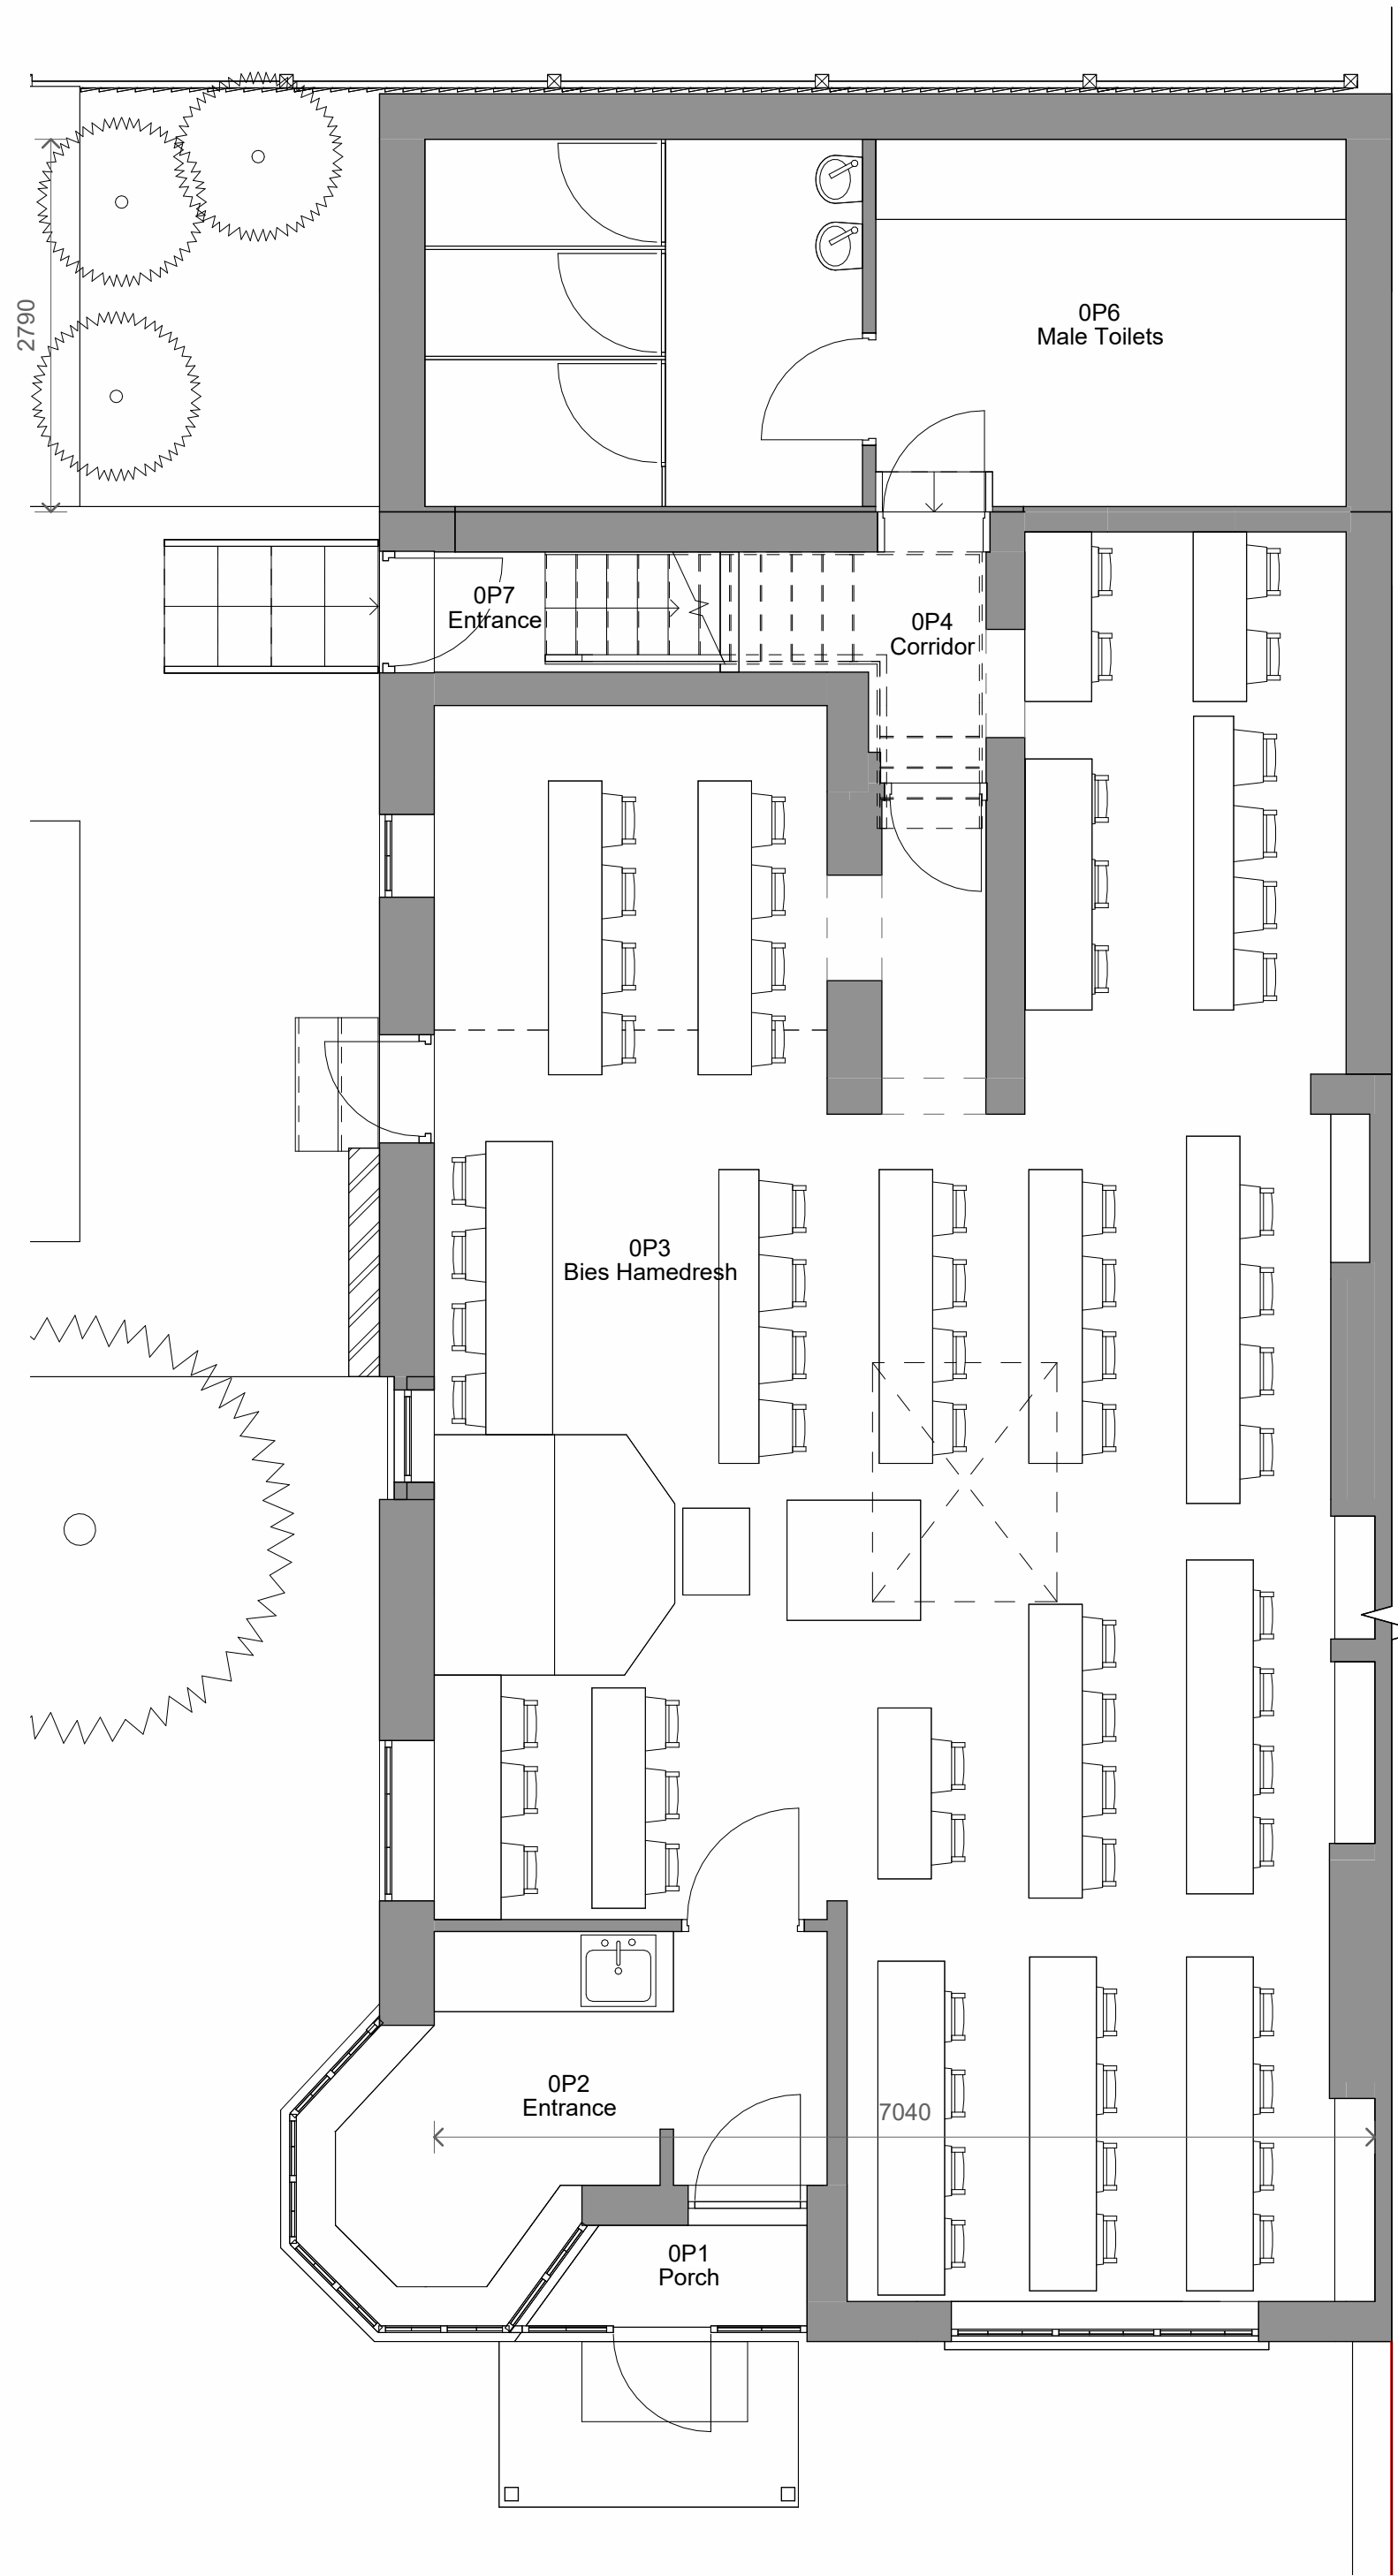

5 Level 0 - Proposed
1 : 50

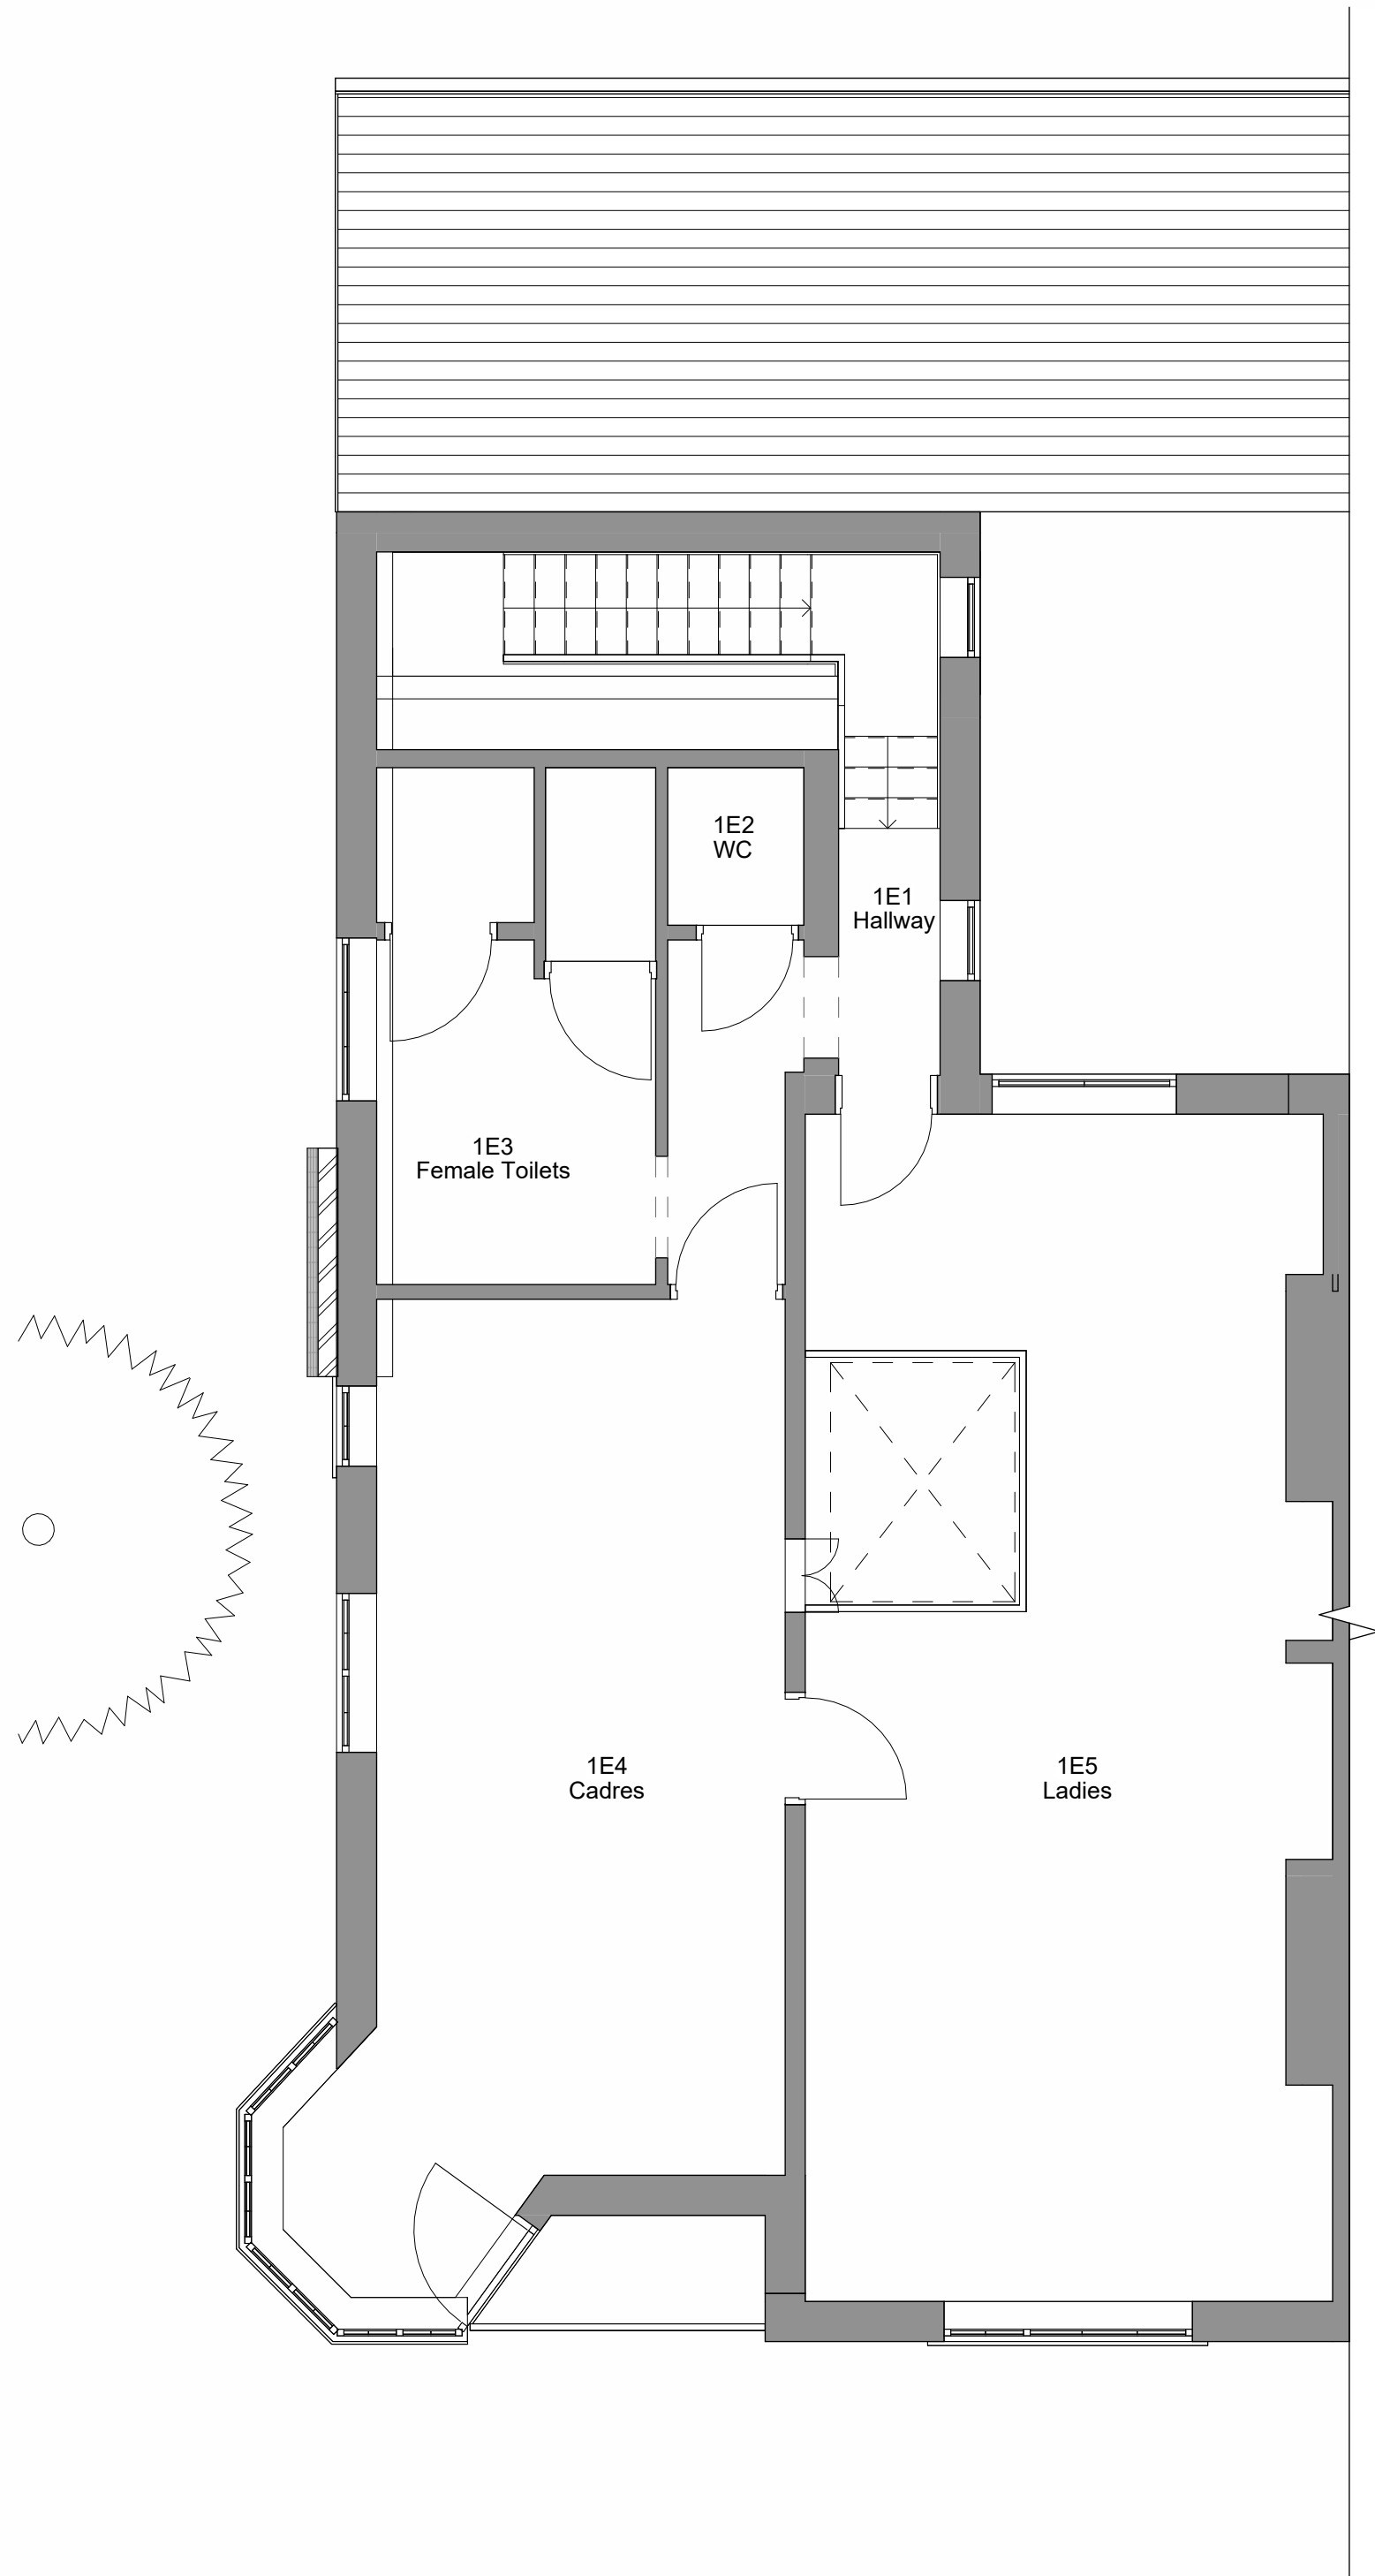

6 Level 1 - Proposed
1 : 50

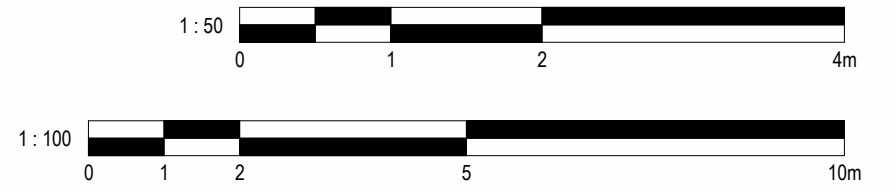

No.	Description	Date	Initial
-----	-------------	------	---------

PROJECT	106 Kings Road		
---------	----------------	--	--

TITLE	Proposed Plans and Elevations		
-------	-------------------------------	--	--

STATUS	DESIGN		
--------	--------	--	--

DRAWN BY	DATE	SCALE (@ A1)	
TP	10/11/2023	As indicated	

PROJECT NUMBER	DRAWING NUMBER	REV
GSS23135.9	003	

GOLD SKETCH

S T U D I O S
www.goldsketch.co.uk info@goldsketch.co.uk 0161 792 9595

NOTES:
© COPYRIGHT - ALL RIGHTS RESERVED.
THIS DRAWING SHALL NOT BE REPRODUCED WITHOUT PRIOR WRITTEN CONSENT.
DRAWING TO BE USED FOR THE STATUS INDICATED ONLY.
ALL DIMENSIONS AND SETTING OUT SHALL BE CHECKED AND CONFIRMED ON SITE. ANY DISCREPANCIES TO BE REPORTED TO THE
DESIGNER PRIOR TO THE COMMENCEMENT OF ANY WORK. ALL WORK AND MATERIALS TO BE IN ACCORDANCE WITH CURRENT BUILDING
LEGISLATION, RELEVANT CODES OF PRACTICE AND BRITISH STANDARDS. ALL DIMENSIONS ON THIS DRAWING ARE IN MILLIMETRES UNLESS
OTHERWISE STATED.