


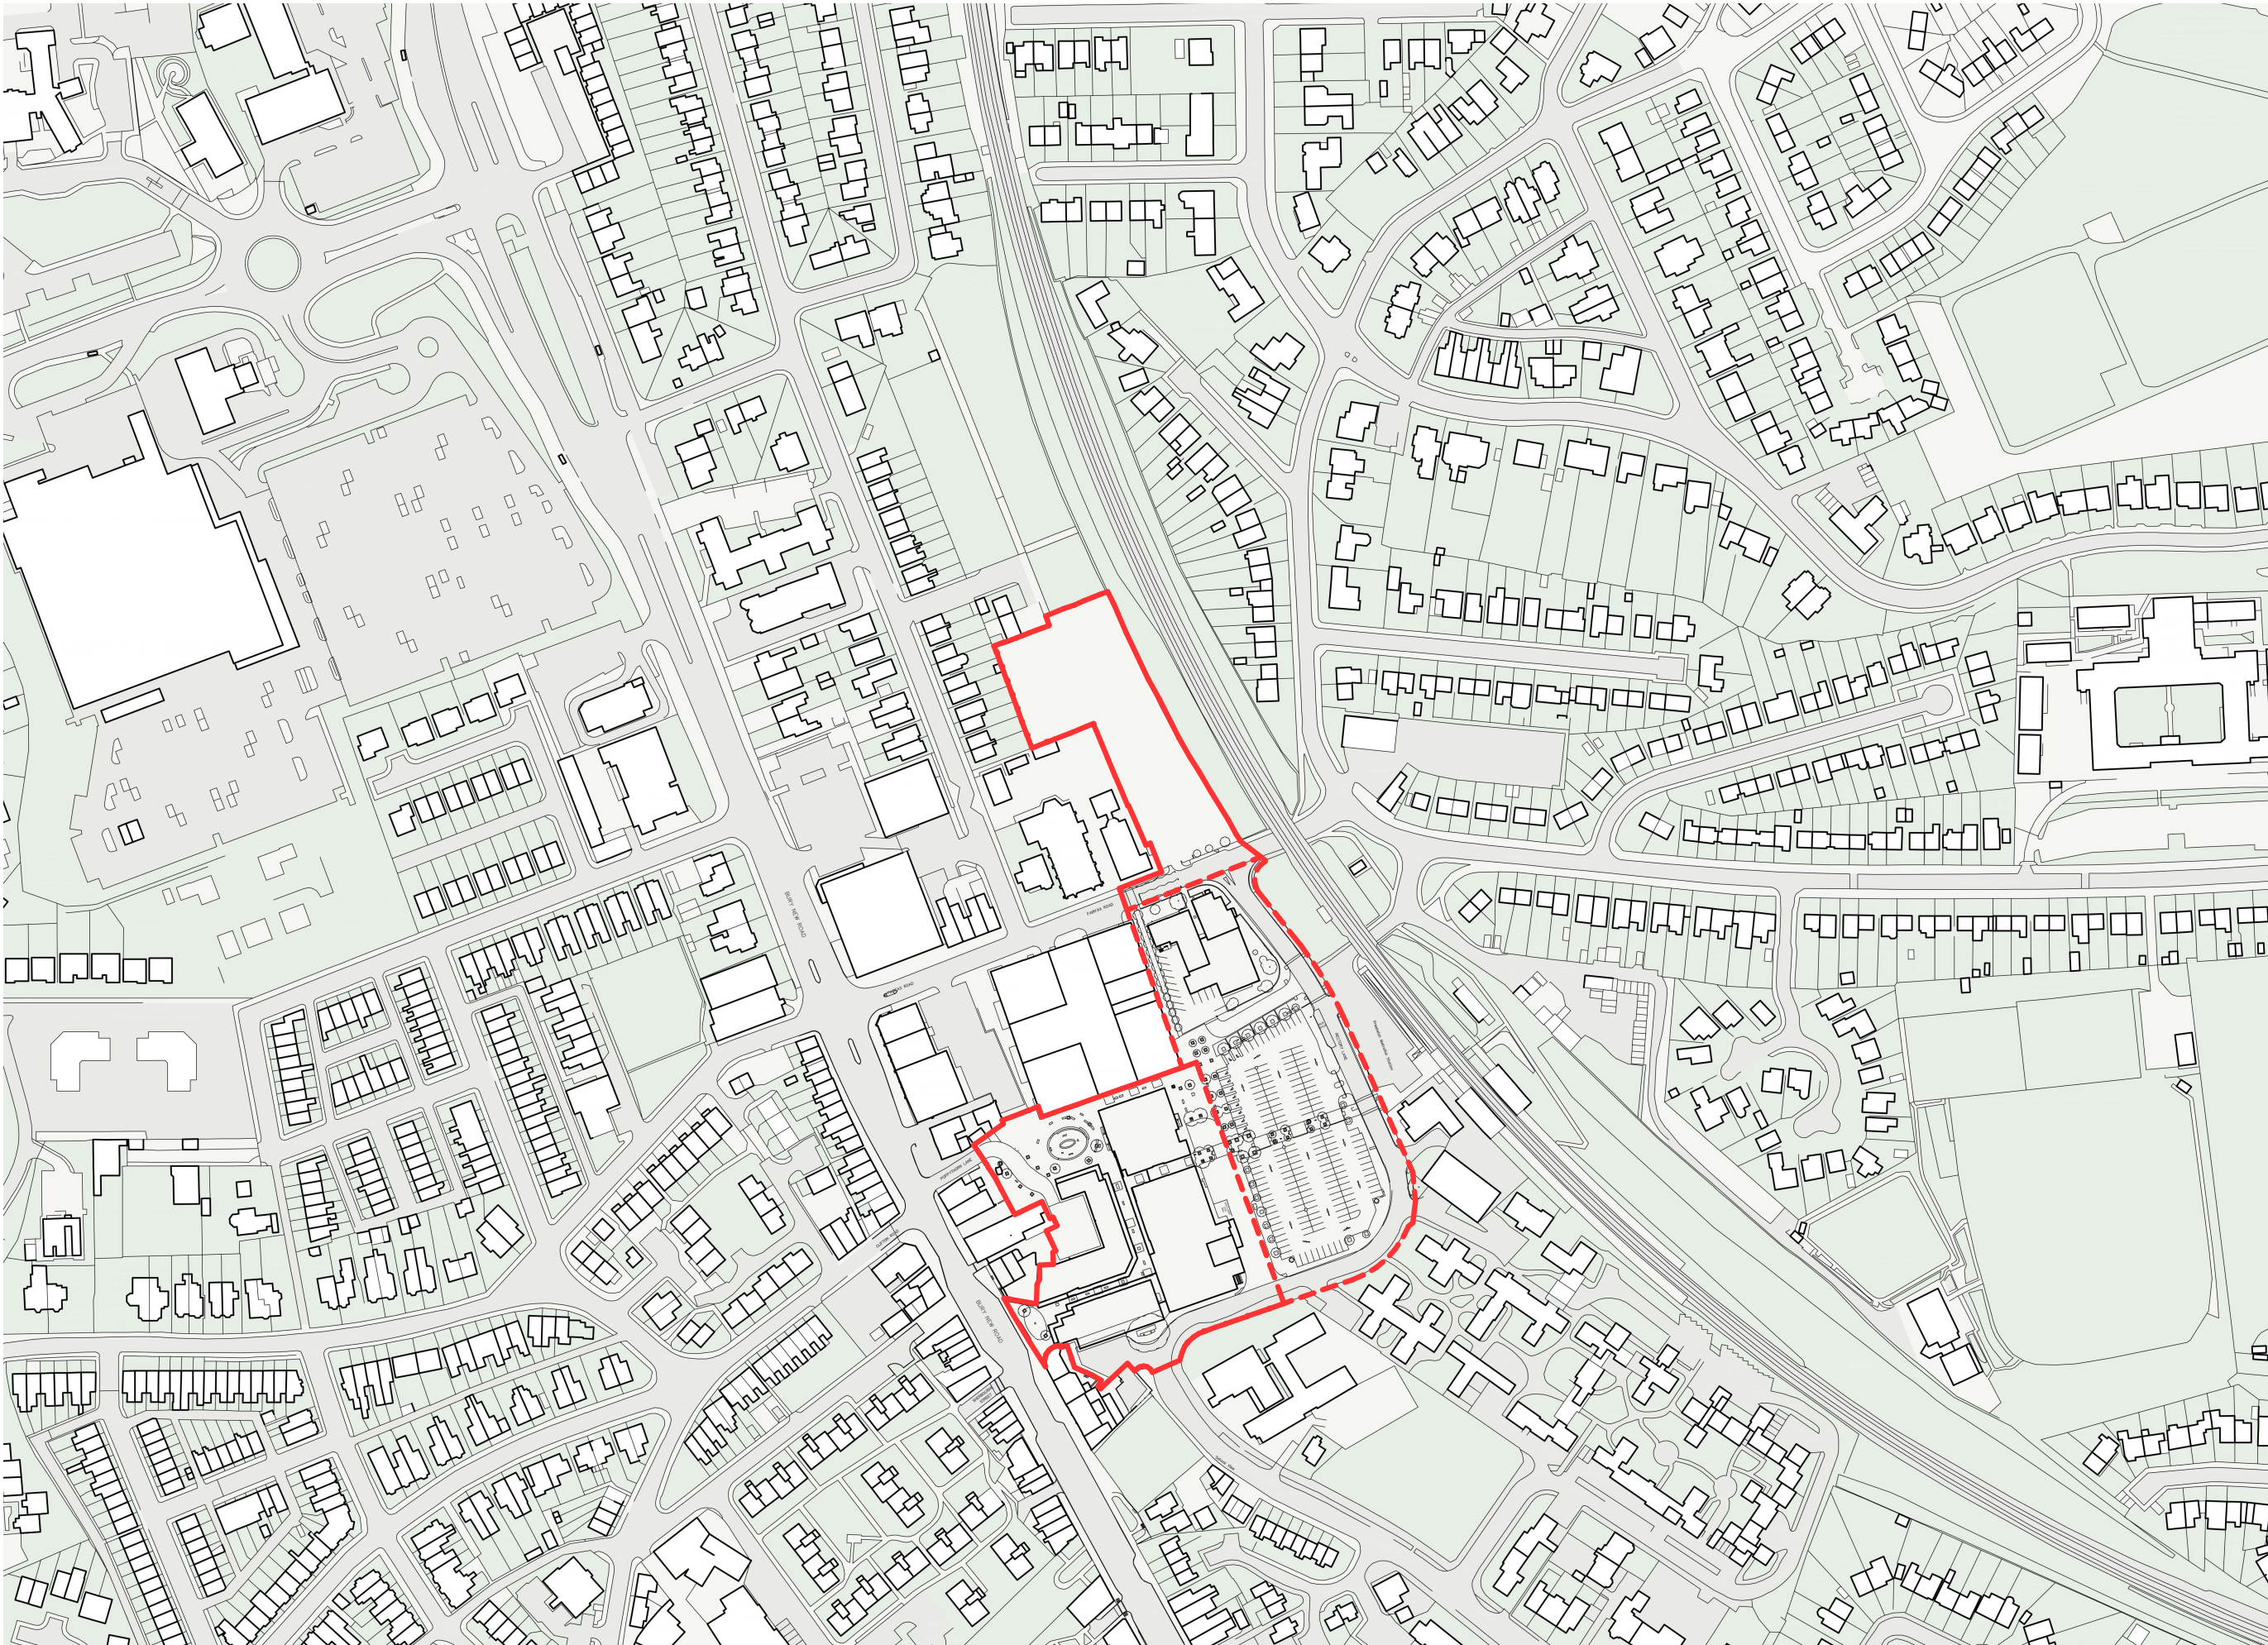

Notes:

- EXTENT OF FULL APPLICATION
- EXTENT OF OUTLINE APPLICATION

Project:
Prestwich Village
Masterplan

Drawn: LG
Checked: JC

Rev: P00

Details:
16/01/2024

Title:
Site location plan

Status:
S2 Information

Planning

Scale:
1:1250 @ A1

Drawing No:
207-JMA-MP-XX-DR-A-000400

Jon Matthews Architects

Union, 2-10 Albert Square, Manchester, M2 6LW 0161 974 3690
Copyright of this drawing is vested in Jon Matthews Architects and it must not be copied or reproduced without written consent. Figured dimensions only are to be taken from this drawing. Do not scale from this drawing. For full company disclosure please visit www.jonmatthewsarchitects.com