

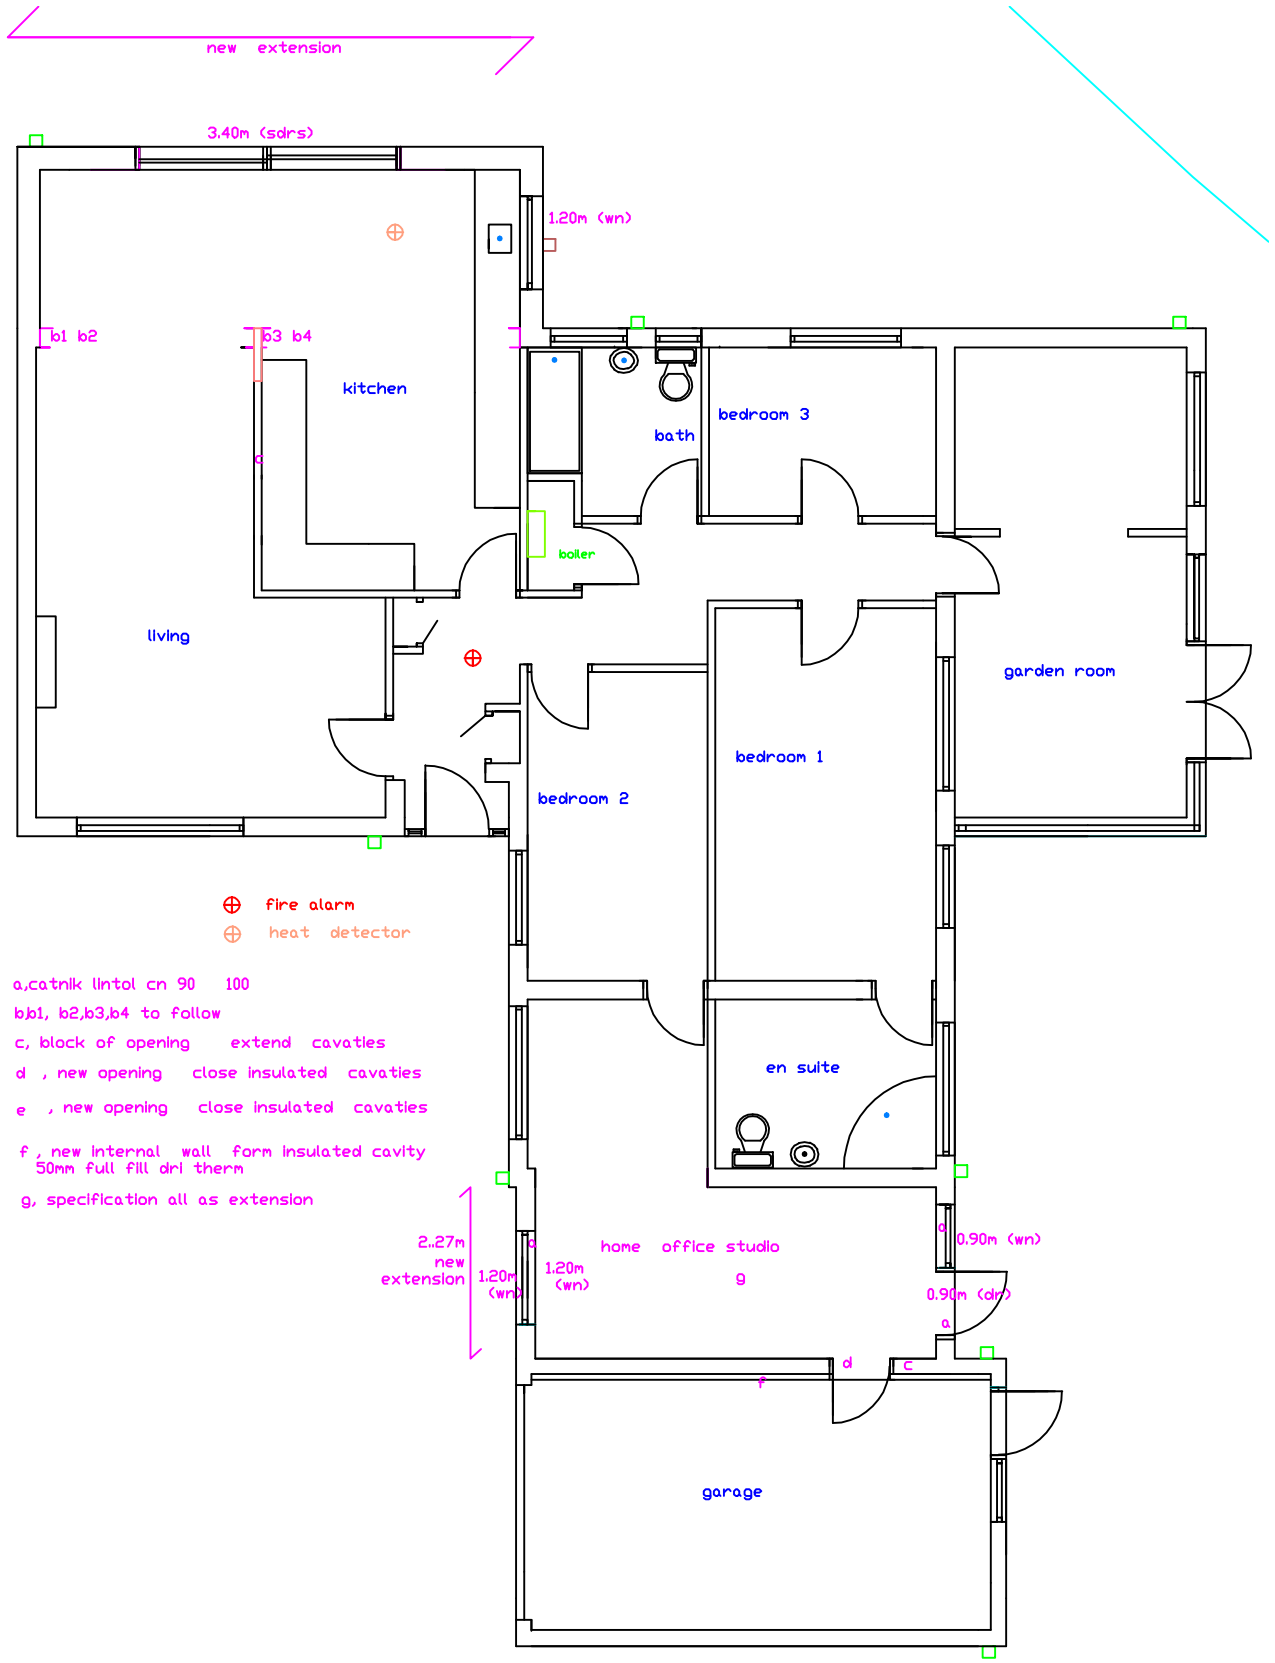



PROPOSED GROUND FLOOR
1:100

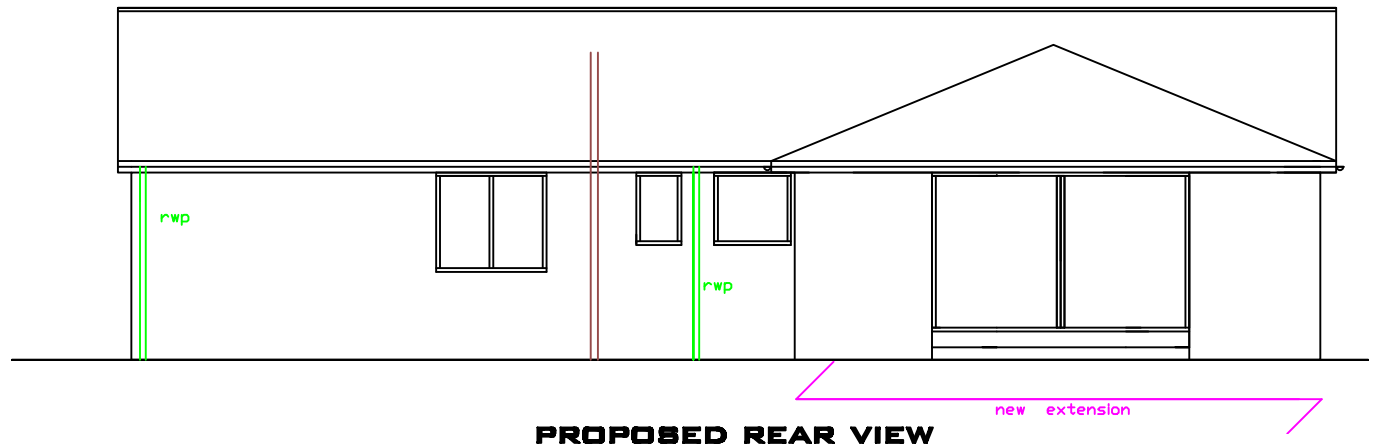

PROPOSED REAR VIEW
1:100

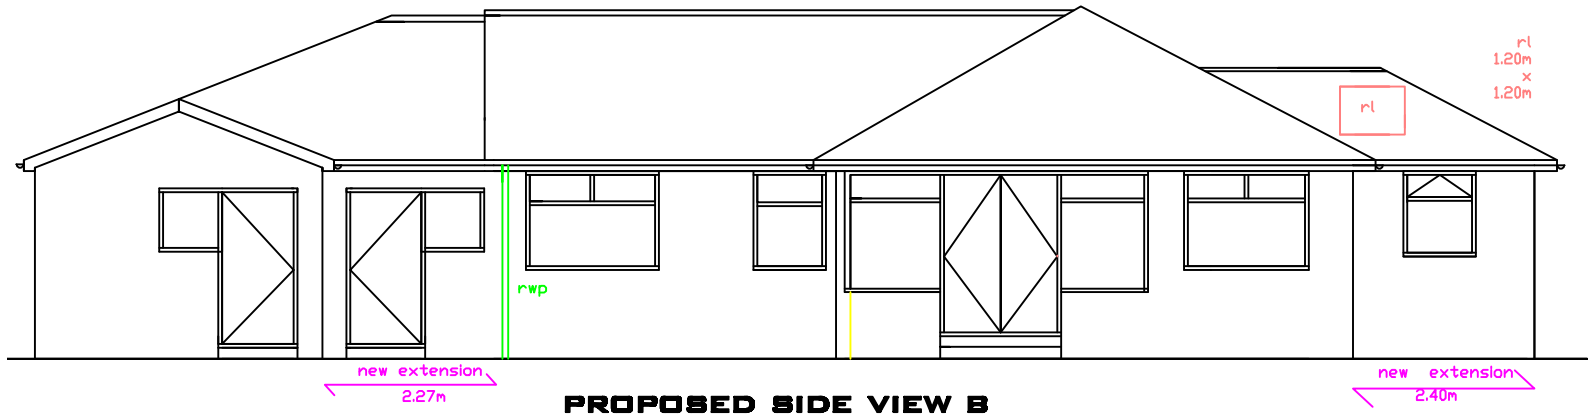

PROPOSED SIDE VIEW B
1:100

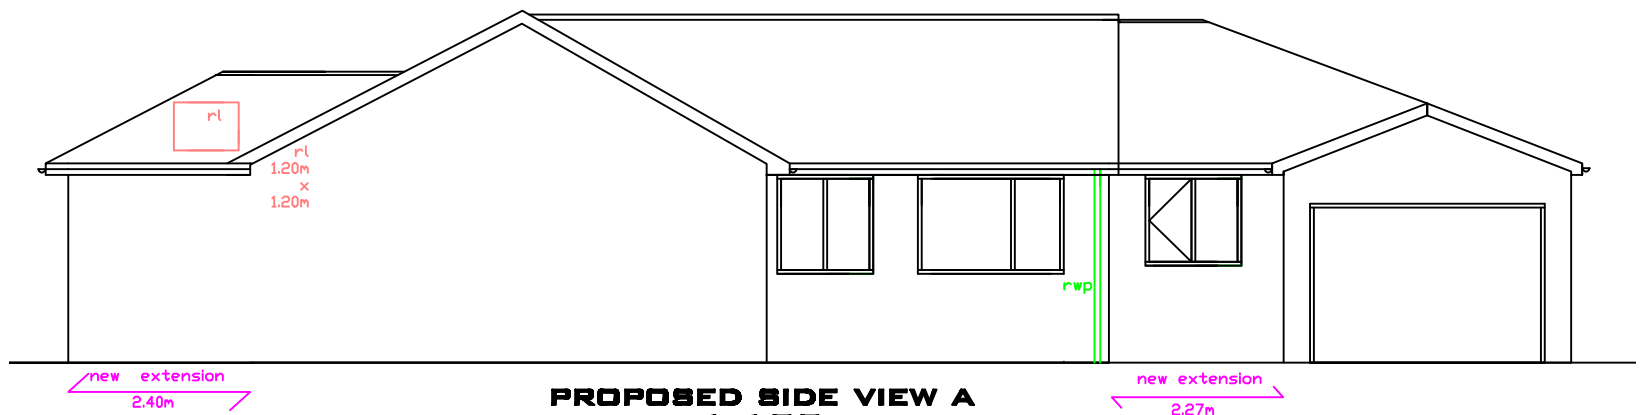

PROPOSED SIDE VIEW A
1:100

DO NOT SCALE OF THIS DRAWING
TAKE ALL DIMENSIONS ON SITE (builders Note)
Do not start any works untill all the approvals have been obtained.
Any discrepancy to be reported to Plans Drawn as soon as possible.

client:
ELAINE & JOHN McCULLOUGH,
8, BELLINGHAM CLOSE ,
LOWERCROFT,
BURY,
BL8 2TU

drawing title:
PROPOSED REAR AND SIDE SINGLE STOREY EXTENSION INTERNAL ALTERATIONS

BURY MET BOROUGH COUNCIL
PLANNING & BUILDING CONTROL APPLICATION

PLANS DRAWN
tel.no
07952934281
07856609593
email
Bawinterbottom
@aol.com
www.plansdrawn.org

date: **MAY . 2021**

project no.	drg. no.	paper
BR 08	**02D**	**A3**