


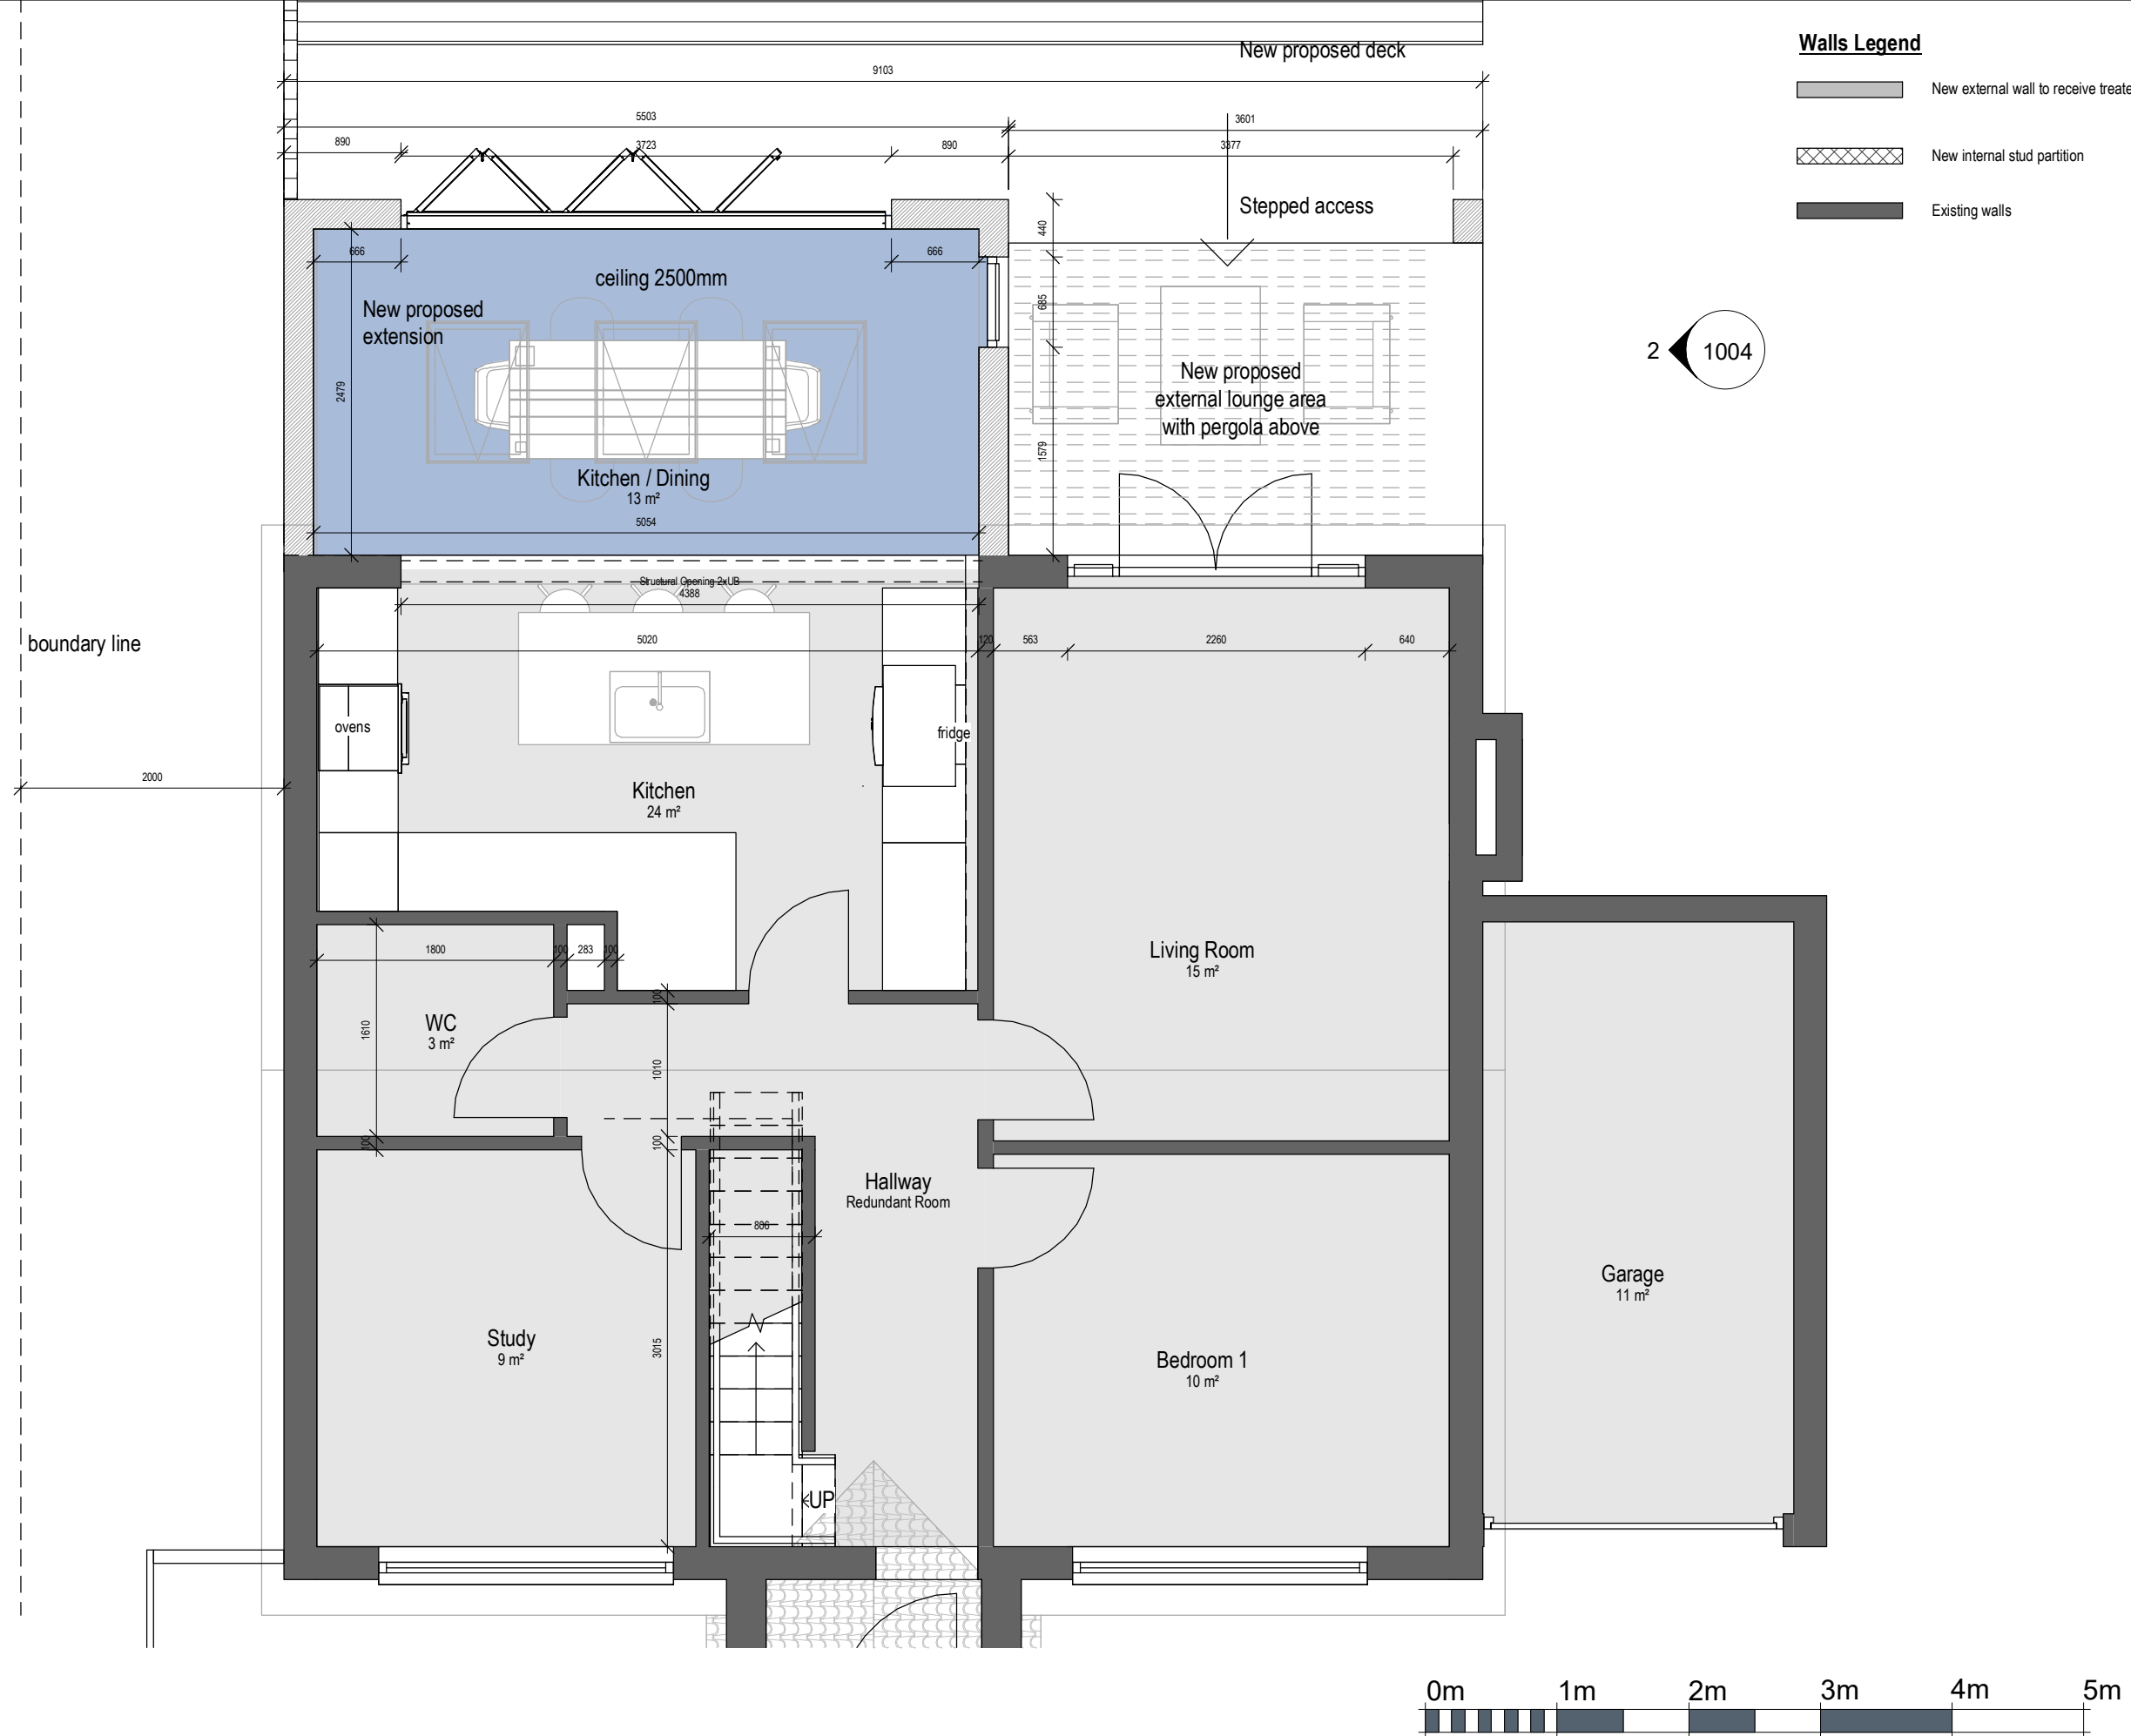

Proposed Ground Floor


3 Hillstone Close

Mr & Mrs Reeves

Drawing number	Revision
20003 - 1002	P01
Scale	Date
1 : 50 @ A3	July 2020

PLANNING

Rev	Date	By	Description

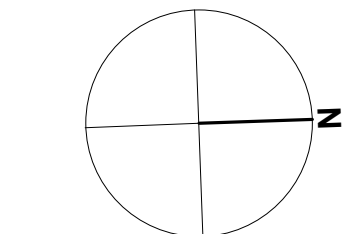

arkilab
DESIGN STUDIO
www.arkilab.co.uk / info@arkilab.design

Copyright of Arkilab Ltd 2020. All rights reserved. This drawing is not to be copied or disclosed by or to any unauthorised persons without the prior written consent of Arkilab Ltd.