1 Level 2 - Proposed
1 : 50

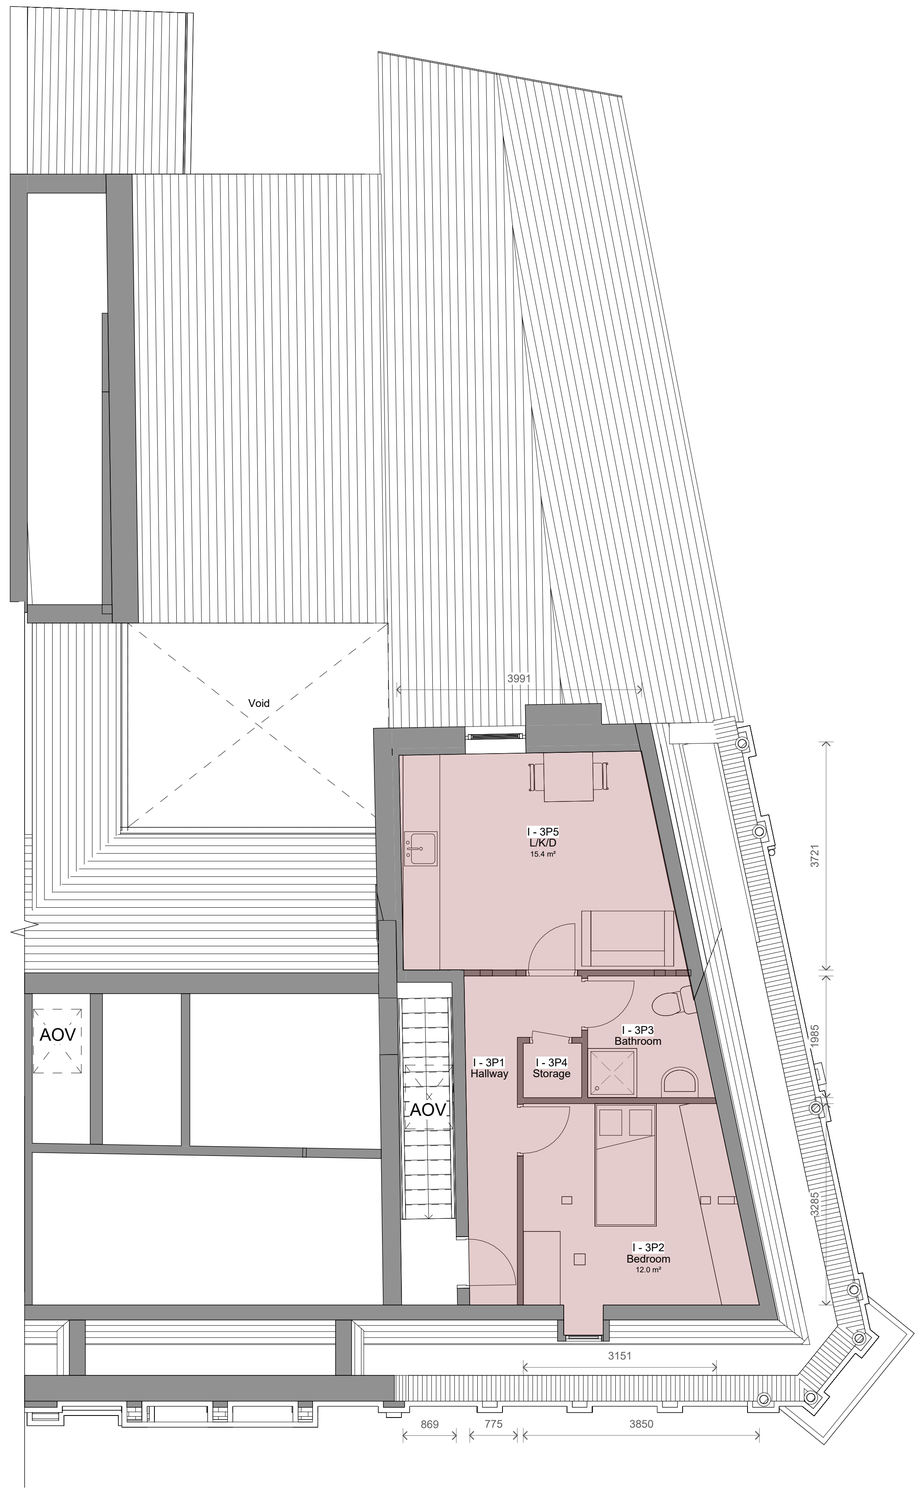

2 LEVEL 3 - Proposed
1 : 50

Key

- Apartment A - 42m² - 1B/1P
- Apartment B - 43m² - 1B/1P
- Apartment C - 38m² - 1B/1P
- Apartment D - 38m² - 1B/1P
- Apartment E - 38m² - 1B/1P
- Apartment F - 44m² - 1B/1P
- Apartment G - 48m² - 1B/1P
- Apartment H - 43m² - 1B/1P
- Apartment I - 38m² - 1B/1P

Grand Total - 9 Apartments

NOTE
- All apartments comply with the Nationally Described Space Standards.

Bin Store

- 2 x 1100Ltr - Grey Bin (Waste)
- 2 x 1100Ltr - Blue Bin (Plastic)
- 2 x 1100Ltr - Green Bin (Cardboard)

No.	Description	Date	Initial
7	Planning - Revised	10/08/2026	JB
6	BUILDING REGS	05/05/2026	JB
5	Revised Plans - Planning	17/03/2026	JB
4	Revised Plans	21/11/2025	JB
3	Revised Plans	20/11/2025	JB
2	Revised Plans	30/10/2025	JB
1	Revised Plans	29/10/2025	JB

PROJECT: 8-12 Silver Street

TITLE: Proposed Plans

STATUS: DESIGN

DRAWN BY	DATE	SCALE (@ A1)
JB	29/09/2025	1 : 50

PROJECT NUMBER	DRAWING NUMBER	REV
GSS25142.8	006	7

1 : 50 — 0 1 2 4m

1 : 100 — 0 1 2 5 10m

GOLD SKETCH
STUDIOS
www.goldsketch.co.uk info@goldsketch.co.uk 0161 792 9595

NOTES
© COPYRIGHT - ALL RIGHTS RESERVED.
THIS DRAWING MUST NOT BE REPRODUCED WITHOUT PRIOR WRITTEN CONSENT.
DRAWING TO BE USED FOR THE STATUS INDICATED ONLY.
ALL DIMENSIONS AND SETTING OUT SHALL BE CHECKED AND CONFIRMED ON SITE. ANY DISCREPANCIES TO BE REPORTED TO THE ARCHITECT BEFORE WORK COMMENCES. ALL CONSTRUCTION WORK SHALL COMPLY WITH THE BUILDING REGULATIONS, CURRENT LEGISLATION, RELEVANT CODES OF PRACTICE AND BRITISH STANDARDS. ALL DIMENSIONS ON THIS DRAWING ARE IN MILLIMETRES (UNLESS OTHERWISE STATED).