

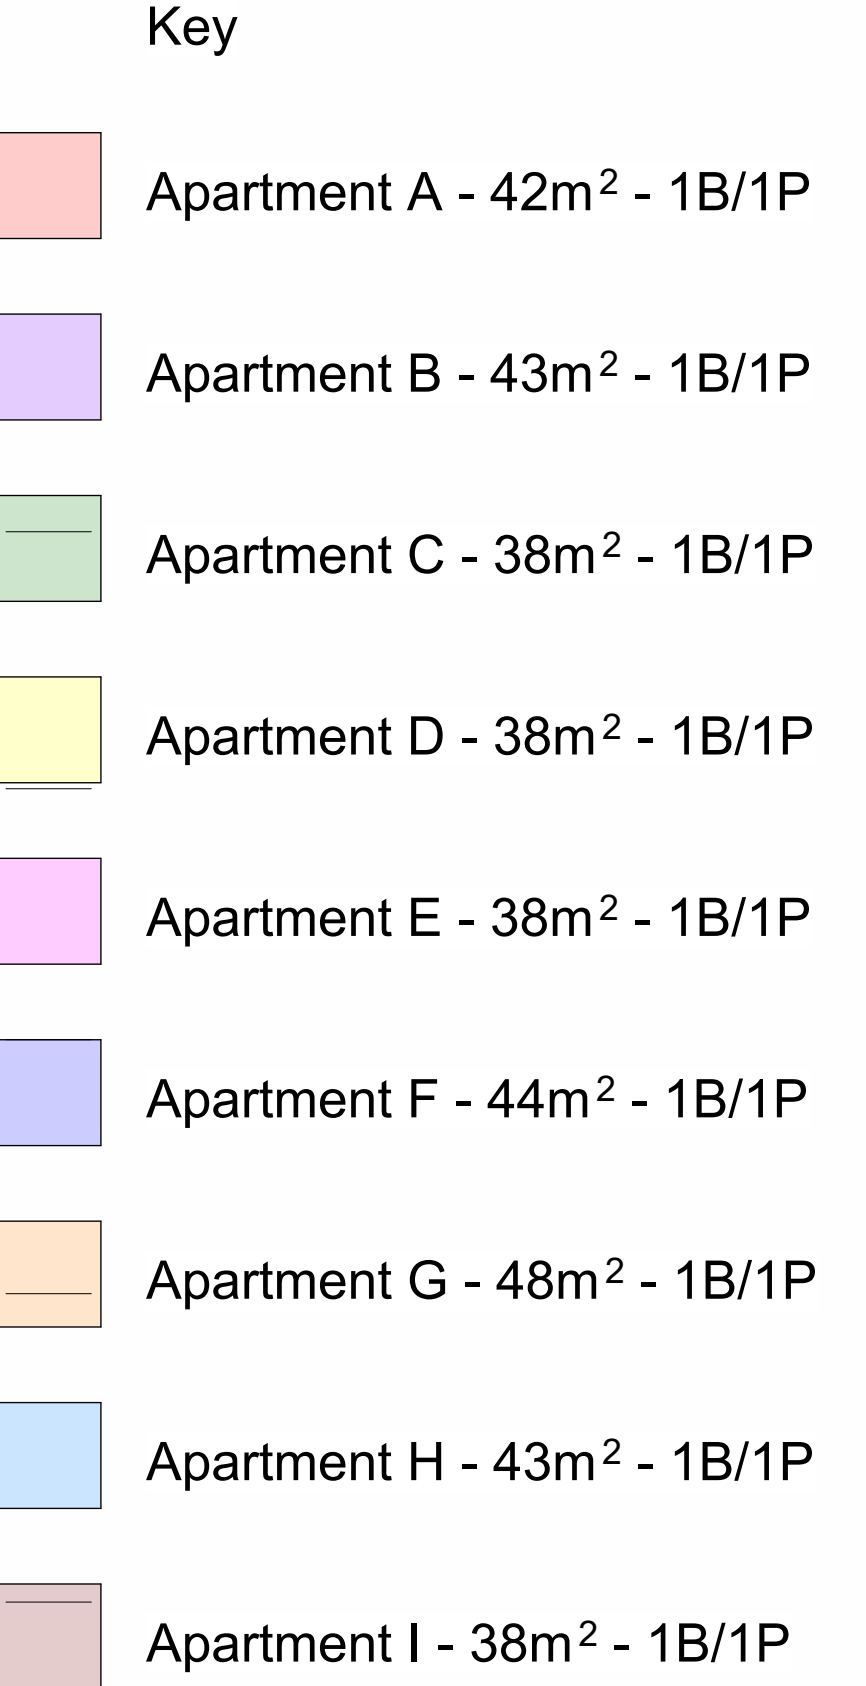
 
 
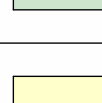


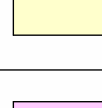

PROJECT			
8-12 Silver Street			
TITLE			
Proposed Elevations			
STATUS			
DESIGN			
DRAWN BY	DATE	SCALE (@ A1)	
JB	29/09/2025	As indicated	
PROJECT NUMBER	DRAWING NUMBER		REV
GSS25142.8	007		7
			
www.goldskech.co.uk		info@goldskech.co.uk 0161 792 9595	
NOTES			
© COPYRIGHT. ALL RIGHTS RESERVED. THIS DRAWING IS NOT TO BE REPRODUCED WITHOUT PRIOR WRITTEN CONSENT. ANY REUSE OF THIS DRAWING WITHOUT PERMISSION IS PROHIBITED. ALL DIMENSIONS AND SETTING OUT SHALL BE CHECKED AND CONFIRMED ON SITE. ANY DISCREPANCIES TO BE REPORTED TO THE DESIGNER PRIOR TO COMMENCEMENT OF WORK. ALL WORK AND MATERIALS TO BE IN ACCORDANCE WITH LATEST STANDARDS UNLESS OTHERWISE STATED.			

		Area exc. storage	Built in Storage	Total Apartment Area
	Apartment A	41m²	1m²	42m²
	Apartment B	42m²	1m²	43m²
	Apartment C	37m²	1m²	38m²
	Apartment D	37m²	1m²	38m²
	Apartment E	37m²	1m²	38m²
	Apartment F	43m²	1m²	44m²
	Apartment G	47m²	1m²	48m²
	Apartment H	42m²	1m²	43m²
	Apartment I	37m²	1m²	38m²

 