




**NOTES:**  
ANY DISCREPANCIES OR ADJUSTMENTS REQUIRED TO BUILD DUE TO PRODUCT LIMITATIONS PLEASE REPORT TO DESIGNER FOR APPROVAL.  
ALL DIMENSIONS TO BE CHECKED ON SITE BY MAIN CONTRACTOR.  
ALL NEW STEELWORK INSTALLED ON PREPARED PADSTONES TO STRUCTURAL ENGINEERS DESIGN DRAWINGS AND CALCULATIONS. BEAMS TO HAVE MIN 30 MINUTE FIRE RESISTANCE.

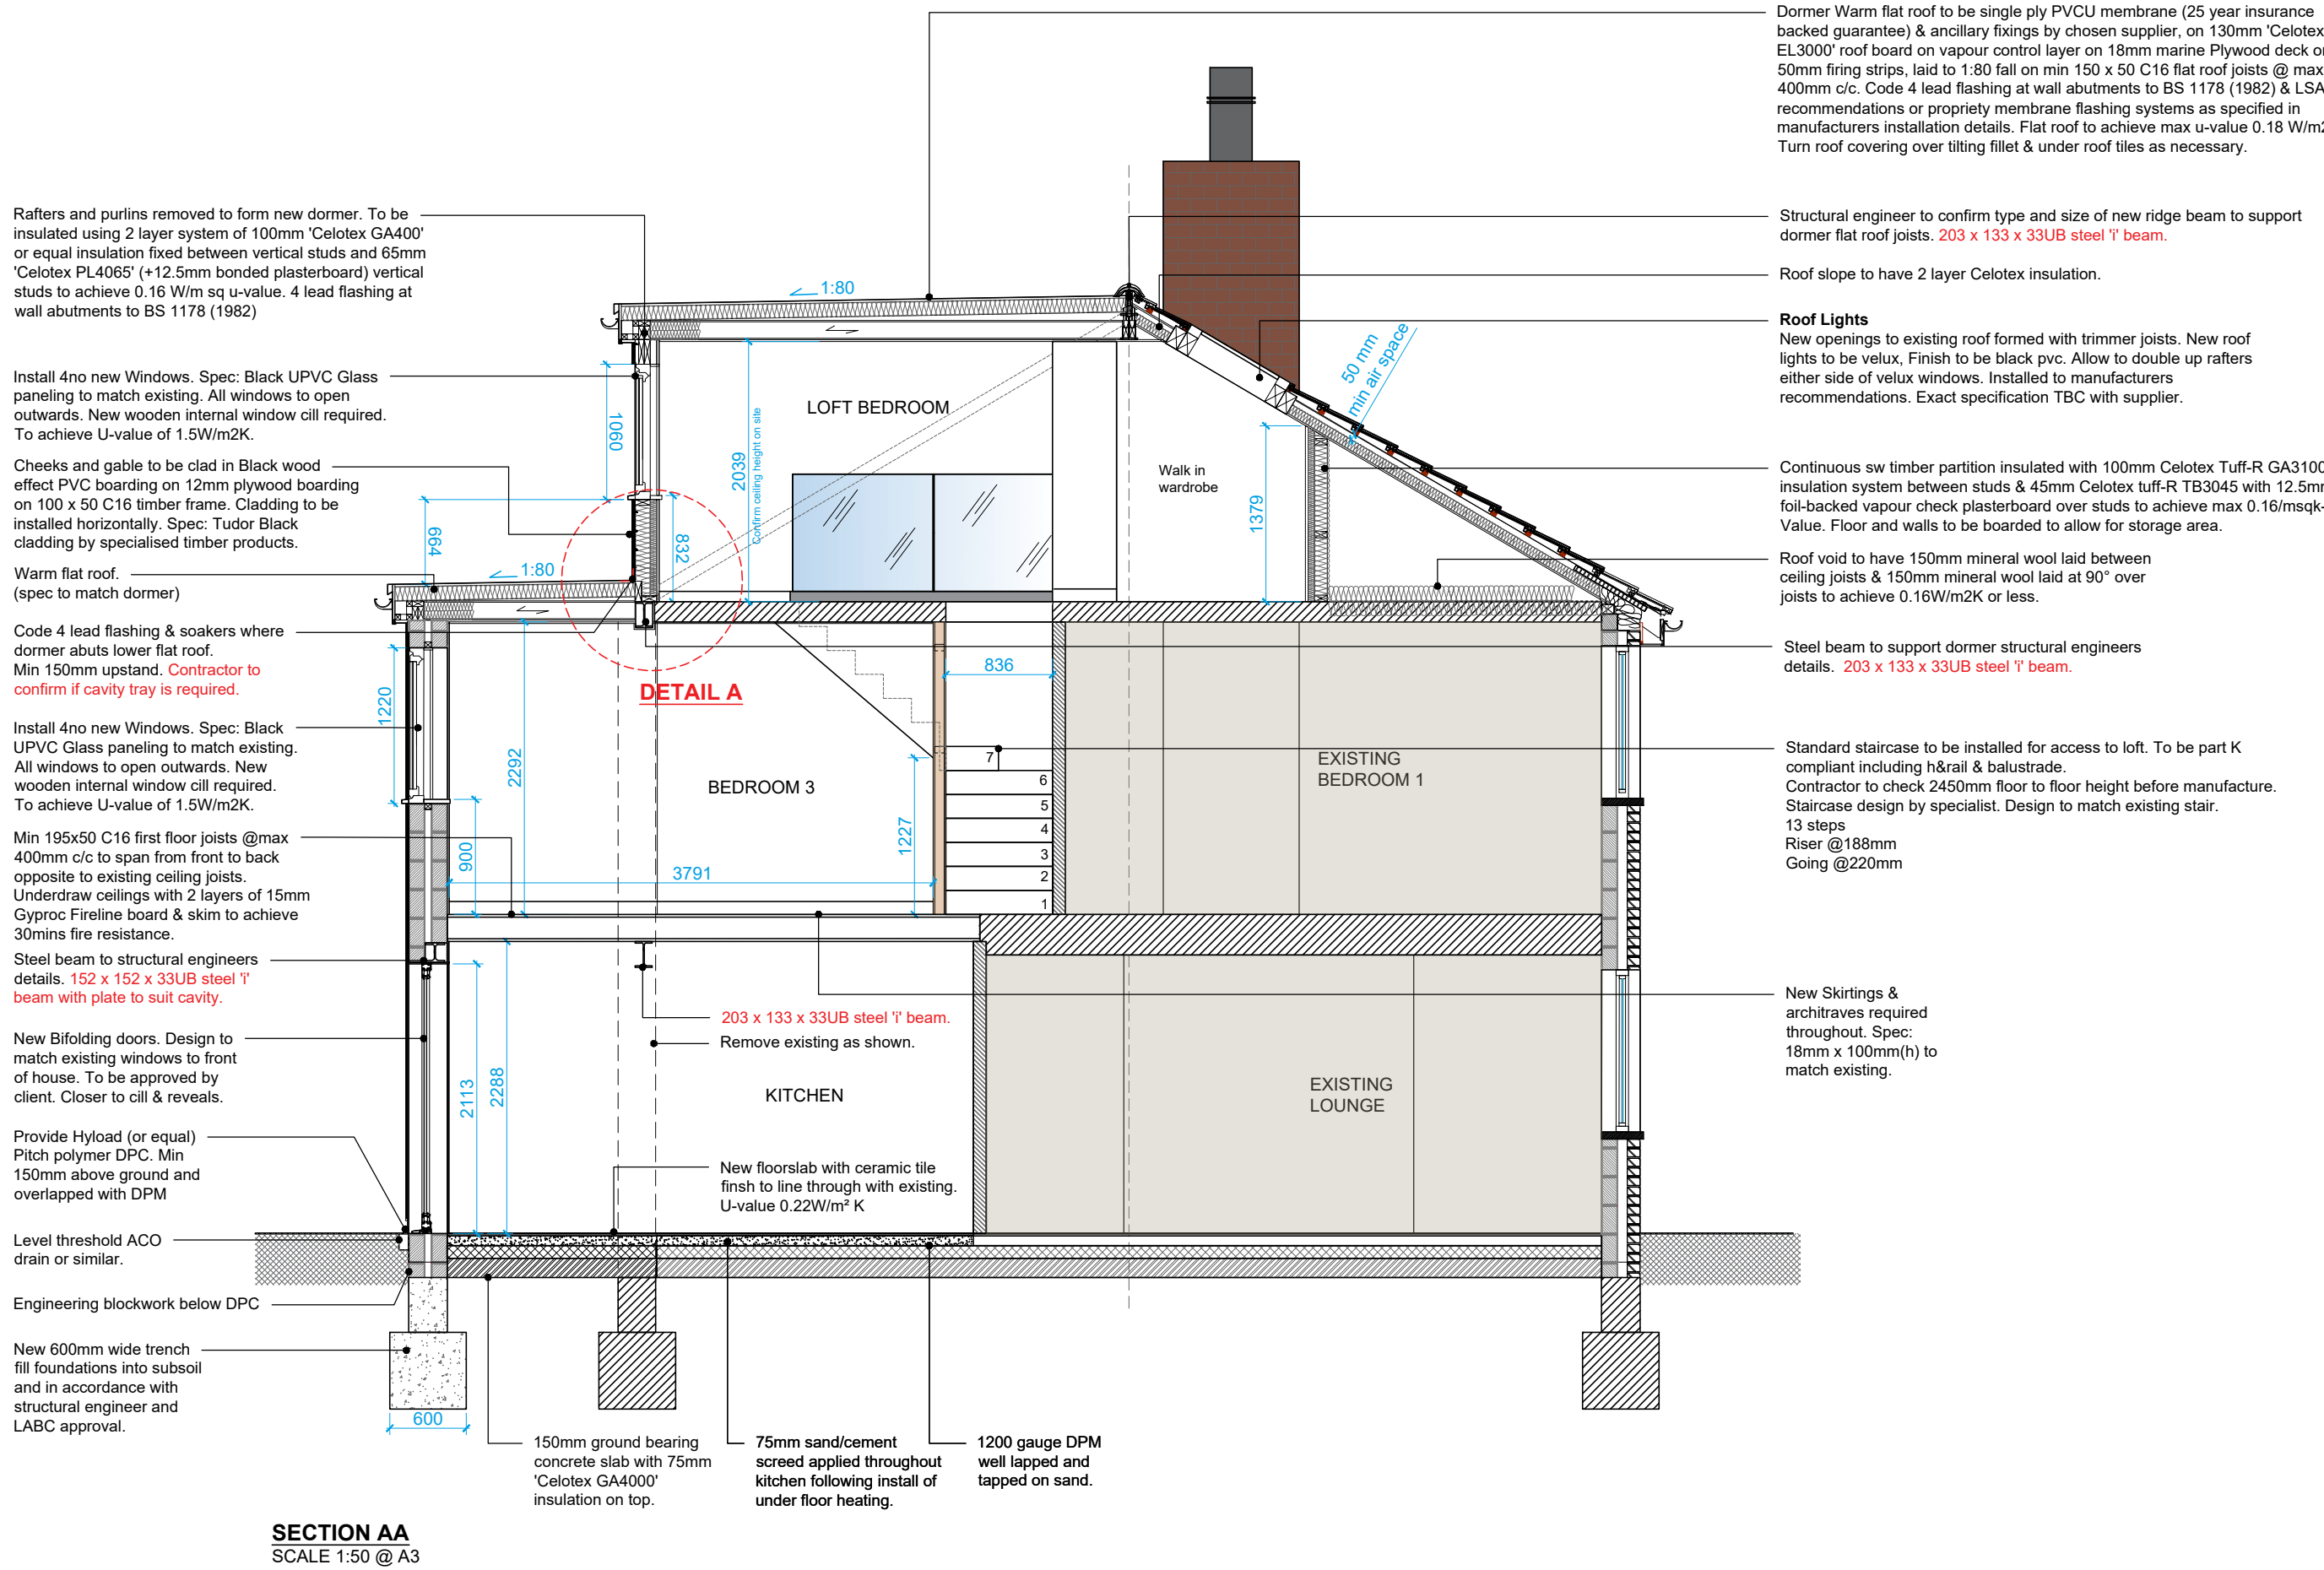




SECTION AA  
SCALE 1:50 @ A3

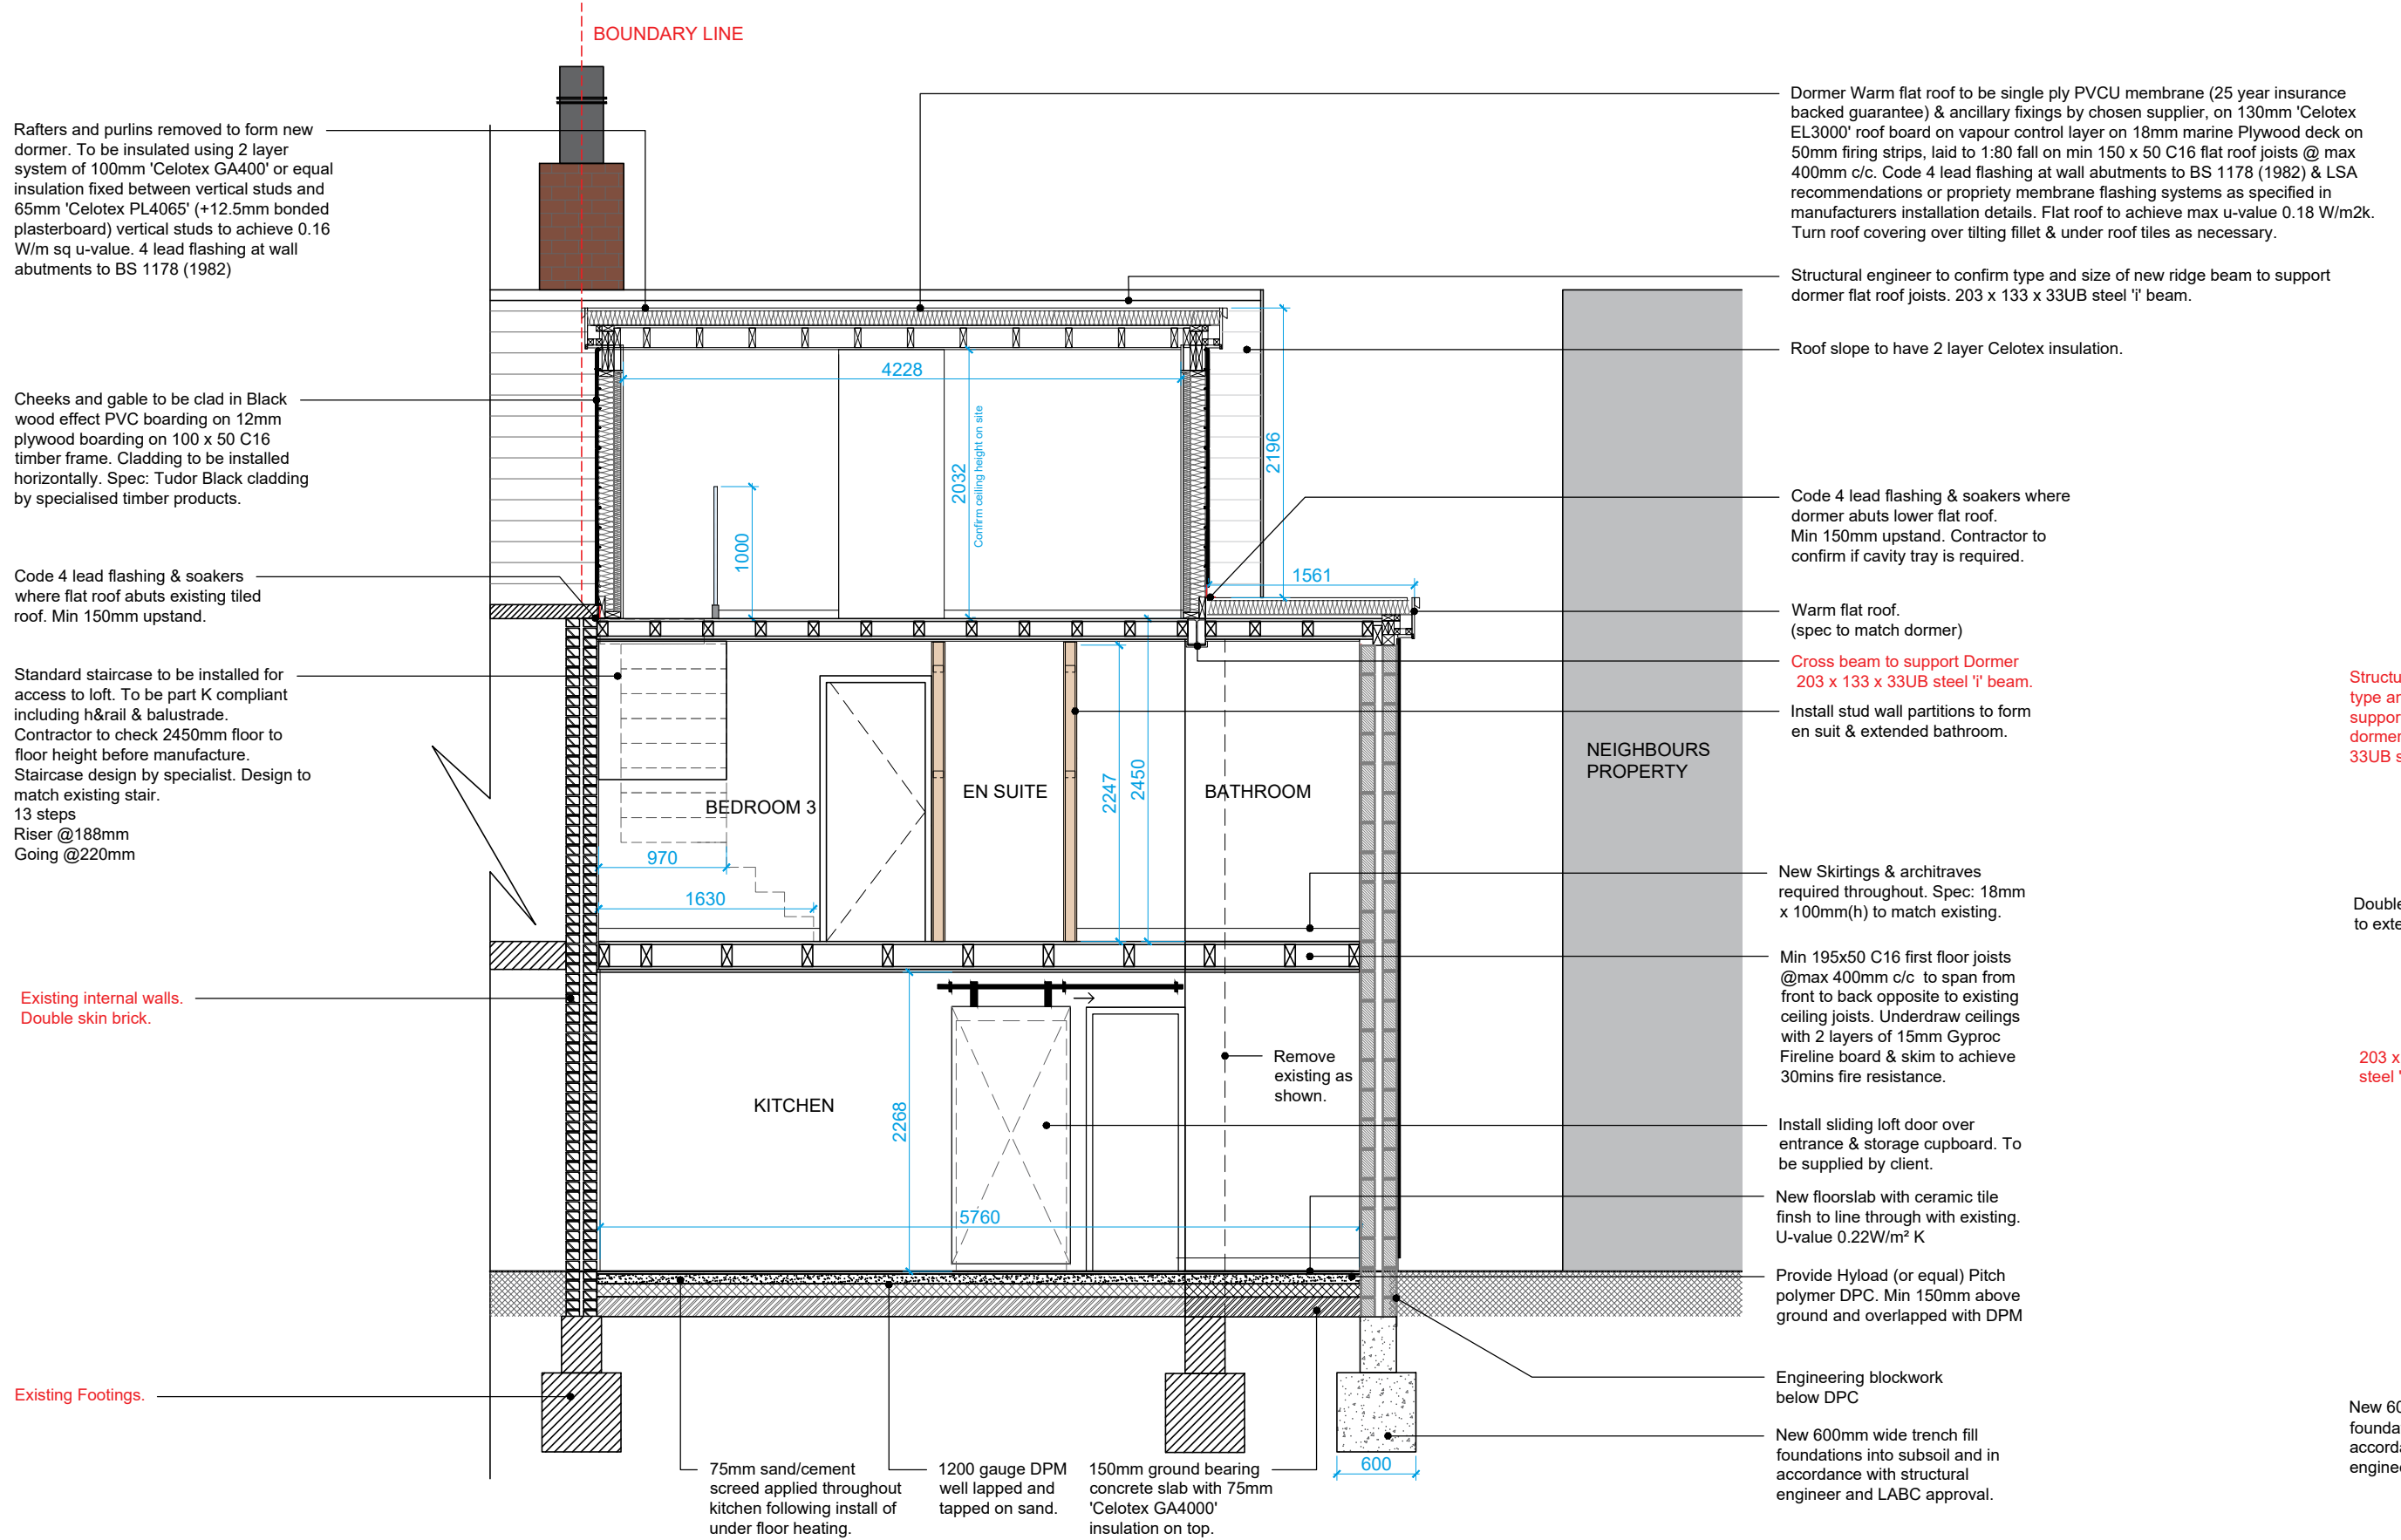

SECTION BB  
SCALE 1:50 @ A3

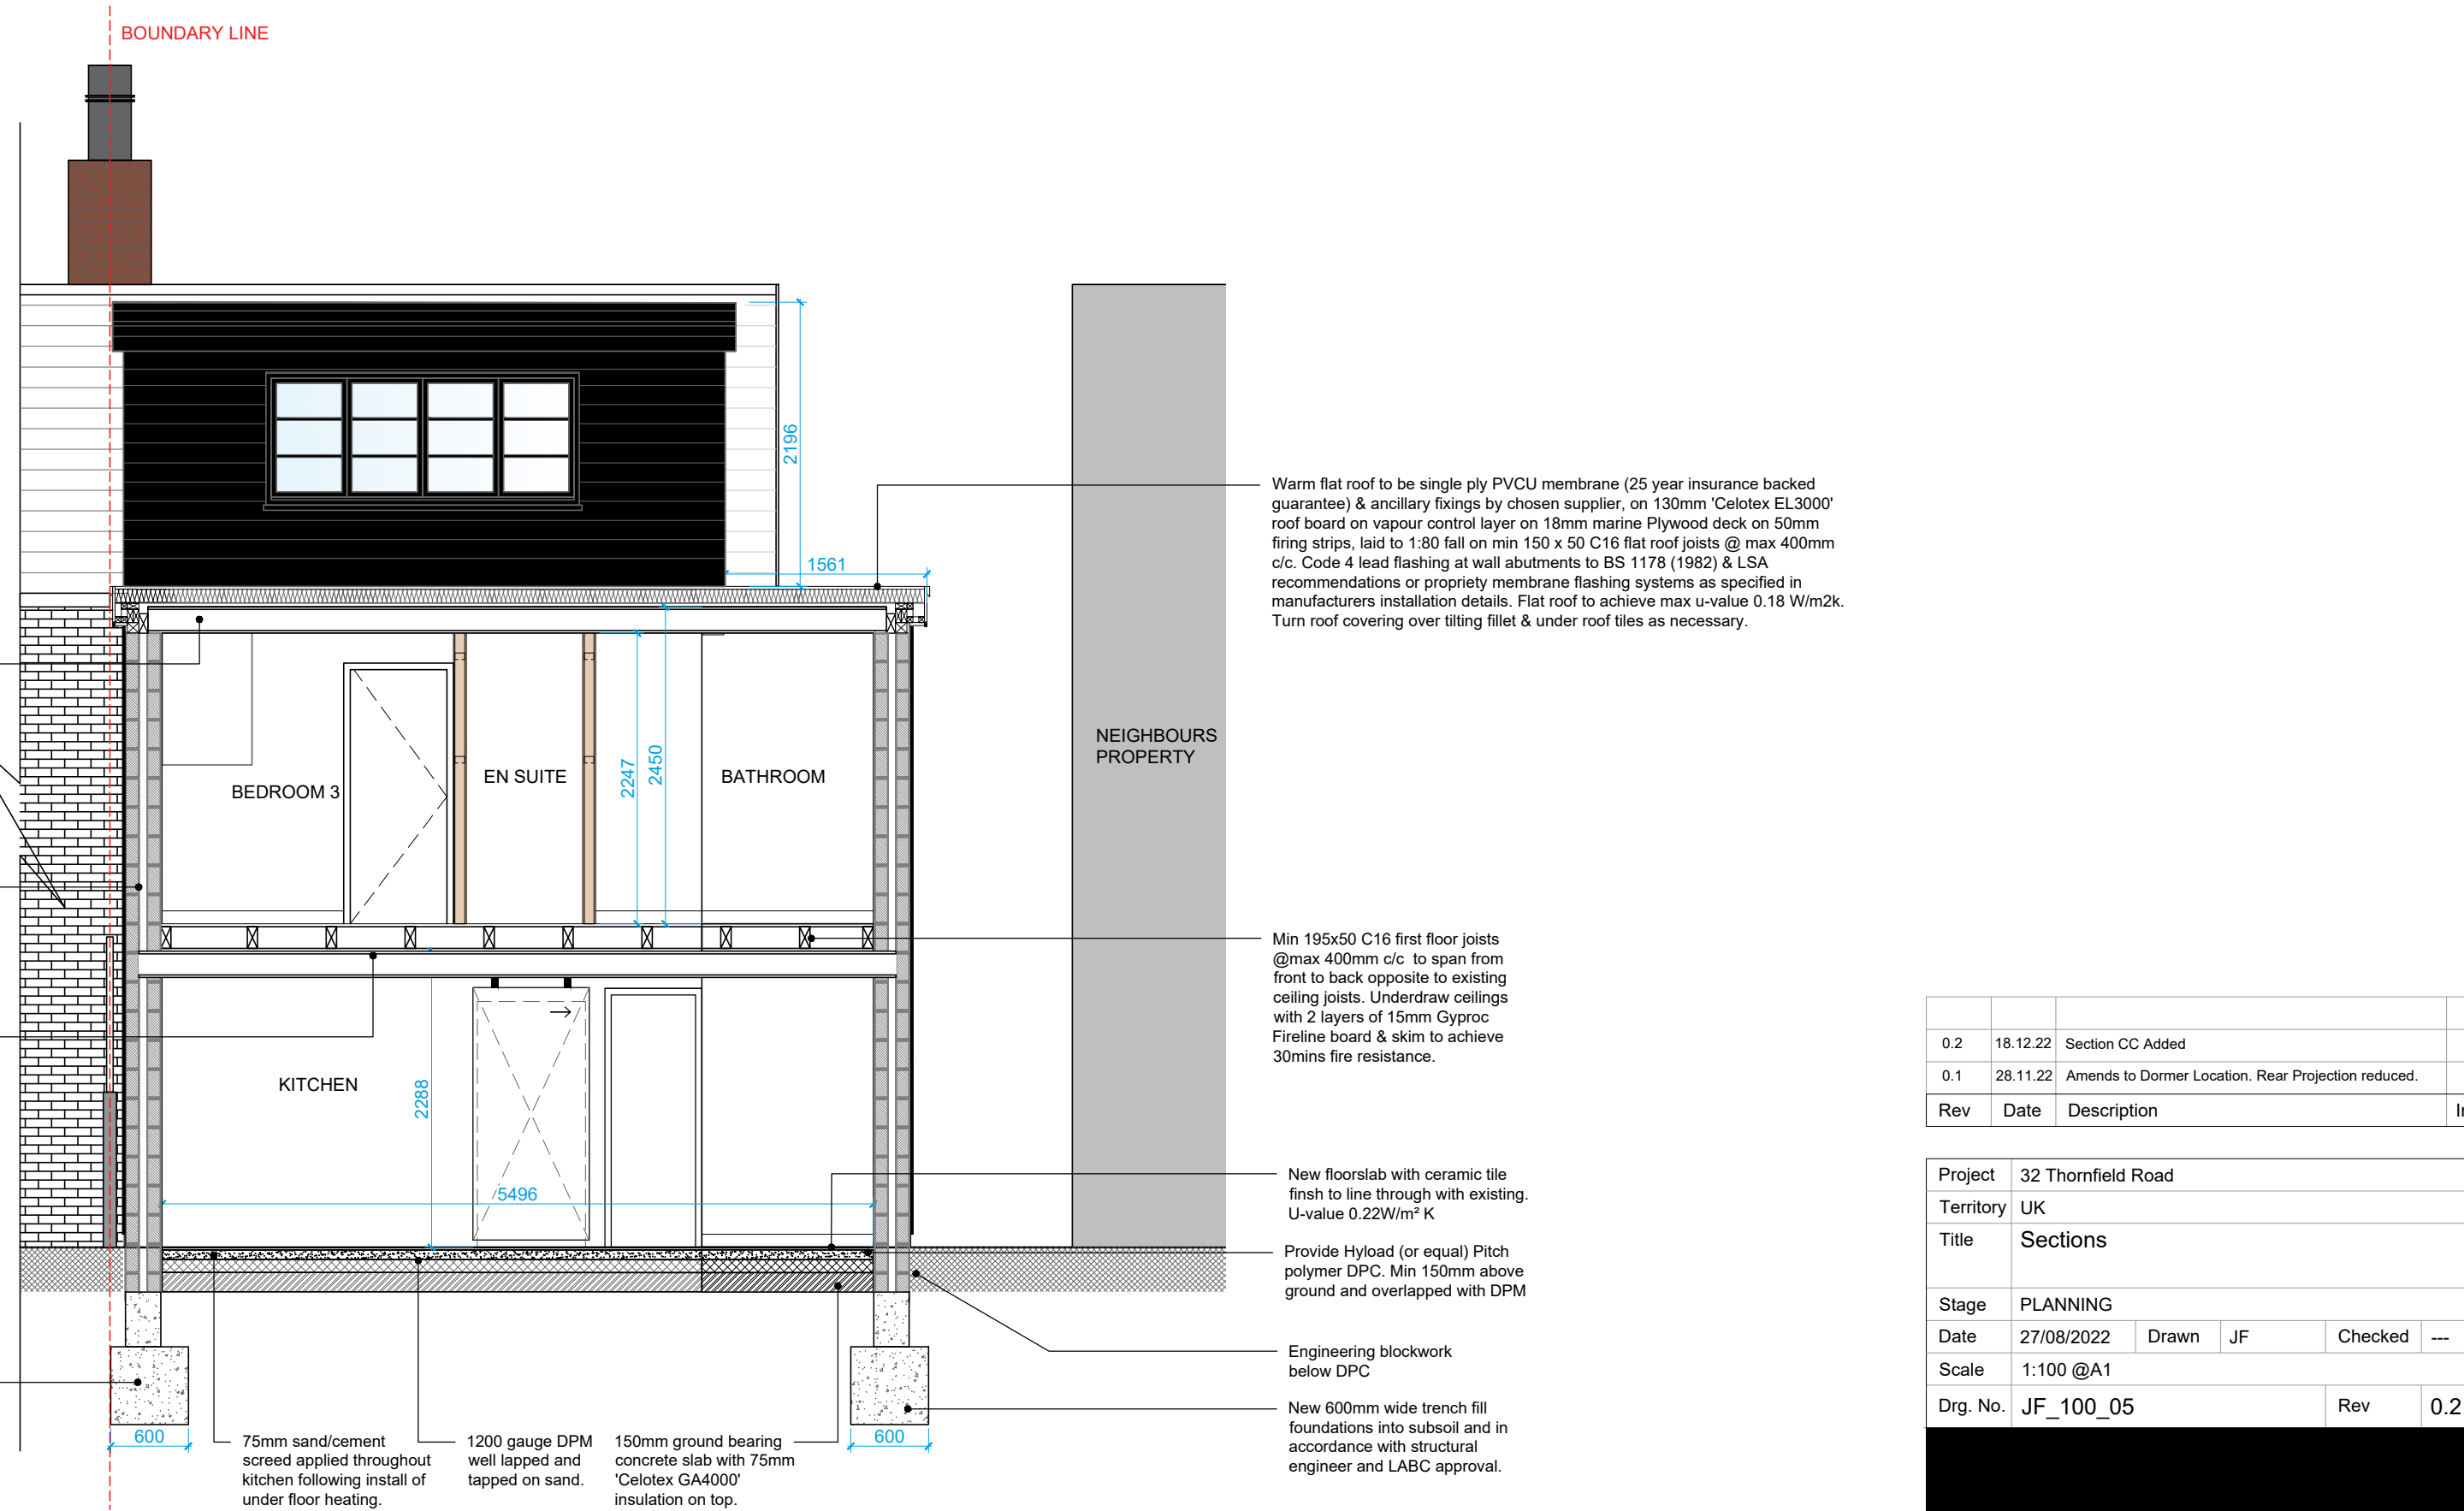

SECTION CC  
SCALE 1:50 @ A3

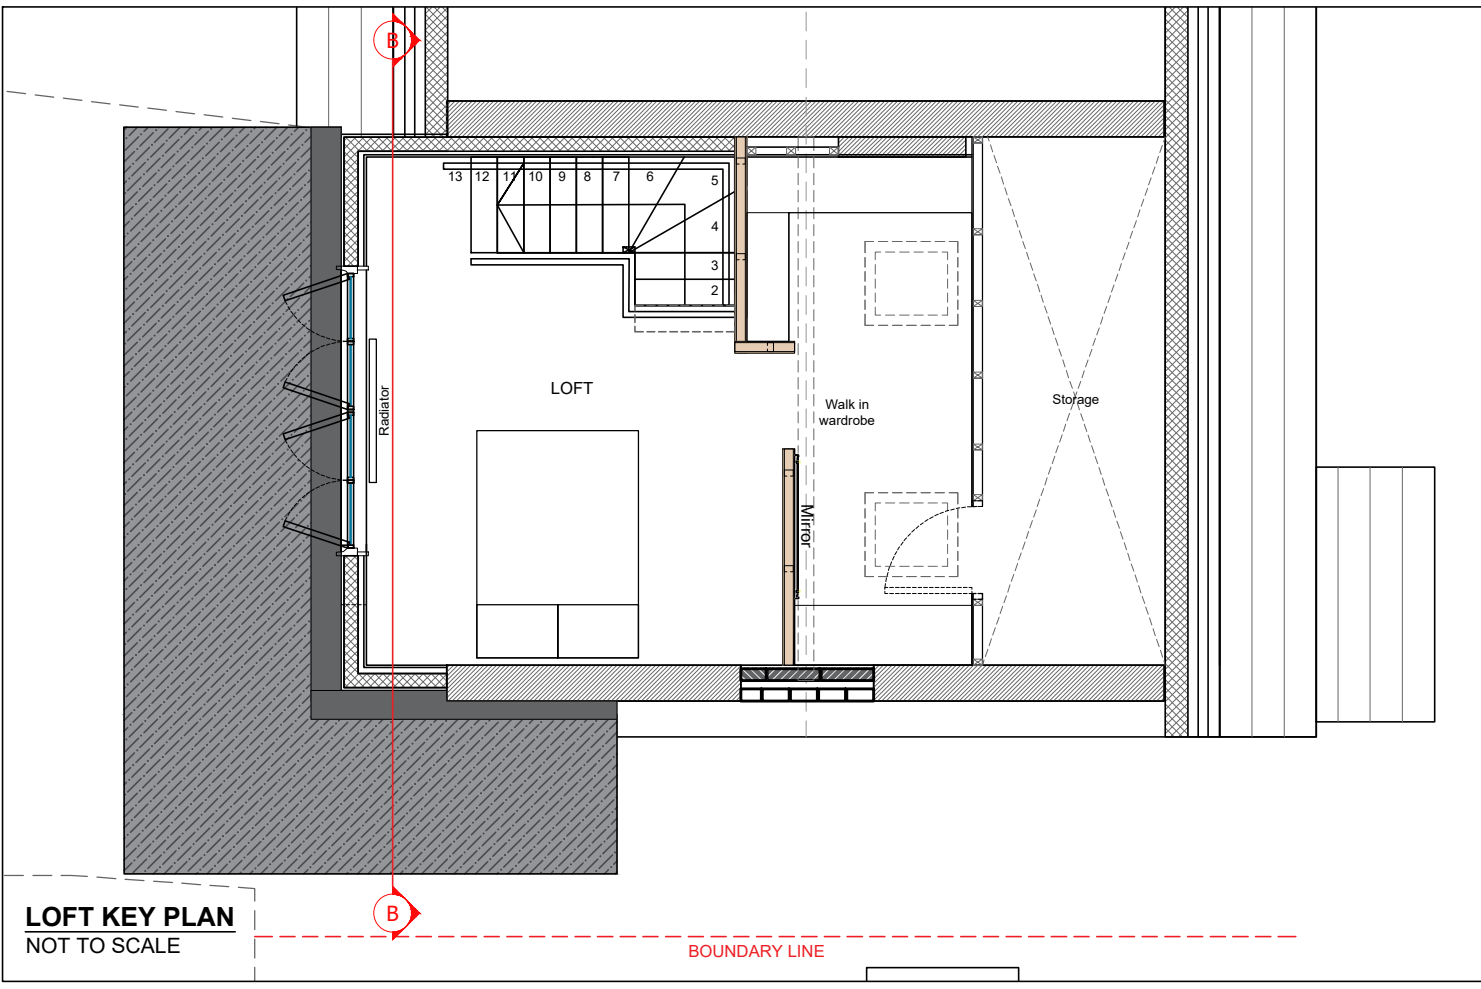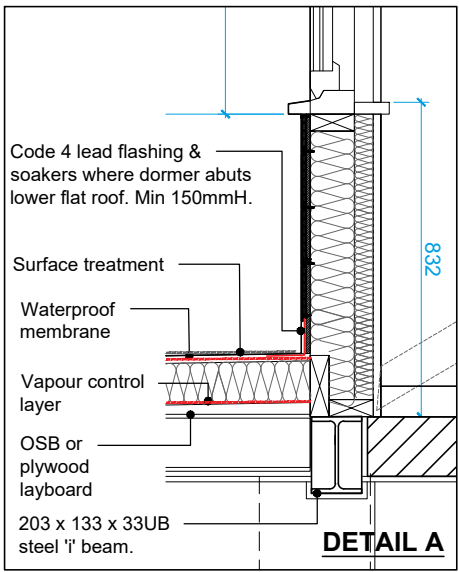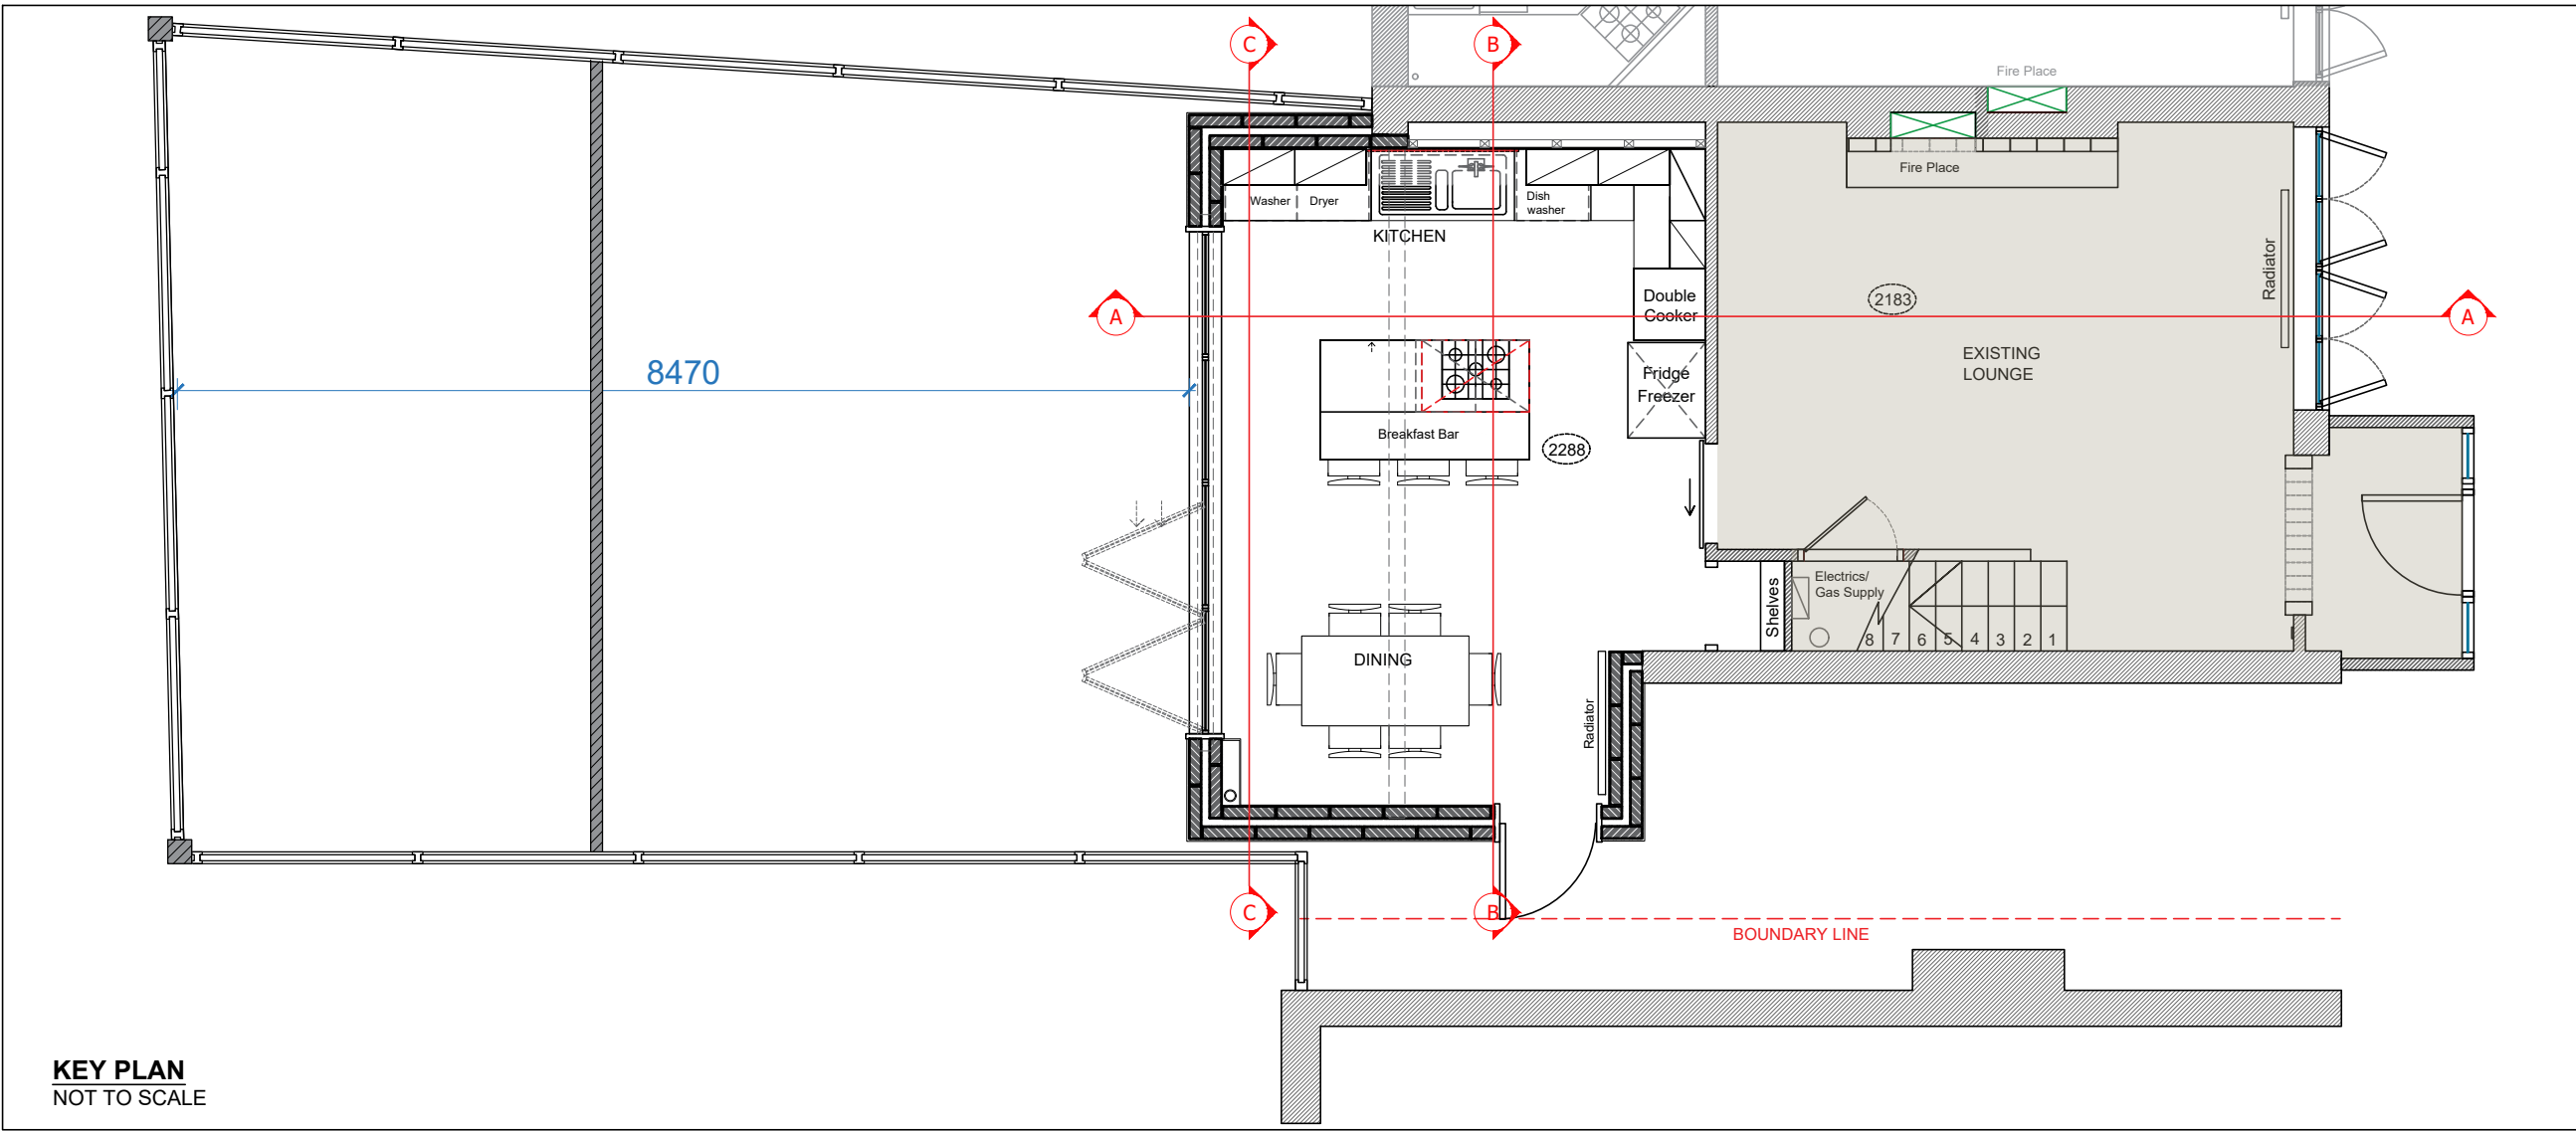

| 0.2 | 18.12.22 | Section CC Added                                    | JF      |
|-----|----------|-----------------------------------------------------|---------|
| 0.1 | 28.11.22 | Amends to Dormer Location. Rear Projection reduced. | JF      |
| Rev | Date     | Description                                         | Initial |

|           |                    |
|-----------|--------------------|
| Project   | 32 Thornfield Road |
| Territory | UK                 |
| Title     | Sections           |
| Stage     | PLANNING           |
| Date      | 27/08/2022         |
| Scale     | 1:100 @A1          |
| Drg. No.  | JF_100_05          |
| Rev       | 0.2                |