
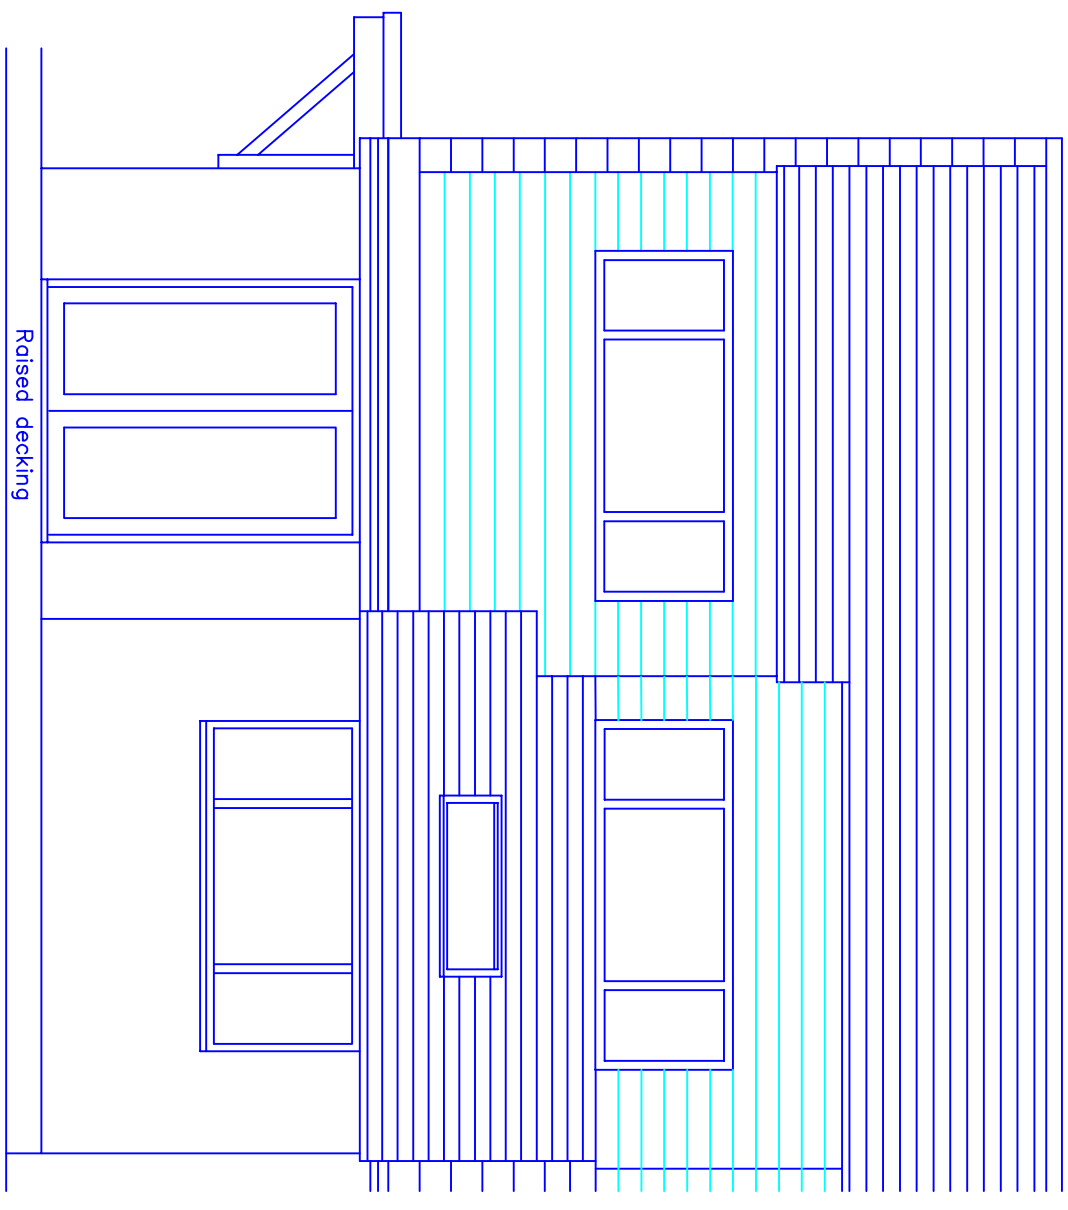
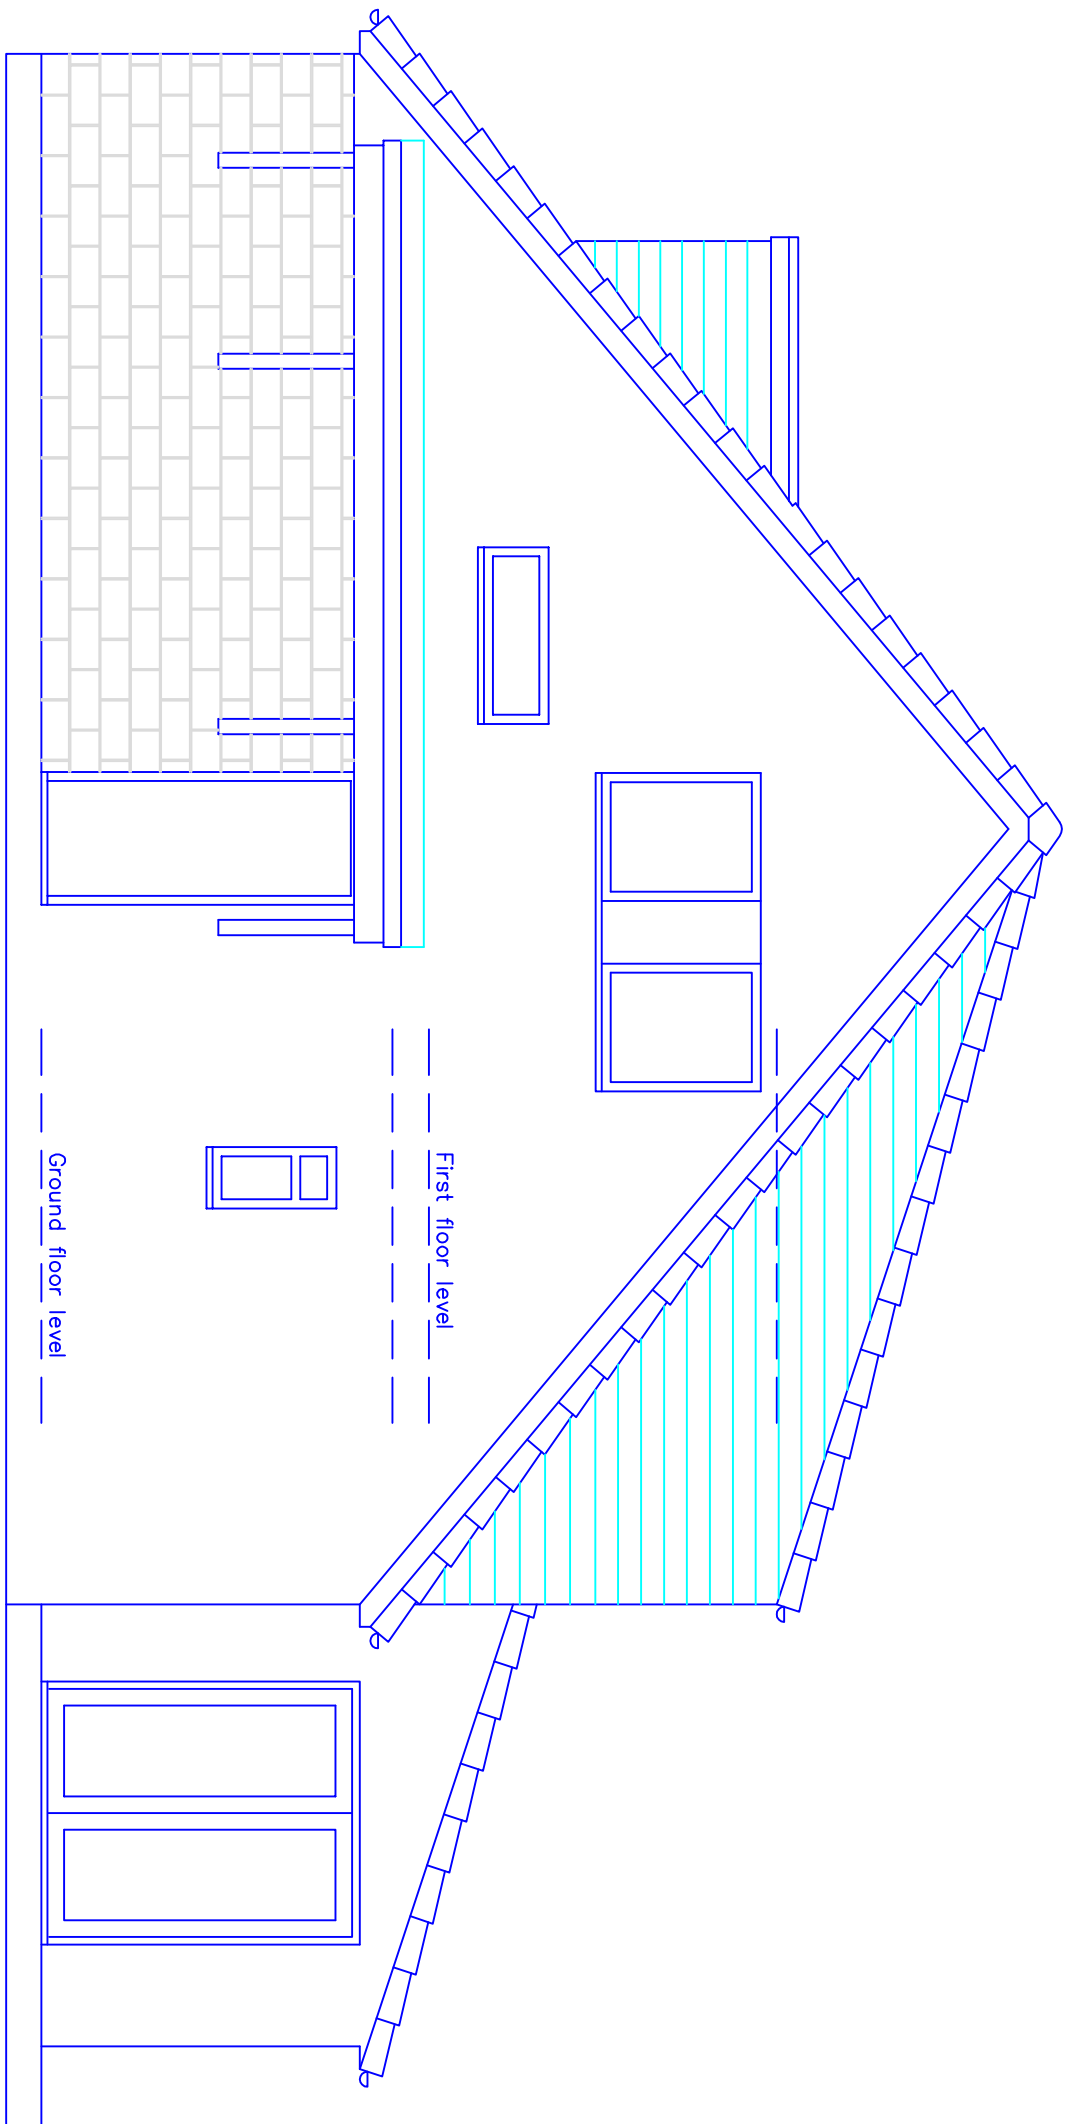
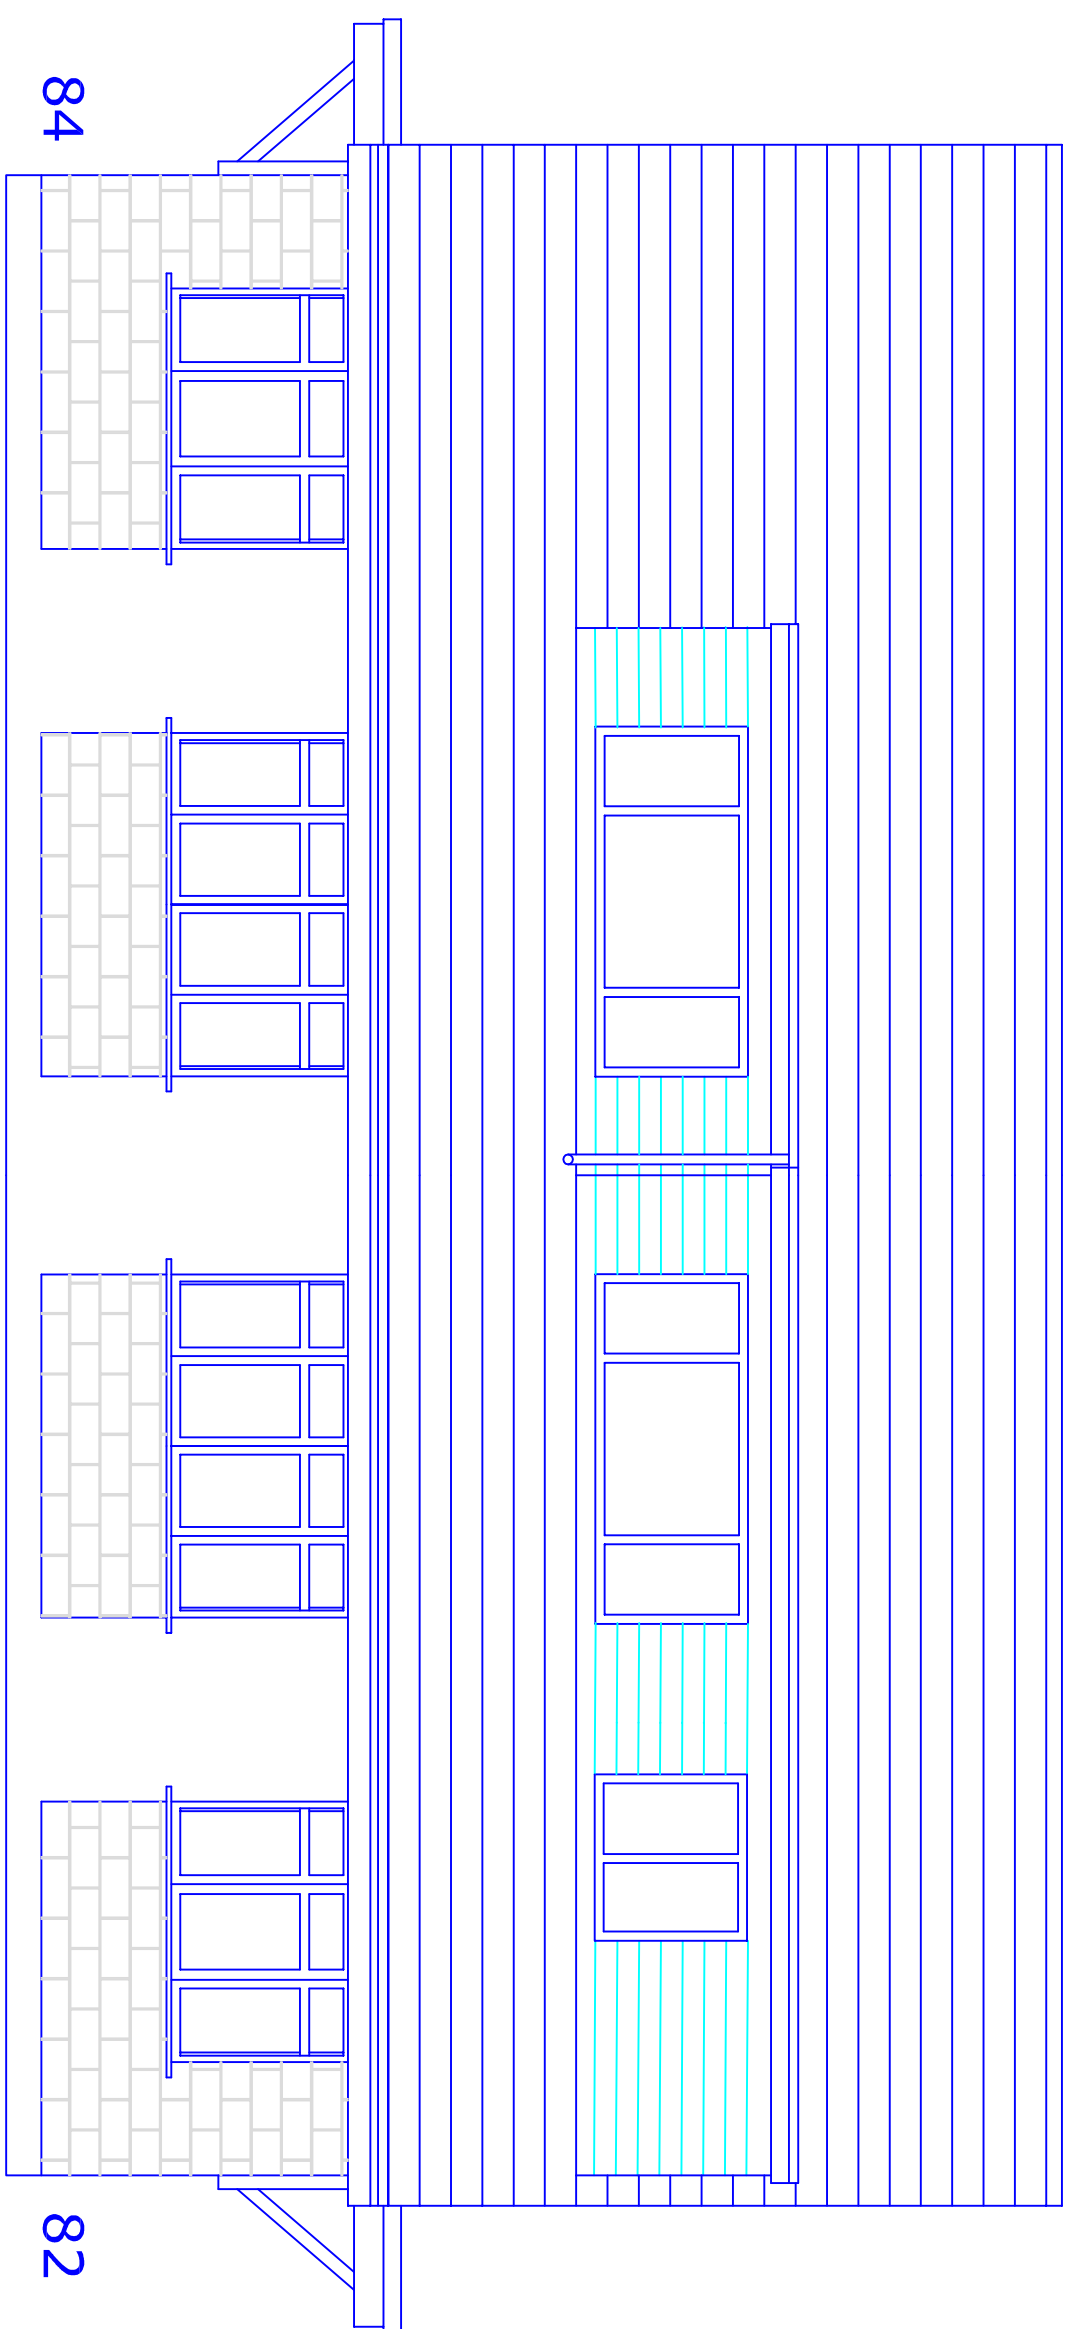
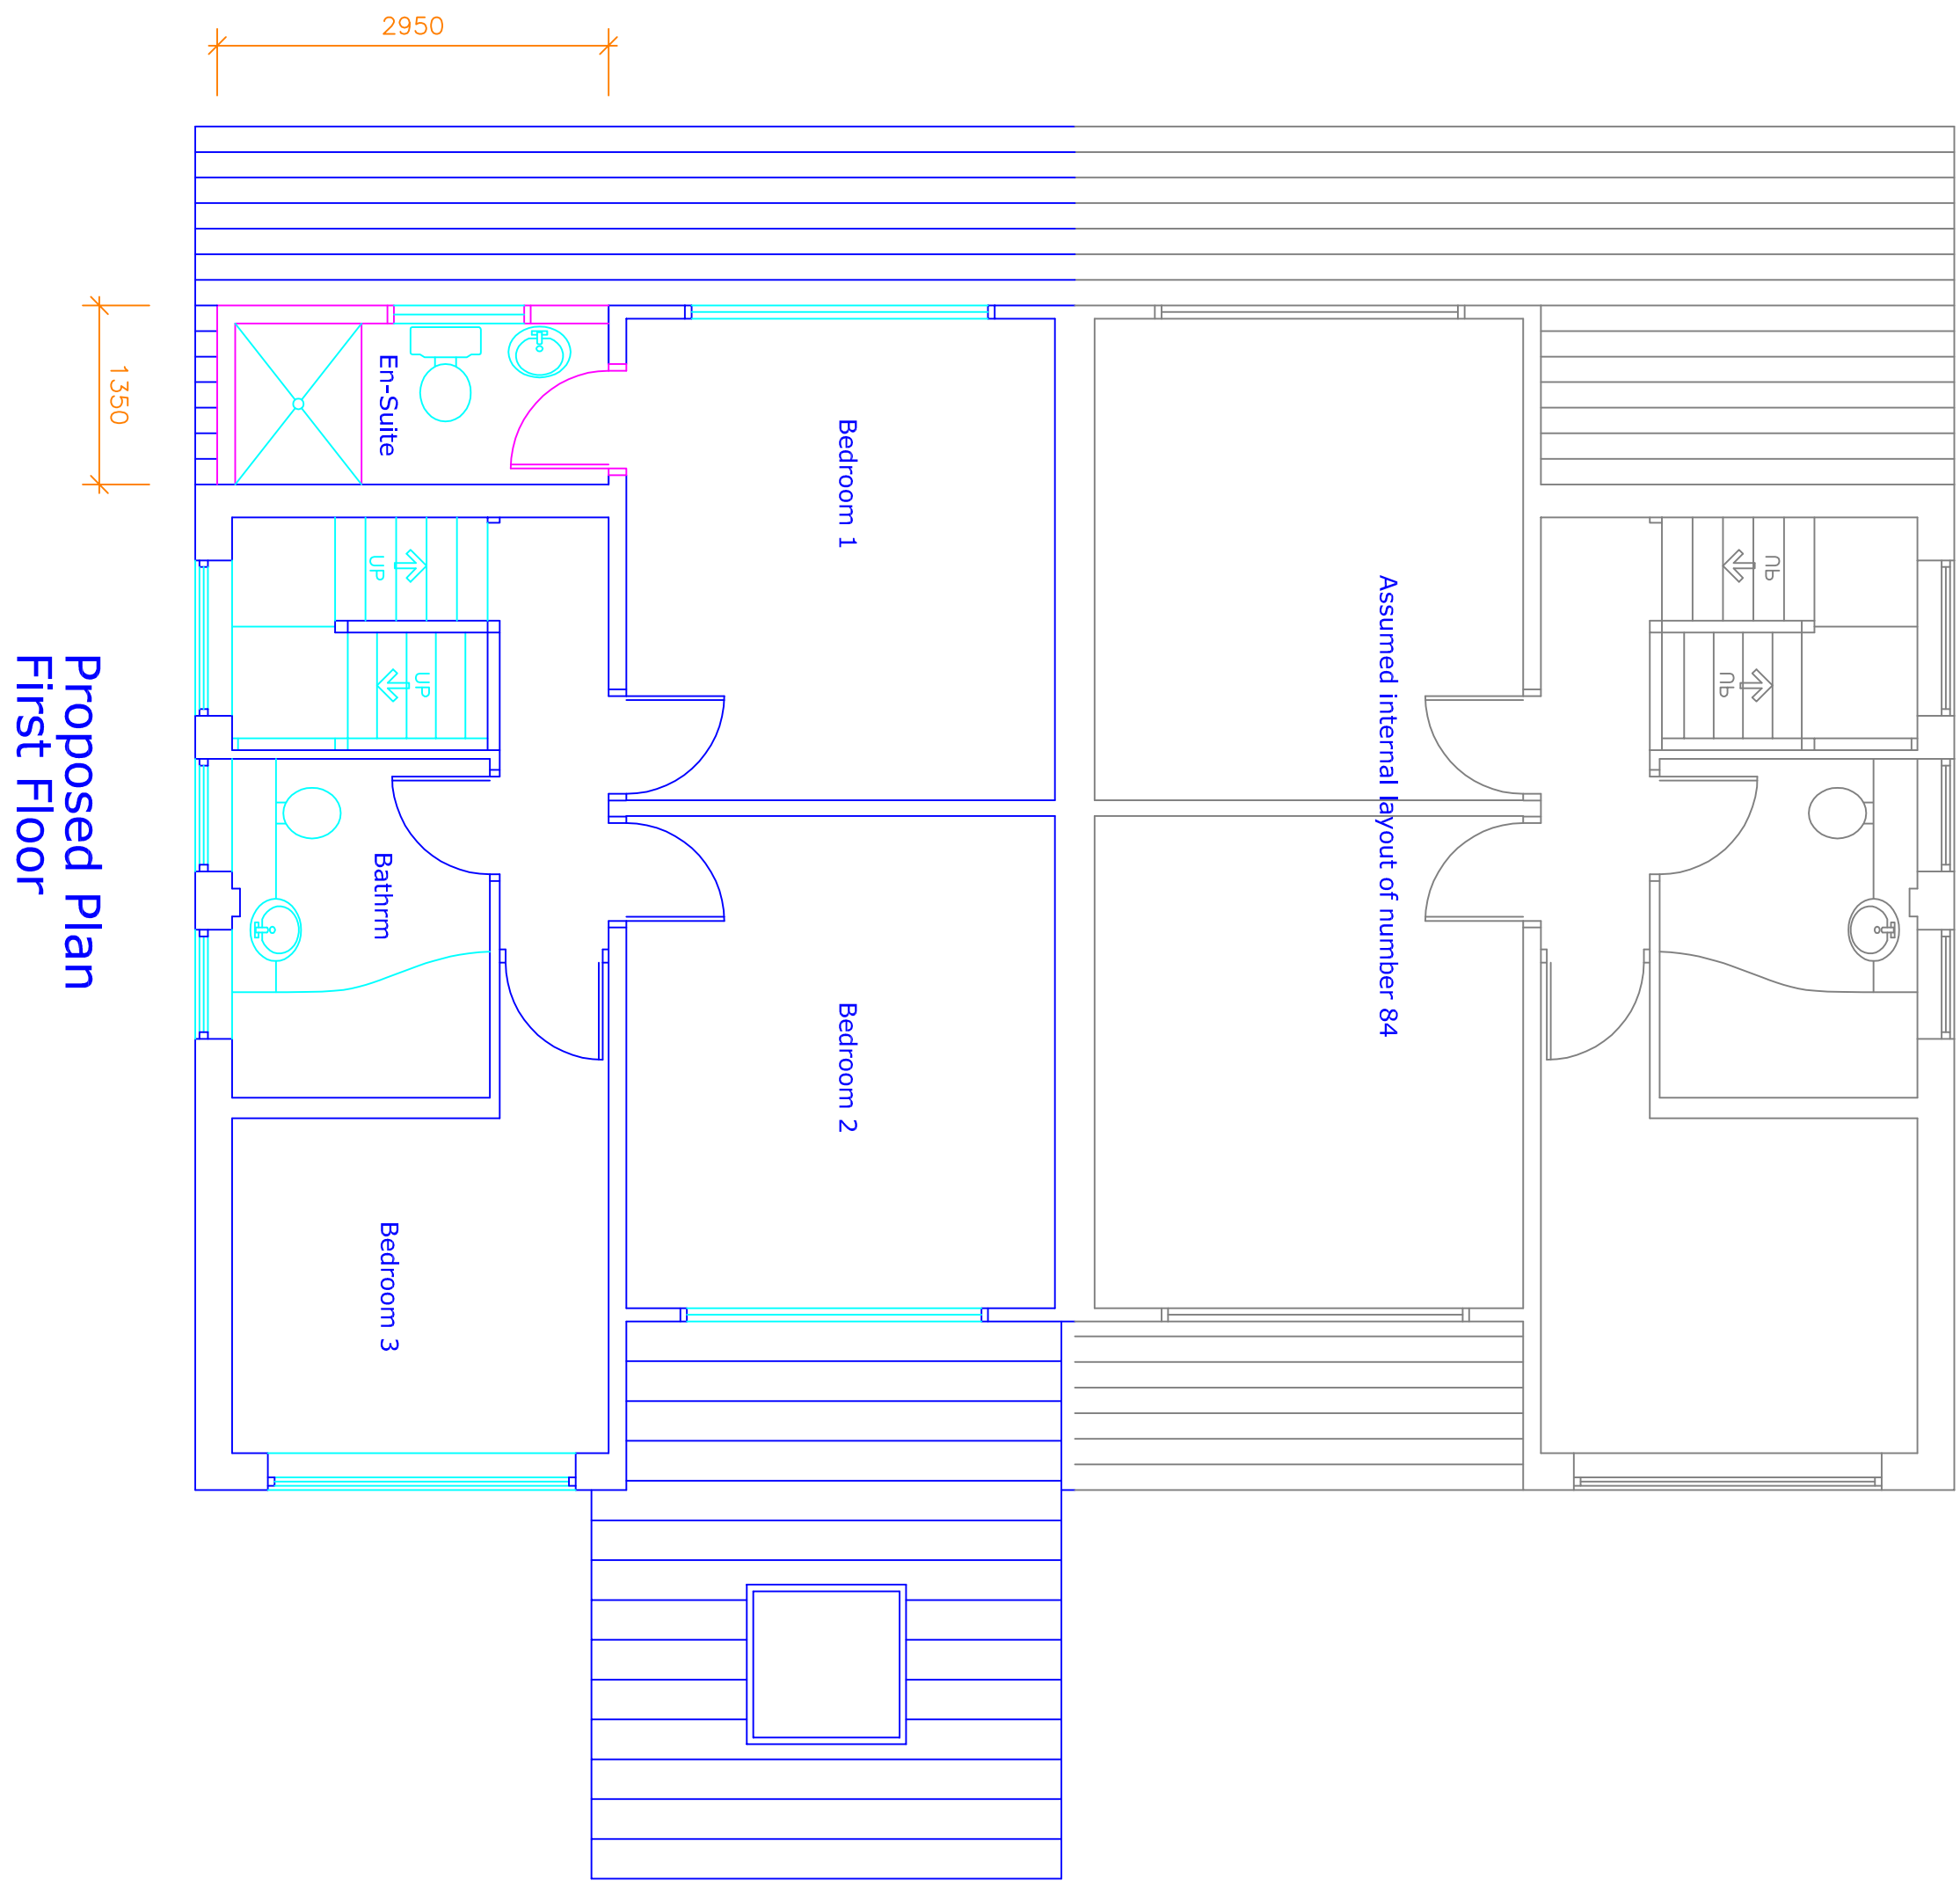


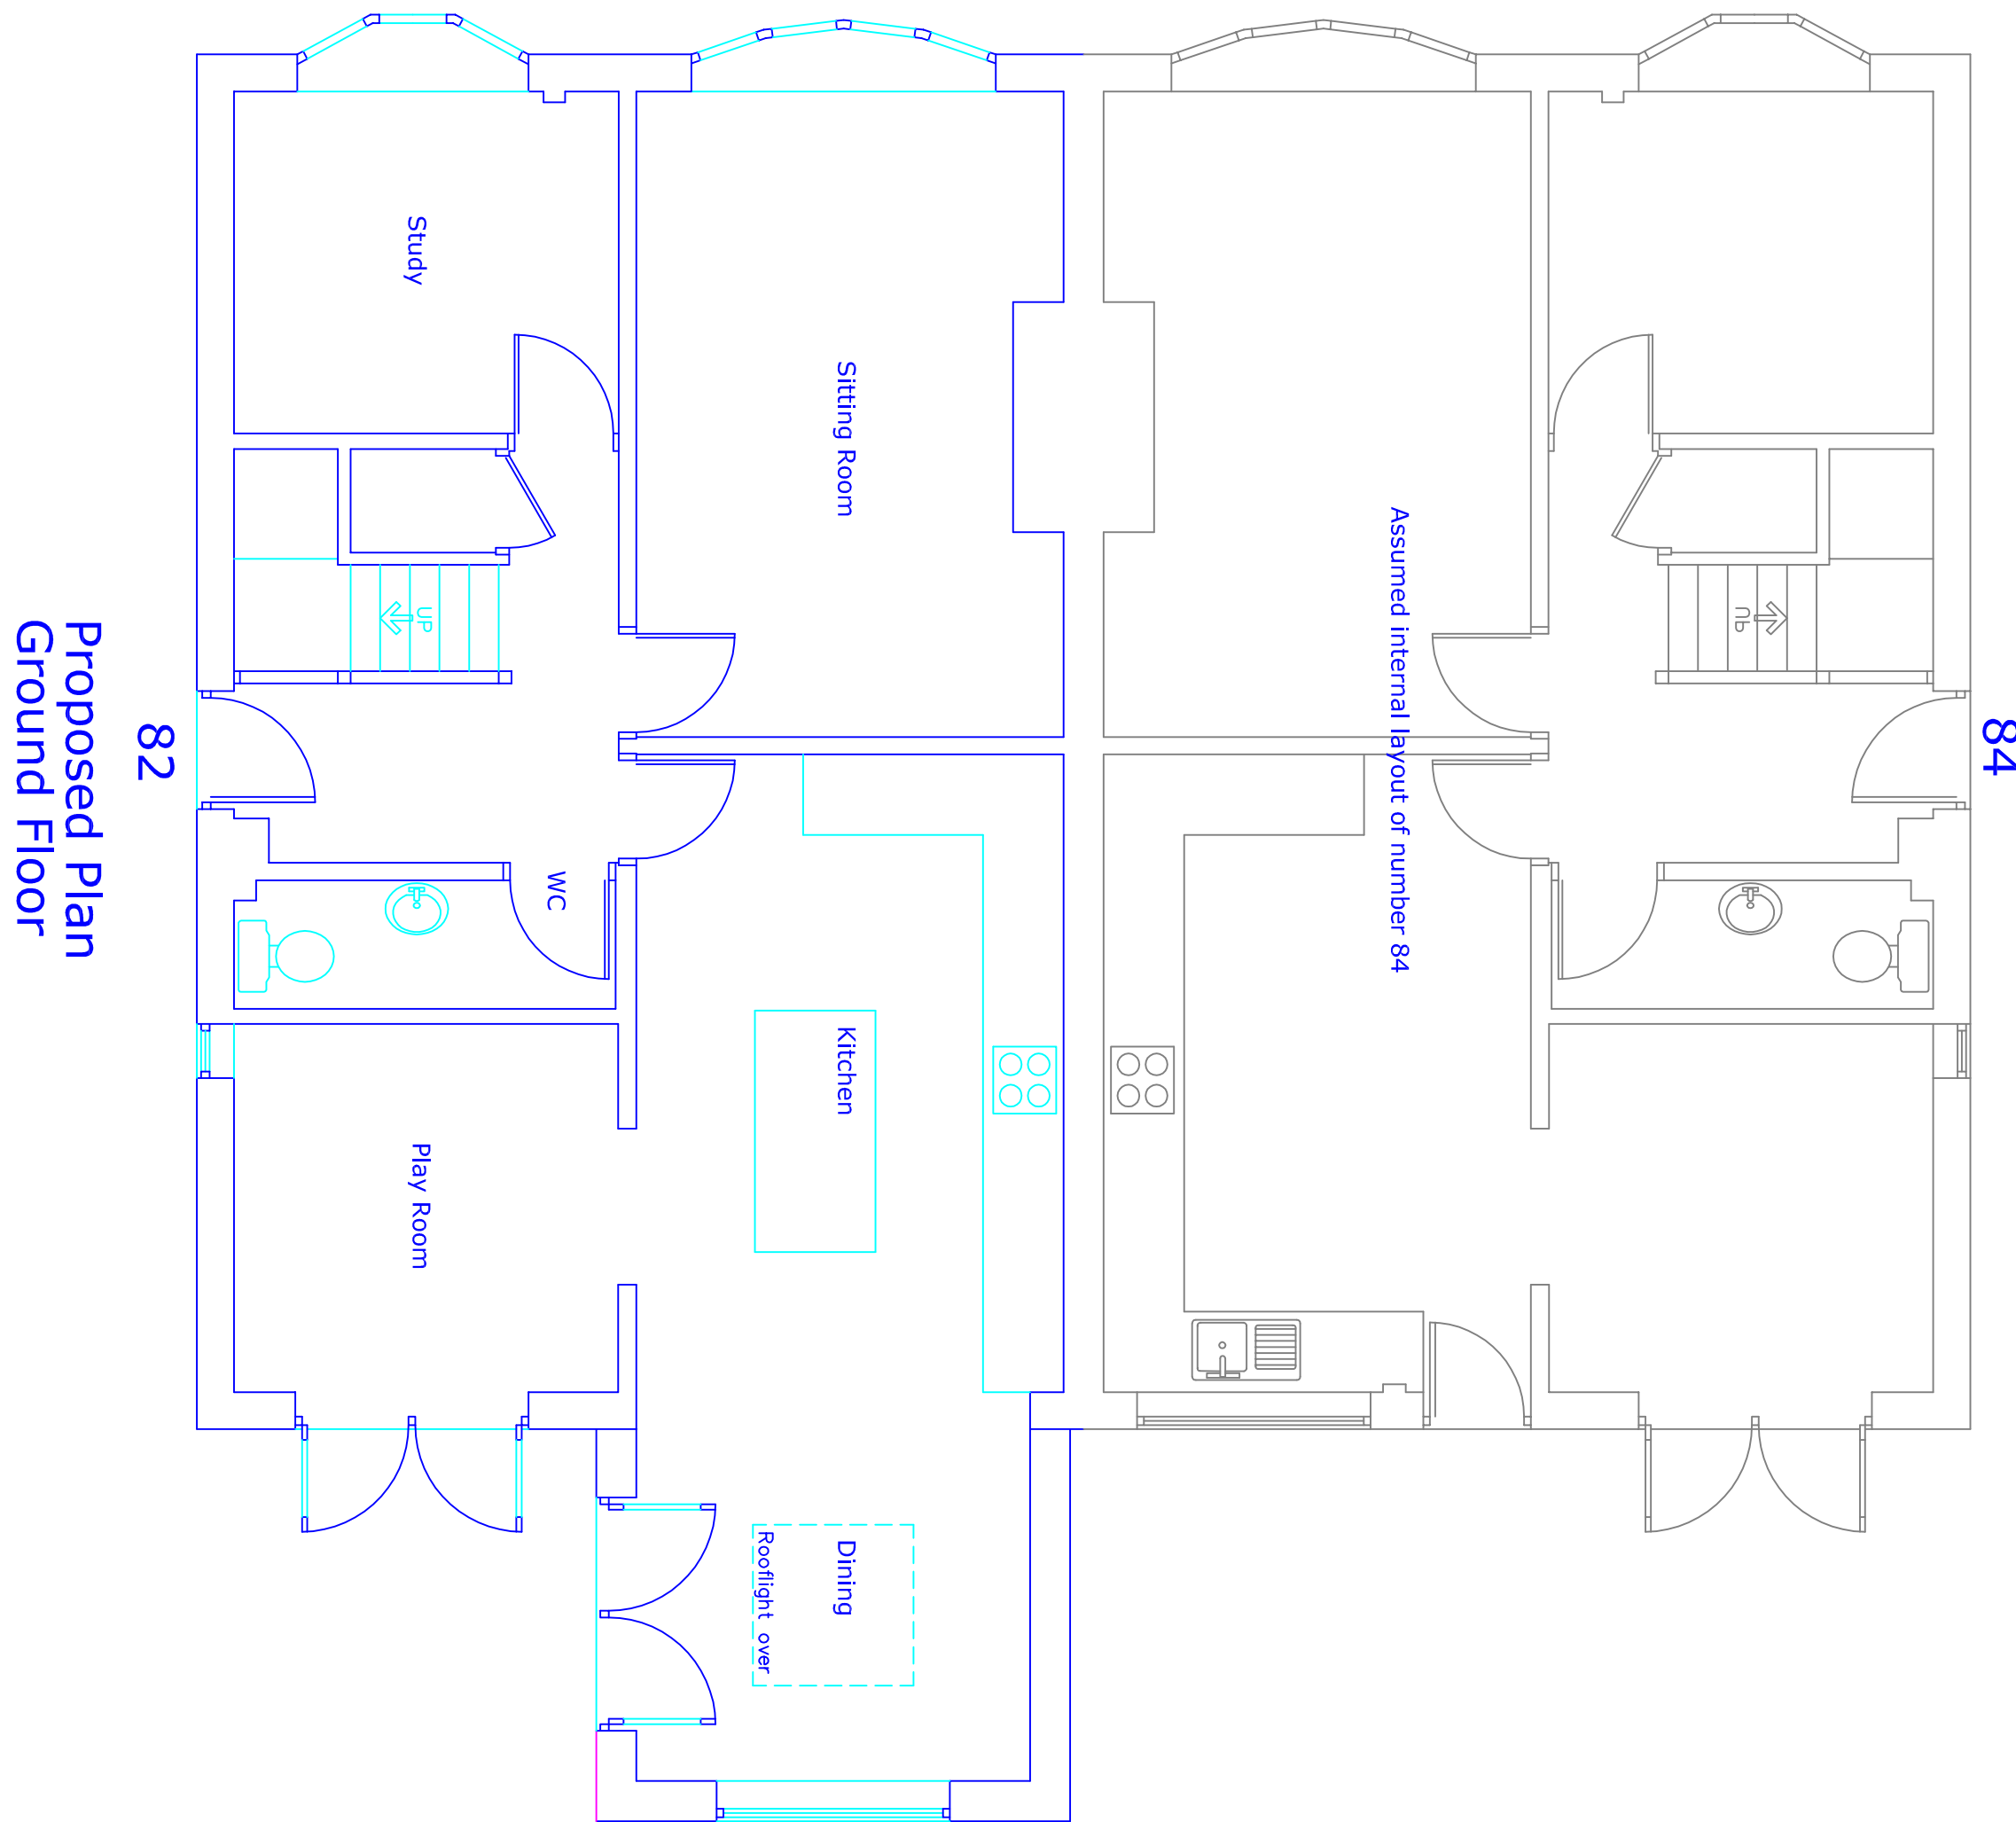

This drawing and design concept is the property of PPV design. It should not be reproduced without written permission

0 1 2 3 m

82 Watling Street
Bury
BL8 2TG

scale 1:50 @ A1
January 2022

JH2-02A Proposed Plans & Elevations
P P V design Ltd

2 Helmsford Road, Holcombe Village
Ramsbottom, Lancashire BL8 4PA

Garry Vearden (BAK hons) DipArch RIBA
garry@ppv-design.co.uk www.ppv-design.co.uk
T: 01706 822791 M: 07712 669482

A Dornier level with the existing 04.03.2022

Proposed Side Elevation
No change