




Rear Elevation 1:100

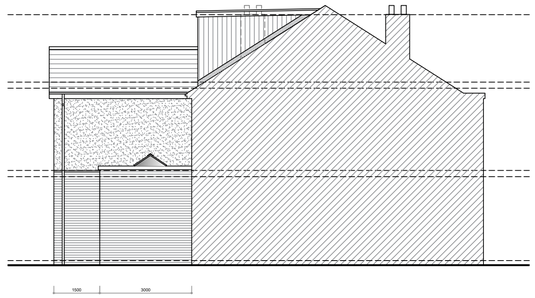

Rear Left Elevation 1:100

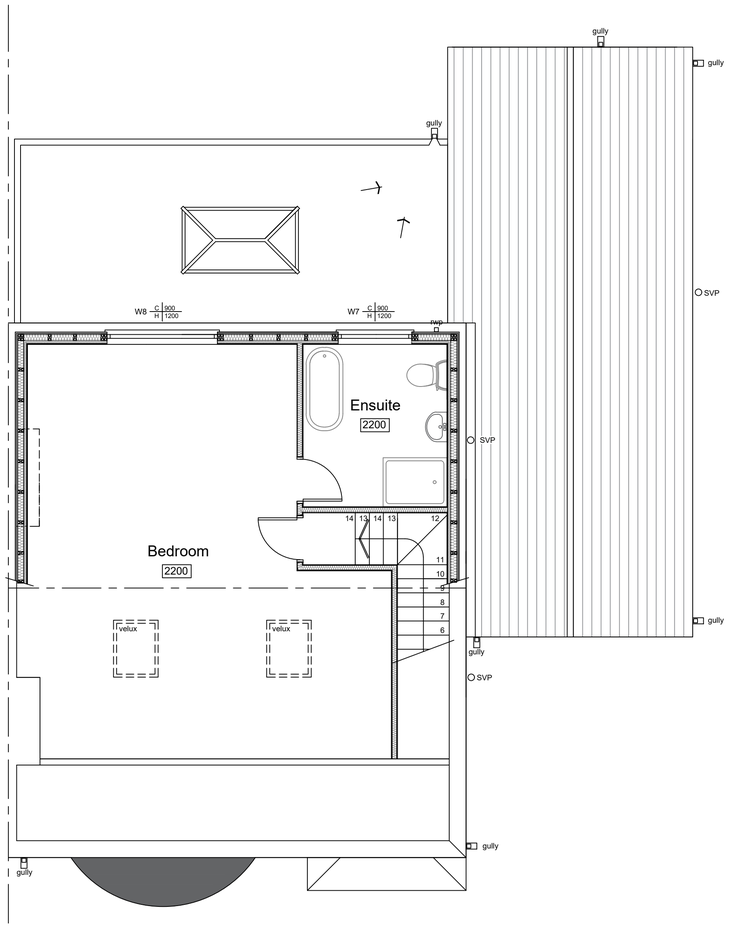

Second Floor 1:50

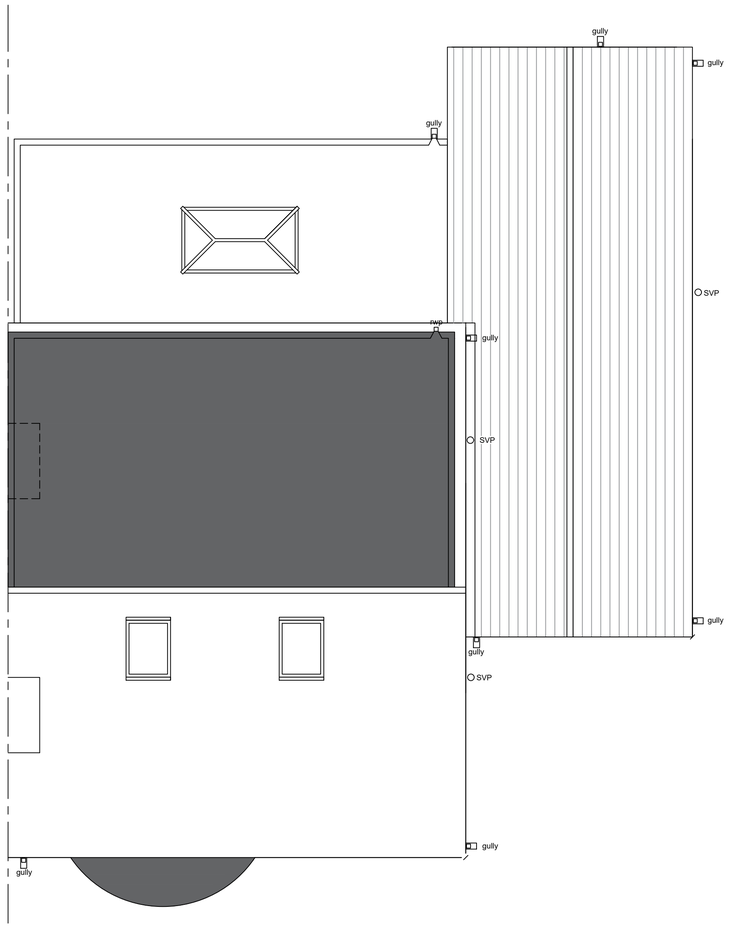

Roof Plan :1:50

19 THE DRIVE, BURY, BL9 5DG

Scale Bar 1:100
0 2m 4m 6m 8m 10m

Scale Bar 1:200
0 4m 8m 12m 16m 20m

This drawing is the copyrighted. Contractors must check all dimensions on site.

Rev	Date	Description
-	-	-

job: 19 The Drive, Bury, BL9 5DG

title: Proposed Plans & Elevations (2 of 2)

Saheel Ashraf

date: 07/26

scale: 1:100 1:50 @ A1

revision: A B C D E

drawing no: 03