
Notes:
- Do not scale from this drawing.
- All dimensions are to be verified on site prior to construction, fabrication of components, and ordering of materials or equipment.

- All materials and workmanship shall comply with current British Standards, Building Regulations and relevant codes of practice.

- This drawing is to be read in conjunction with all relevant Architectural, Structural, Mechanical, Electrical and Specialist drawings and specifications.

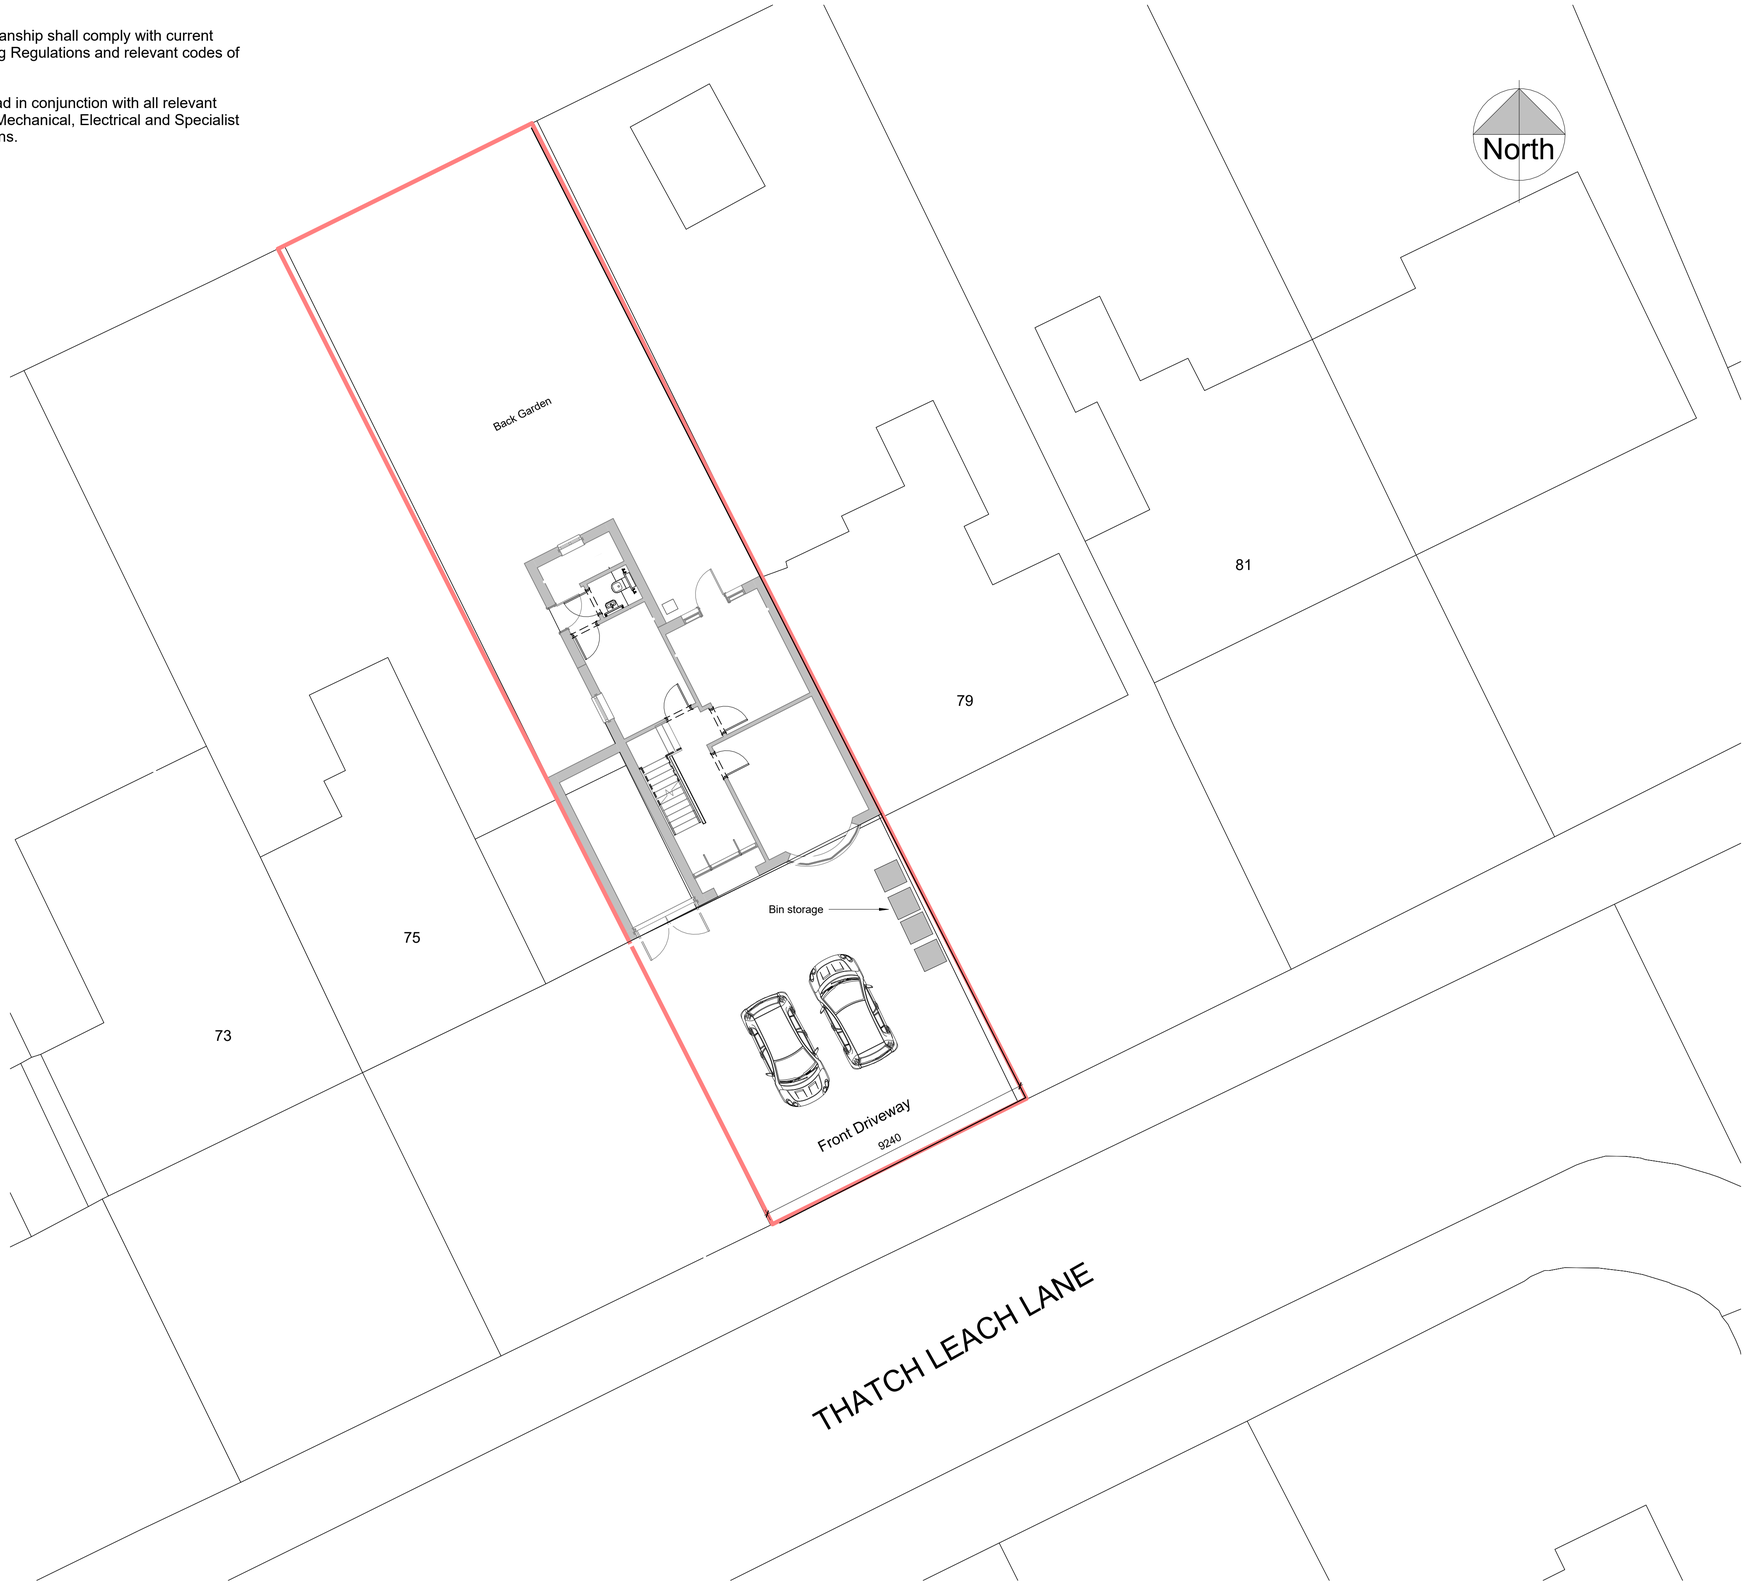

Existing Site Plan
1 : 100

Rev	Description	Date
P01	Issue 01	04.11.26

STATUS	PURPOSE OF ISSUE
	Planning

PROJECT
Side and rear extension

TITLE
Existing Site Plan

CLIENT
77 Thatch Leach Ln.

DRAWN BY	CHECKED BY	DATE
AA	AL	04/11/26

SCALE (@ A1)	PROJECT NUMBER
As indicated	013

DRAWING NUMBER	REV
103	P01

06/11/2026 02:56:55