

General Notes
01: Dimensions must not be scaled from this drawing. If in doubt, please ask.
02: All dimensions are in millimetres unless noted otherwise.
03: All dimensions should be verified on site before proceeding with the work.
04: TADW Architects shall be notified in writing of any discrepancies.
05: Copyright to remain the property of TADW Architects in accordance with Copyright, Designs and Patents Act 1988.


Legend



3 Elevation 3 - Pilkington Way Corner
1 : 50



2 Elevation 4 - Pilkington Way
1 : 50

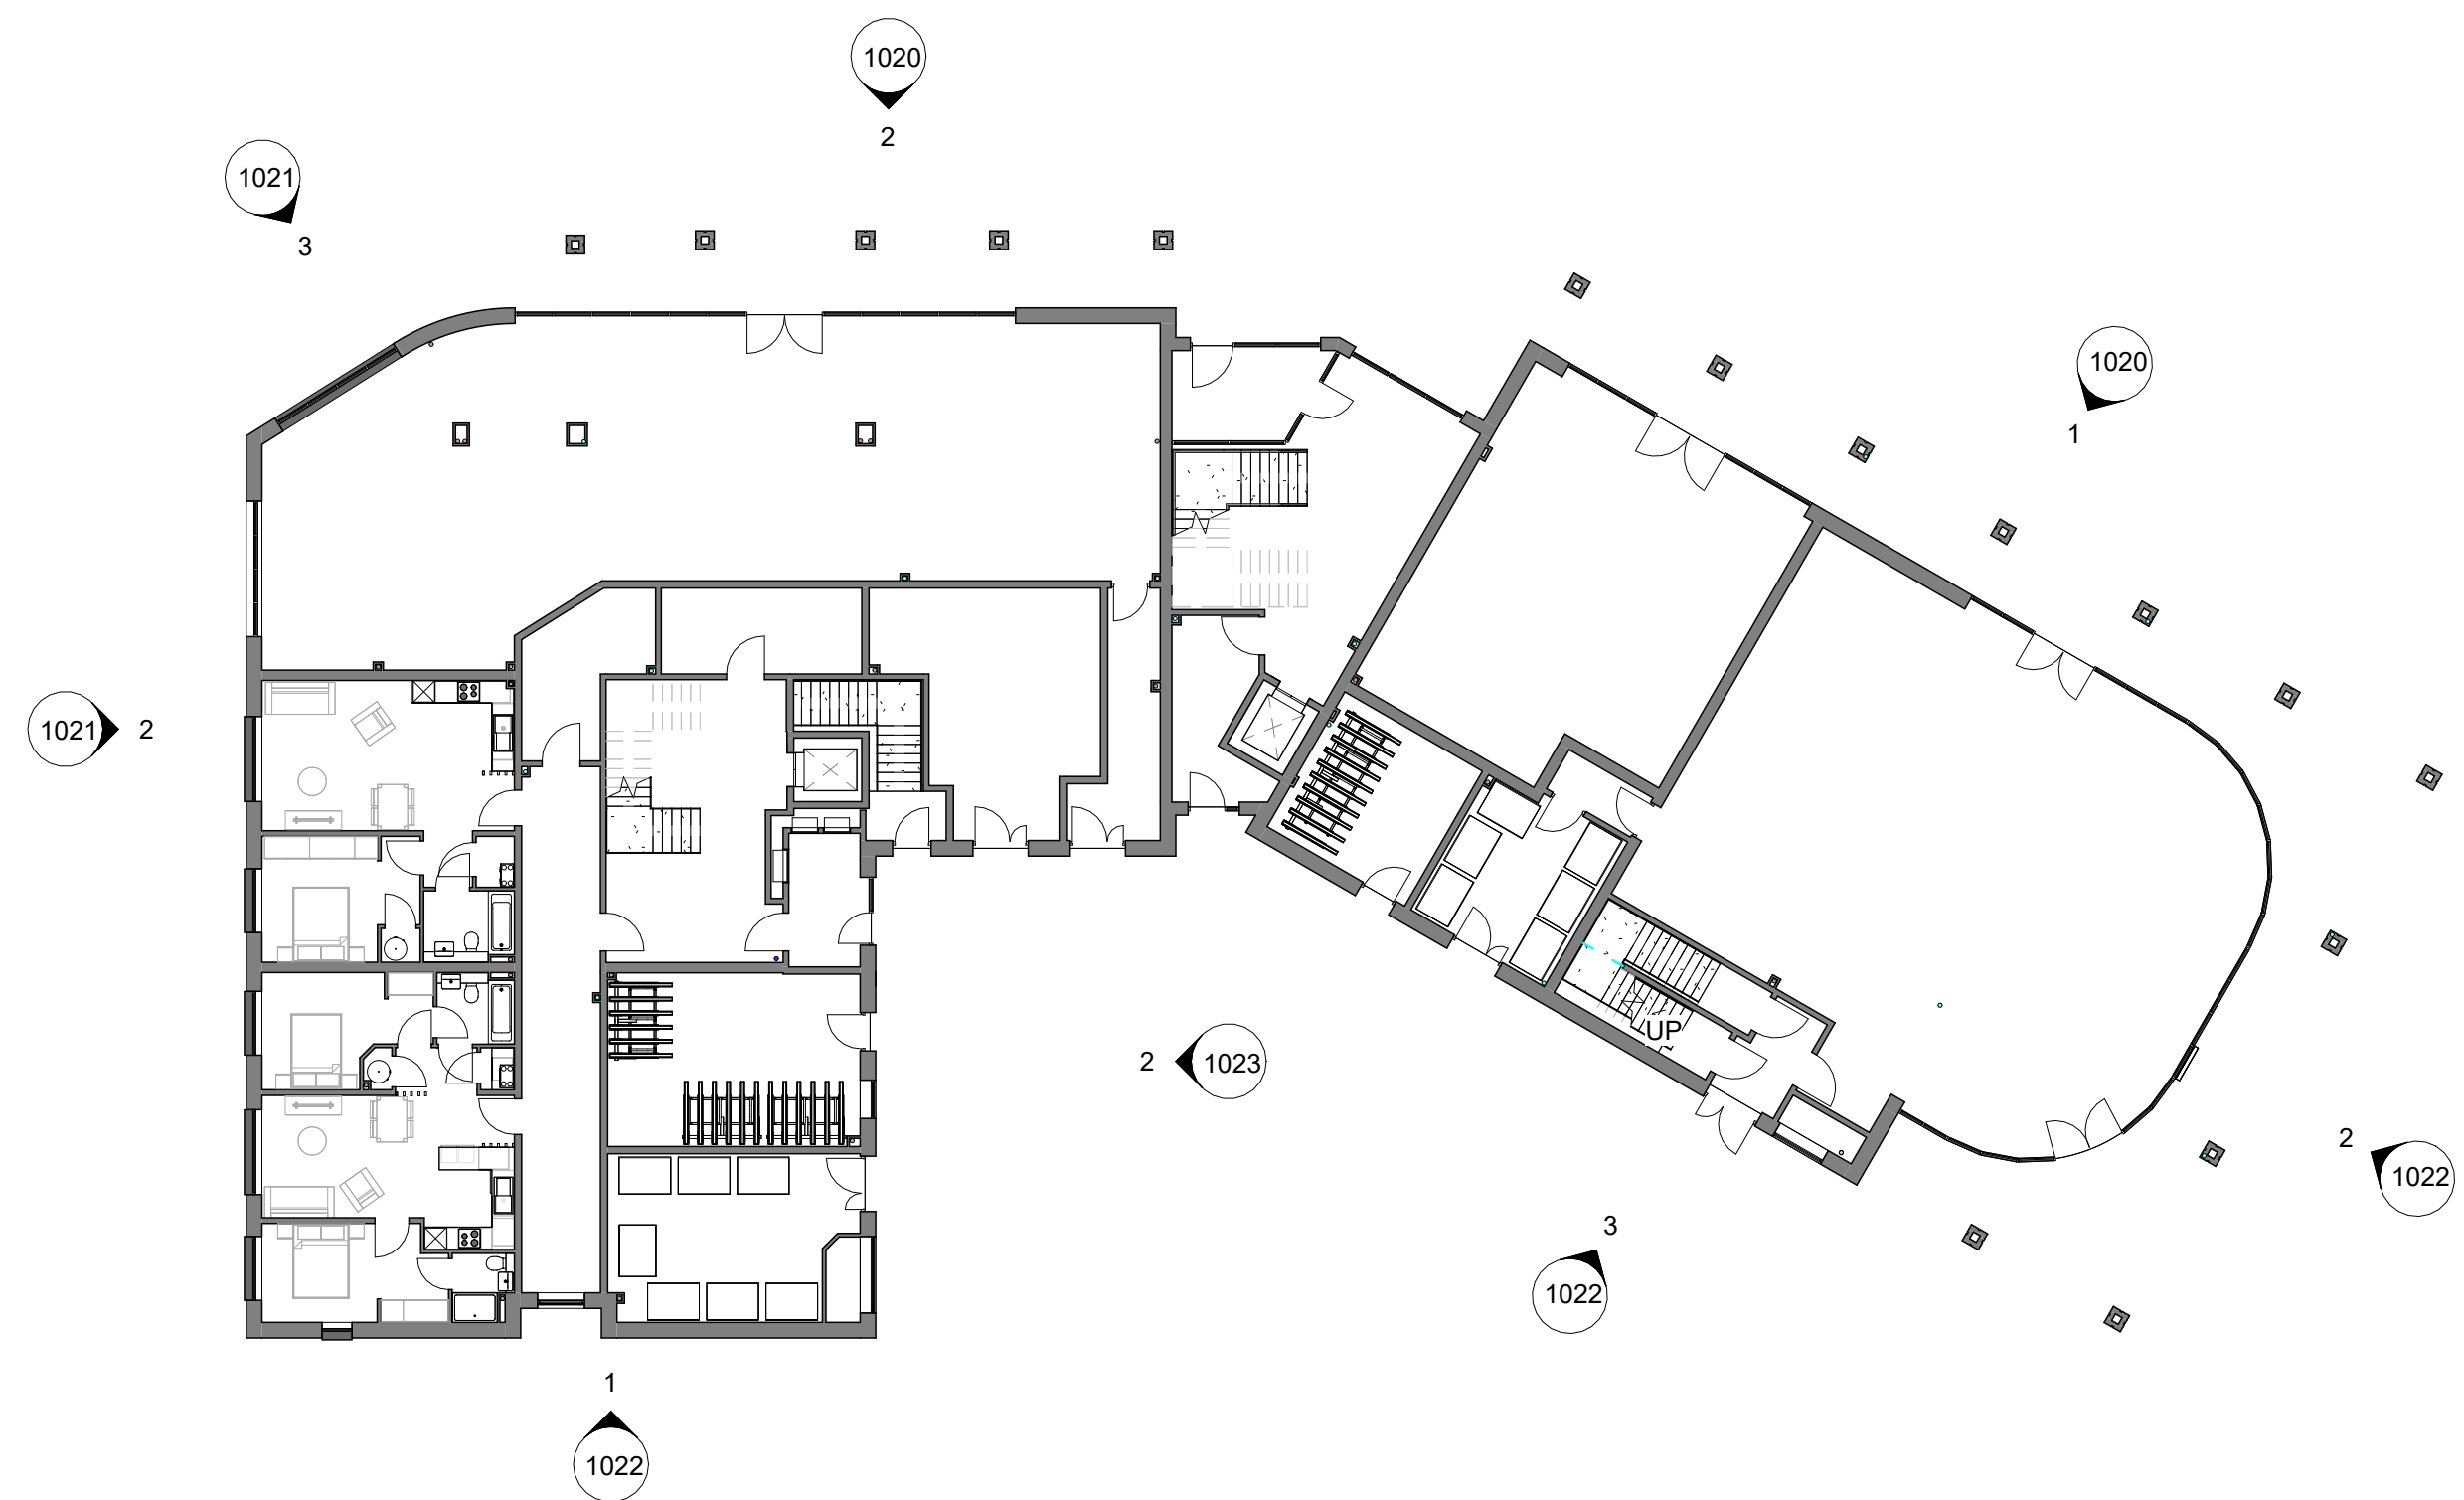

Elevations Key Plan.
1 : 200

Issue	Description	Date	Drawn	Checked
5	Parapet height corrected	30.01.24	AM	KM
4	Brick colouring corrected	10.01.24	AM	KM
3	Revised to suit latest SE drawings	26.11.23	AM	KM
2	Window / door sill added	29.08.23	AM	KM
1	Drawn	15.09.23	KM	AM

Drawing Status
P - Planning T - Tender C - Construction R - As Record

FOR COMMENT

tadw architects

Six St Patersgate Stockport Cheshire SK1 1HD
Ph 0161 477 6158 Fx 0161 480 8342 mail@tadw.co.uk www.tadw.co.uk

Client Watson Homes

Job Green Street, Radcliffe

Title Mixed Use Building - Elevations
Sheet 2

Scale As indicated @ A0

Note - Prints from PDF files may not be to scale, check accuracy against scale

1 2 3 5m 1:50

Job No. Originator Ph. Level View Role Dwg Status Rev.
121305-TADW-00-ZZ-DR-A- 1021- P- 5