


General Notes
01: Dimensions must not be scaled from this drawing. If in doubt, please ask.
02: All dimensions are in millimetres unless noted otherwise.
03: All dimensions should be verified on site before proceeding with the work.
04: TADW Architects shall be notified in writing of any discrepancies.
05: Copyright to remain the property of TADW Architects in accordance with Copyright, Designs and Patents Act 1988.

Legend

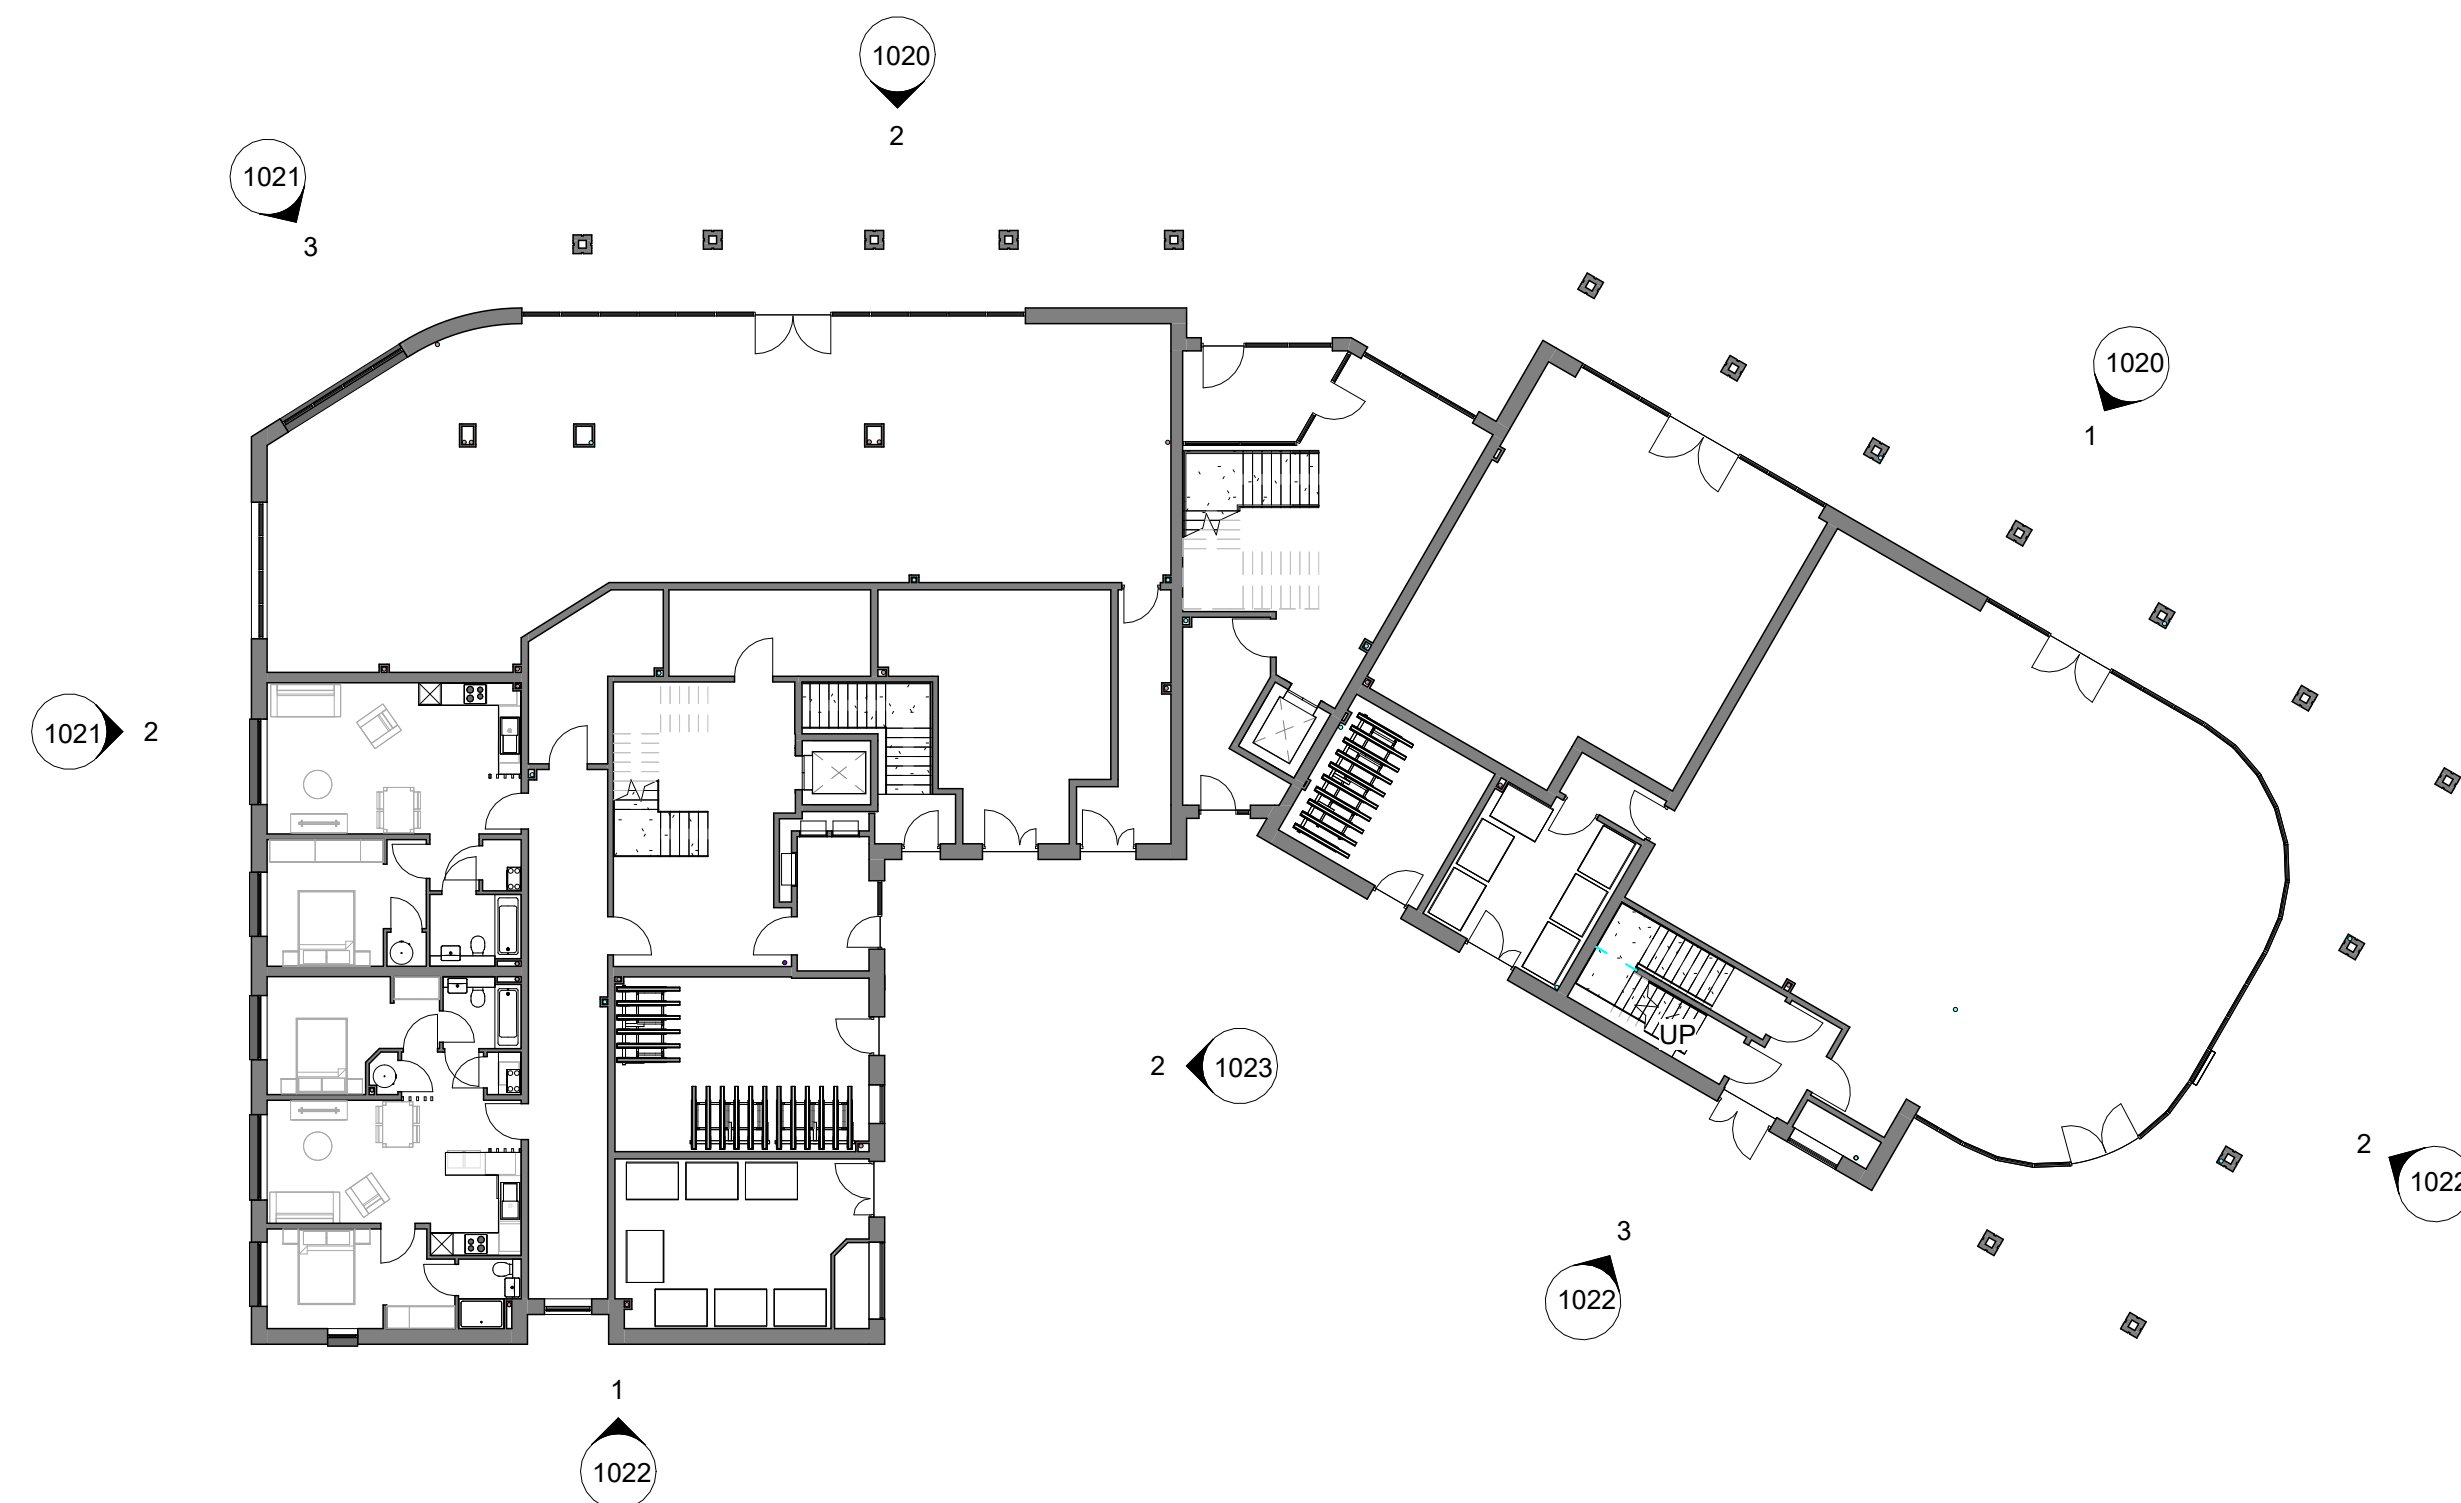

Elevations Key Plan
1 : 200



2 Elevation 2 - Blackburn Street
1 : 50



1 Elevation 1 - Blackburn Street
1 : 50

Issue	Description	Date	Drawn	Checked
6	Parapet height corrected	30.01.24	AM	KM
5	Brick colouring corrected	10.01.24	AM	KM
4	East wing height increased	08.01.24	AM	KM
3	Revised to suit latest SE drawings	30.11.23	AM	KM
2	Window / door sill added	29.09.23	AM	KM
1	Drawn	15.09.23	KM	AM

Drawing Status
P - Planning T - Tender C - Construction R - As Record

FOR COMMENT

tadw architects

Six St Petersgate Stockport Cheshire SK1 1HD
Ph 0161 477 6158 Fx 0161 480 8342 mail@tadw.co.uk www.tadw.co.uk

Client Watson Homes

Job Green Street, Radcliffe

Title Mixed Use Building - Elevations
Sheet 1

Scale As indicated @ A0
Note - Prints from PDF files may not be to scale, check accuracy against scale

1 2 3 5m 1:50

Job No. 121305-TADW-00-ZZ-DR-A-1020-P-6
Originator Ph. Level View Role Dwg Status Rvw