

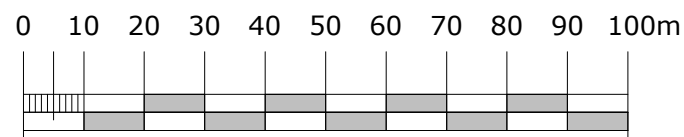


All dimensions to be checked on site before commencement of works. Do not scale from this drawing. Any discrepancies are to be notified to the Architect/Designer immediately **IF IN DOUBT - ASK!**  
Unless otherwise stated all dimensions are given in millimetres.

revisions:

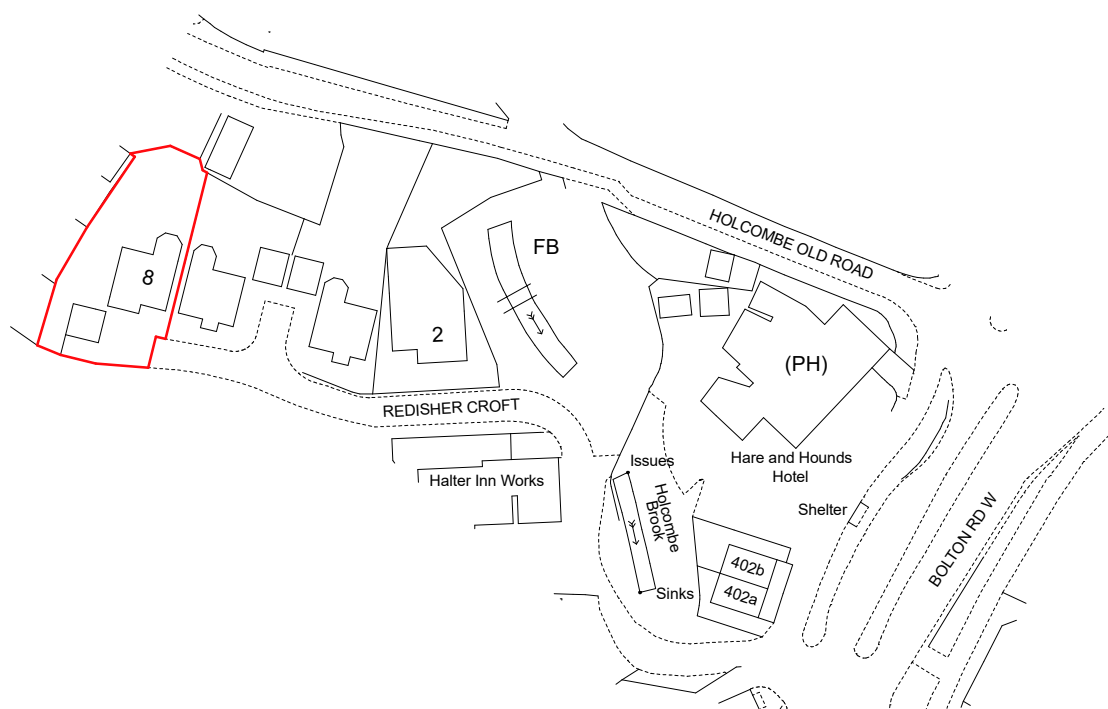

scale 1:1250

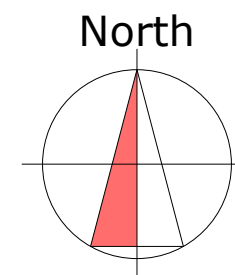

location plan 1 : 1250

**AREM** architectural design

Client : Chloe Wood

Extension

8 Redisher Croft BL0 9JS

Sheet : Location Plan

|              |        |    |  |
|--------------|--------|----|--|
| Drawing No : | AD2302 | 01 |  |
|--------------|--------|----|--|

scale : 1:1250 @A4

date : 30.11.23

drawn : lt check : emma.aremdesign@gmail.com

© ALL DRAWINGS AND WRITTEN MATERIAL HEREIN CONSTITUTE THE ORIGINAL AND UNPUBLISHED WORK OF THE ARCHITECT/DESIGNER, AND THE SAME MAY NOT BE DUPLICATED, USED, OR DISCLOSED WITHOUT THE WRITTEN CONSENT OF THE ARCHITECT/DESIGNER.

8 Mint Street  
Ramsbottom  
Bury  
BL0 0PE  
07715535188