



All dimensions to be checked on site before commencement of works. Do not scale from this drawing. Any discrepancies are to be notified to the Architect/Designer immediately **IF IN DOUBT - ASK!** Unless otherwise stated all dimensions are given in millimetres.

revisions:

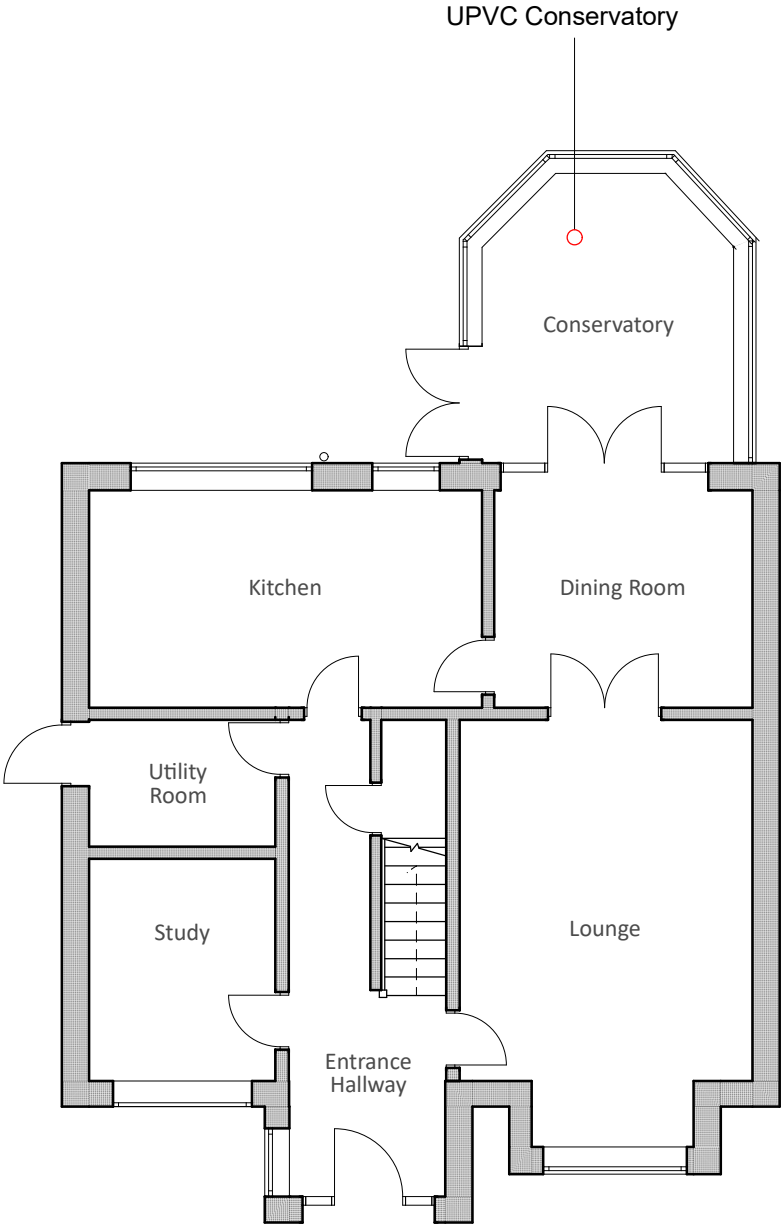


Existing Ground Floor

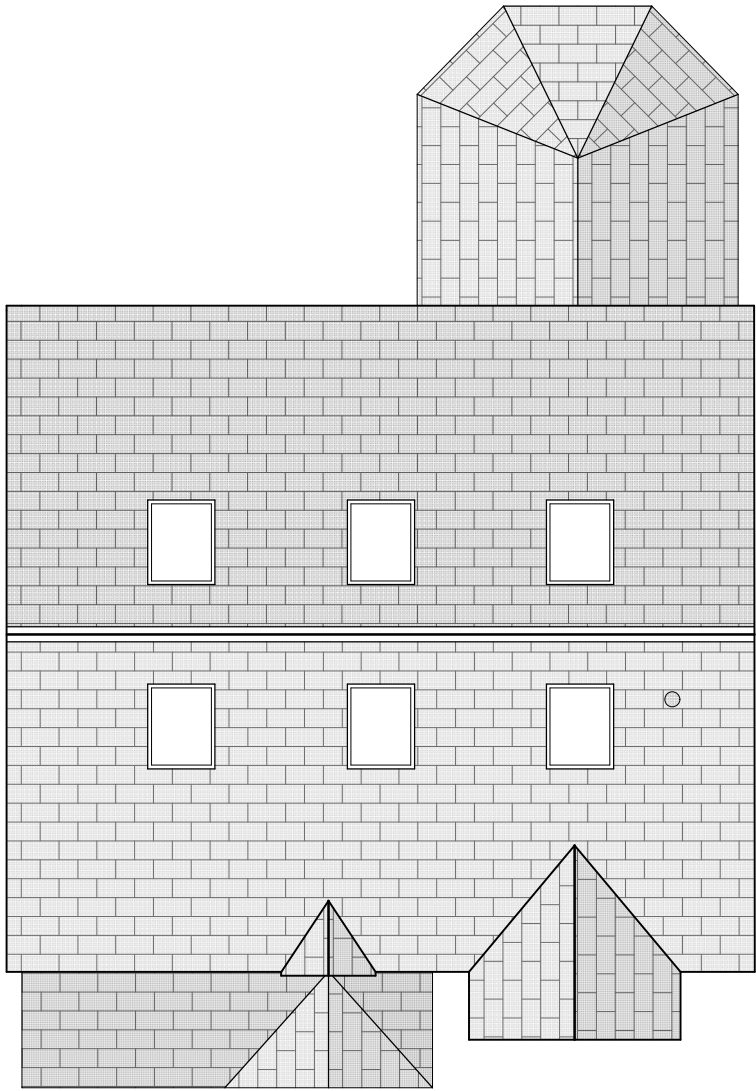

Existing Roof

Existing Plans 1:100

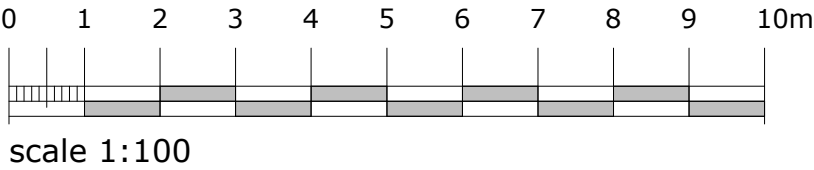

AREM architectural design

Client : Chloe Wood

Extension

8 Redisher Croft BL0 9JS

Sheet : Existing Plans

Drawing No :	AD2302	03	
--------------	--------	----	--

scale : 1:100 @A3

date : 30.11.23

drawn : lt check : emma@aremdesign.co.uk

© ALL DRAWINGS AND WRITTEN MATERIAL HEREIN CONSTITUTE THE ORIGINAL AND UNPUBLISHED WORK OF THE ARCHITECT/DESIGNER, AND THE SAME MAY NOT BE DUPLICATED, USED, OR DISCLOSED WITHOUT THE WRITTEN CONSENT OF THE ARCHITECT/DESIGNER

8 Mint Street
Ramsbottom
Bury
BL0 0PE
07715535188