




EXISTING HARPER FOLD STREET SCENE
(SCALE 1:100)

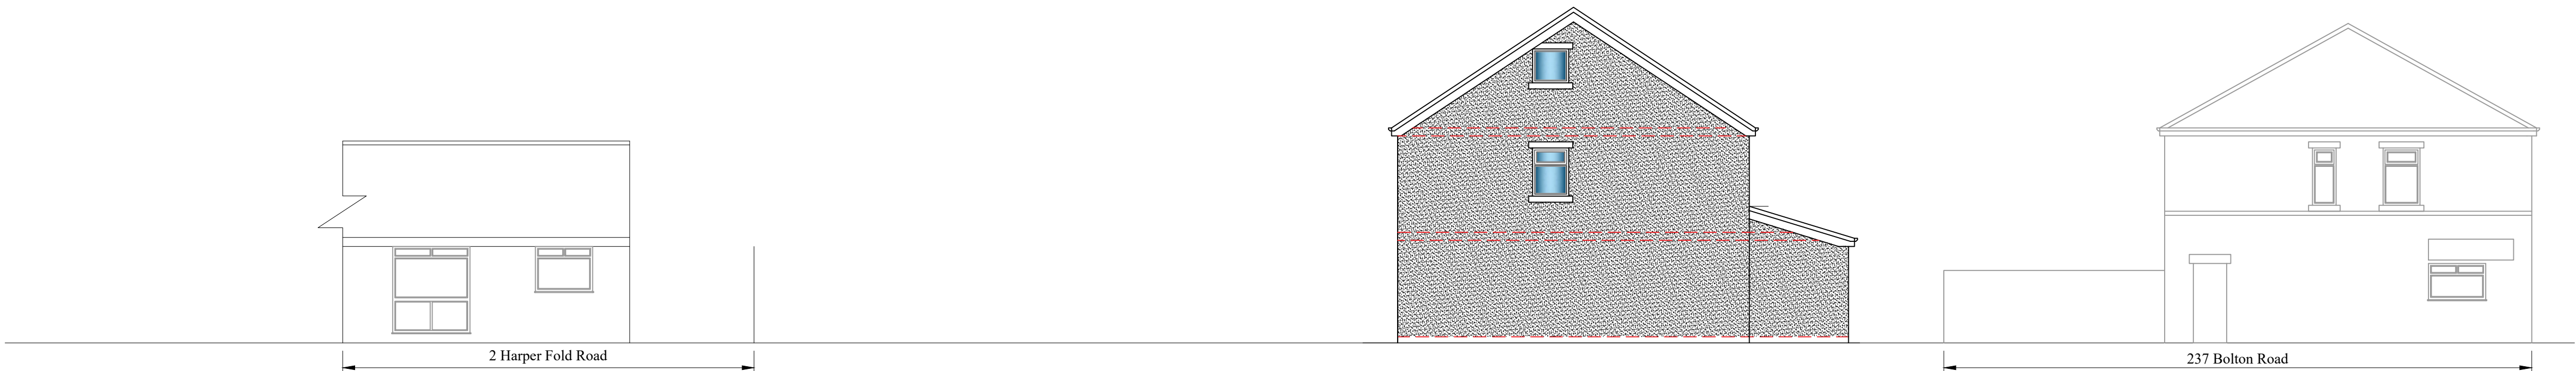


PROPOSED HARPER FOLD STREET SCENE
(SCALE 1:100)

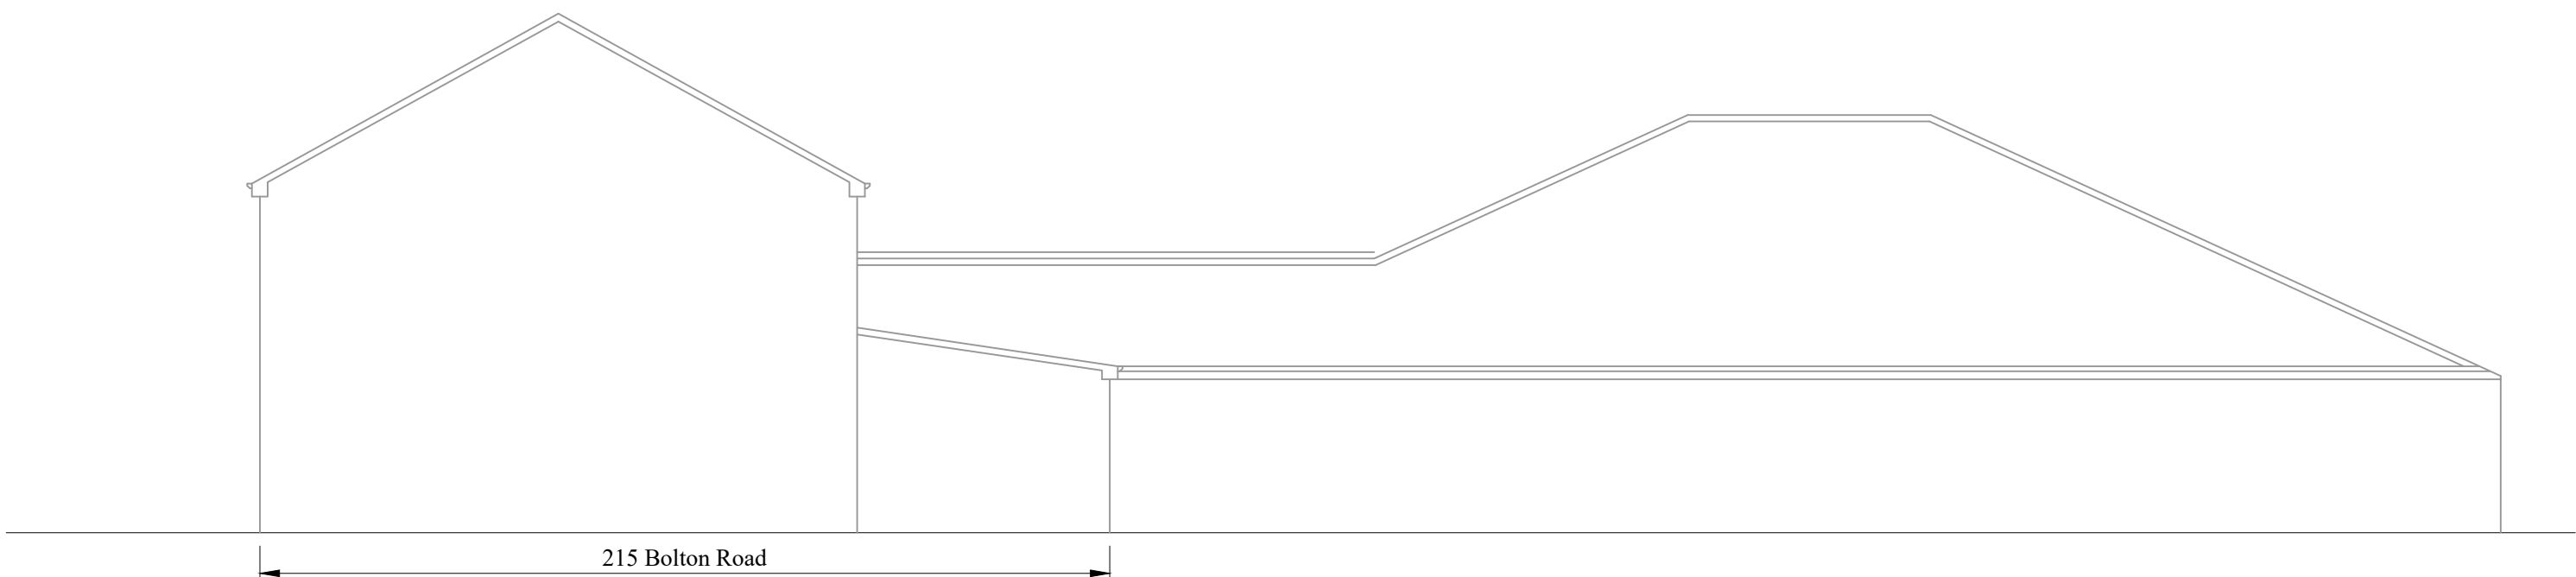

EXISTING CANUTE STREET SCENE
(SCALE 1:100)

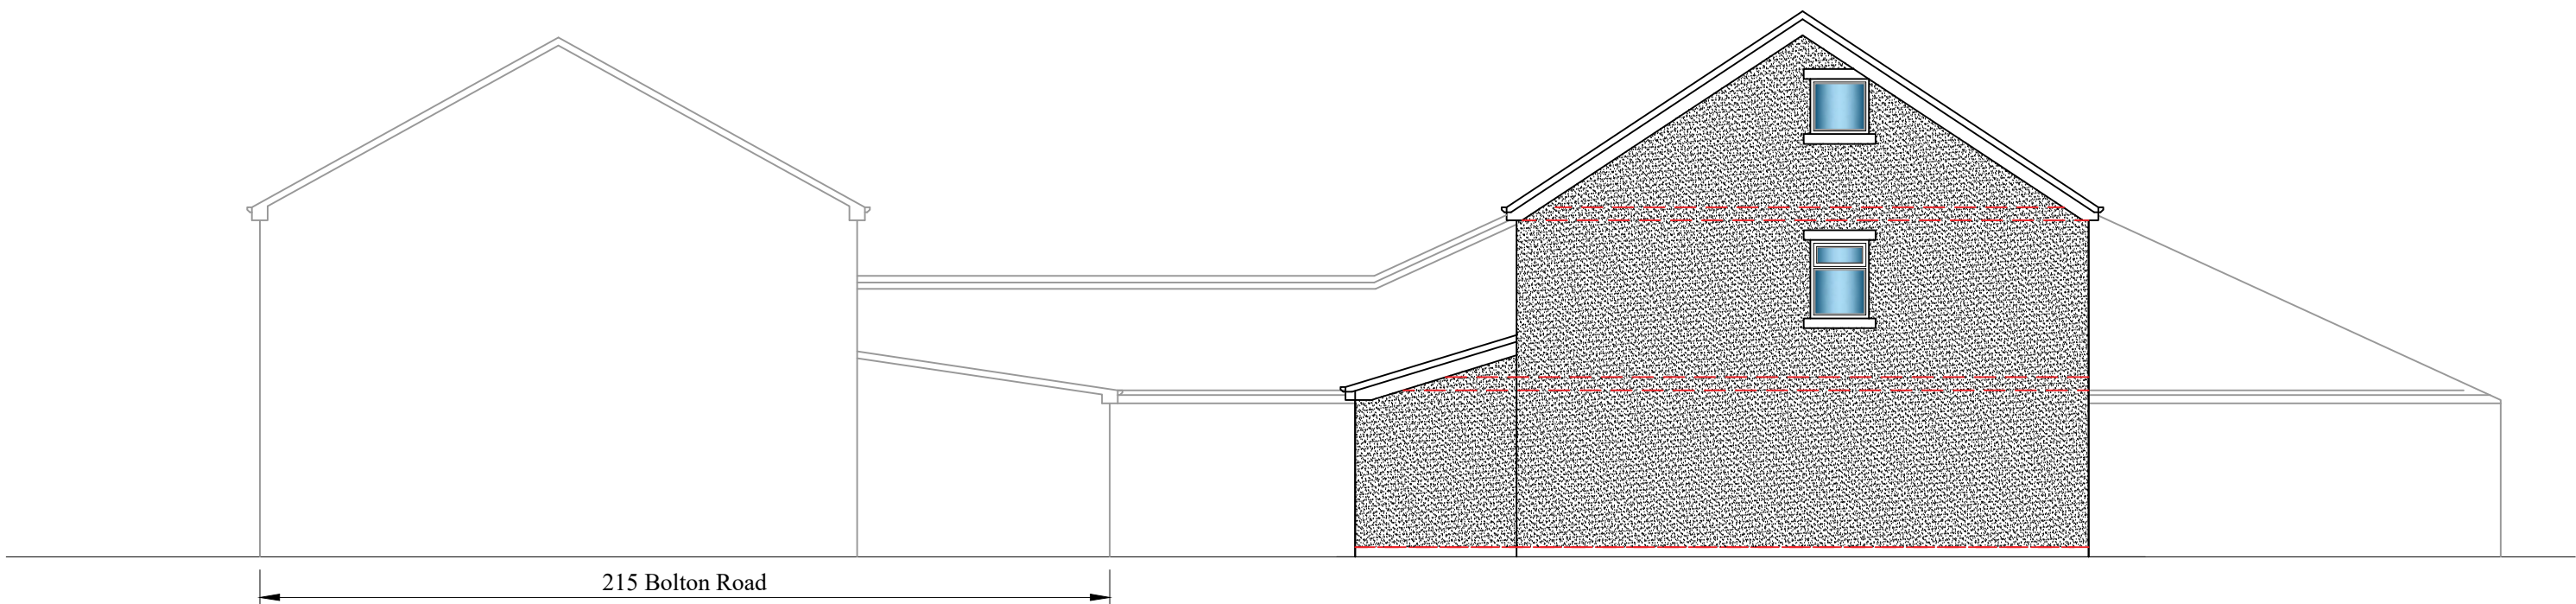

PROPOSED CANUTE STREET SCENE
(SCALE 1:100)

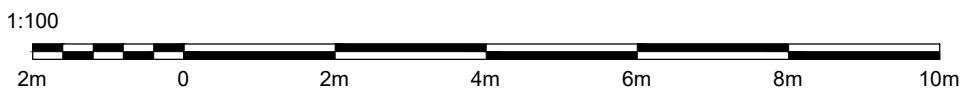

DRAWING STATUS:	B	24.01.24	ISSUED FOR PLANNING APPROVAL
	A	15.04.23	ISSUED FOR PLANNING APPROVAL
PLANNING APPROVAL			
PROJECT: LAND AT HARPER FOLD Rd RADCLIFFE			
TITLE: PROPOSED 2 No. DWELLINGS (C3)			
SCALE @ SIZE:	1:50 @ A1 U.N.O		STATUS: PLANNING APP.
			DATE: APR. '23
PROJECT No:	HF-001	DRAWING No:	005
		REV:	B