



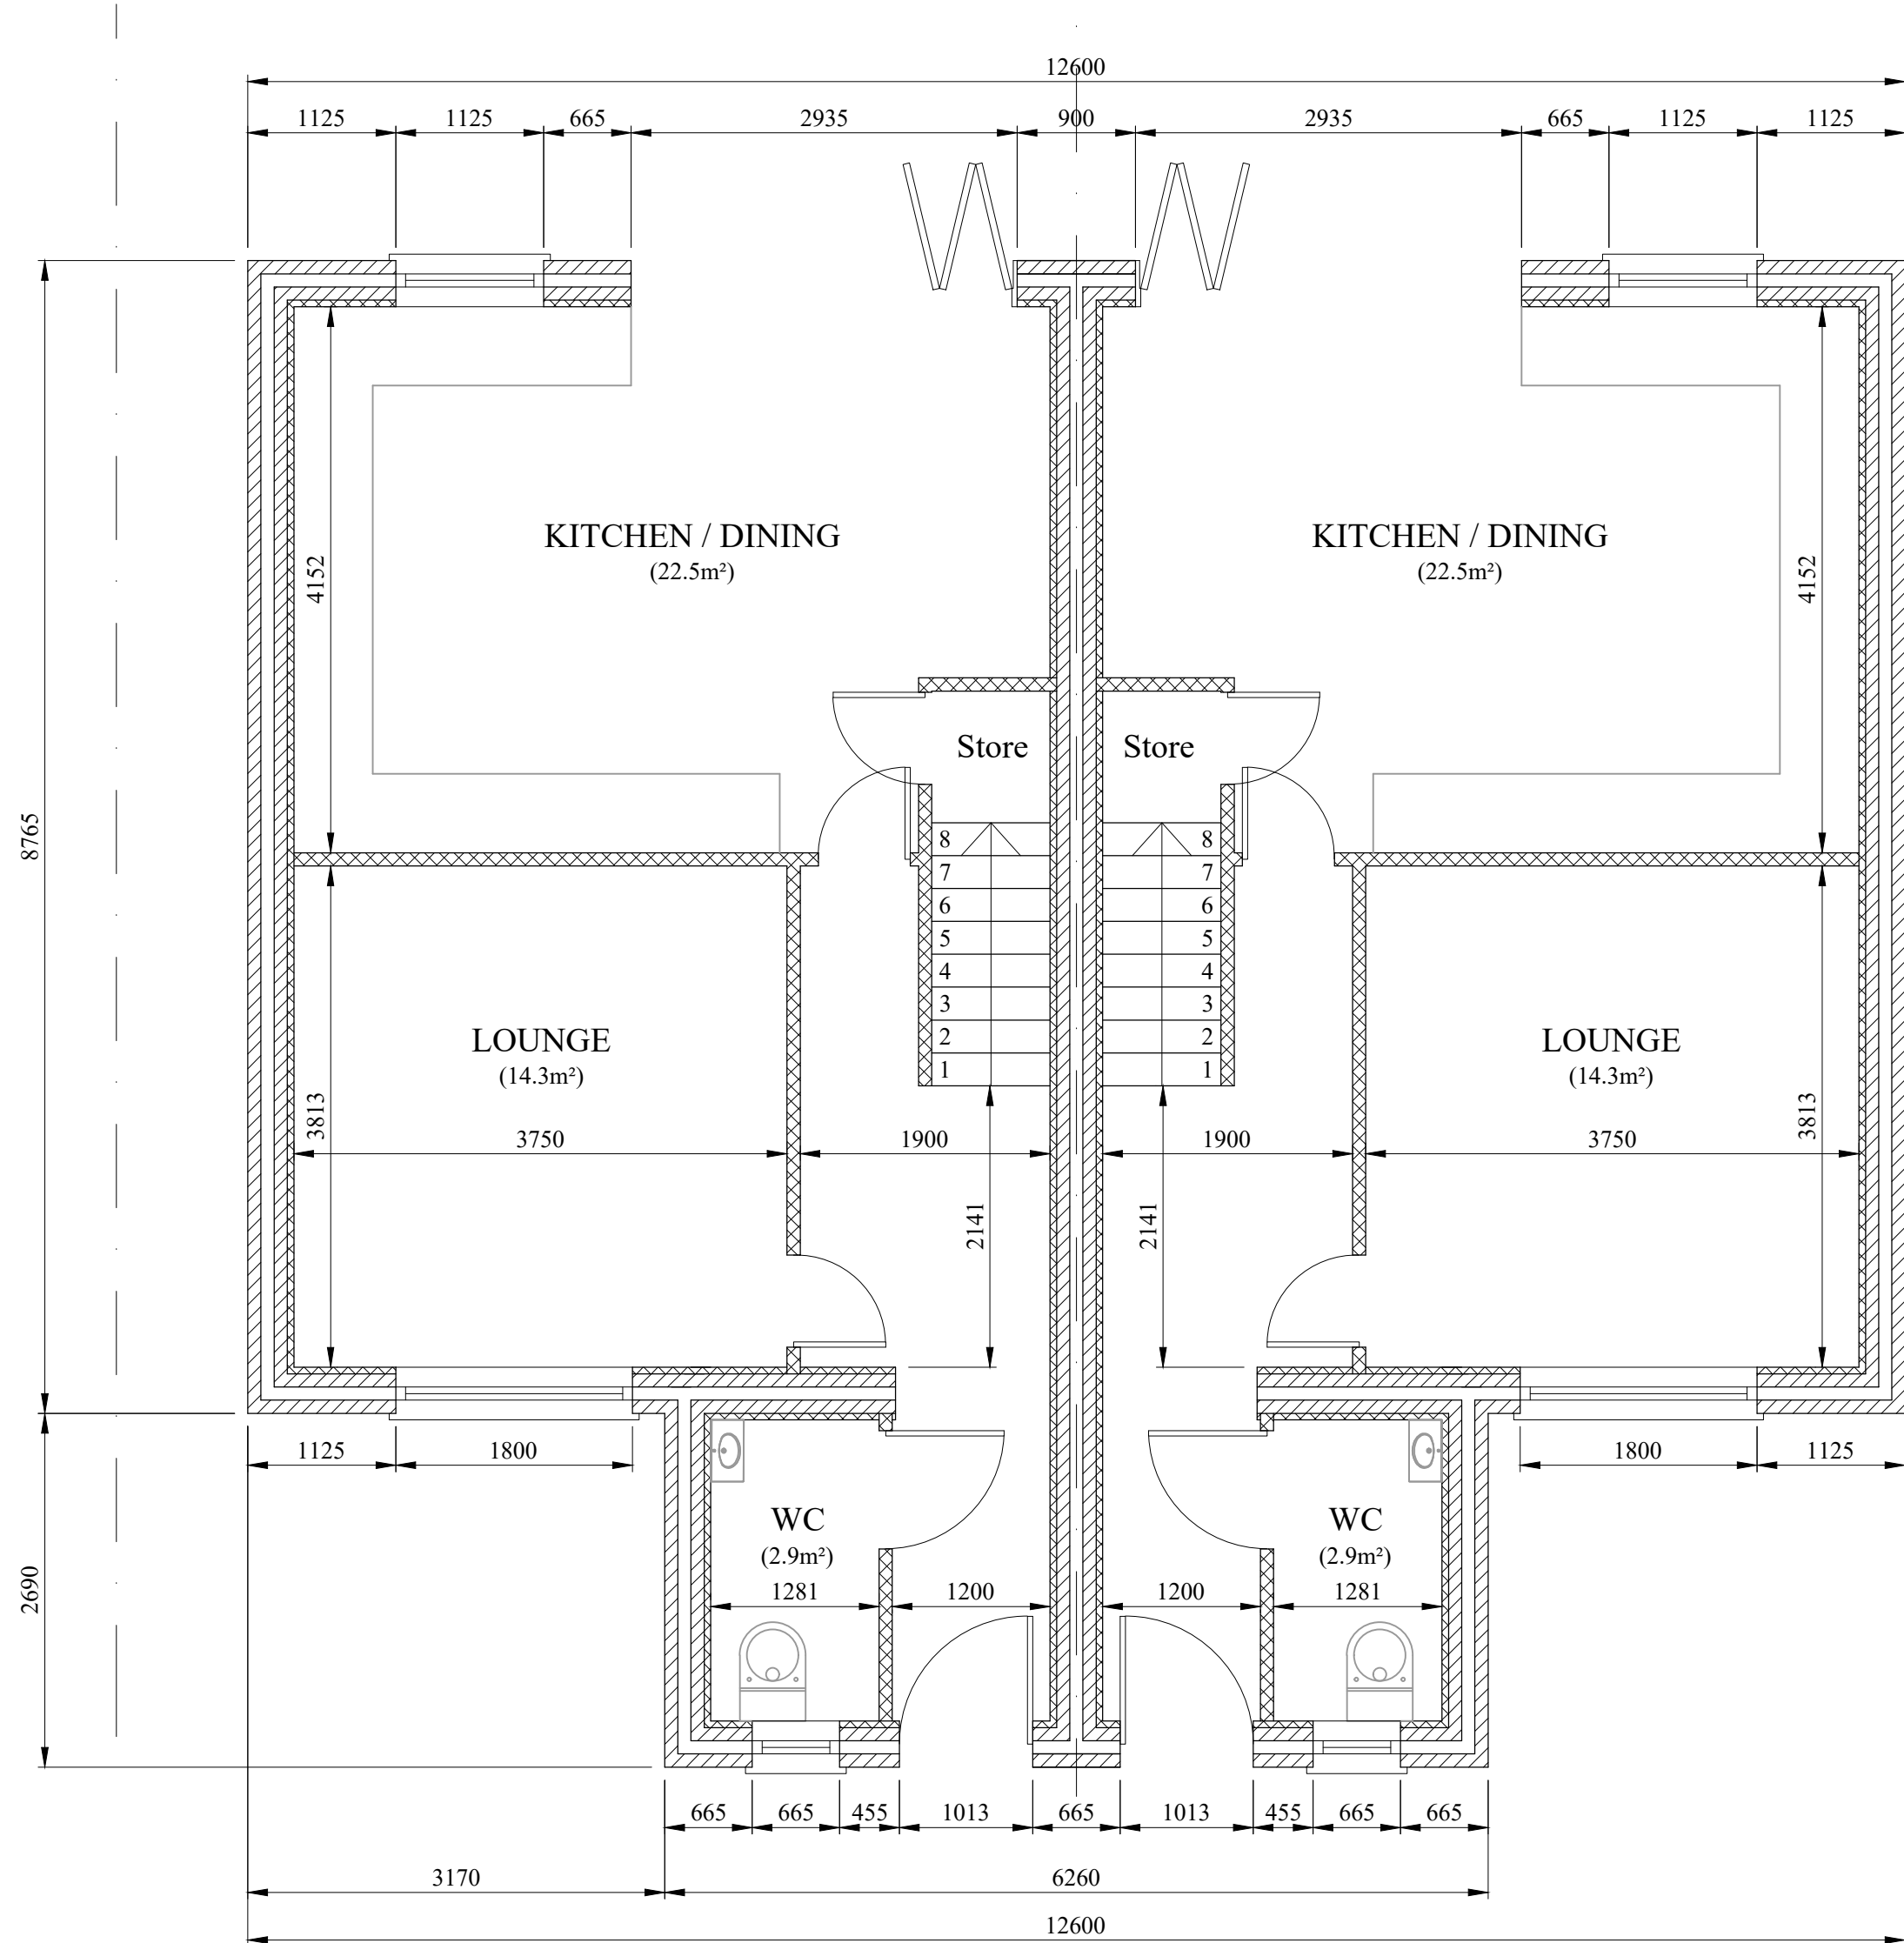

GROUND FLOOR LAYOUT
(SCALE 1:50)

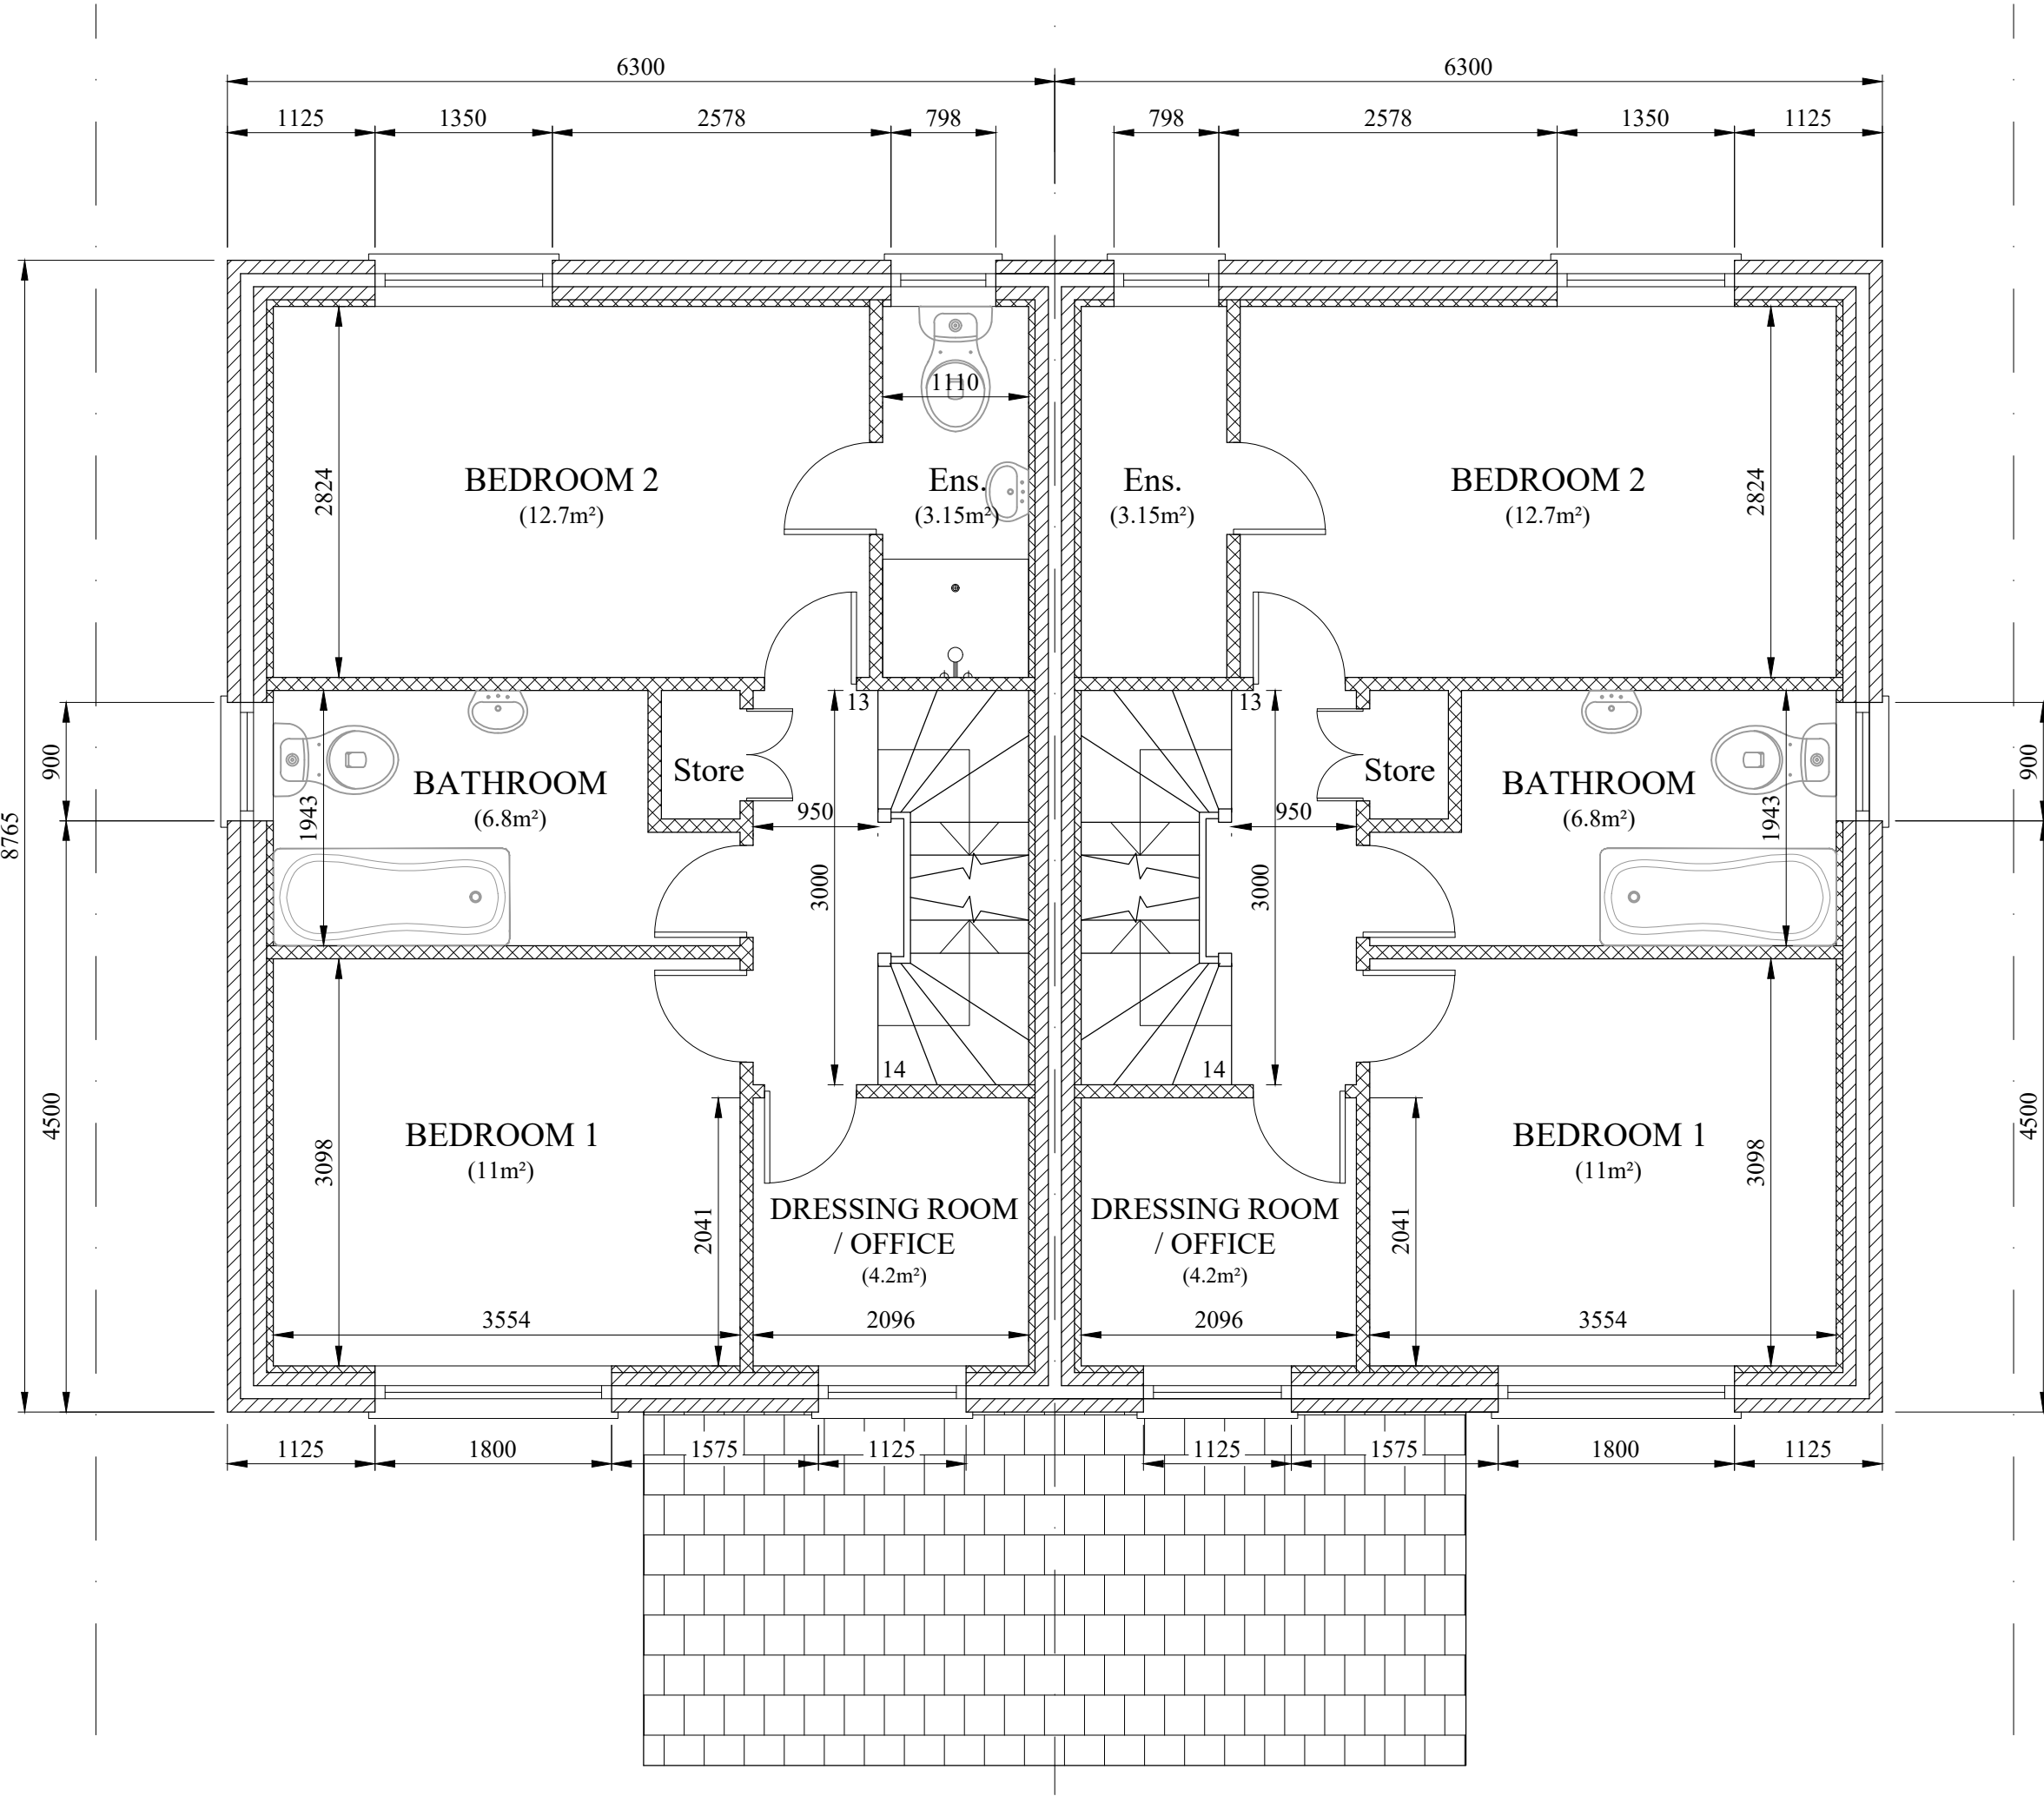

FIRST FLOOR LAYOUT
(SCALE 1:50)

B	24.01.24	ISSUED FOR PLANNING APPROVAL	
A	15.04.23	ISSUED FOR PLANNING APPROVAL	
DRAWING STATUS:			
PLANNING APPROVAL			
PROJECT:			
LAND AT HARPER FOLD Rd RADCLIFFE			
TITLE:			
PROPOSED 2 No. DWELLINGS (C3)			
SCALE @ SIZE:		STATUS:	DATE:
1:50 @ A1 U.N.O		PLANNING APP.	APR. '23
PROJECT No:		DRAWING No:	REV:
HF-001		002	B