




1 3D Axo - Existing - Front Left

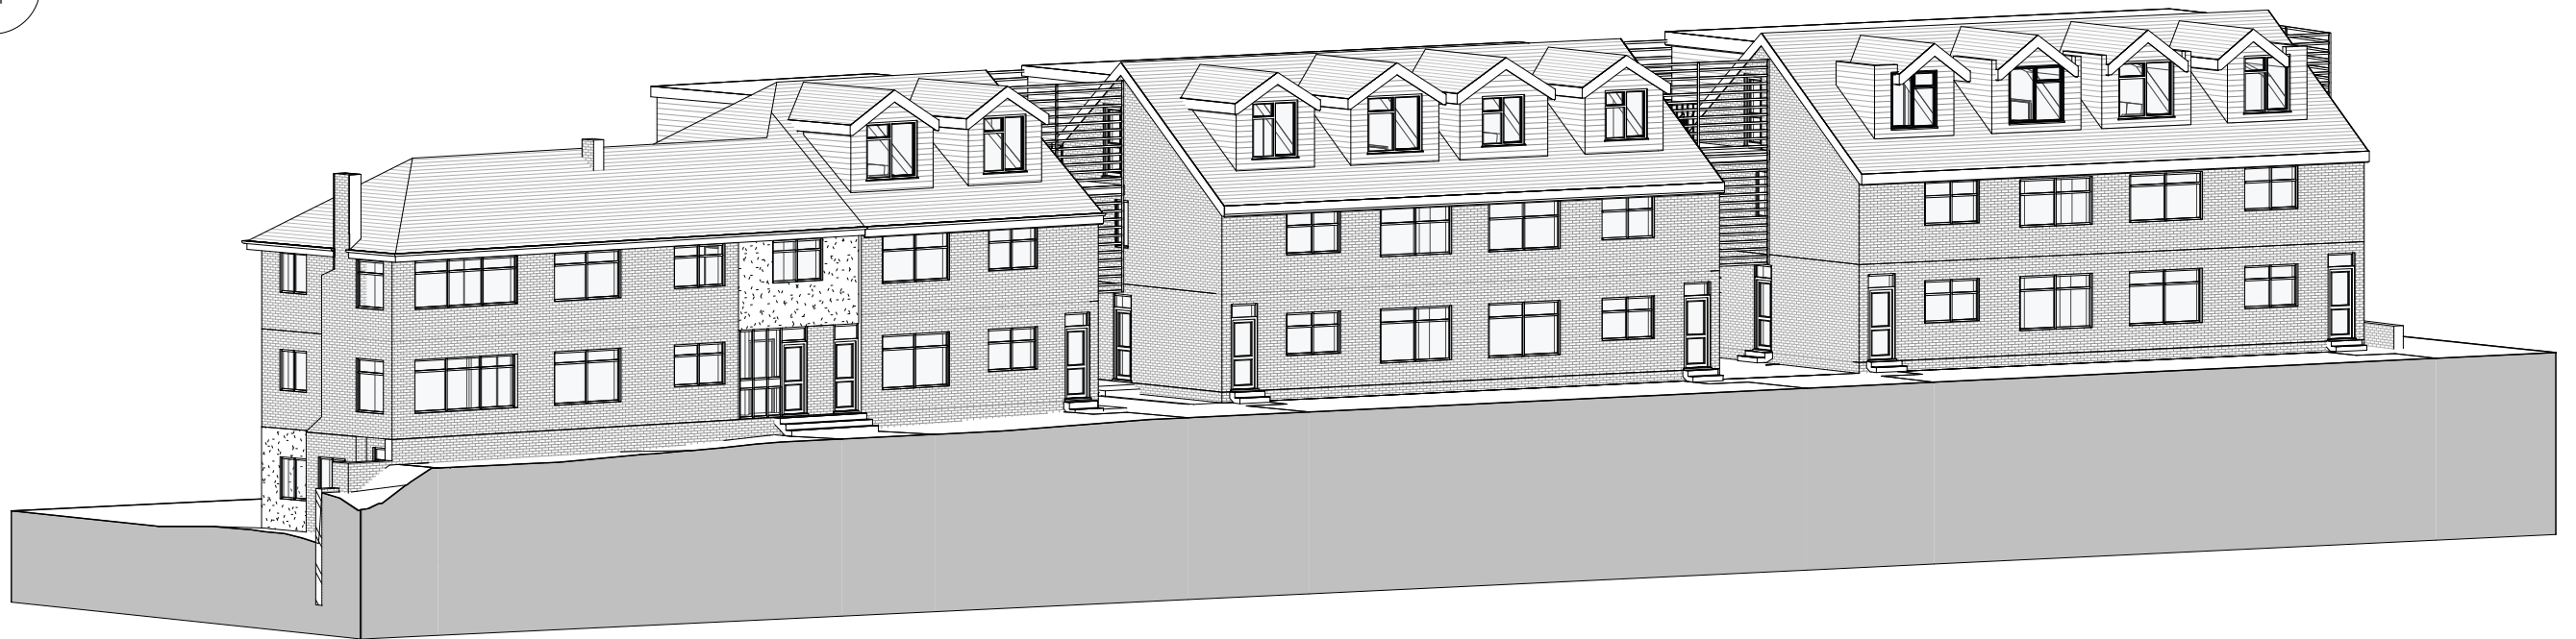

2 3D Axo - Proposed - Front Left

PROJECT	Singleton Court, Bury Old Road	PROJECT NUMBER		DRAWING NUMBER		REV	1	1	61SQM - BIN / BIKE	07/05/2020	Date	GOLD SKETCH STUDIO www.goldsketch.co.uk info@goldsketch.co.uk 0161 792 9595
TITLE	3D Existing & Proposed 1	GG20007.1		008								
CLIENT	Care of EPML	DRAWN BY		DATE		SCALE (@ A1)						
		SG		01/05/2020				STATUS		DESIGN		